




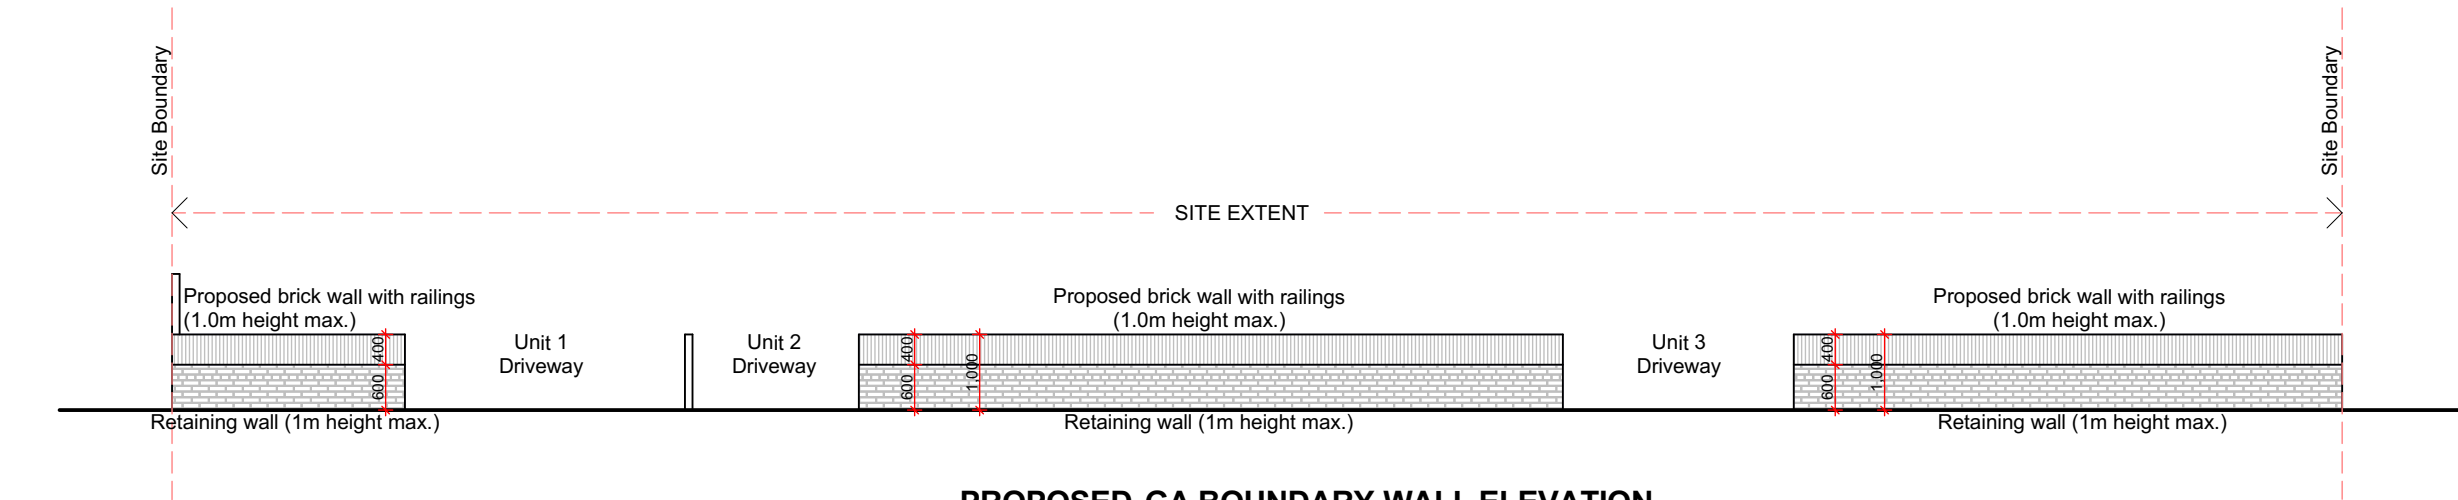

**PROPOSED GA BOUNDARY WALL ELEVATION
(SLADE LANE)
1:100**

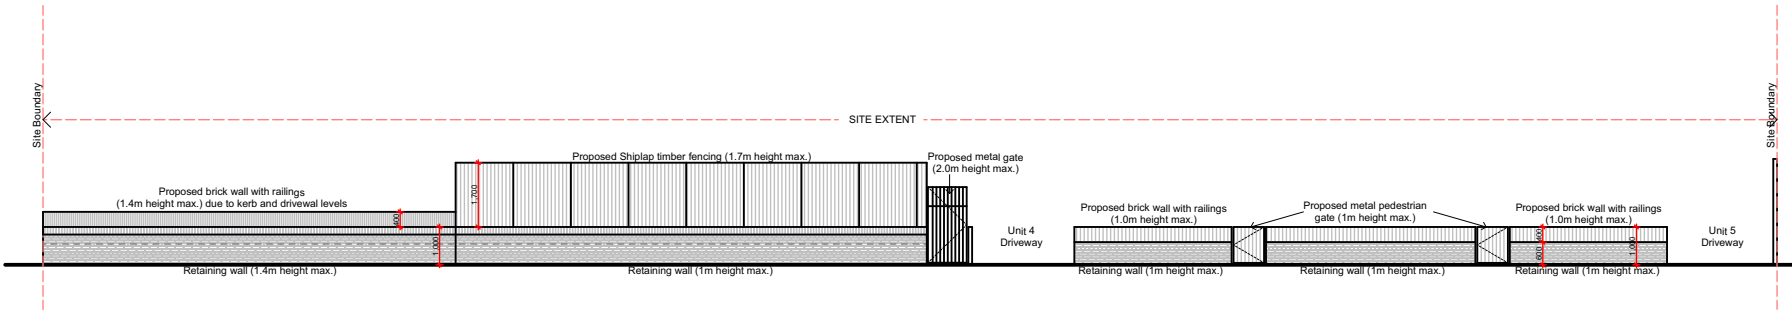


**PROPOSED GA BOUNDARY WALL ELEVATION
(MONICA GROVE)
1:200**

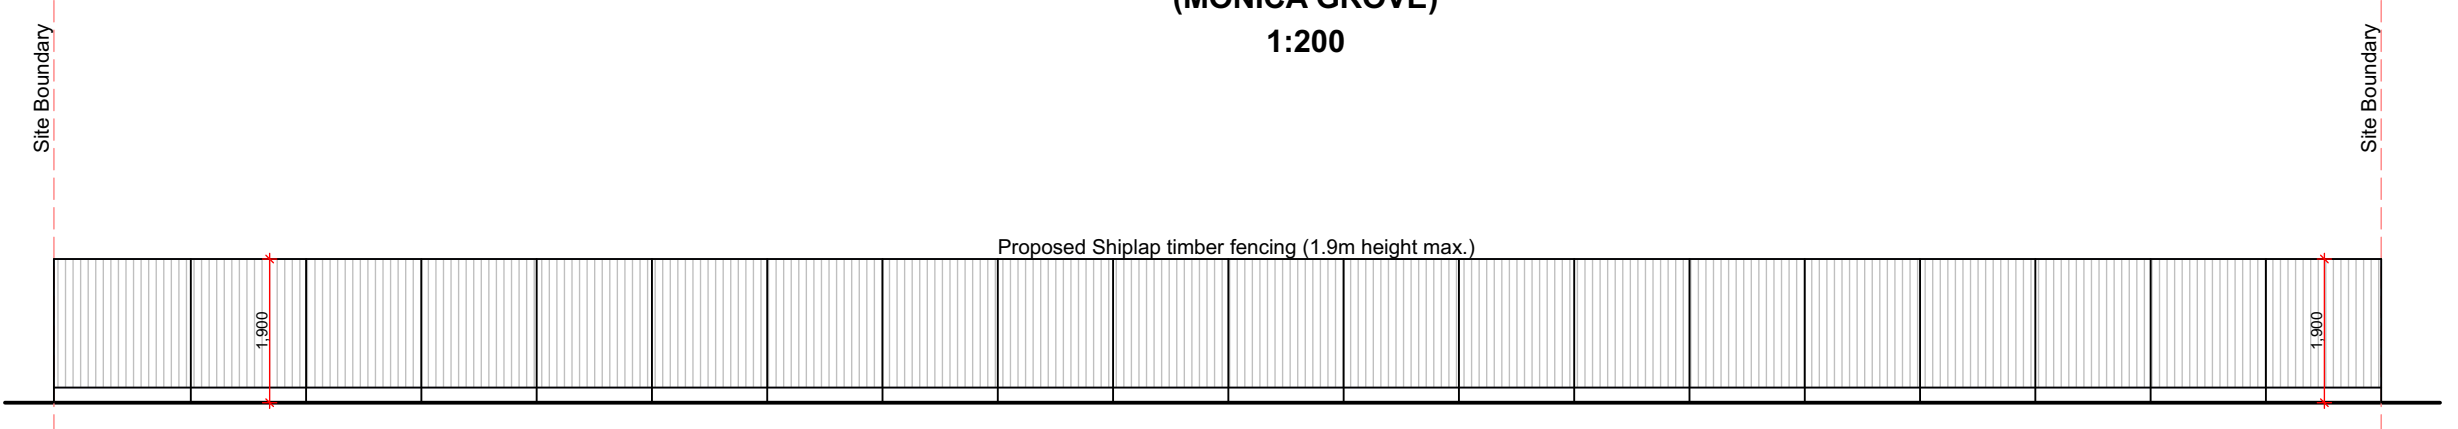

**PROPOSED GA BOUNDARY WALL ELEVATION
(no.356 & 358 Slade Lane Side Boundary)
1:100**

**PROPOSED GA ELEVATIONS & FLOOR PLANS
OF WASTE BINS STORAGE
@ 1:100**

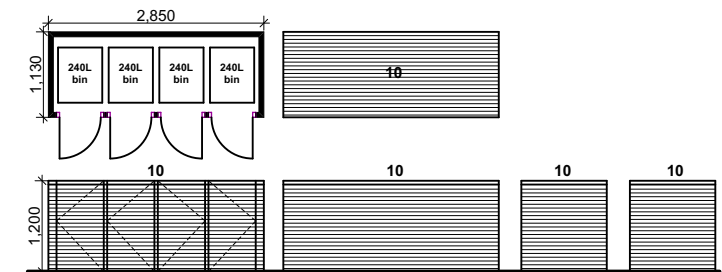

notes

This drawing is subject to a detailed building and site survey, therefore no guarantee of its accuracy can be given. This drawing has been draughted in accordance with the clients design requirements. All areas are approximate and are subject to a detailed building and site survey and further design development. All dimensions should be checked prior to commencement of construction on site. Measurements should not be taken off the drawing.

All dimensions shown are in millimetres (mm).

PL2	Planning updates	18.04.23
PL1	Planning updates	06.04.23
PL0	Planning Issue	16.01.22

revisions
NADA Architects Ltd
169 Kingsway
Burnage
Manchester
M19 2ND
Mob: 07974 735527
E: ahmed@nadaarchitects.com
W: www.nadaarchitects.com

D - design	PL - planning	PT - pre-tender
T - tender	P - preliminary	
C - construction	R - record	

JAVED SHAH

**NEW BUILDING DWELLINGS
342 SLADE LANE,
MANCHESTER, M19 2BX**

**PROPOSED GA BOUNDARY
WALL ELEVATIONS**

scale	date	drawn	checked
1:100 @ A3	16.01.22		AC
1:200 @ A3			

job no	(category) dwg no	revision
--------	-------------------	----------

22-1110 (08)001 PL2

Drawing measurements shall not be obtained by scaling. Verify all dims prior to construction. Immediately report any discrepancies on this drawing to Architect. This drawing shall be read in conjunction with associated specifications and related consultant's documents.