
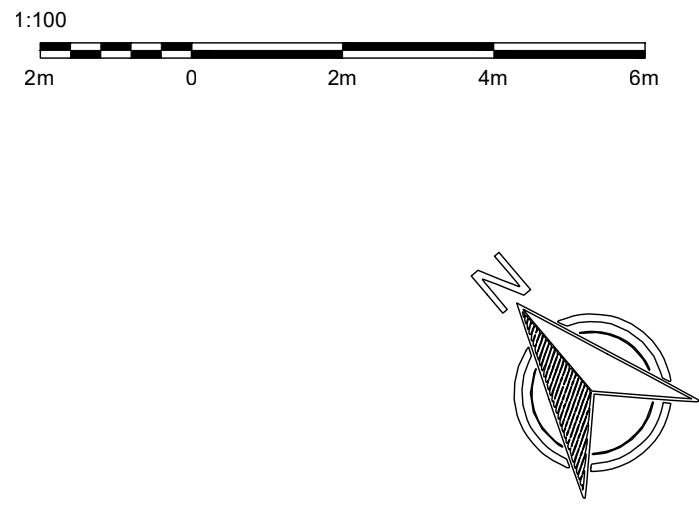


01 FOUNDATION PLAN
1:100

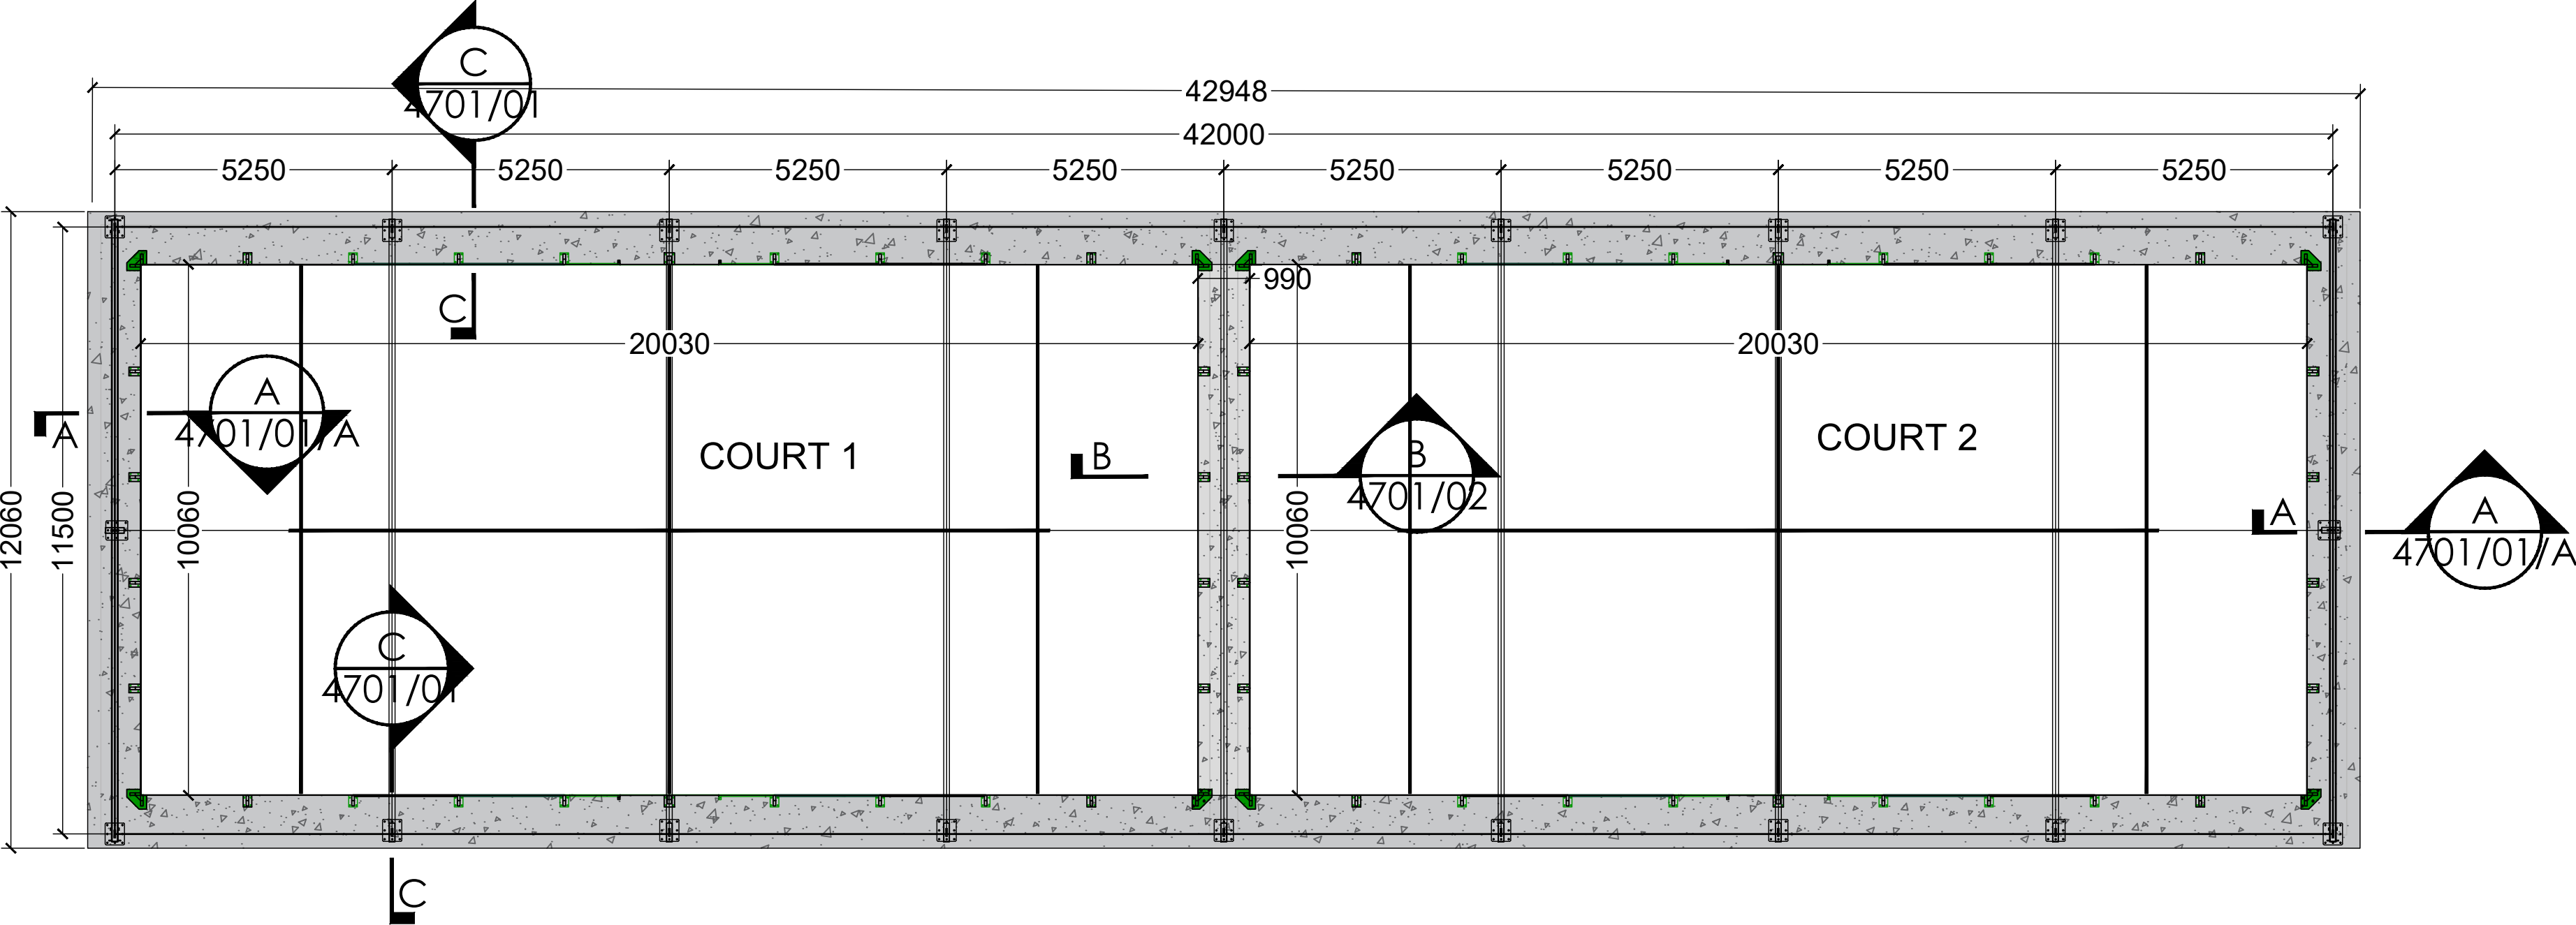


KEY


NOTES

See foundation detail by DICE,
Drawing number:
NLT-DCE-XX-FN-DR-S-0900


02 SECTION AA
1:10

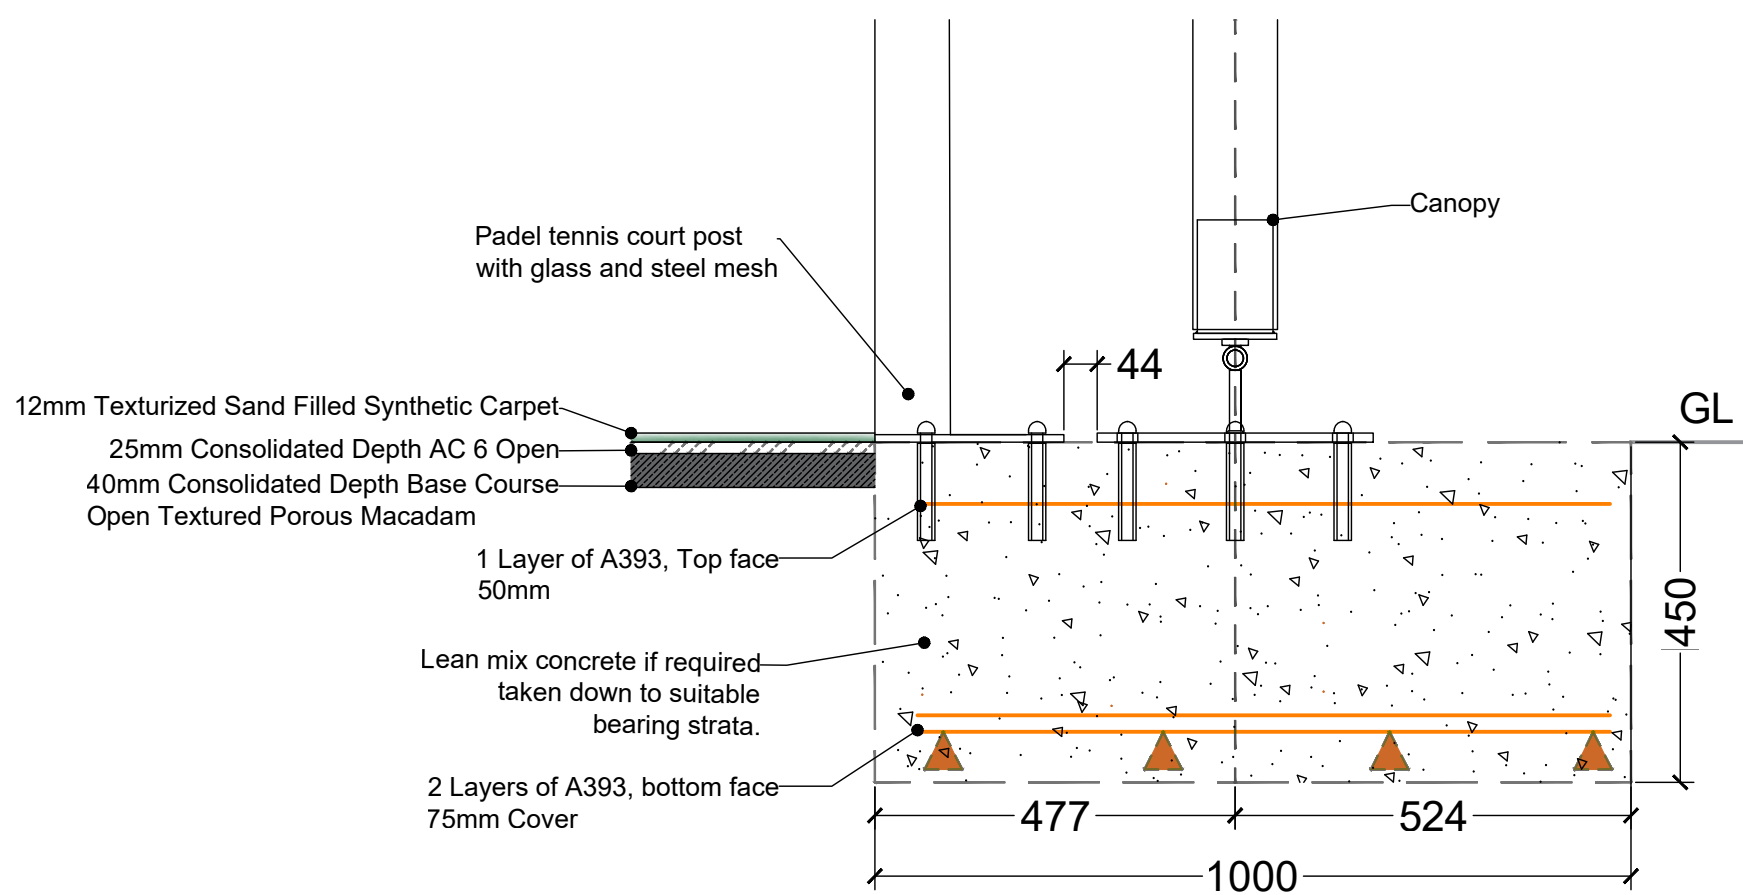

03 SECTION BB
1:10

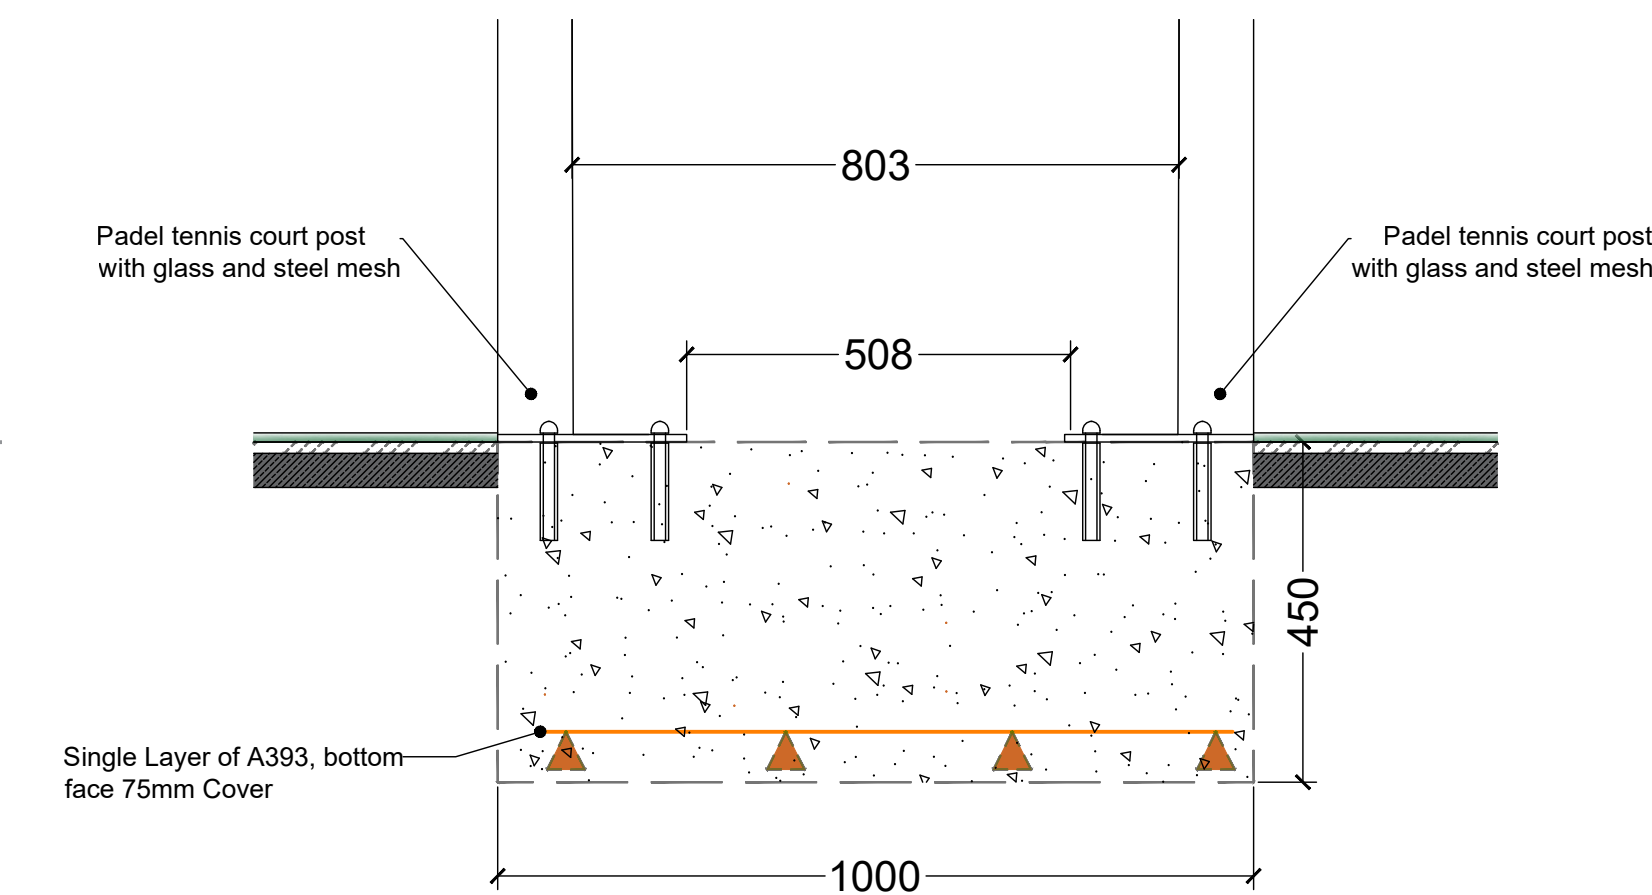

04 SECTION CC
1:10

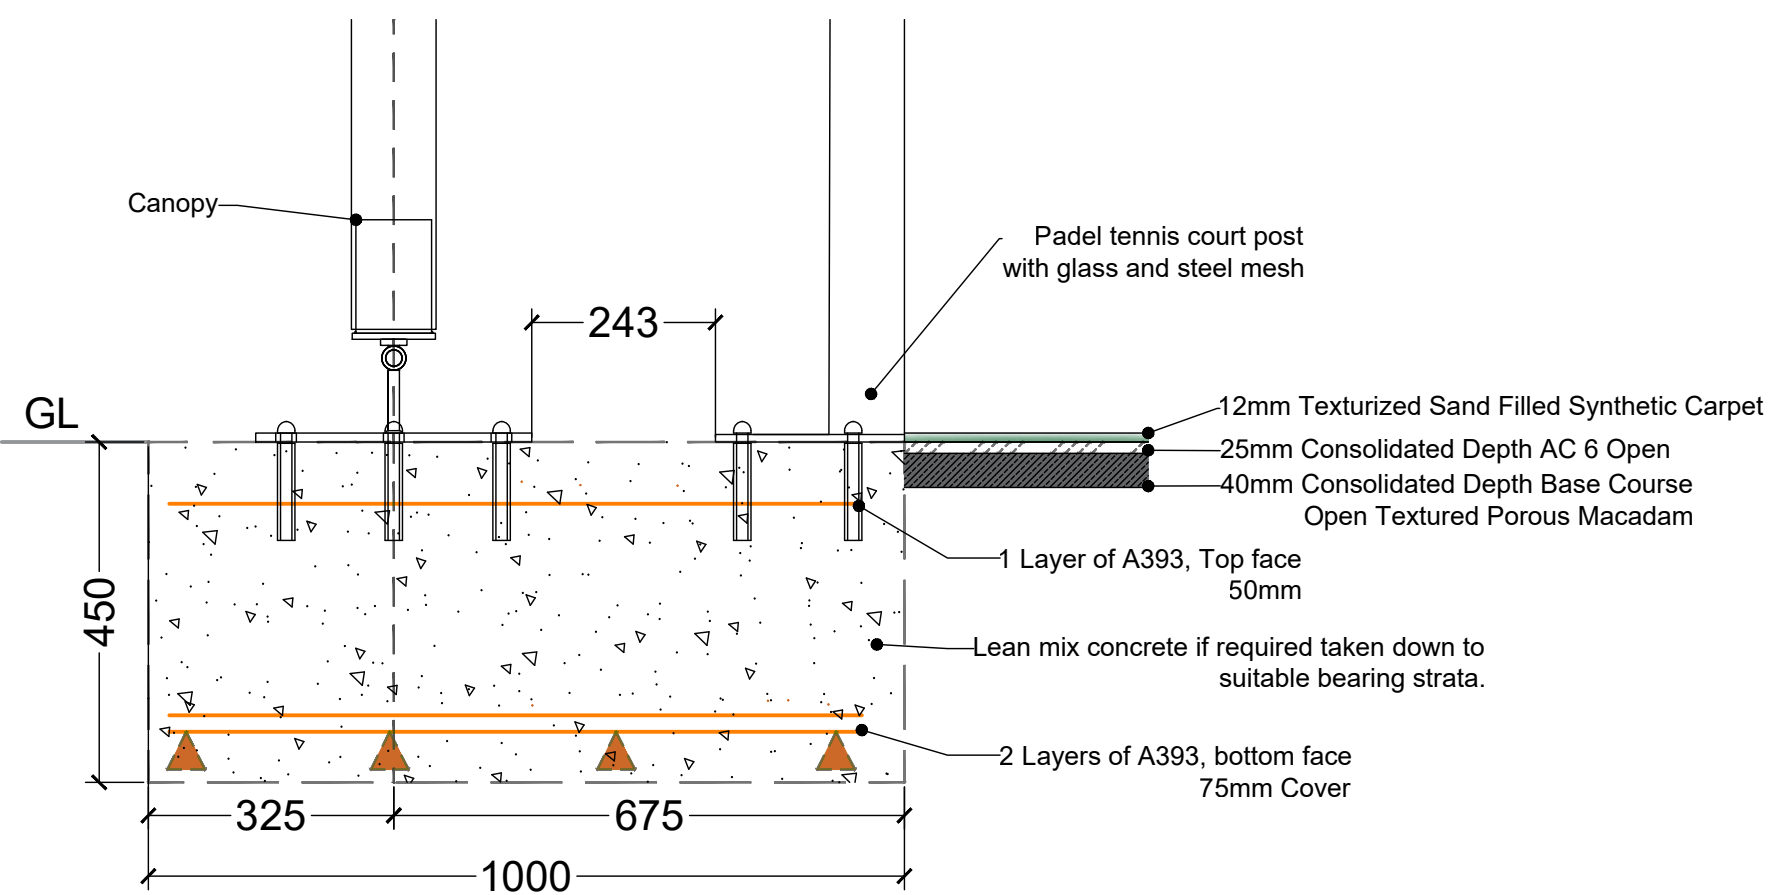

B	Updated Foundation	AC	13.06.23
REV:	DESCRIPTION:	BY:	DATE:
STATUS:			
CLIENT:	NLTC		
SITE:	Padel Court and Canopy		
TITLE:	FOUNDATION		
SCALE	As noted @A1	DATE	11/05/23
PROJECT No:	22011-04	DRAWN:	AP
		CHECKED:	-
		REVISION:	B

PADELTECH

Head office
Unit 12, 4-5 Lochside Way, Edinburgh, EH12 9DT
+44(0)131 581 8883
Southern office
Suite 3, Lake View House, Wilton Drive, Tournament Fields,
Warwick, CV34 6RG
+44(0)1926 679 586