


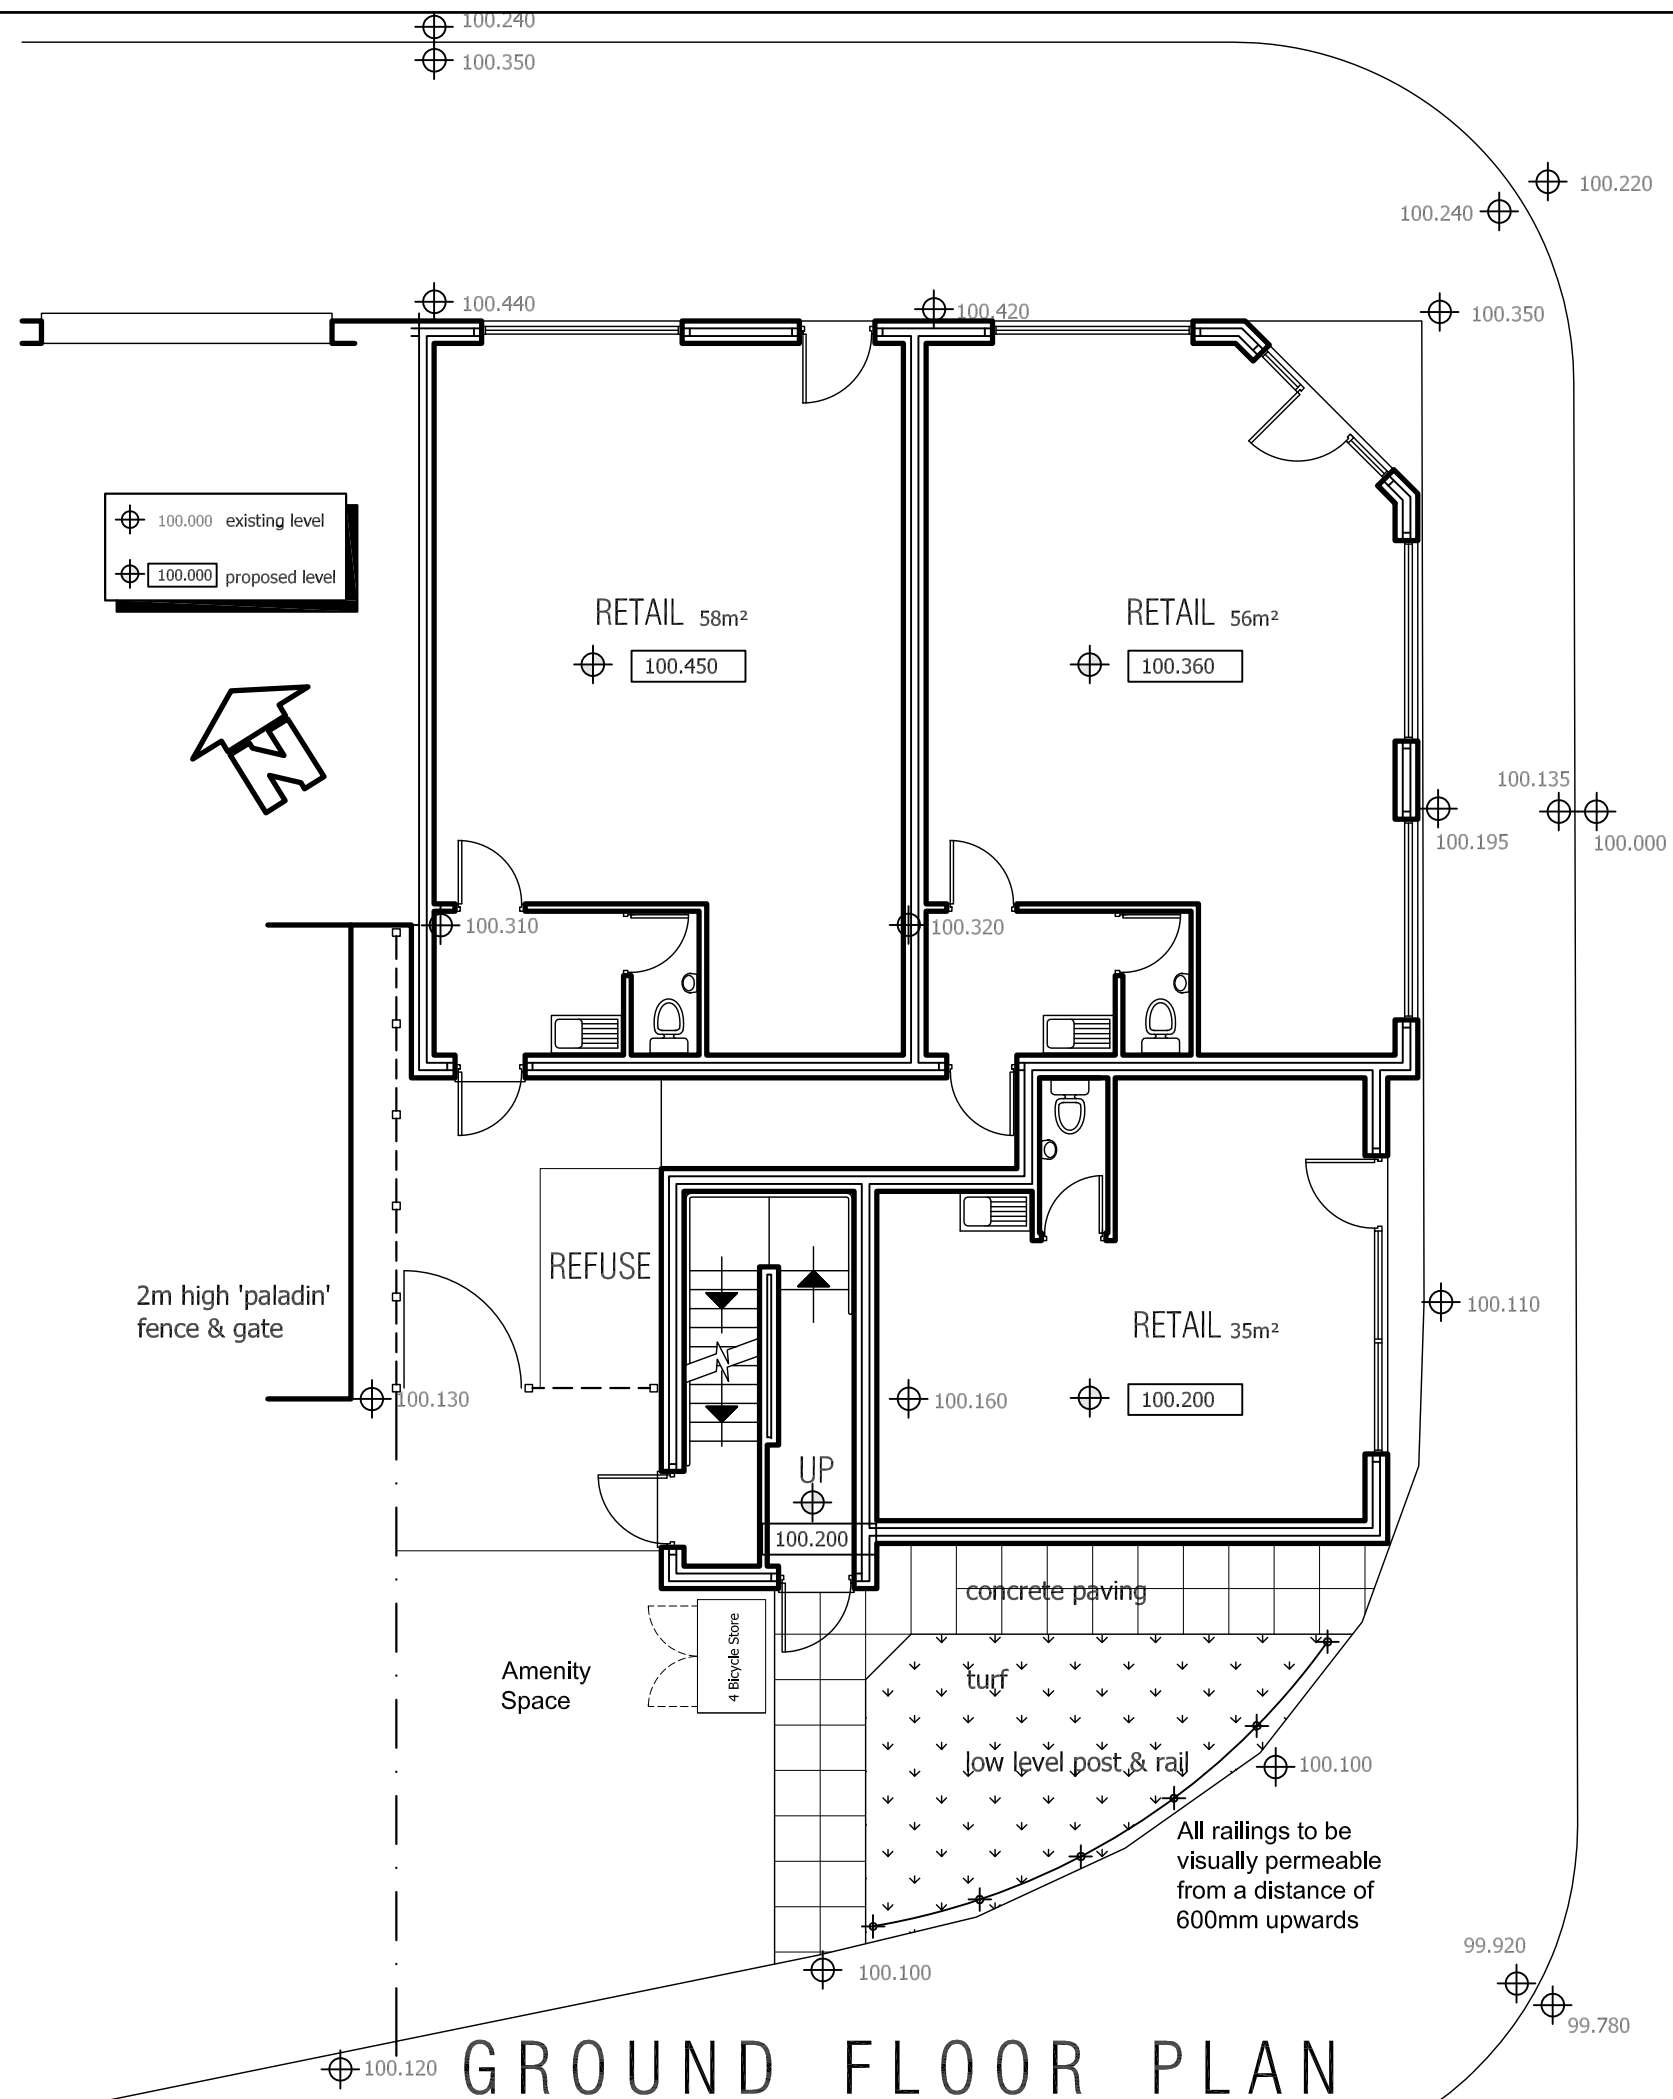

Project		
92-96 OLD CHURCH STREET MANCHESTER		
Drawing Title		
PROPOSED GROUND FLOOR PLAN		
Drawing No.		
102		
Drawn:	Status:	Date
ZU	Planning	31.03.2023
Scale @ A3		1:100
XHAN Consulting 129 Centurion House Deansgate M3 3WR T: 7400012759		