

This drawing is the copyright of LDM Design.
All dimensions to be checked on site.
Do not scale.
All levels to be checked on site and refer to the Ordnance Survey Datum Newlyn unless
alternative datum given.
All errors and omissions to be reported to the Architect prior to commencement.
This drawing must be read in conjunction with the relevant specification clauses.
This drawing must not be used on site unless issued for construction.



Existing Plan
1 : 100




Proposed Plan
1 : 100



Existing Site Front Elevation
1 : 50




Proposed Site Front Elevation
1 : 50

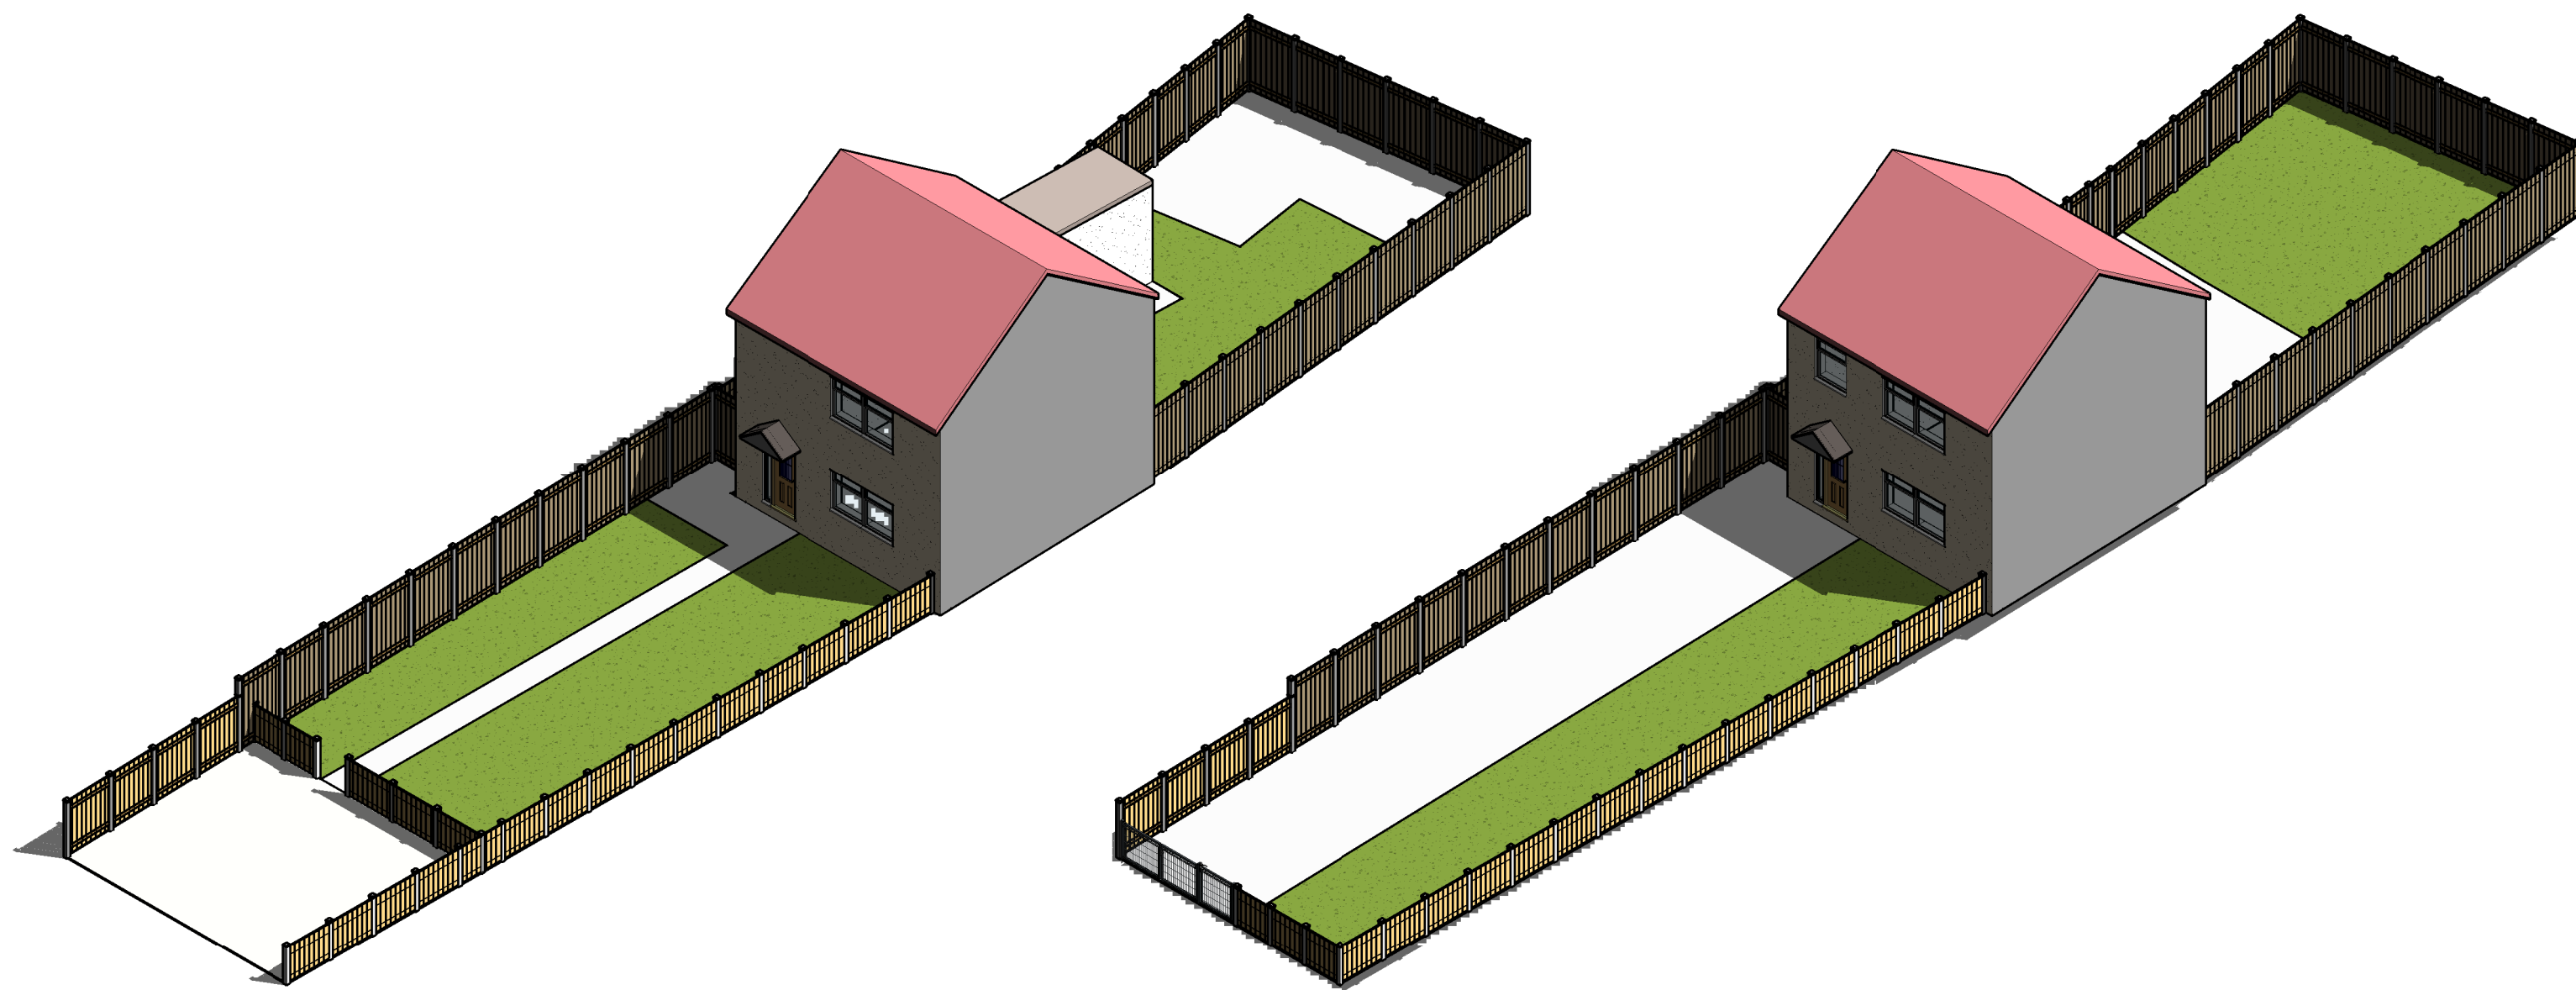

Existing Front-Right 3D View

Proposed Front-Right 3D View

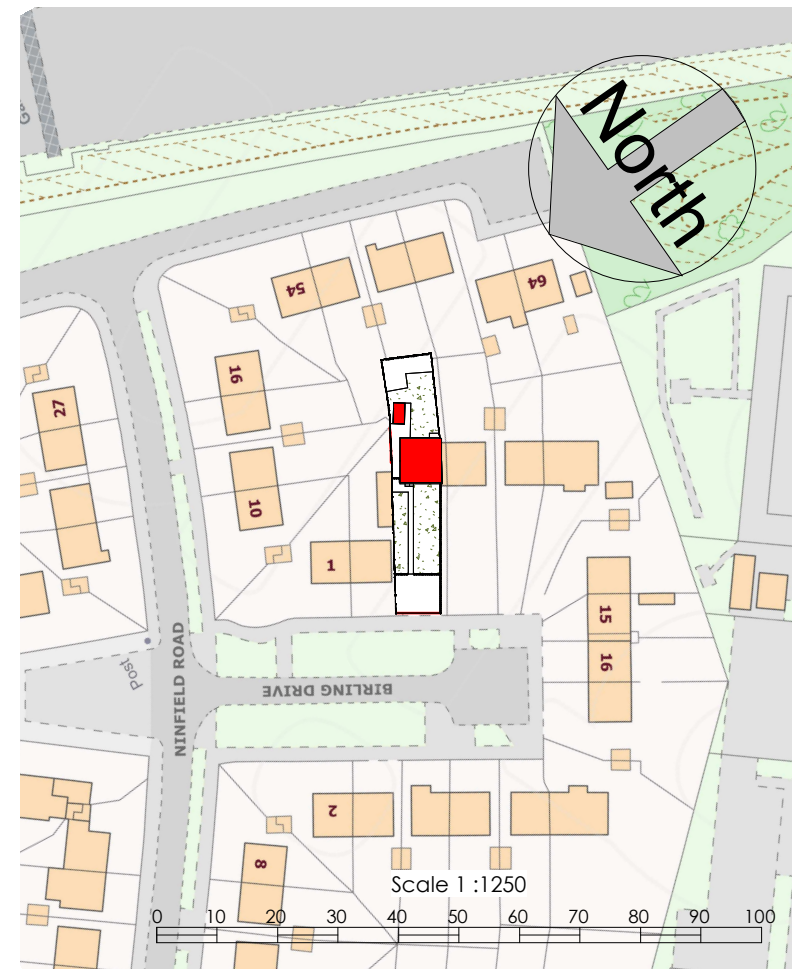

Location Plan
1 : 1250



LDM Design

PROJECT 5 Birling Drive, Manchester, Greater Manchester M23 2ZF

SHEET Planning Drawings

CLIENT

Scale (@ A1)	As indicated		
Drawn by	RI	DRAWING NUMBER	REV
Checked by	JG	A1-002a	B