
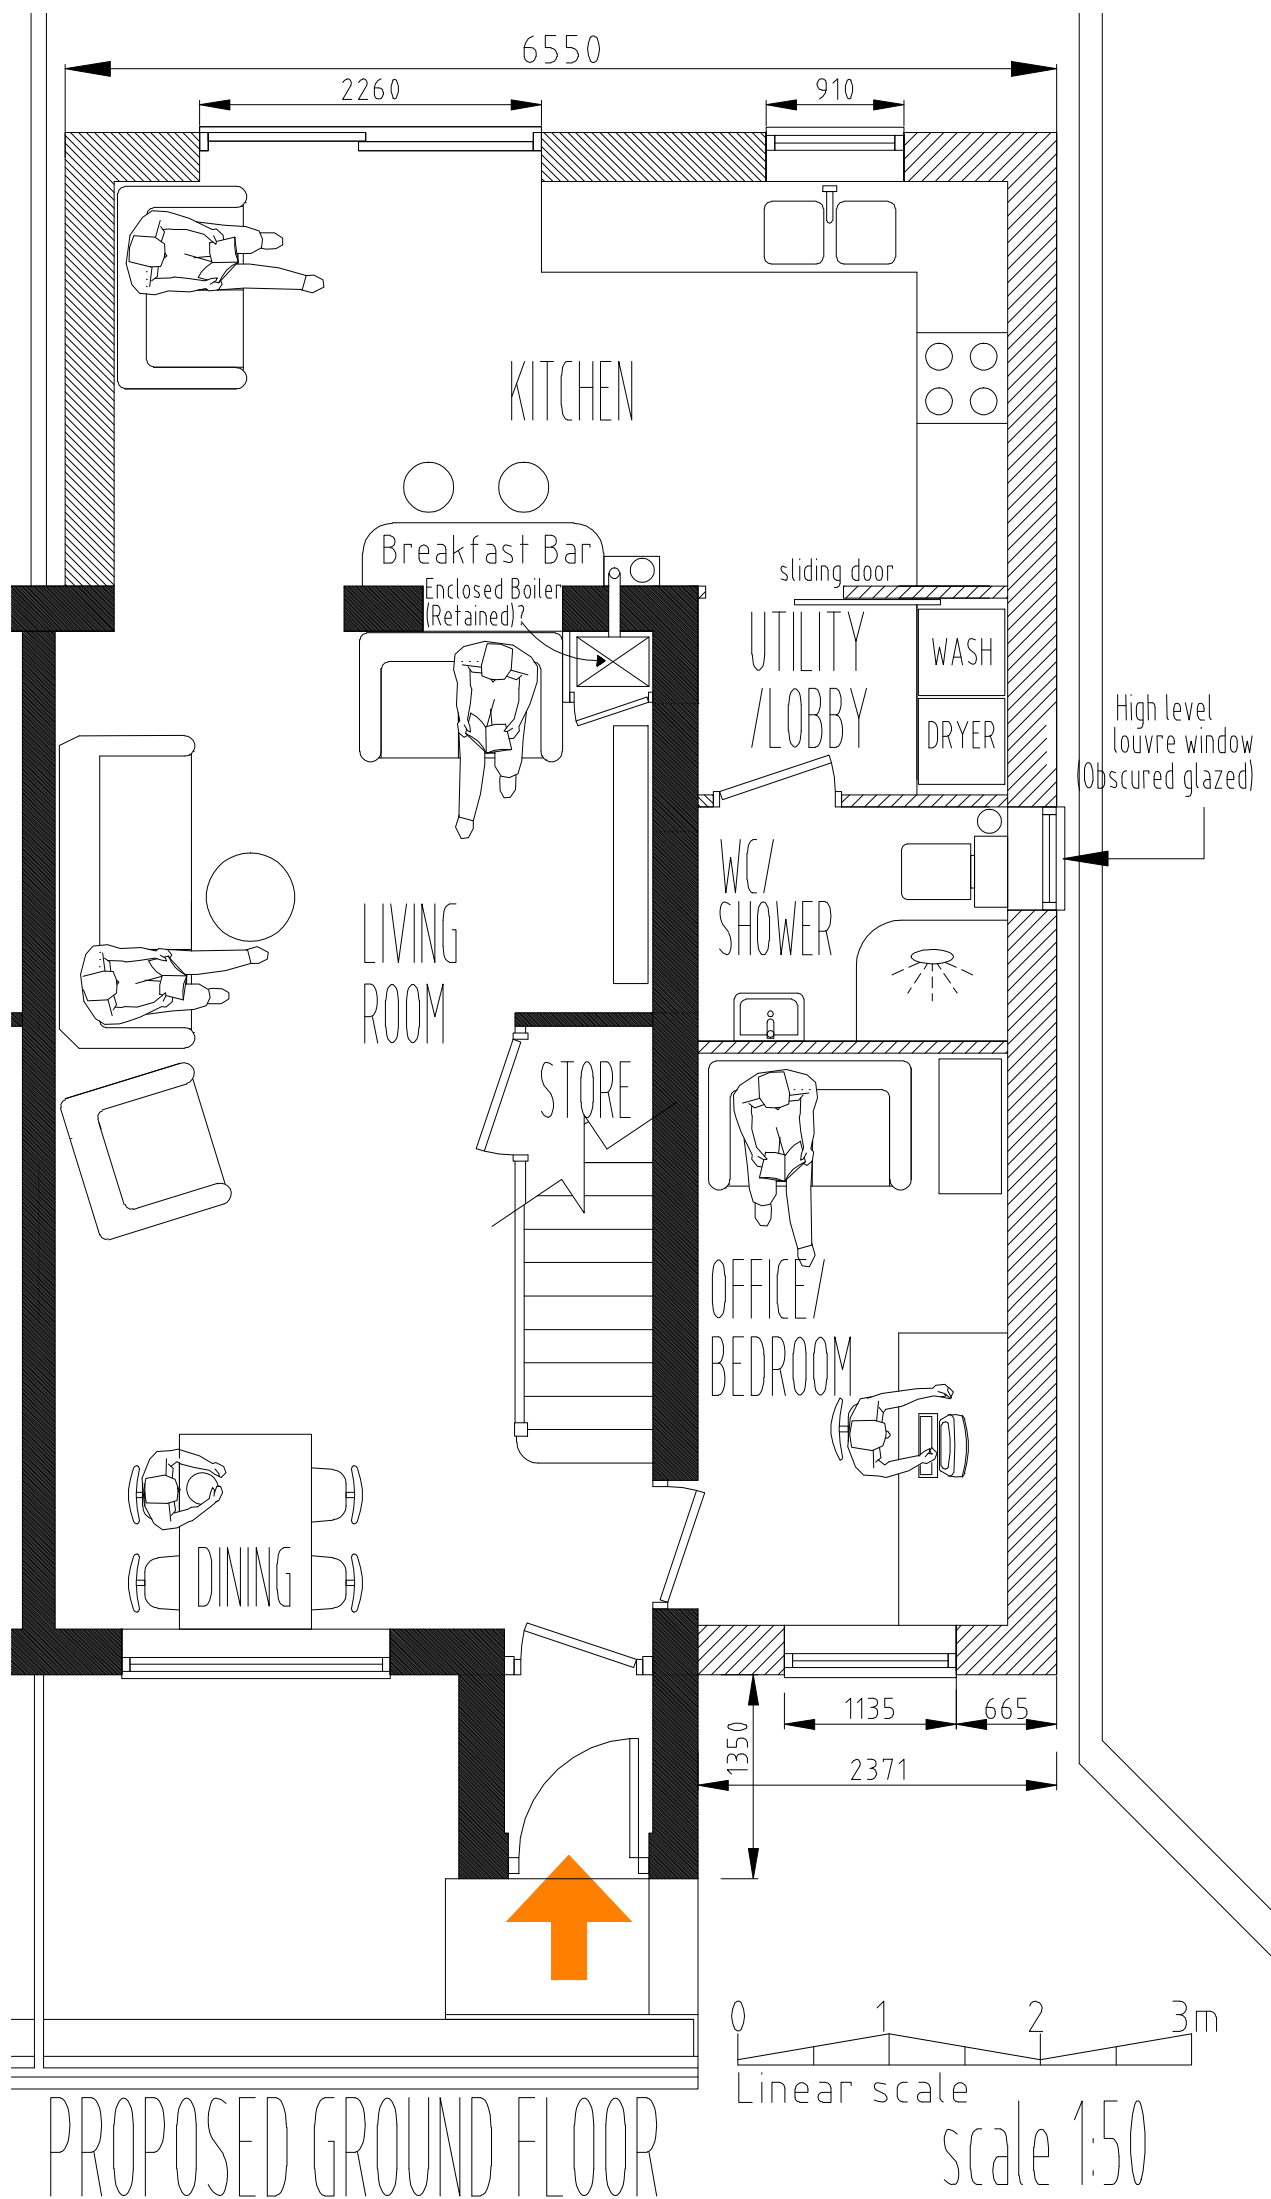
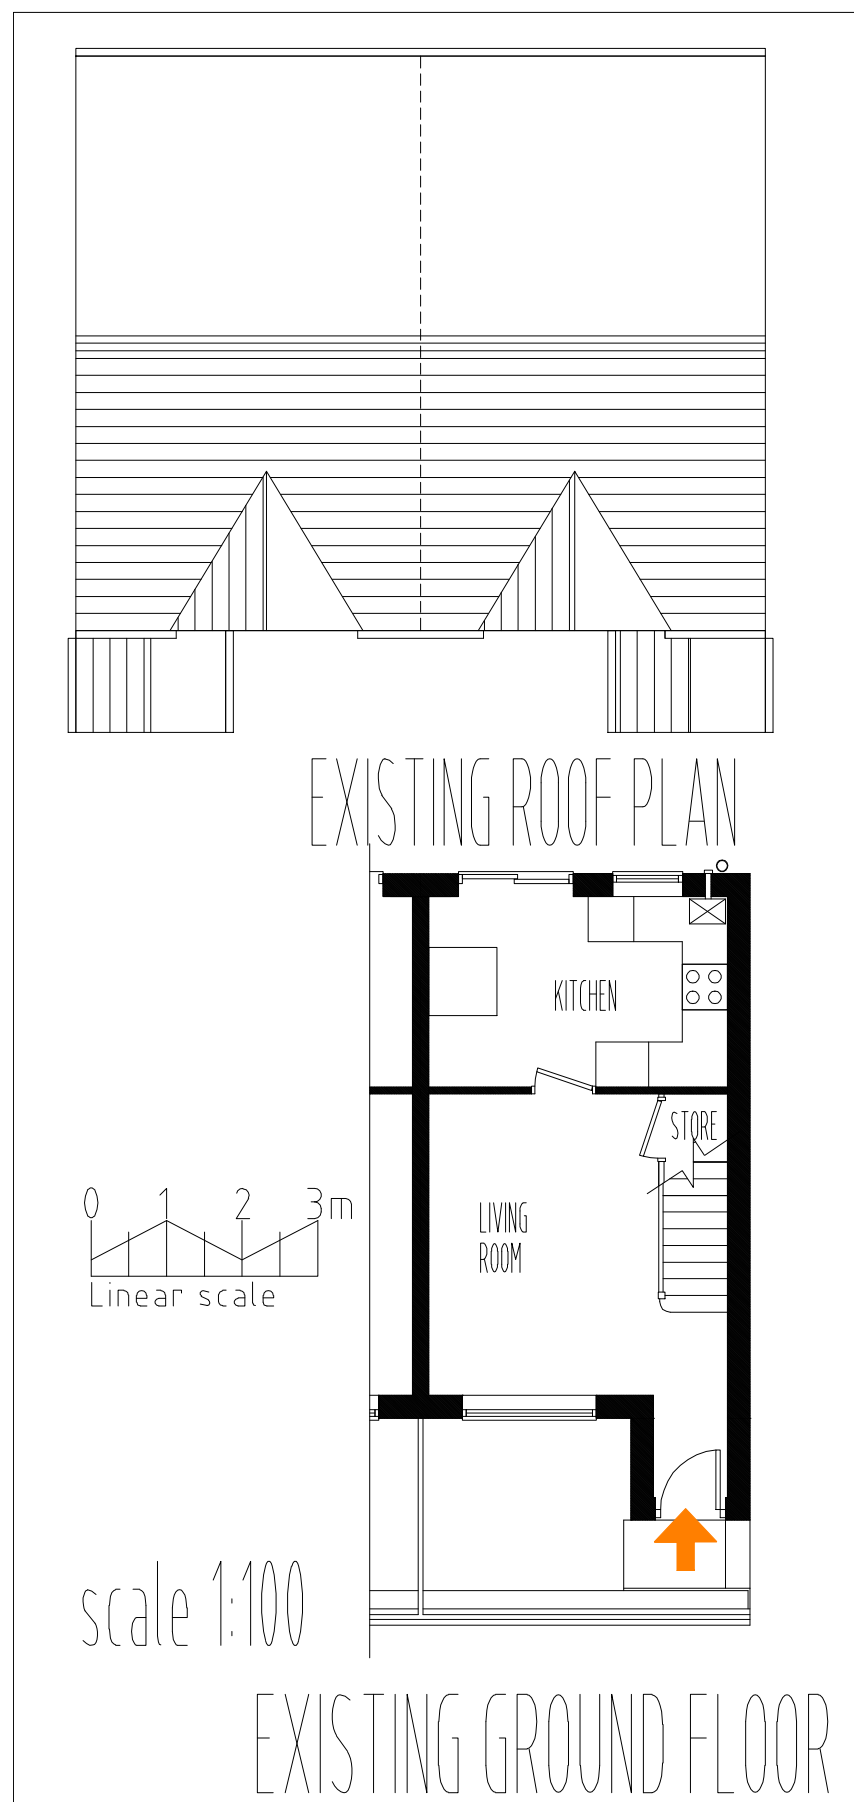


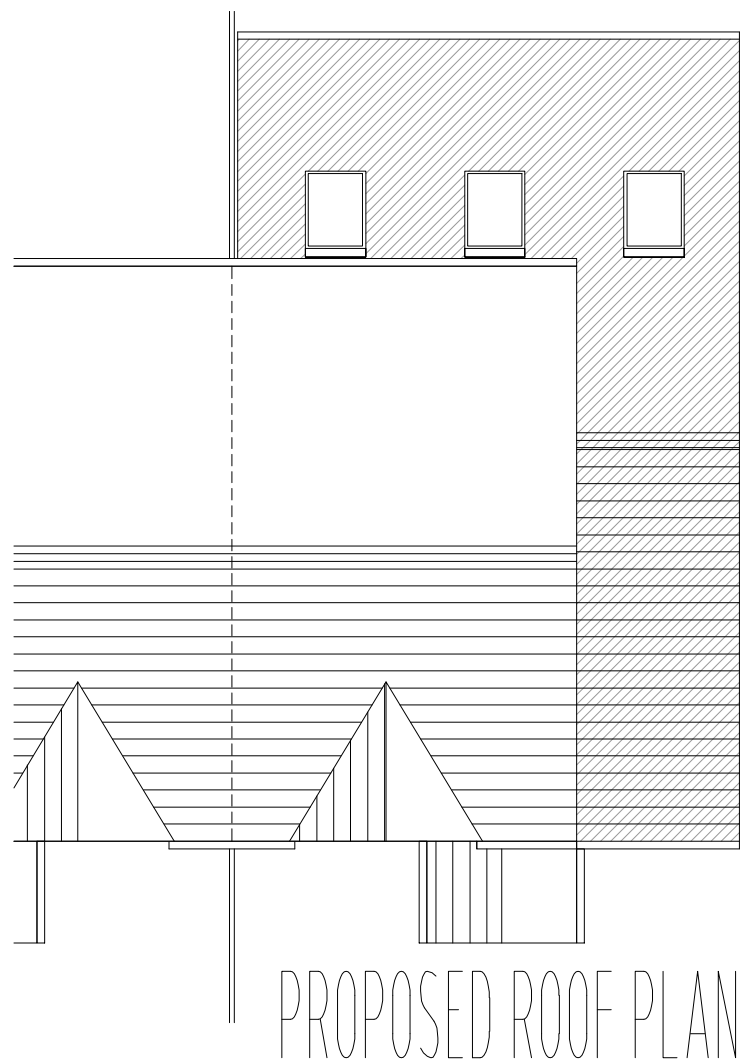

PROPOSED SINGLE STOREY EXTENSION TO THE SIDE & REAR ELEVATION @
5 Allesley Drive
Manchester
M7 4YE

PLANNING

Drawing Title

FLOOR & ROOF PLANS

Scale
1:50 & 1:100 @ A3

Date
19/06/2023

Drawn by
PAG

Job No.
FAIS1

Drawing No.
PL2B

Revision B 29/07/2023
Obscured glazed louvre window
installed in WC/shower room.

SQUARE
DEAL

Architectural Services
Tel: 07941263287
email: sda.services@yahoo.com