



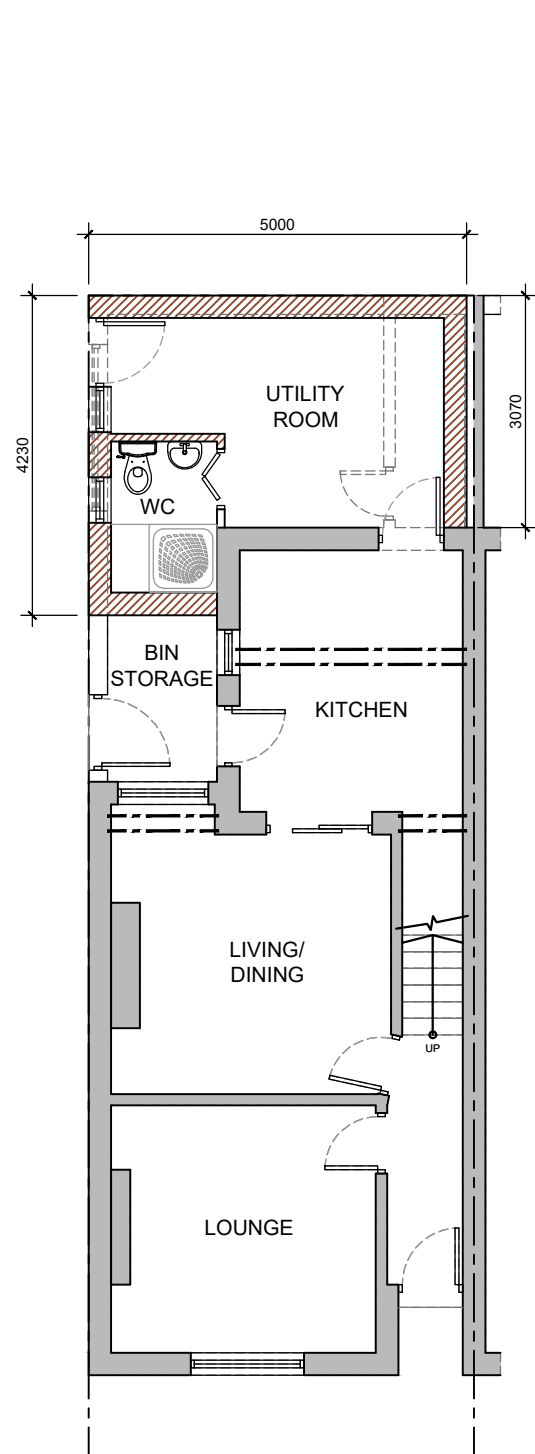


GROUND FLOOR PLAN
1:100



FRONT ELEVATION
1:100

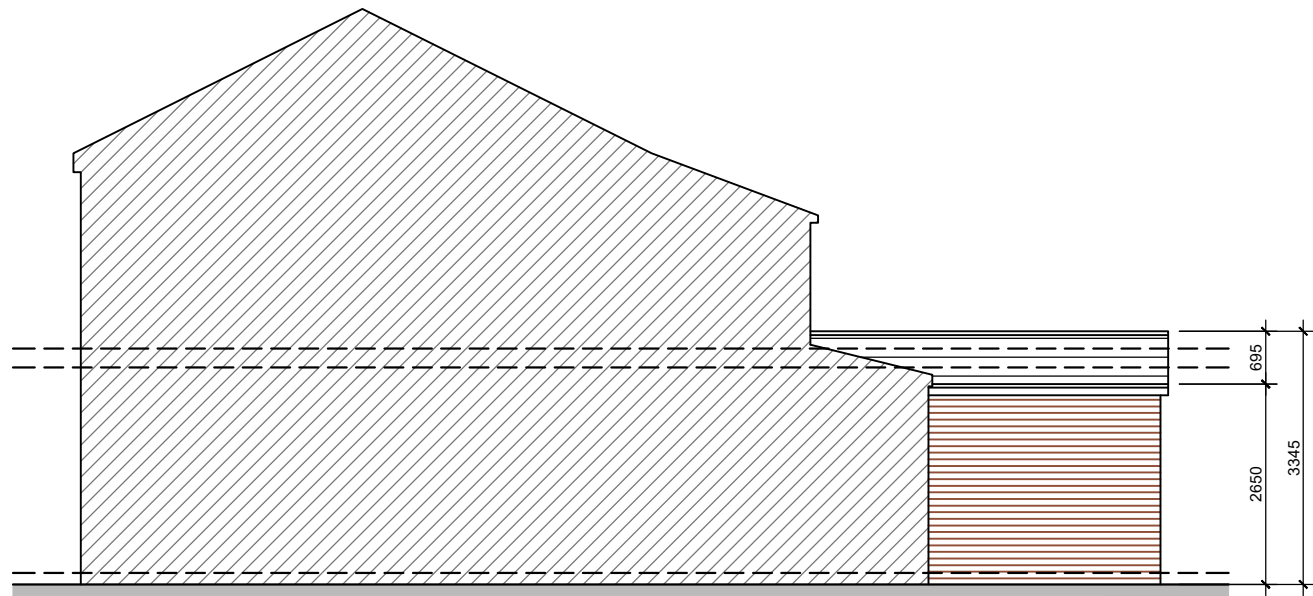

RIGHT ELEVATION
1:100

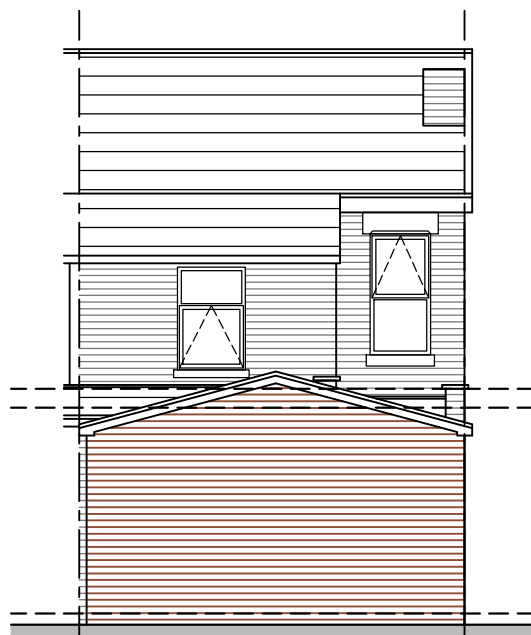

REAR ELEVATION
1:100



LEFT ELEVATION
1:100

NOTES:

No scaling or dimensions other than those figured are to be taken from this drawing. All dimensions to be checked on site

This drawing is for use at the named location and for Planning Permission purposes only and as such should not be used at any other location or for any other purposes

Project Location:

459 CLAREMONT ROAD,
MANCHESTER,
M14 5NU

Drawing:

02 Proposed Building

Scale 1:100



Scale:	Size:	Date:
1:100	A3	07/23