


Notes
No dimensions to be scaled from this drawing.
All setting out dimensions to be checked on site.

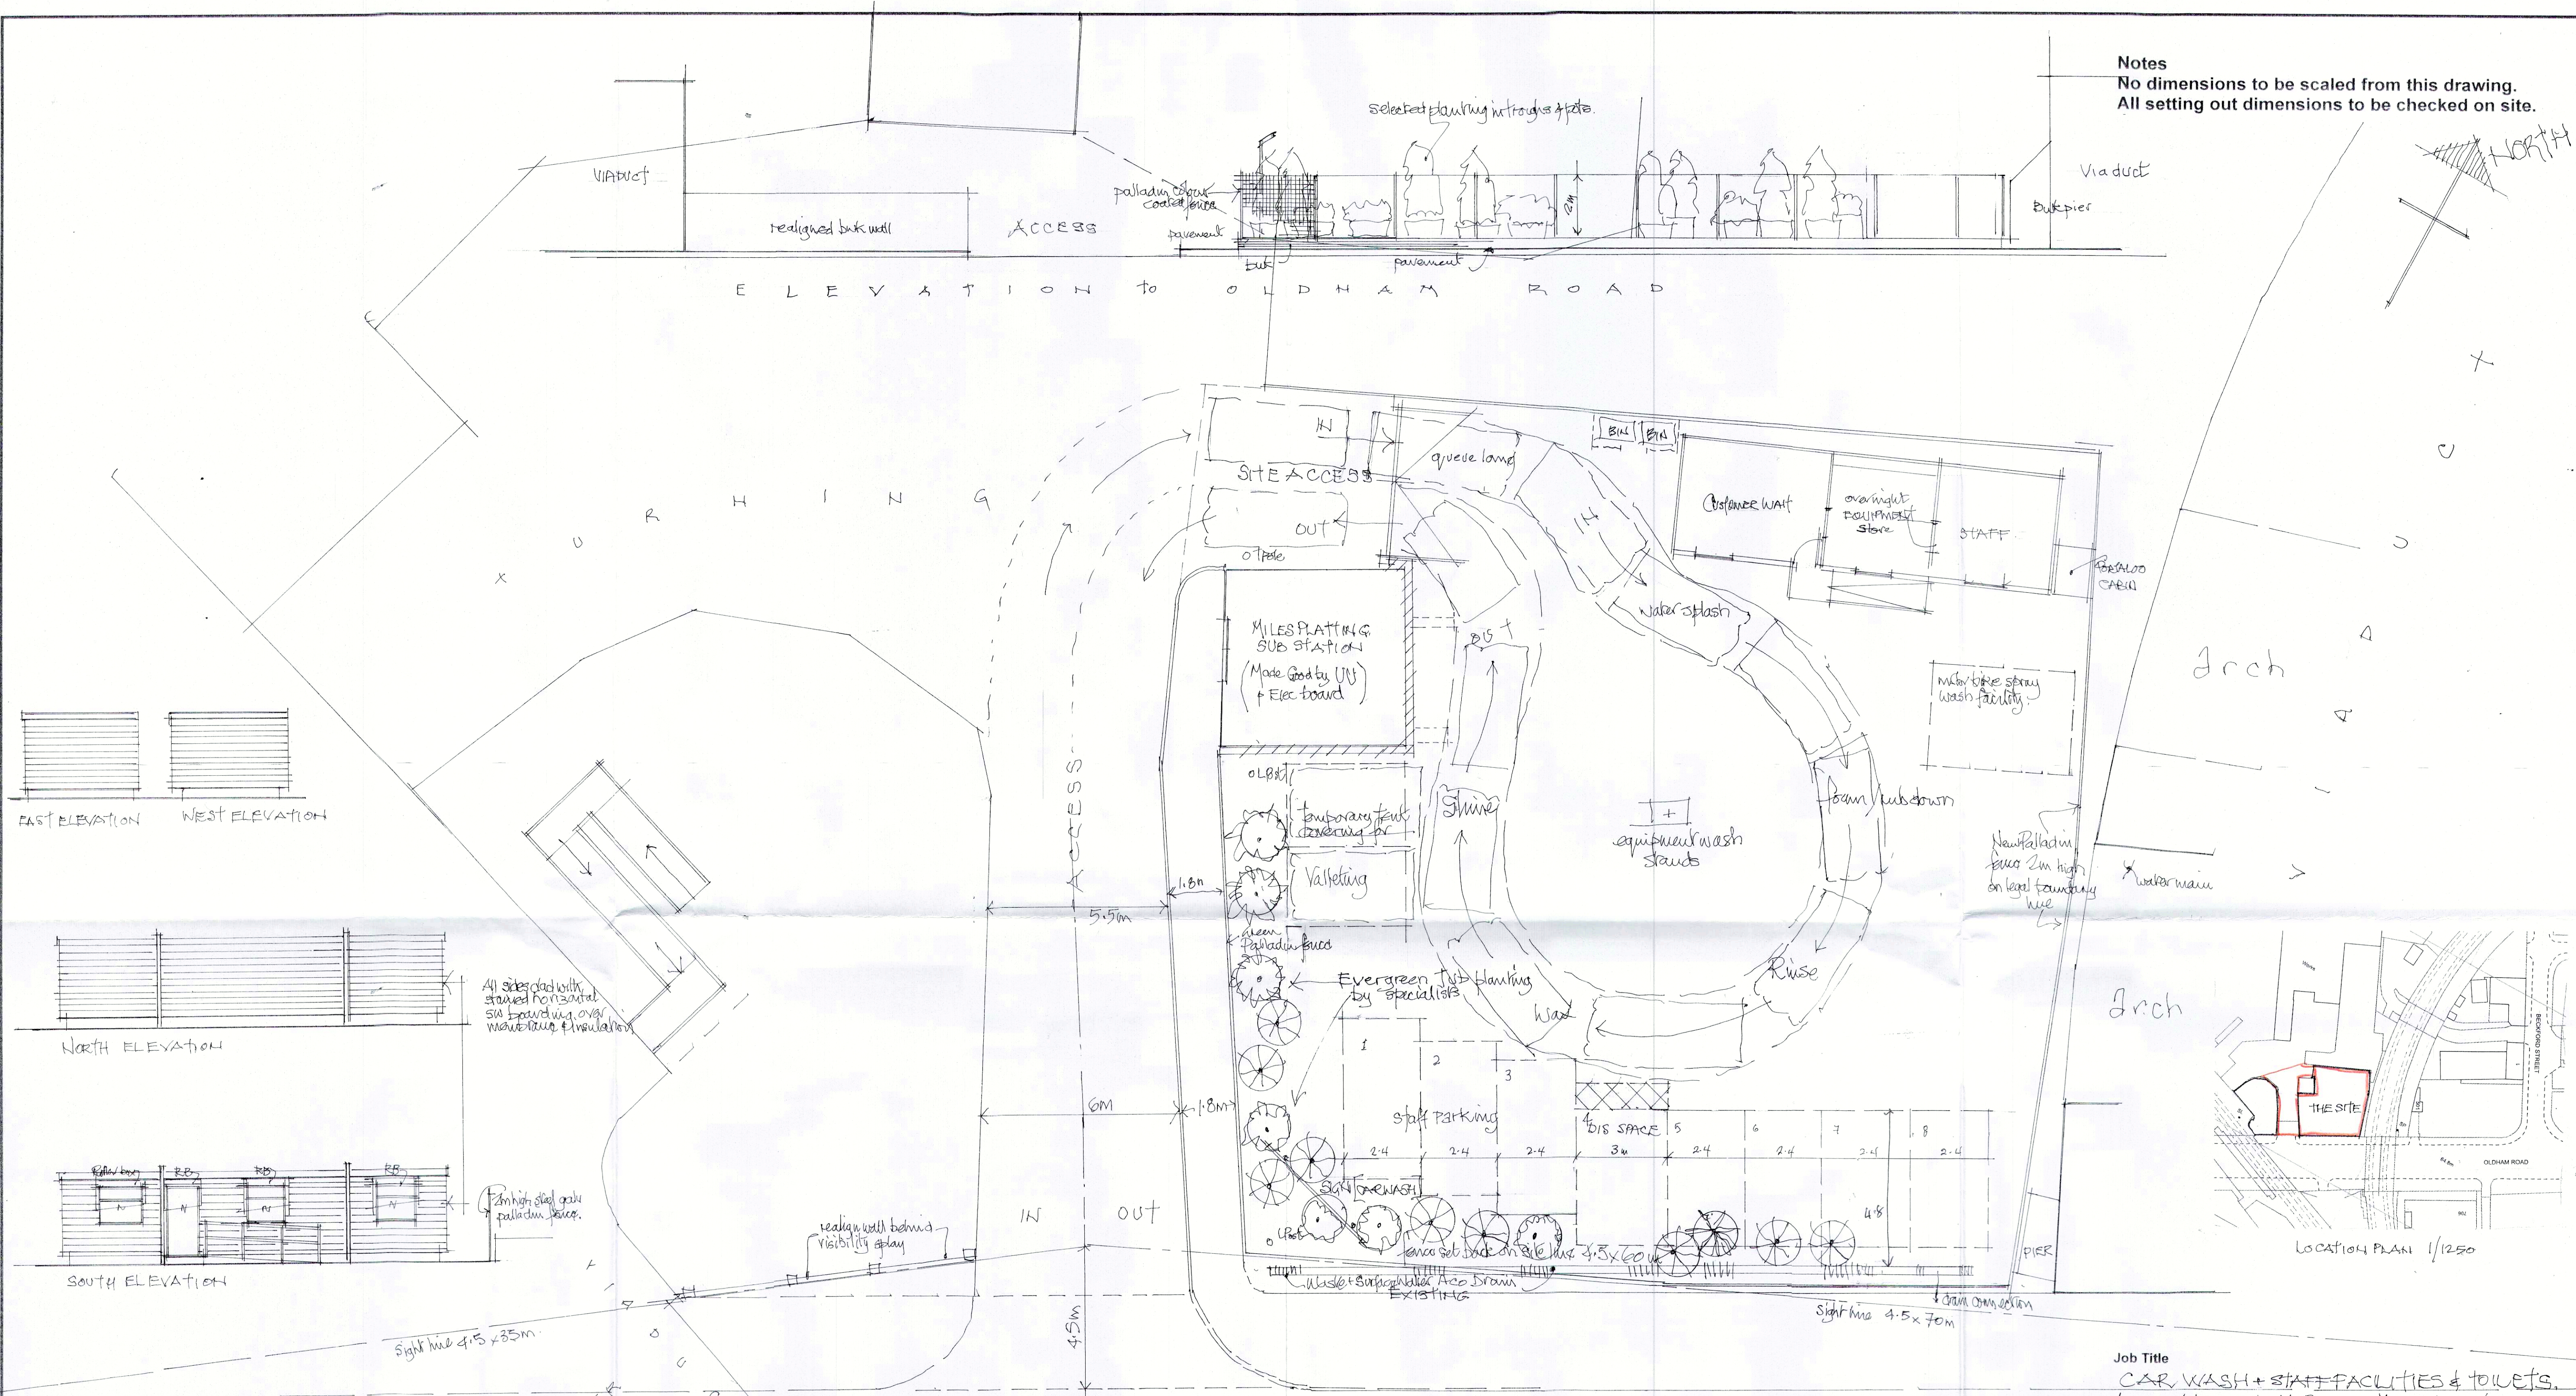

Job Title
CAR WASH + STAFF FACILITIES & TOILETS
LAND AT OLDHAM ROAD, MILES PLATING
MANCHESTER
for
E.C.C PARTNERS LTD

Davenport and Flinn
Planning & Design Consultants, Surveyors
3A Hamnett Street Hyde SK14 2EX 0161 368 3064
Chartered Architects

Drawing Title
PROPOSED SITE PLAN & ELEVATIONS
PLANNING AND
BUILDING CONTROL
14 MAR 2023

Date Scale Job No. Drg No. Rev
05/22 1:100 6460 1X 1/30
REV 05/22 waiting + st elevation added
REV 10 MARCH 23 TOILET BLOCK REFINED