



note:survey by others
and all details should be check
measured on site before the
commencement of any work.

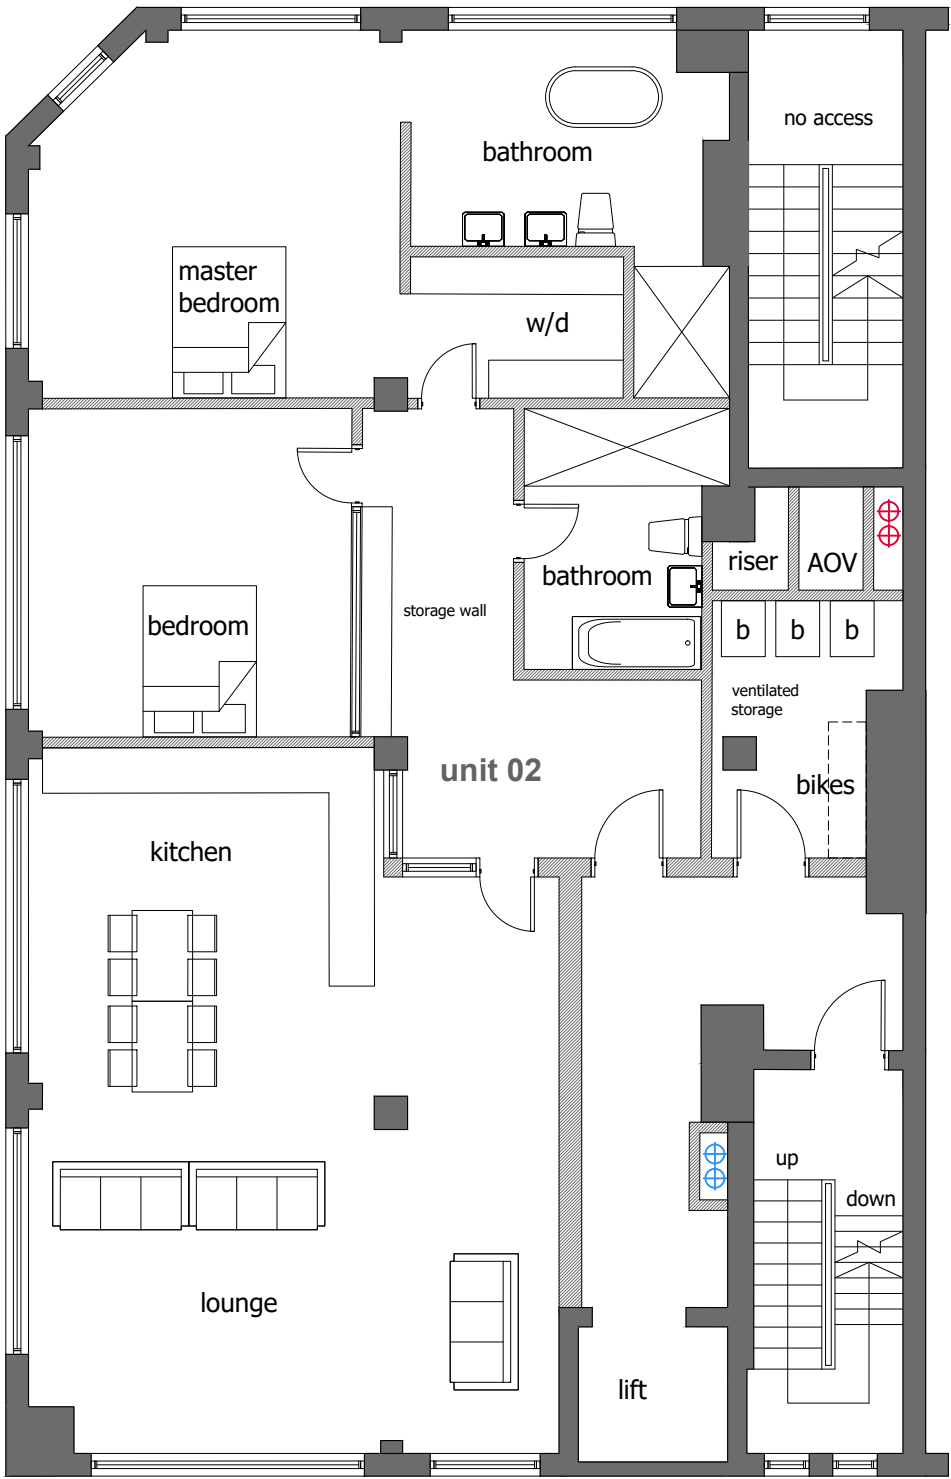

first floor plan

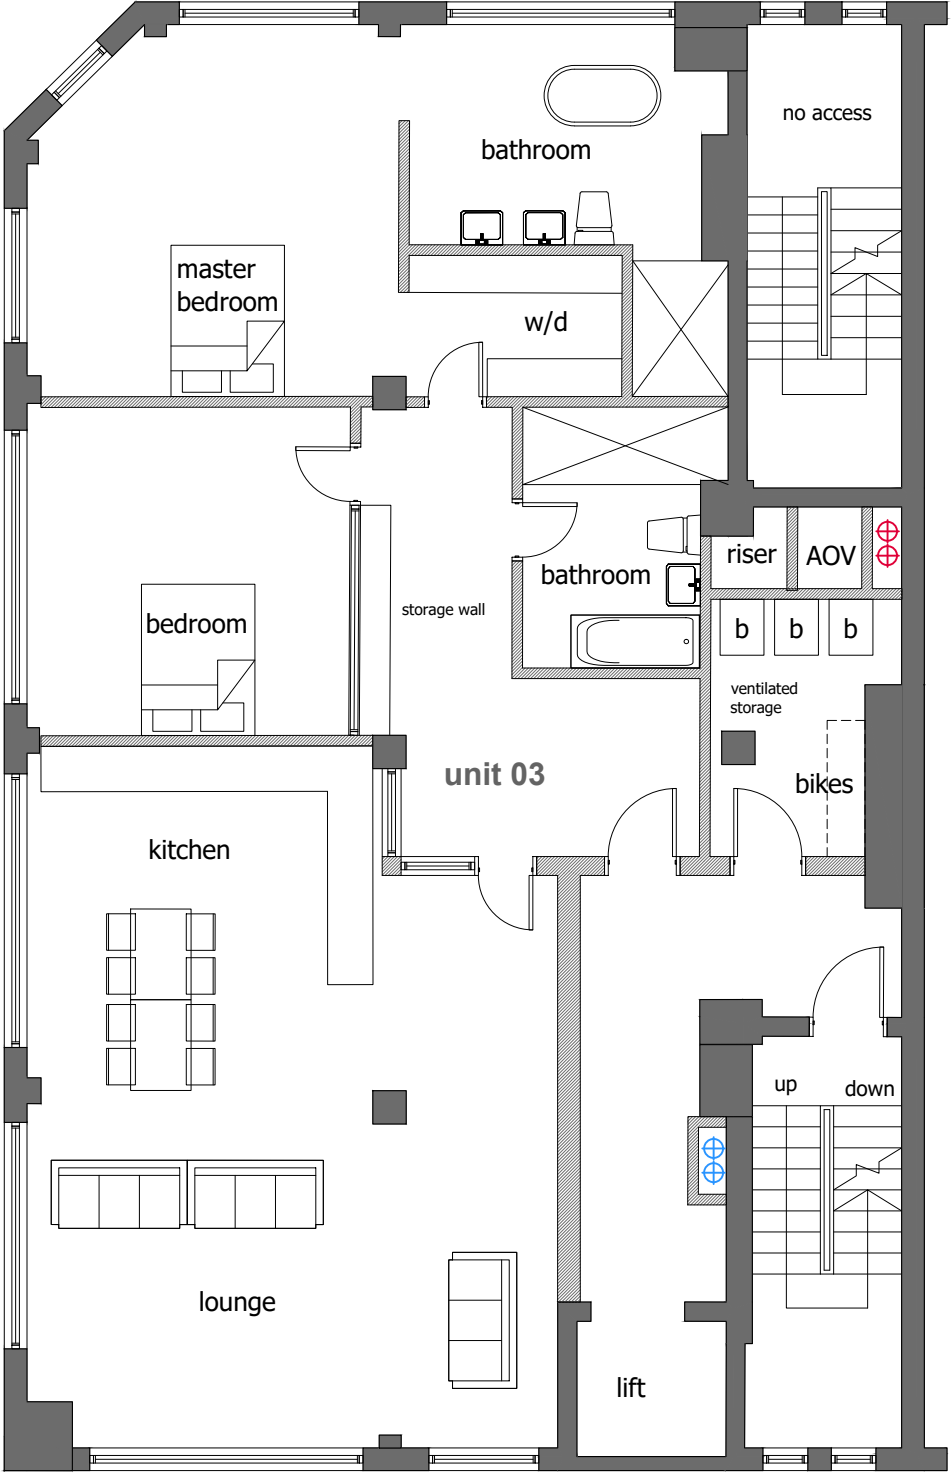

second floor plan

- vertical air extract ducts from lower level
- vertical air supply ducts from lower level

note:survey by others
and all details should be check
measured on site before the
commencement of any work.
Ventilation system subject to
full design by specialist.

Sigma Properties
30 Mason Street
Ancoats
Manchester

Plans as Proposed 02

work to figured dimensions

© CJ Partnership owns the copyright of this design /
drawing which must not be reproduced in whole or in
part without the written permission of CJ Partnership

contract no

3634 08

drawn by

PDC

drawing no

08

date

November 2022

revision

A

scale @ A3

1:100

Planning

Revisions:
A. Proffered positions of vent risers added.PDC.March 2023

Revisions:
A.

Blue Pit Mill Queensway
Castleton Rochdale OL11 2PG

+44 (0)1706 631347

info@cjpartnership.com

www.cjpartnership.com

CJPARTNERSHIP
ENVIRONMENTAL ARCHITECTS

