




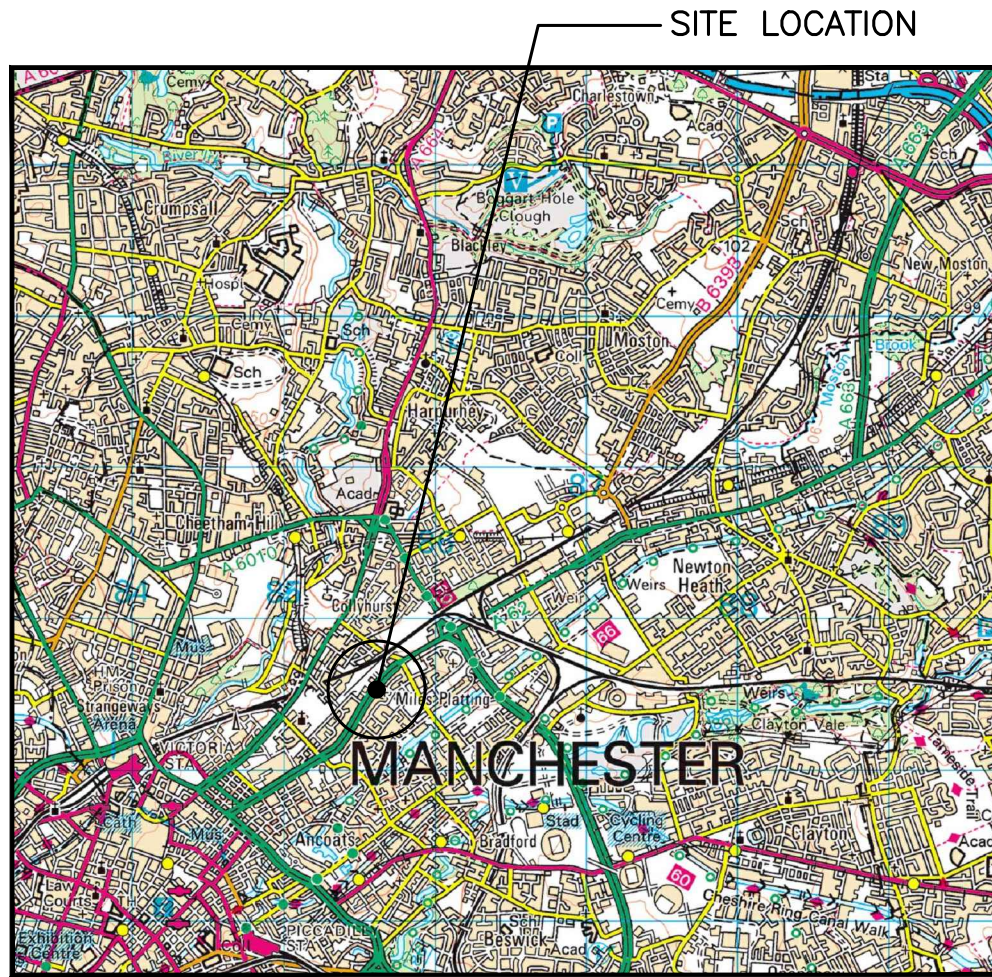


0 1km 2km
Scale
SITE LOCATION
(Scale 1:50000)

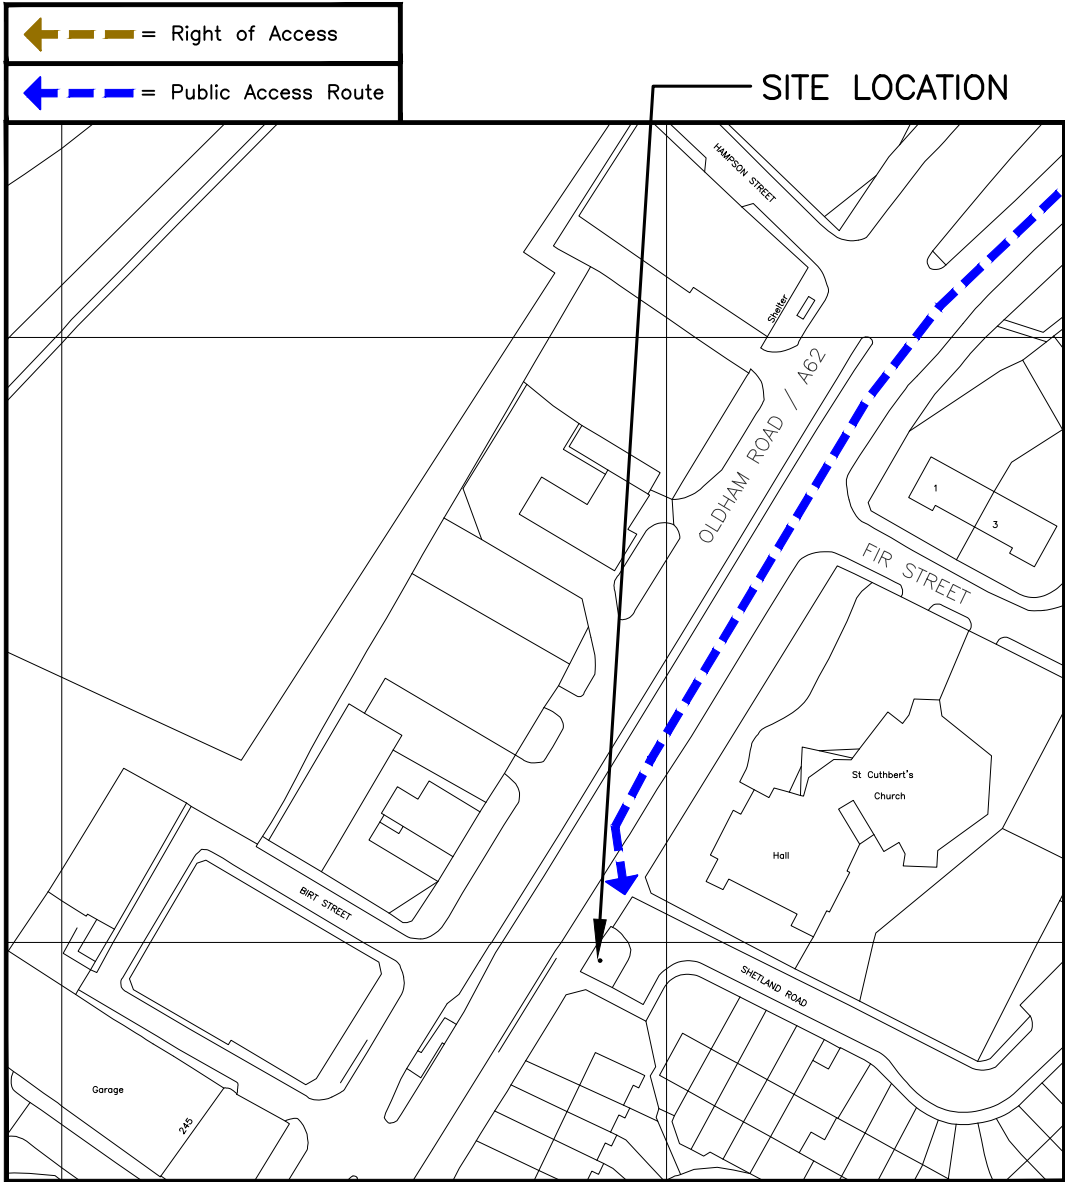

SITE PHOTOGRAPH

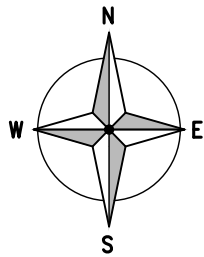

DETAILED SITE LOCATION
(Scale 1:1250)
Based upon Ordnance Survey map extract
with the permission of the Controller of
Her Majesty's Stationery Office.
Crown copyright.
Licence No. 100022432

 

ALL DIMENSIONS ARE IN mm UNLESS NOTED OTHERWISE				
N.G.R	E: 385589	N: 399497		
DIRECTIONS TO SITE: TRAVELLING NORTH WEST ON THE M60, EXIT AT JCT. 22, AND AT THE END OF SLIP ROAD, TURN LEFT ONTO THE A62 OLDHAM ROAD. CONTINUE FOR APPROX. 6.0KM. SITE ON LEFT HAND SIDE OPPOSITE ADAM HAND CAR WASH				
NOTES:				
A	Issued for Approval		KS	RW 23.09.20
REV	MODIFICATION		BY CH	DATE


CLARKE
telecom
Unit E, Madison Place, Northampton Road,
Manchester, M40 5AG
Tel: 0161 785 4500
Fax: 0161 785 4501
Web: www.clarke-telecom.com

O₂
BEACON 3

Cell Name		Opt.
SHETLAND RD SW		C
Cell ID No		
CORNERSTONE	TEF	VF
302889_00	088821	N/A

Site Address / Contact Details		
JUNCTION OF OLDHAM ROAD & SHETLAND RD MILES PLATTING MANCHESTER M40 7AQ		

Drawing Title: SITE LOCATION MAPS				
Purpose of issue: PLANNING				Dwg Rev:
Drawing Number: 100				A
Surveyed By: RW		Original Sheet Size: A3		Pack Issue:
Drawn: KS	Date: 23.09.20	Checked: RW	Date: 23.09.20	C

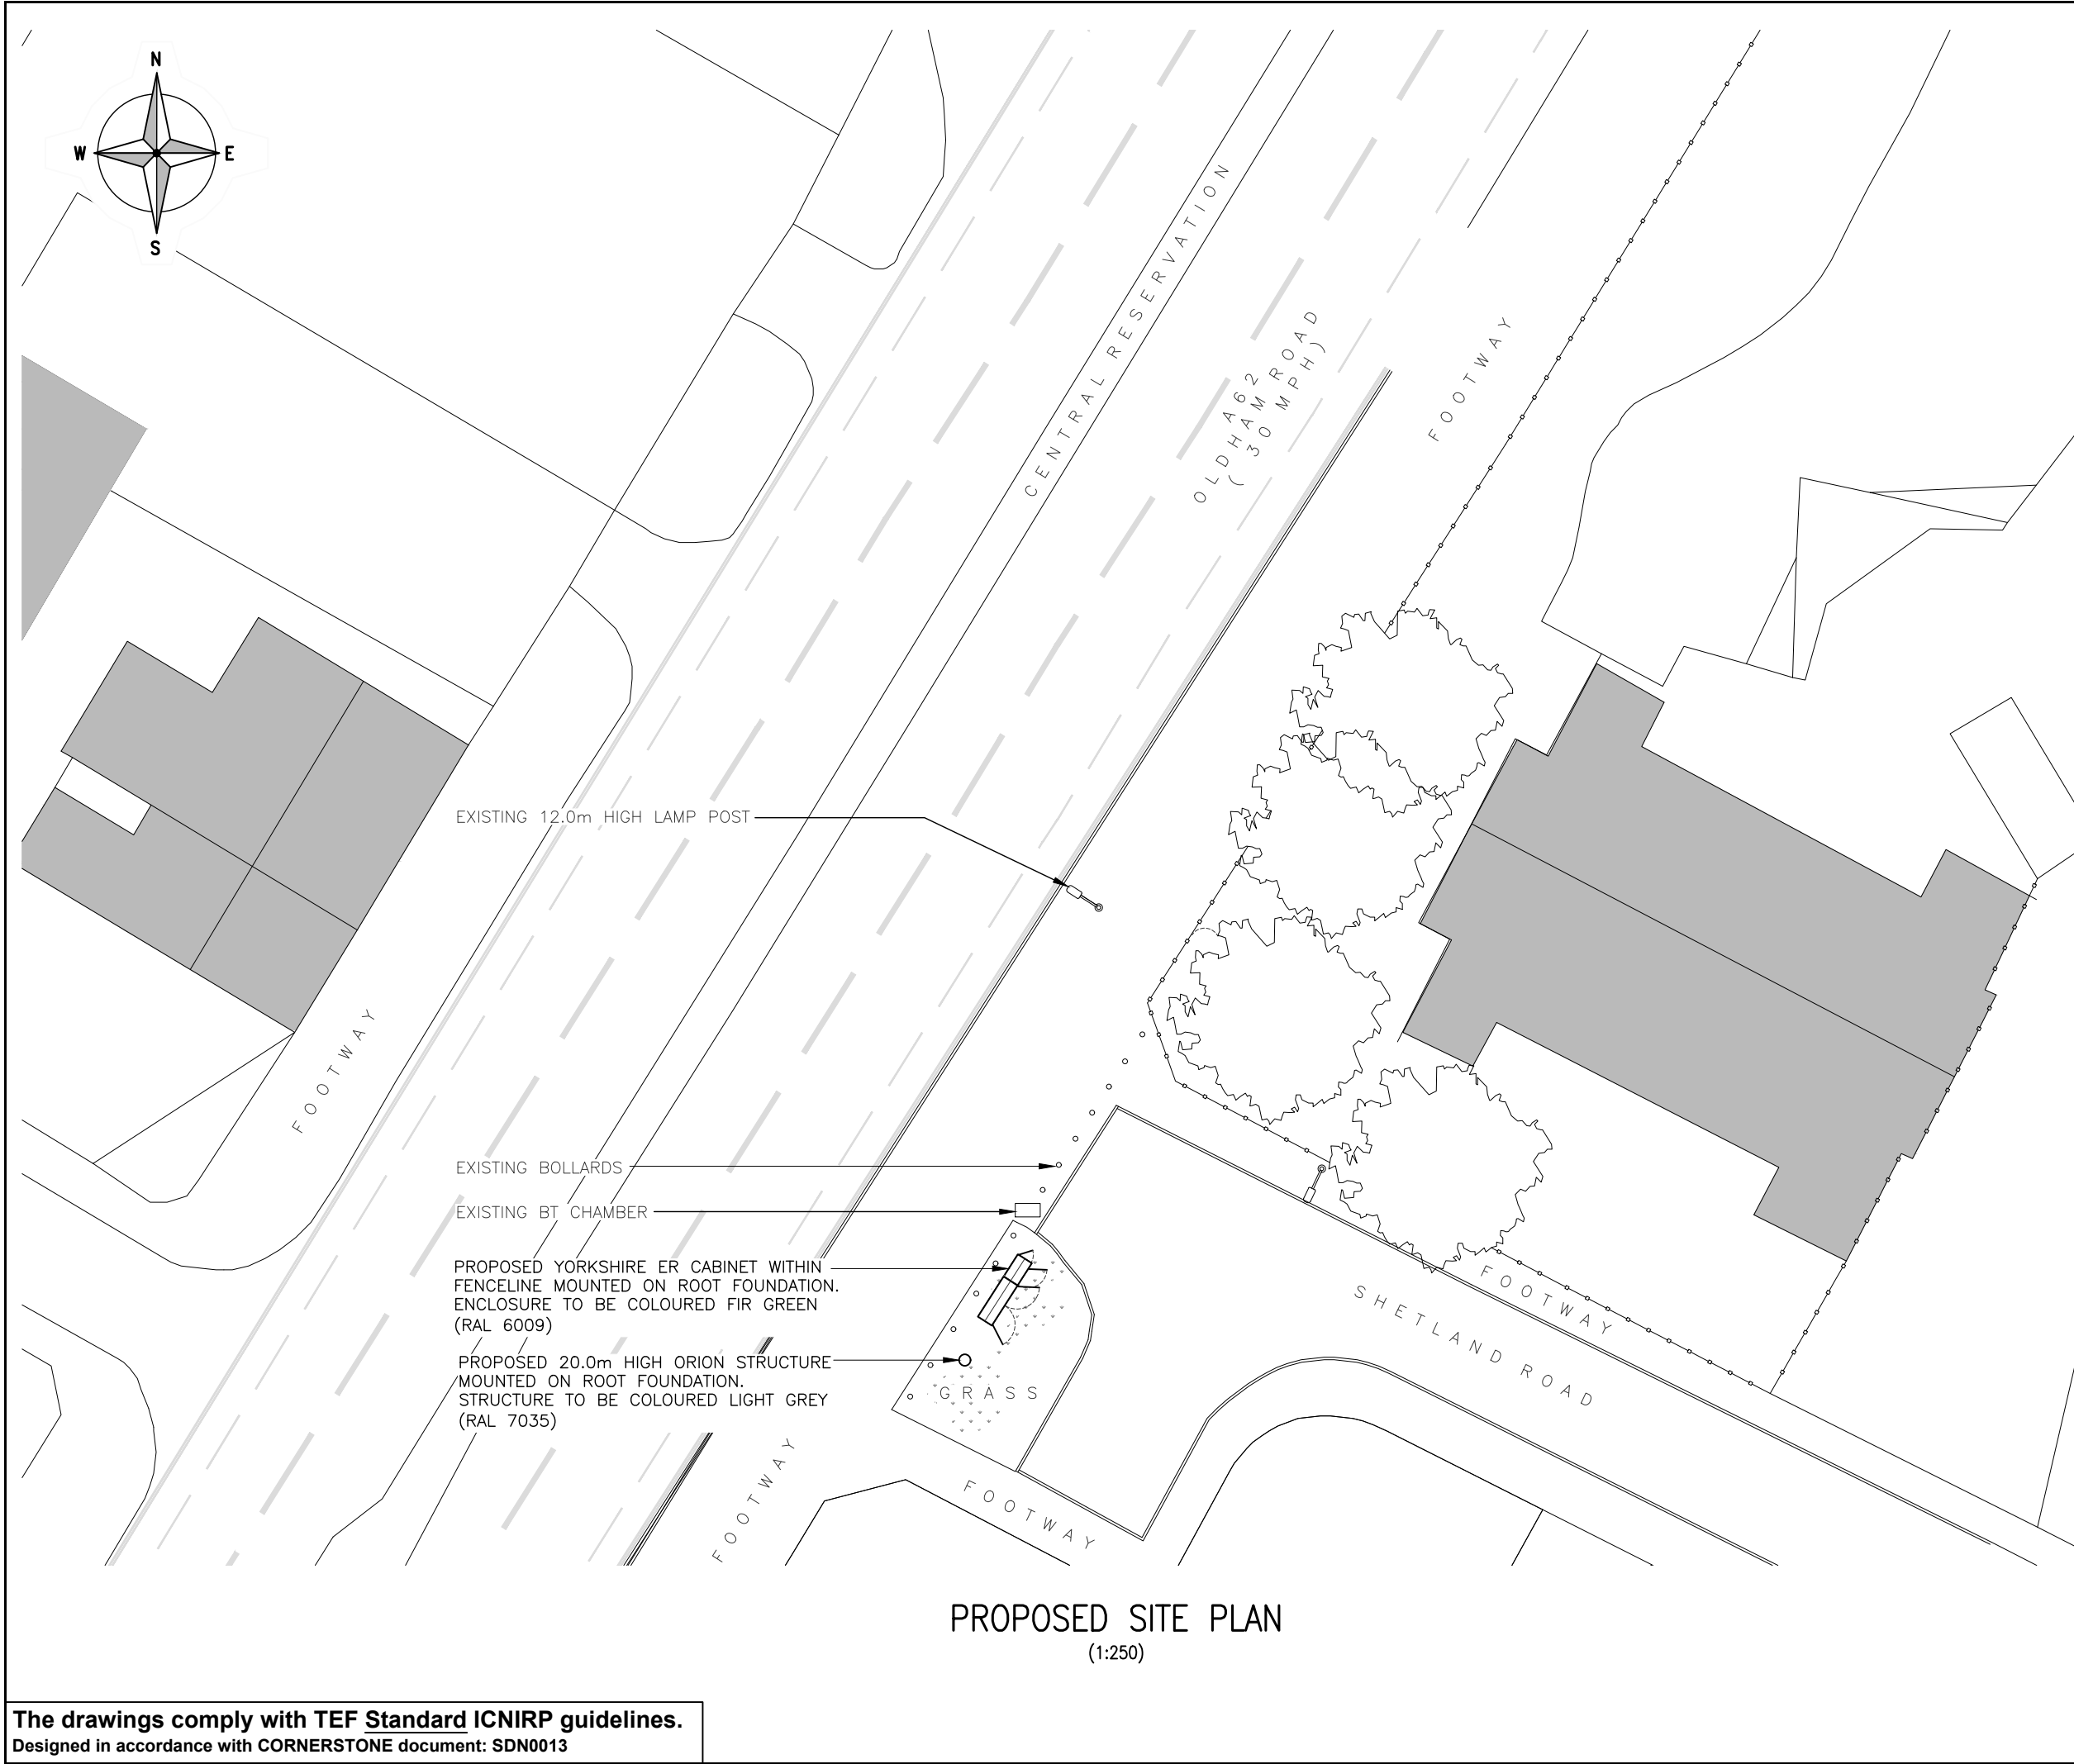

ALL DIMENSIONS ARE IN mm UNLESS NOTED OTHERWISE

N.G.R

E: 385589 N: 399497

NOTES:

C	Site location revised	GJ	EH	24.07.23
B	Pole Position Revised	MD	PD	30.11.20
A	Issued for Approval	KS	RW	23.09.20
REV	MODIFICATION	BY	CH	DATE

CLARKE

telecom

Unit E, Madison Place, Northampton Road,
Manchester, M40 5AG
Tel: 0161 785 4500
Fax: 0161 785 4501
Web: www.clarke-telecom.com


O₂

BEACON 3

Cell Name		Opt.
SHETLAND RD SW		C
Cell ID No		
CORNERSTONE	TEF	VF
302889_00	088821	N/A
Site Address / Contact Details		
JUNCTION OF OLDHAM ROAD & SHETLAND RD MILES PLATTING MANCHESTER M40 7AQ		
Drawing Title: PROPOSED SITE PLAN		
Purpose of issue: PLANNING		Dwg Rev:
Drawing Number: 201		C
Surveyed By: RW		Original Sheet Size: A3
Drawn: KS	Date: 23.09.20	Checked: RW
		Date: 23.09.20
		C

The drawings comply with TEF Standard ICNIRP guidelines.

Designed in accordance with CORNERSTONE document: SDN0013

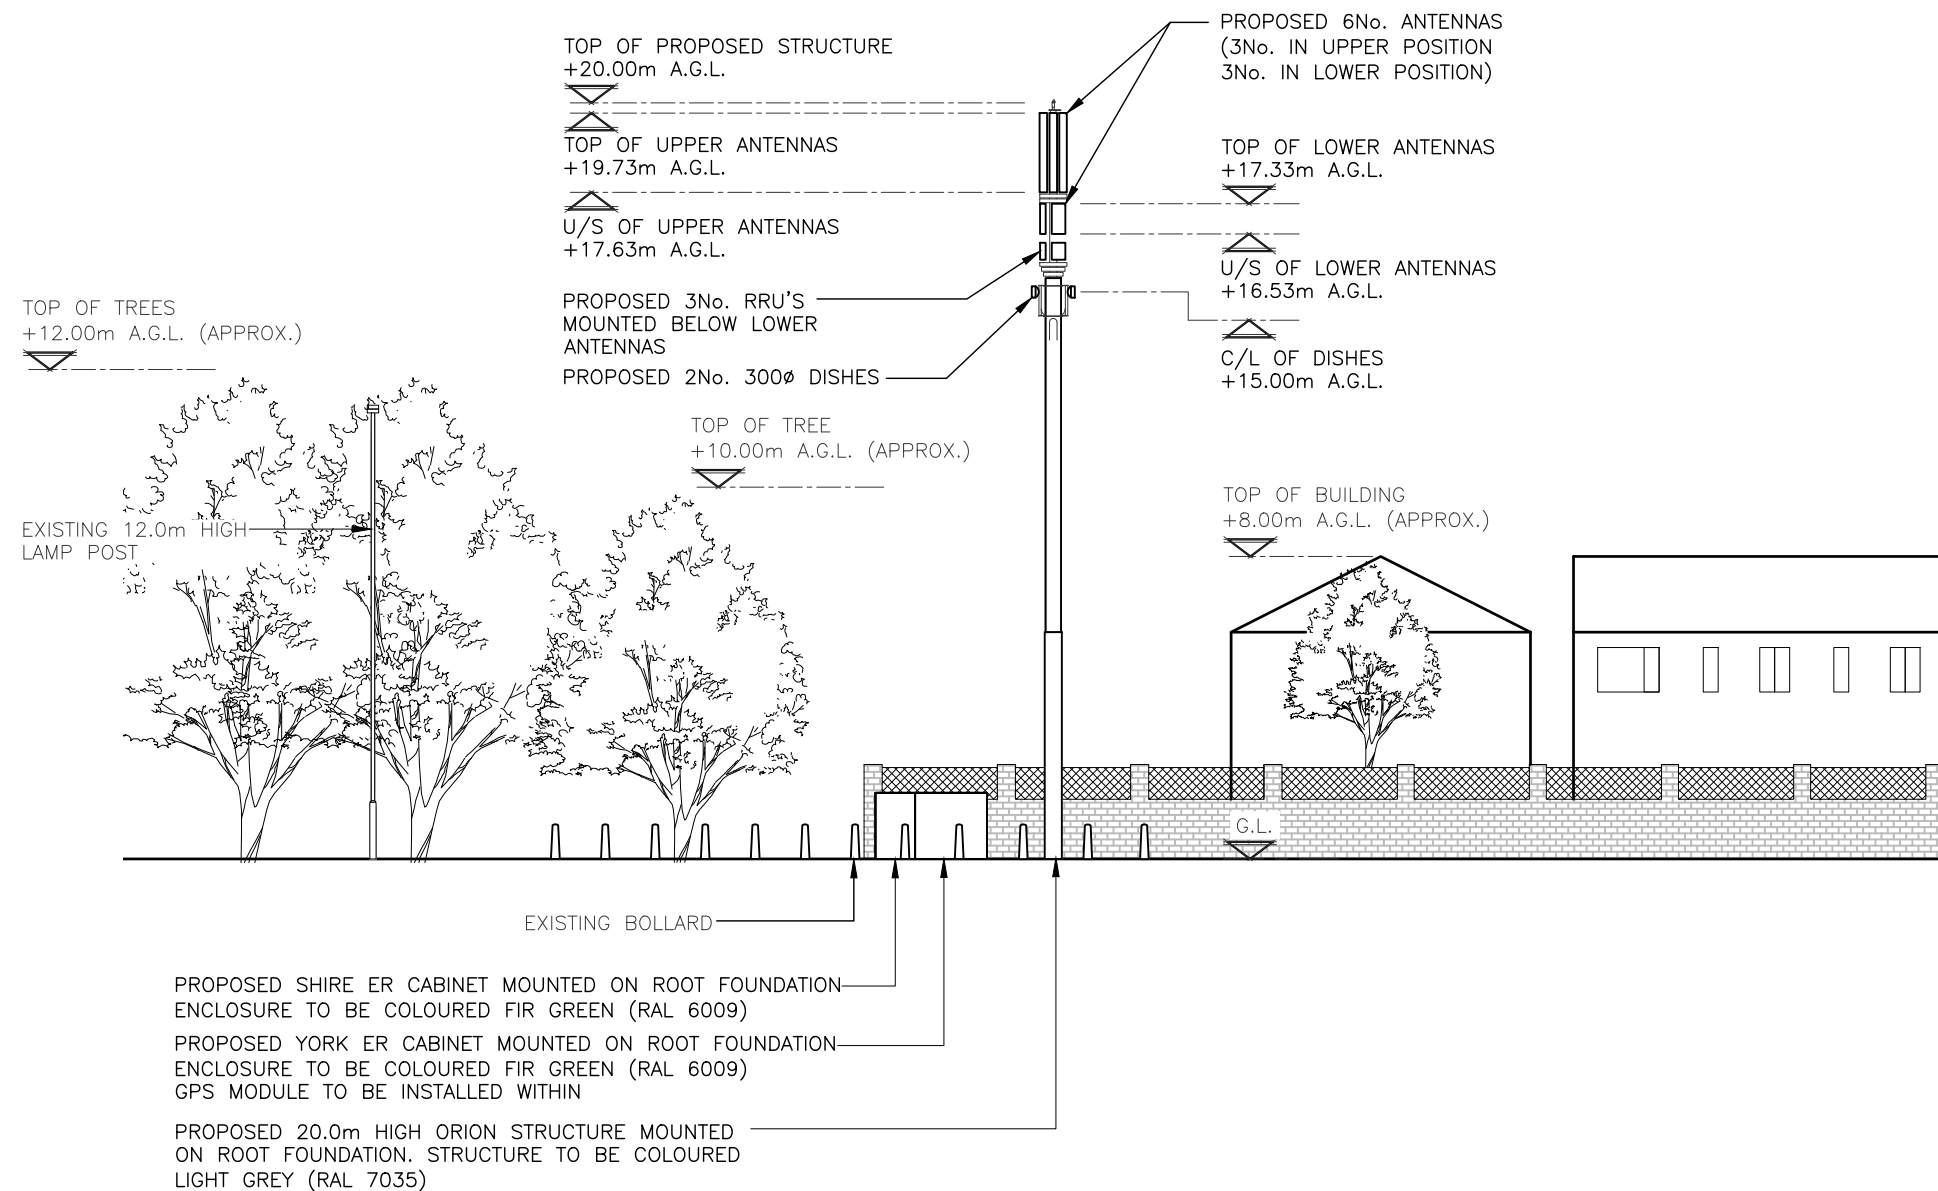

PROPOSED NORTH WEST ELEVATION
(1:200)

The drawings comply with TEF Standard ICNIRP guidelines.
Designed in accordance with CORNERSTONE document: SDN0013

ALL DIMENSIONS ARE IN mm UNLESS NOTED OTHERWISE

N.G.R | E: 385589 | N: 399497

NOTES:

REV	MODIFICATION	BY	CH	DATE
C	Site location revised	GJ	EH	24.07.23
B	Pole Position Revised	MD	PD	30.11.20
A	Issued for Approval	KS	RW	23.09.20



Unit E, Madison Place, Northampton Road,
Manchester, M40 5AG
Tel: 0161 785 4500
Fax: 0161 785 4501
Web: www.clarke-telecom.com



BEACON 3

Cell Name	Opt.
SHETLAND RD SW	C

Cell ID No		
CORNERSTONE	TEF	VF
302889_00	088821	N/A

Site Address / Contact Details

JUNCTION OF OLDHAM ROAD & SHETLAND RD
MILES PLATTING
MANCHESTER
M40 7AQ

Drawing Title: PROPOSED SITE ELEVATION				
Purpose of issue: PLANNING				Dwg Rev:
Drawing Number: 301				C
Surveyed By: RW		Original Sheet Size: A3		Pack Issue:
Drawn: KS	Date: 23.09.20	Checked: RW	Date: 23.09.20	C