



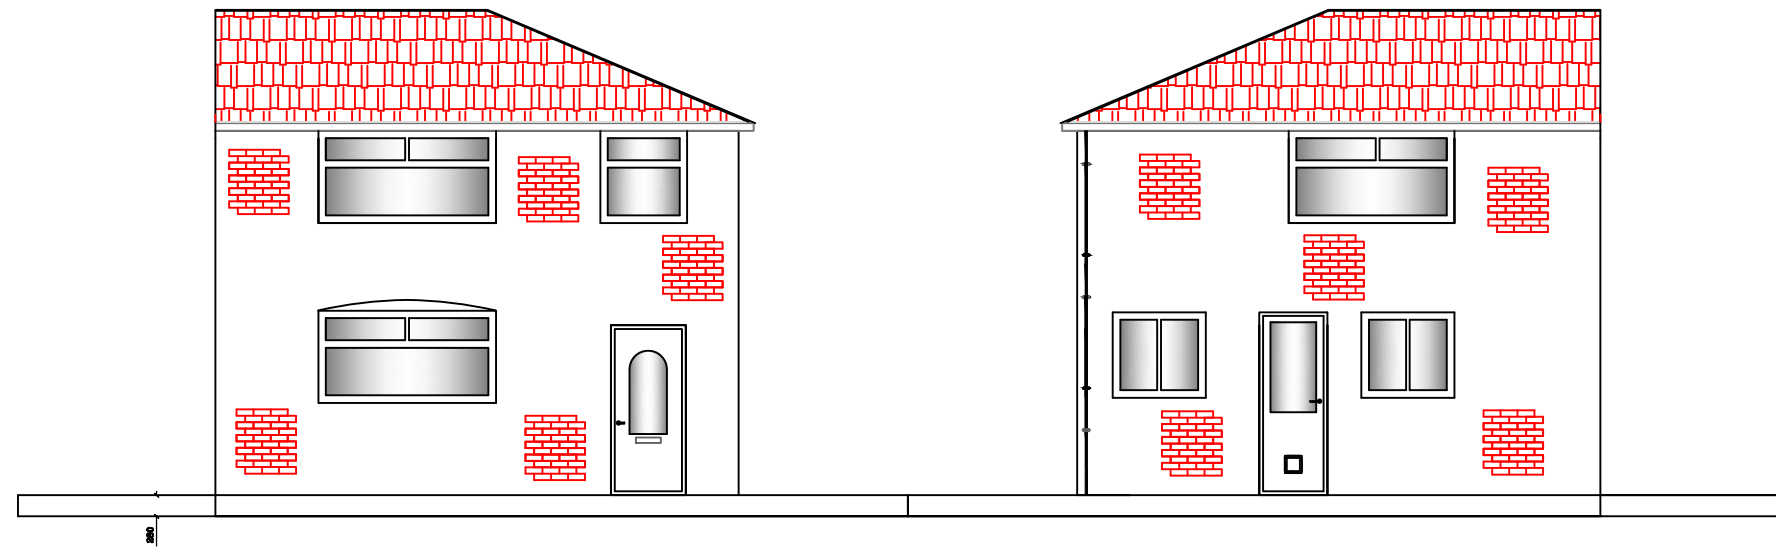

EXISTING FRONT ELEVATION

EXISTING REAR ELEVATION

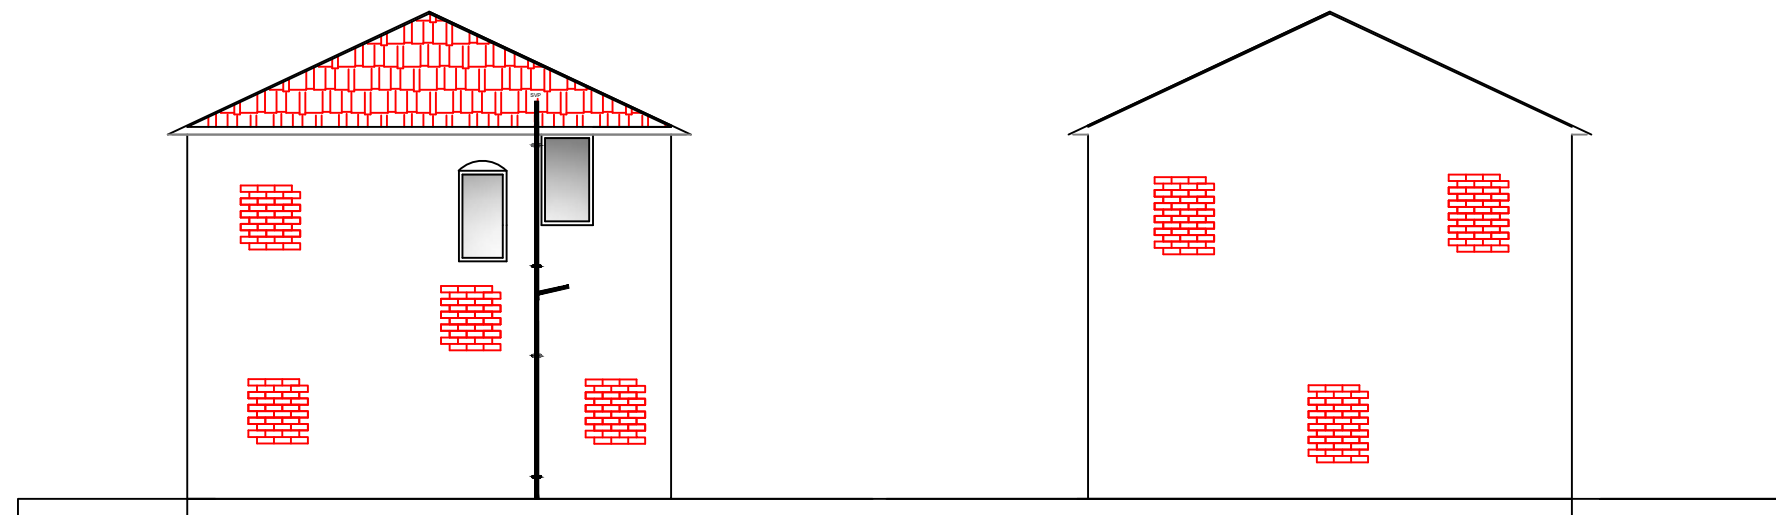

EXISTING SIDE ELEVATION

EXISTING SIDE ELEVATION

Richard Harris - Technical Officer
Manchester Local Care Organisation
Manchester's Service for Independant Living
Directorate for Children and Families
Phillips Park Rd
Bradford
Manchester
M11 3FU

Office No : 0161 277 1704
Mobile No : 07944 483 766

Project : G/F & 1st Floor Plans

Victoria Kelly
3 Foxwood Gardens
Burnage
Manchester
M19 1SN

Drawn By:

R.H.

Date:

22/11/2022

Scale:

1:100

Paper Size:

A3



**Manchester Local
Care Organisation**

Leading local care, improving
lives in Manchester, with you