




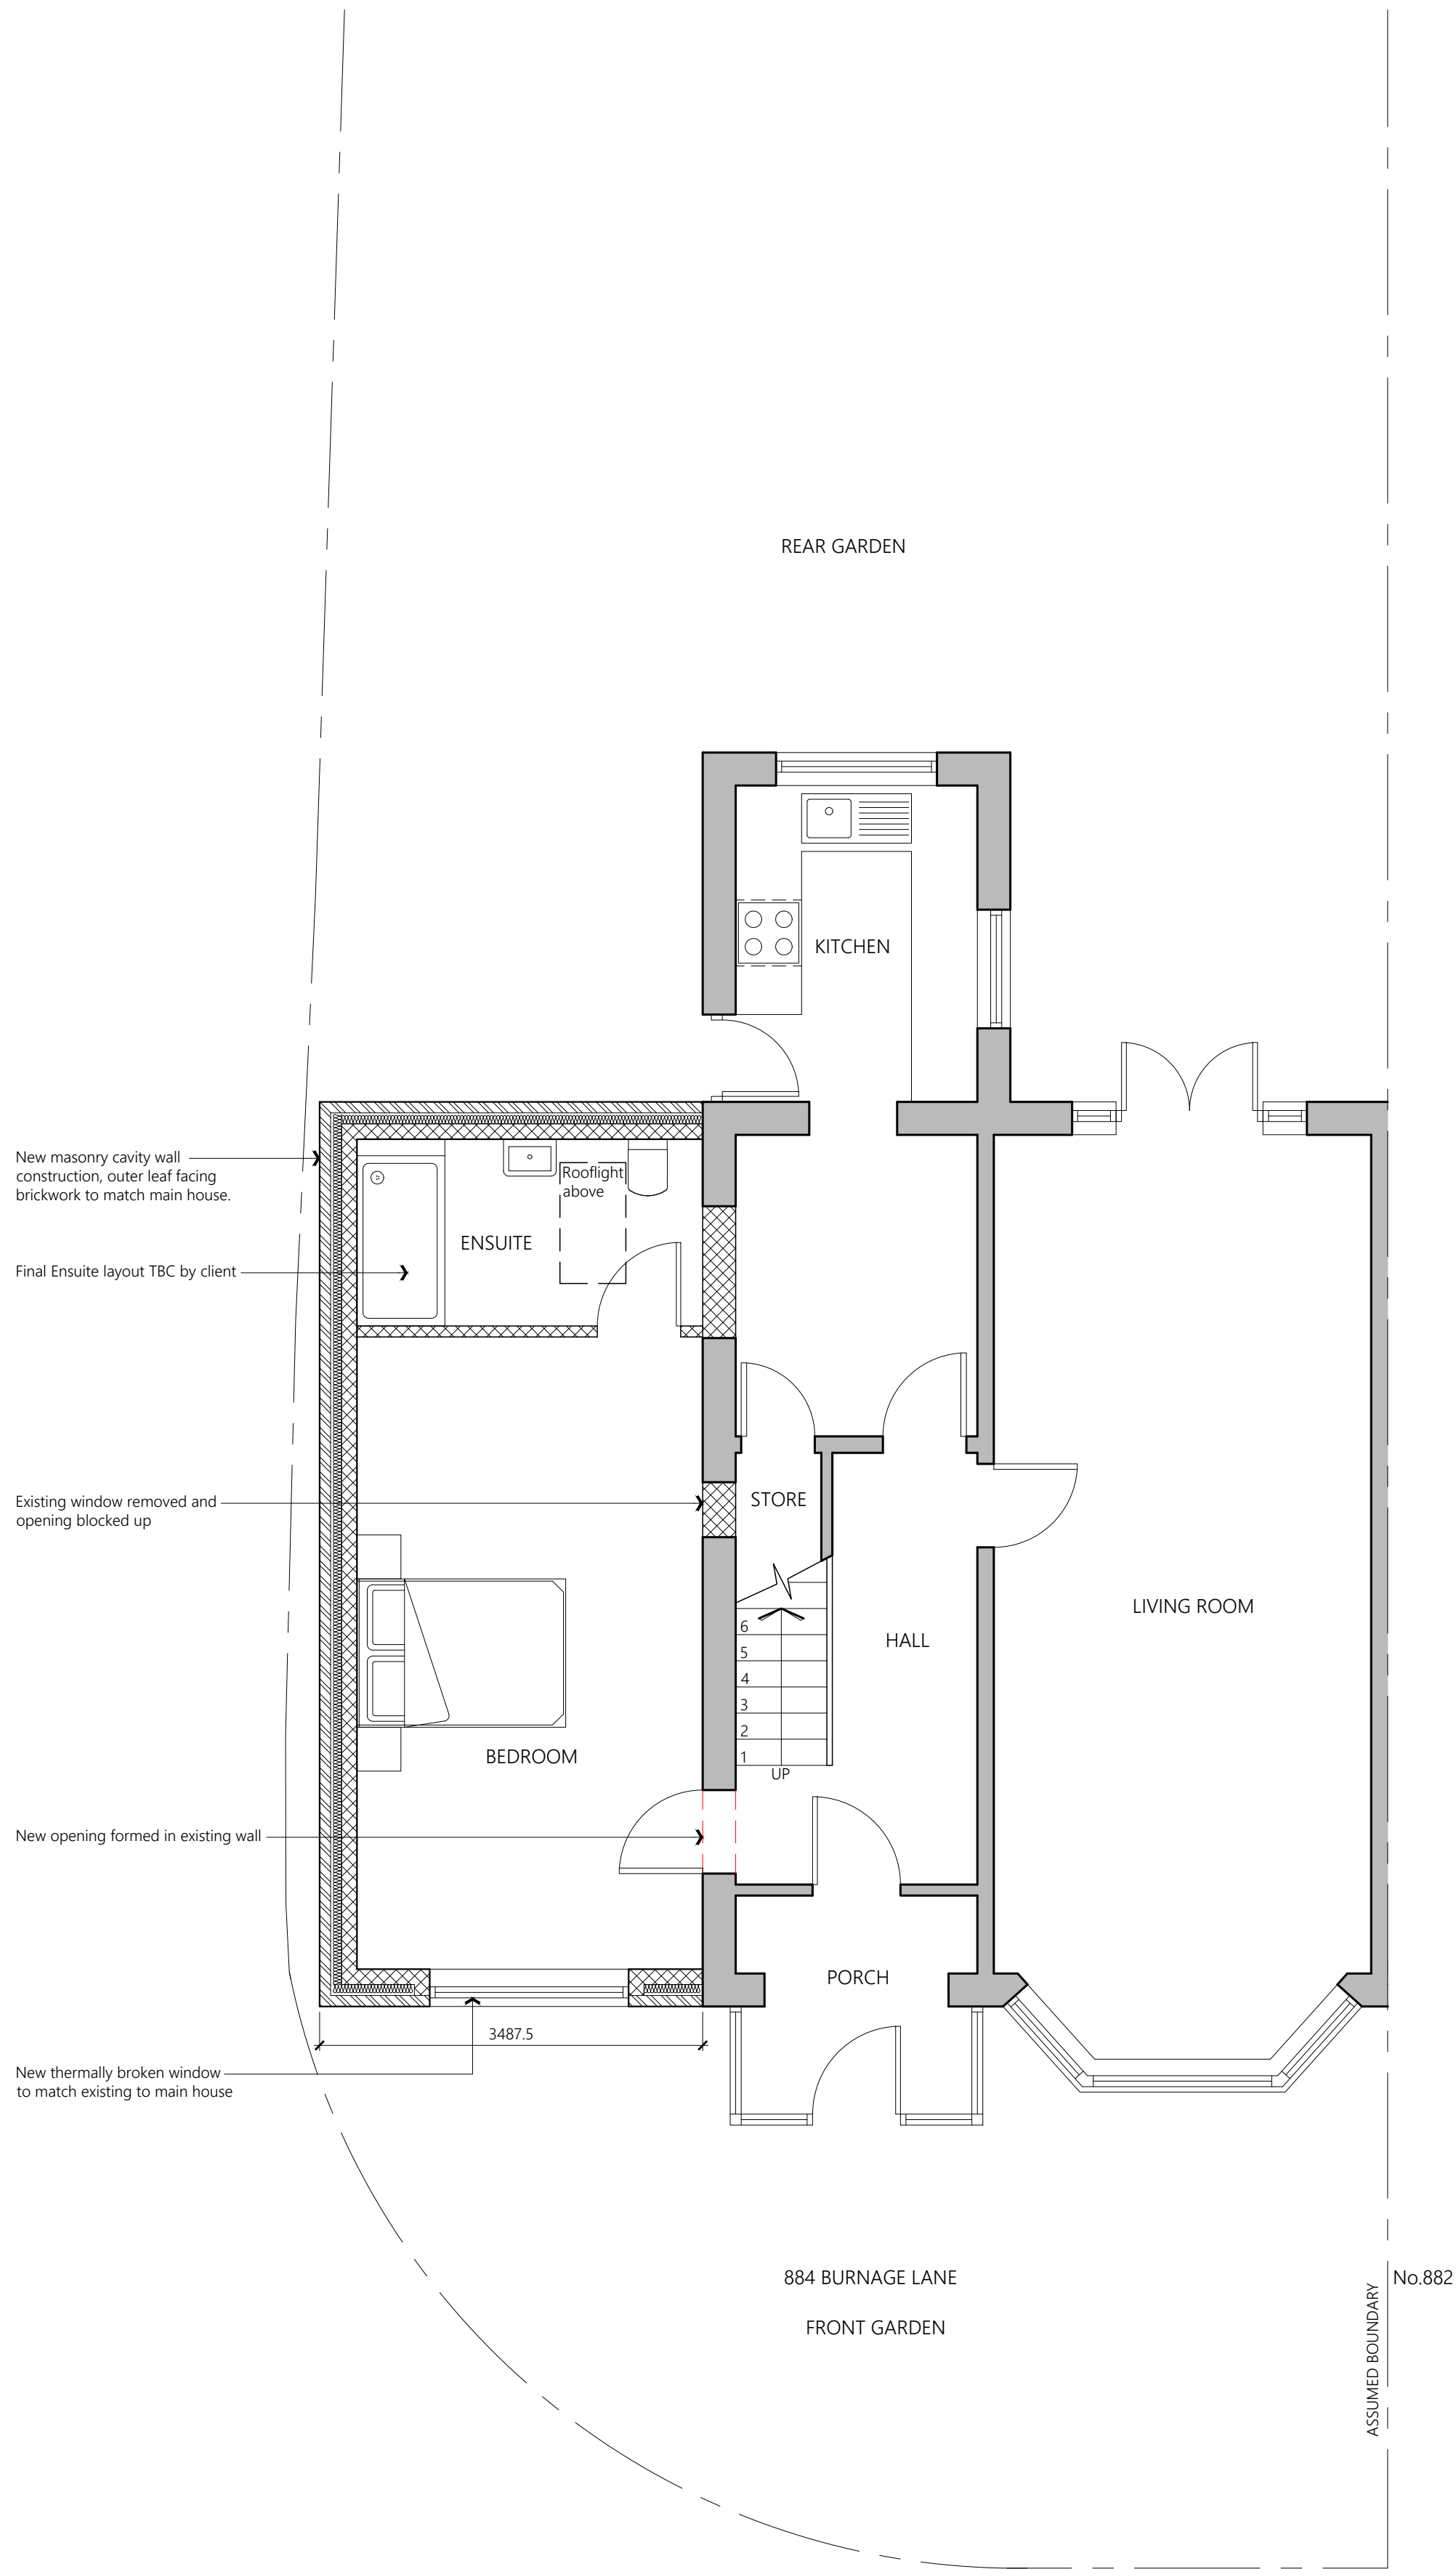

PROPOSED GROUND FLOOR PLAN

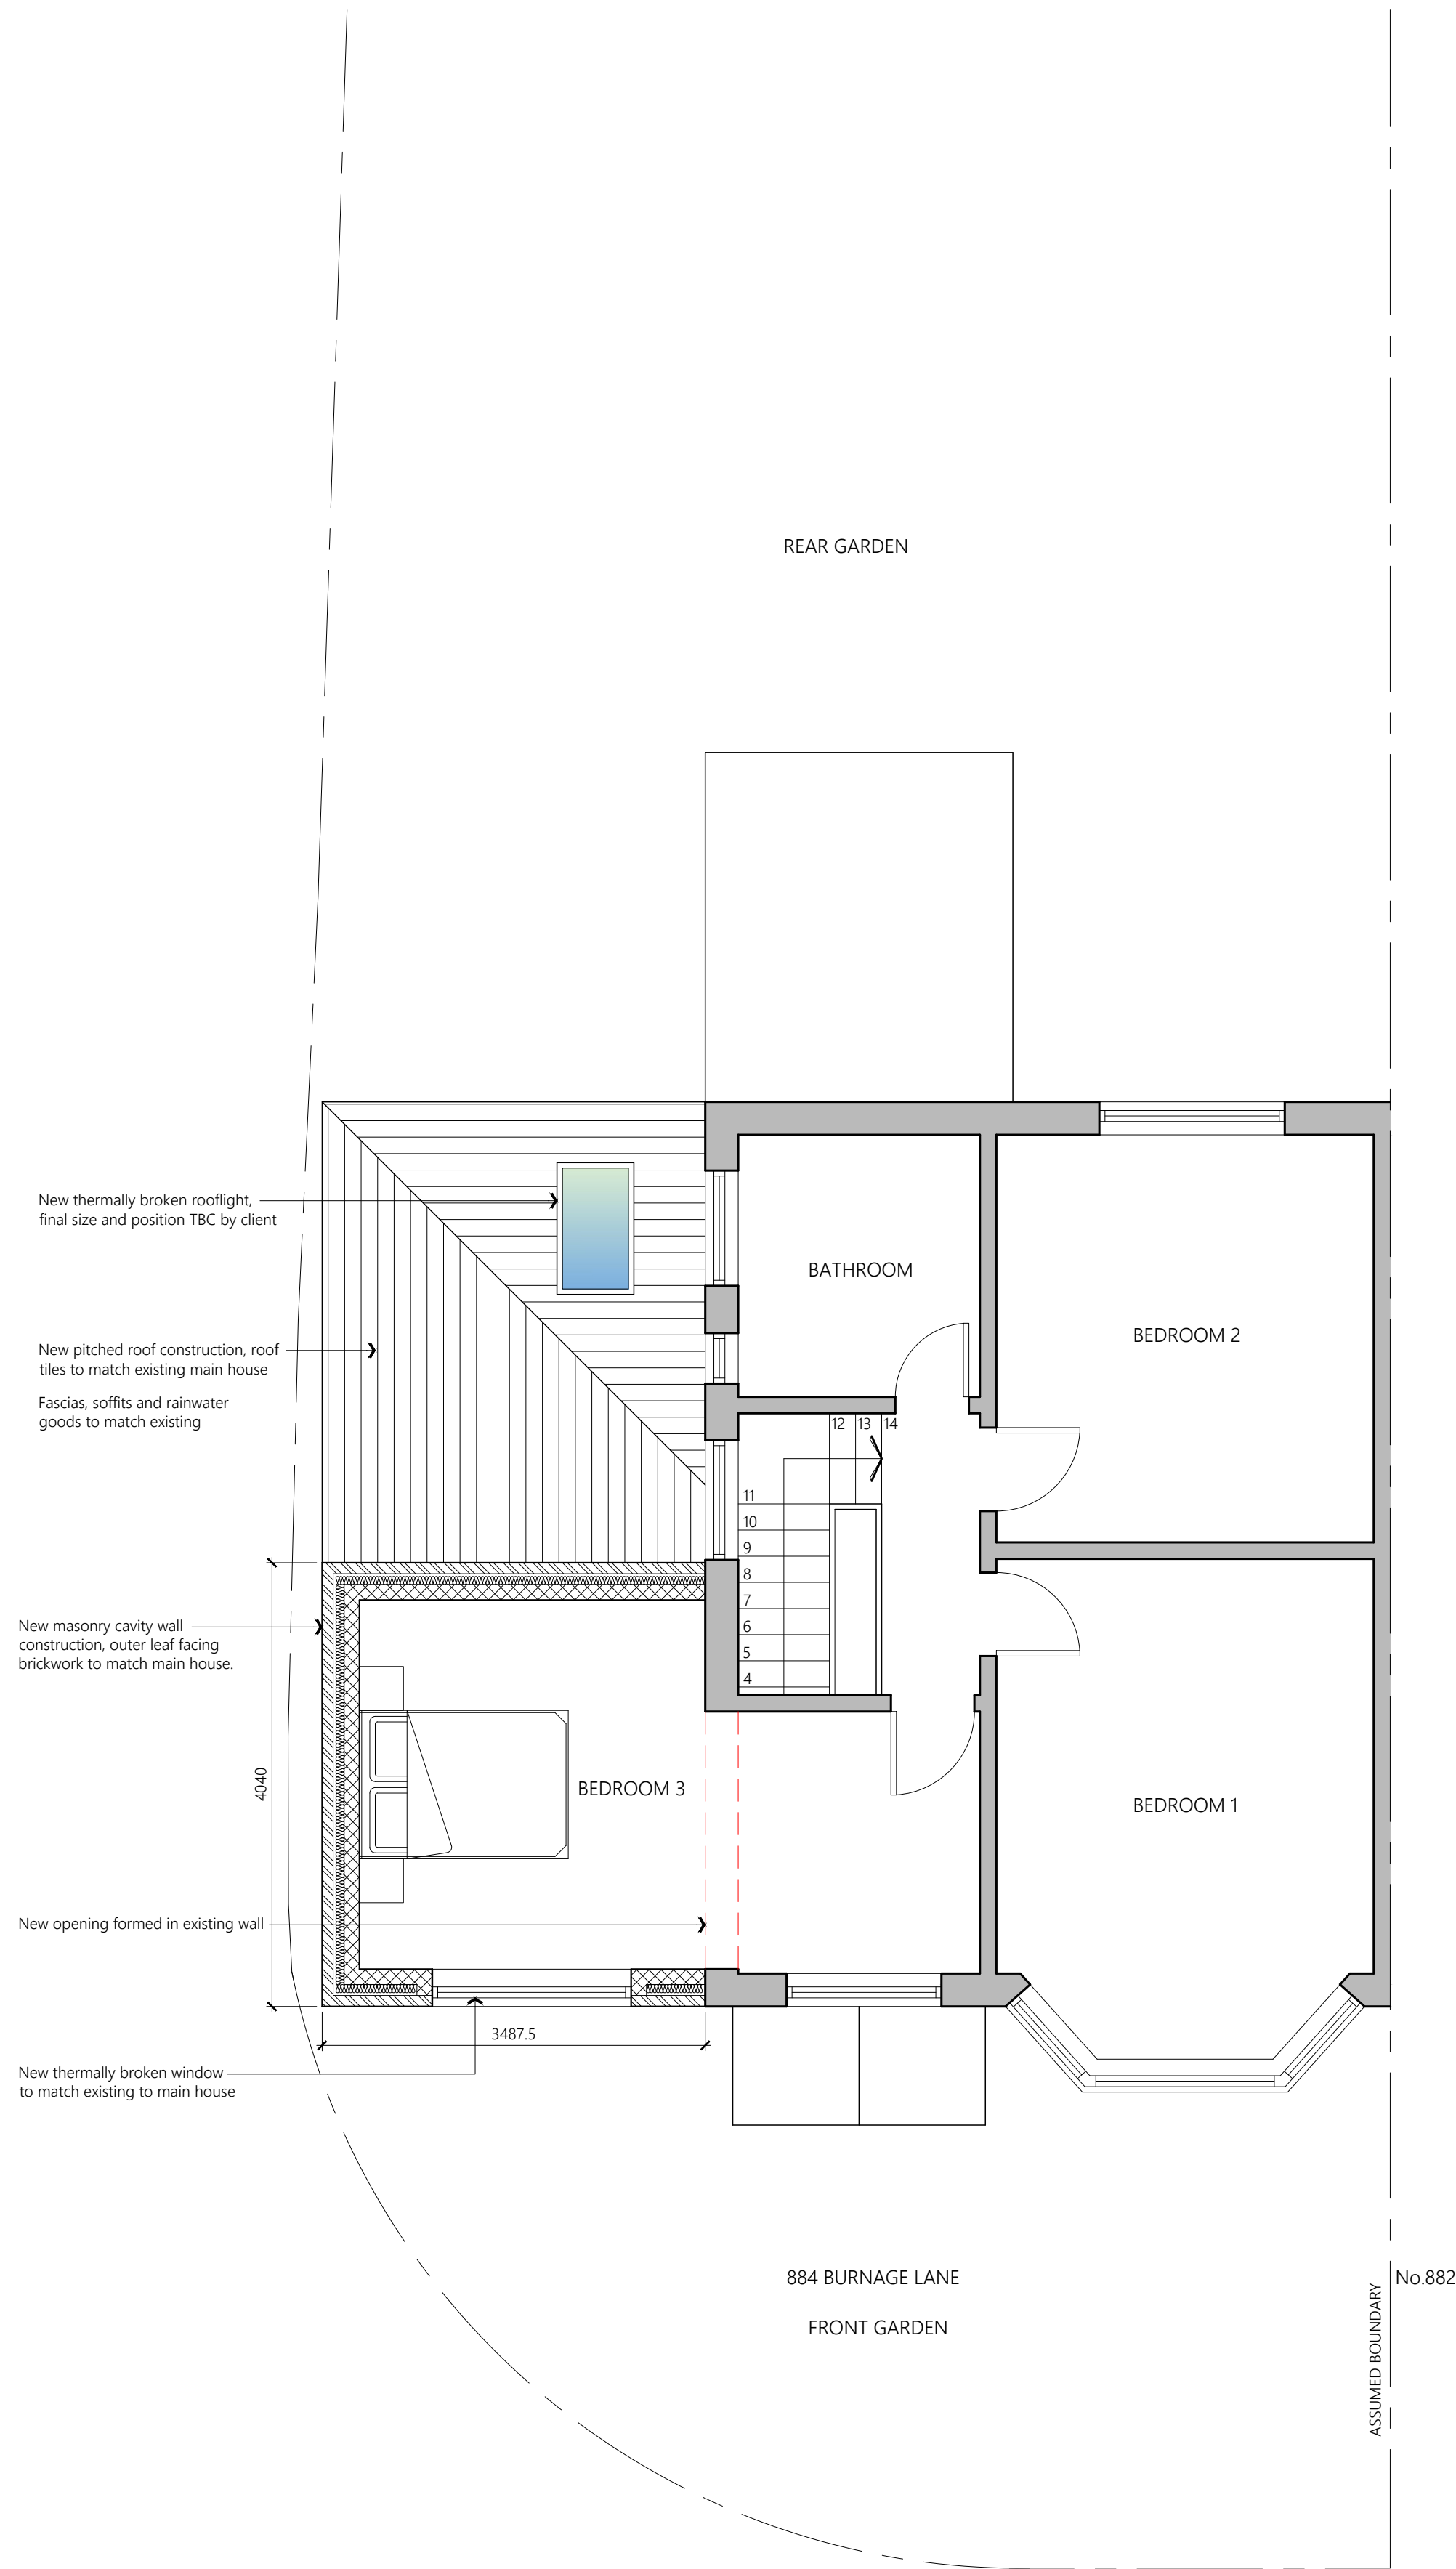

PROPOSED FIRST FLOOR PLAN

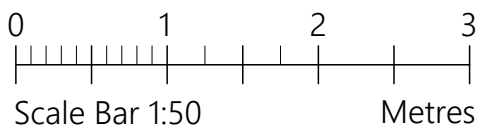

PROJECT	884 Burnage Lane		
	Burnage		
	M19 1RS		
CLIENT	M Zandi		
STATUS	Information		
DRAWING	Proposed Plans		
DWG No.	2307-004	REV	
SCALE	1:50@A1	DATE	March '23
AGB CAD SERVICES			
website: www.agbcad.co.uk			
email: info@agbcad.co.uk			
telephone: 07912 090 125			
DO NOT SCALE FROM THIS DRAWING			