


Do not scale from this drawing. If in doubt, ask.
This drawing is the property of ica and must not
be copied, reproduced or disclosed without
written permission.

revisions //	by //	date //
Revision A	LG	27.08.21
Tender Issue.		
Revision B	LG	26.11.21
Provisional Issue.		


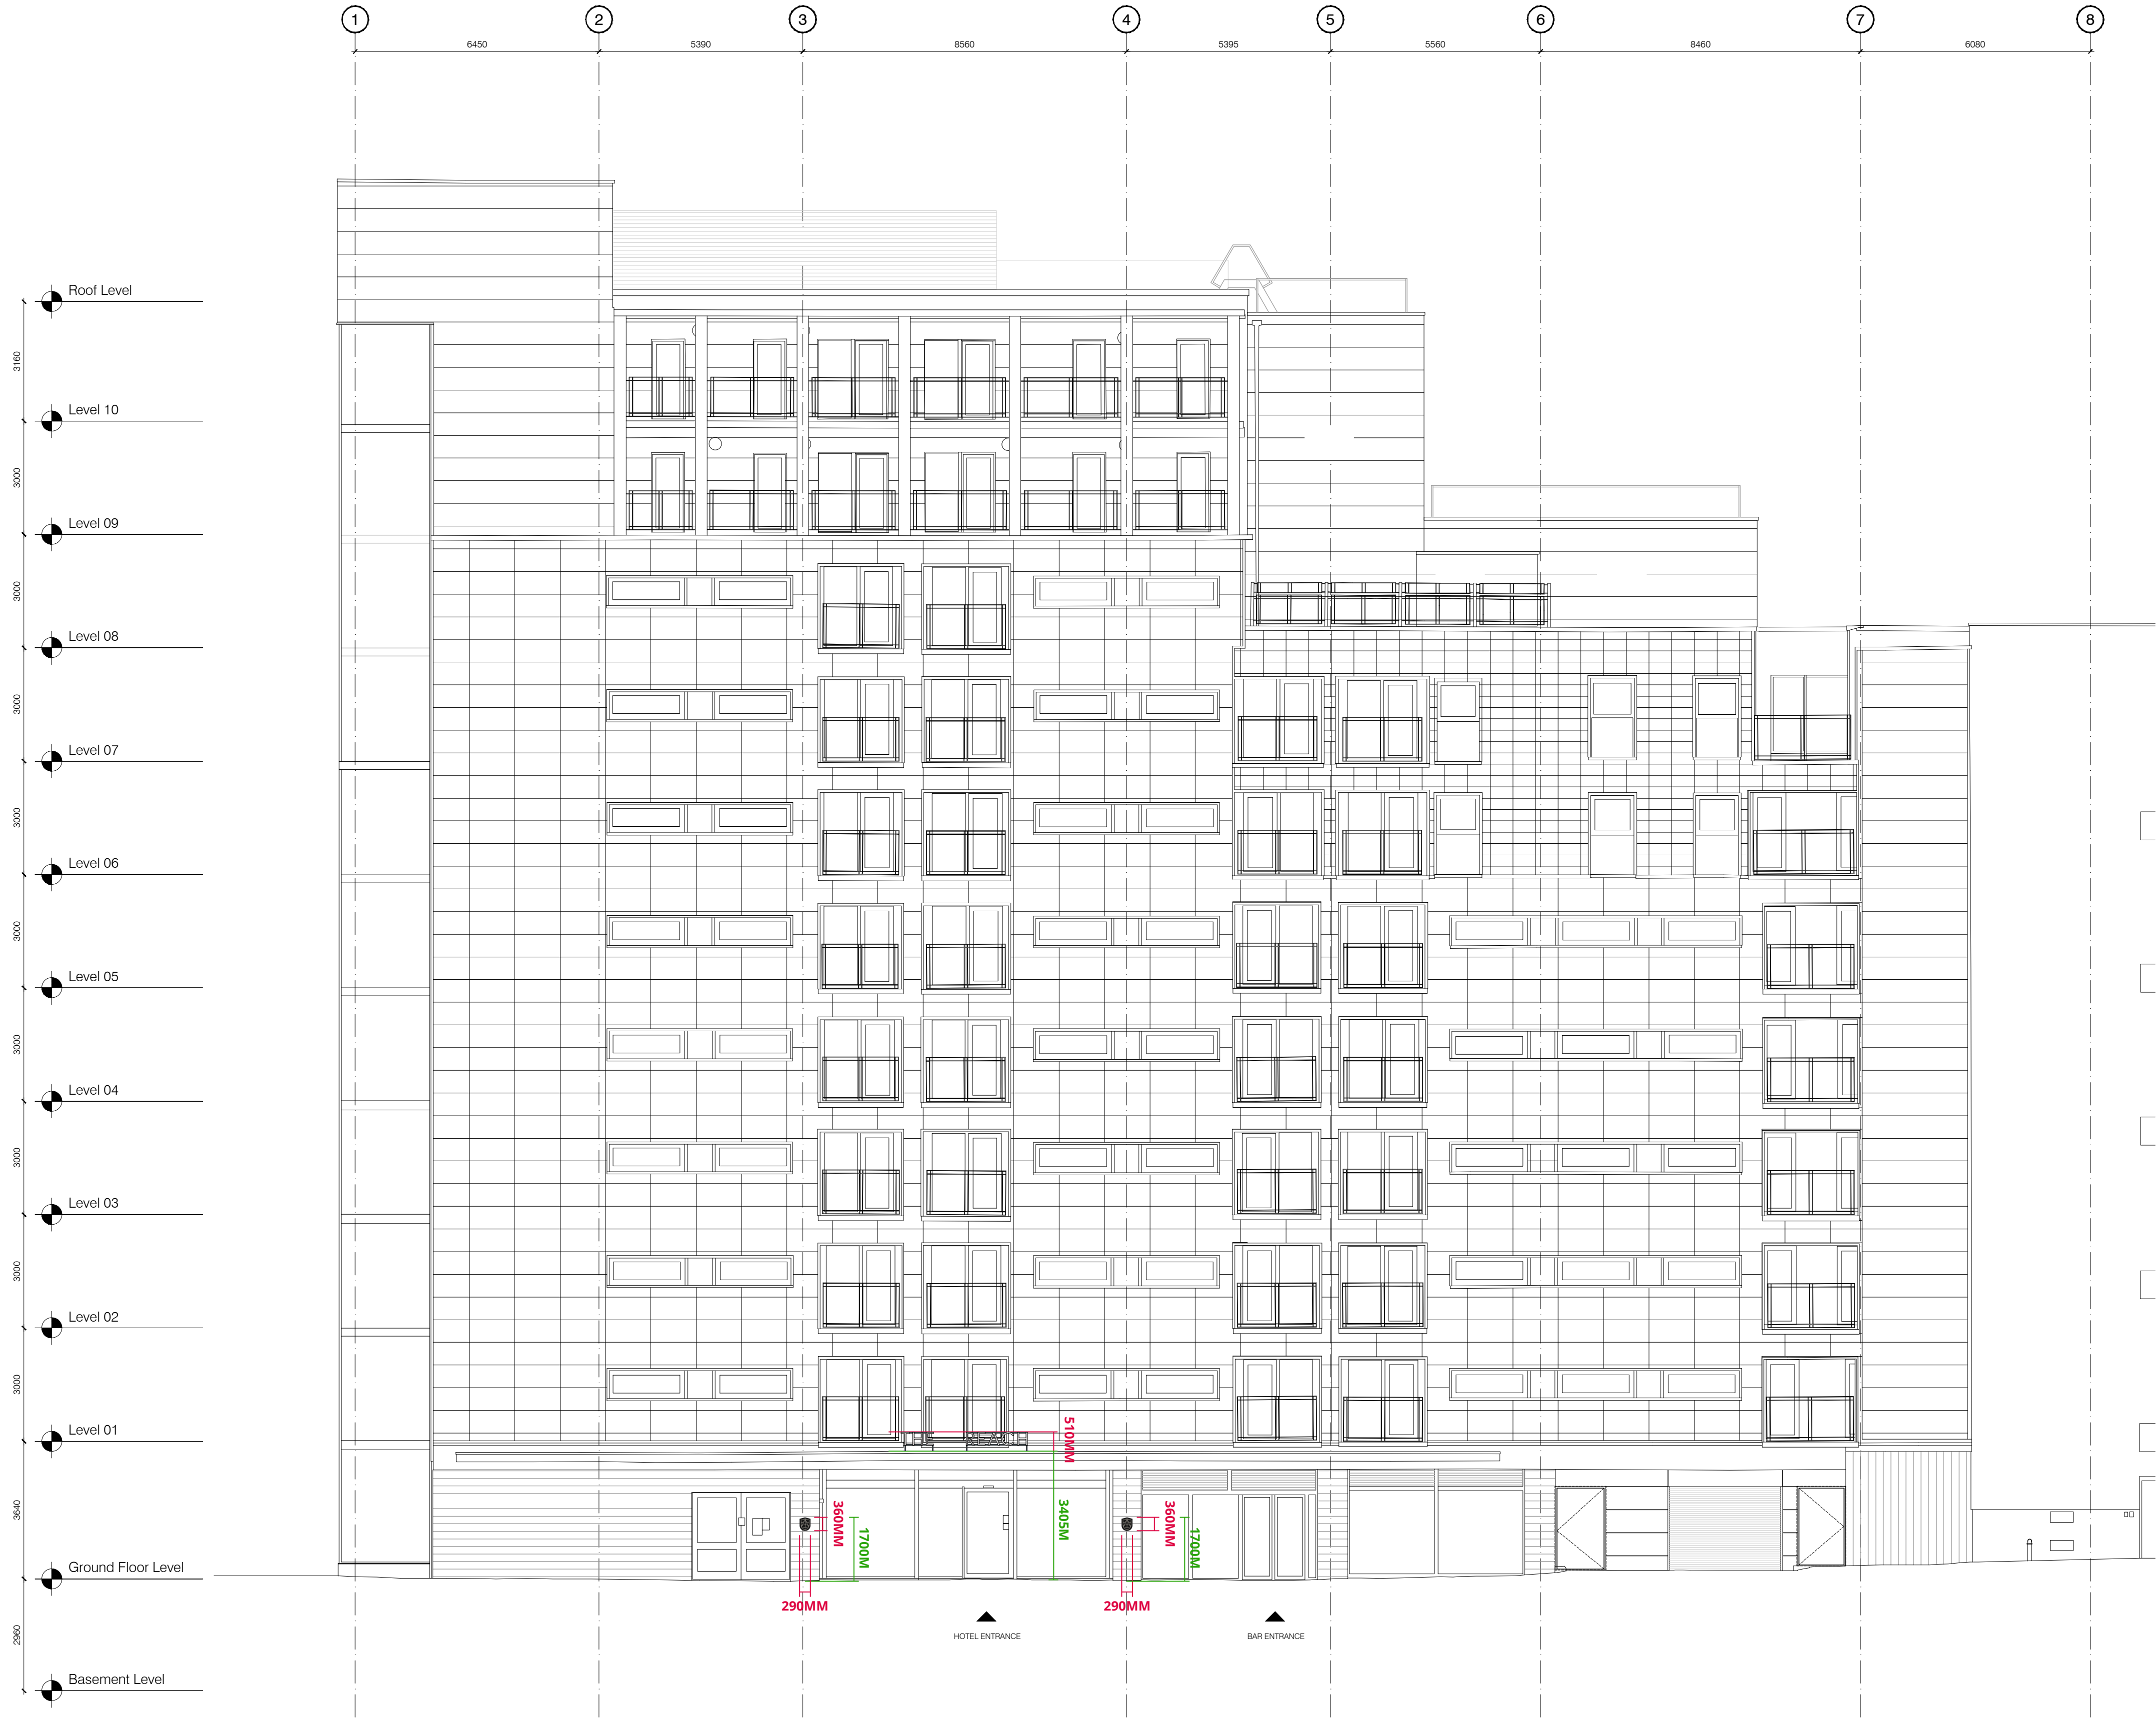


NOTE:
Existing information shown on the plans are aligned with
survey information prepared by Survey Operations.
Final design is subject to receipt of intrusive and post
demolition survey findings.
Refer to Structural Engineer and MEP Engineer information for
all structure and MEP layouts.
Condition survey to be carried out on existing walls, roofs,
windows, rainwater goods, etc. and repairs carried out in line
with specialist recommendations.
Manifestation to be dealt with as part of signage package.

Merchant Exchange
20 Bell Street
Glasgow
G1 1LG
+44(0)141 552 2194
wearica.com
project title //
La Reserve
Manchester



PROPOSED SOUTH EAST ELEVATION
Scale 1:100

 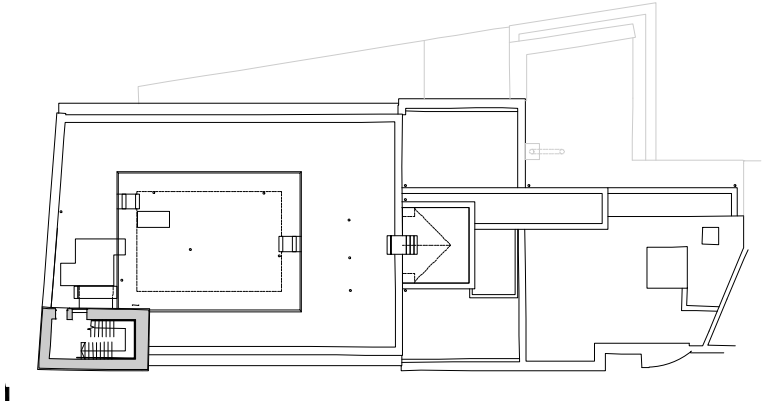

drawing title //
Proposed South East Elevation

issue stage //			
Refer to Drawing Issue Register			
date //	drawn //	scale @ A1 //	
APR 21	LG	1:100	
project //	dwg number //	revision //	
1398	AL(00)300	B	