


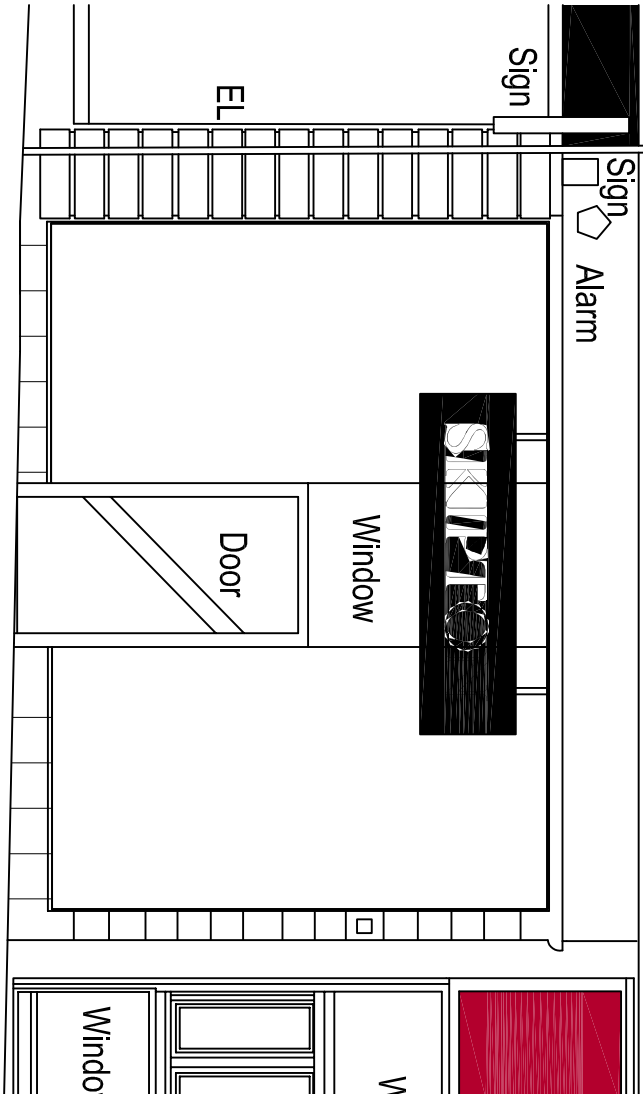
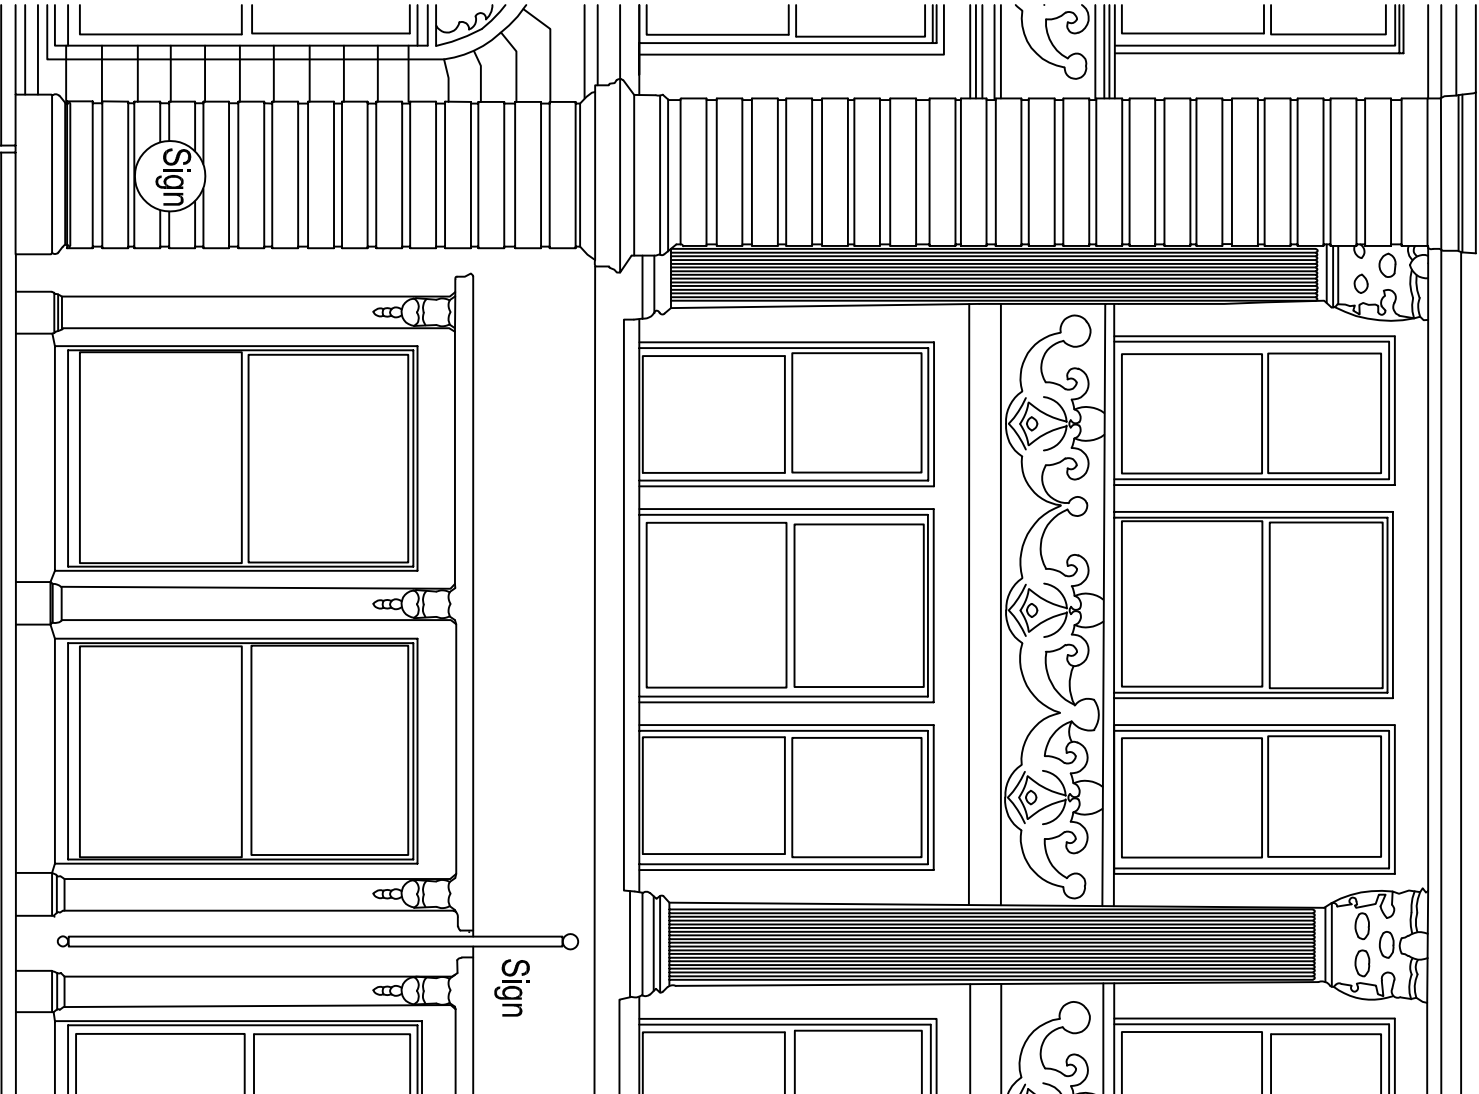


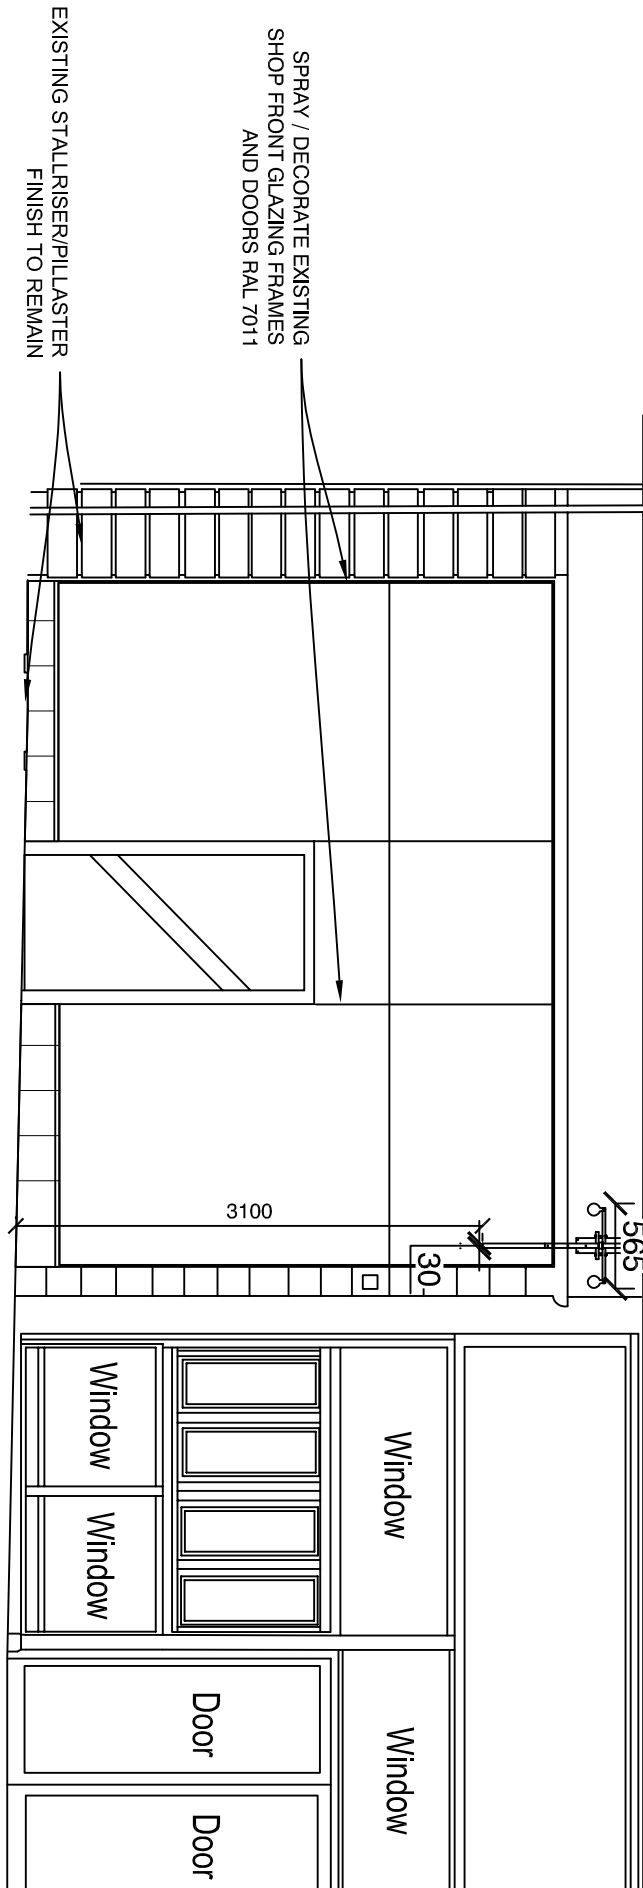

EXISTING FRONT ELEVATION (1:50)

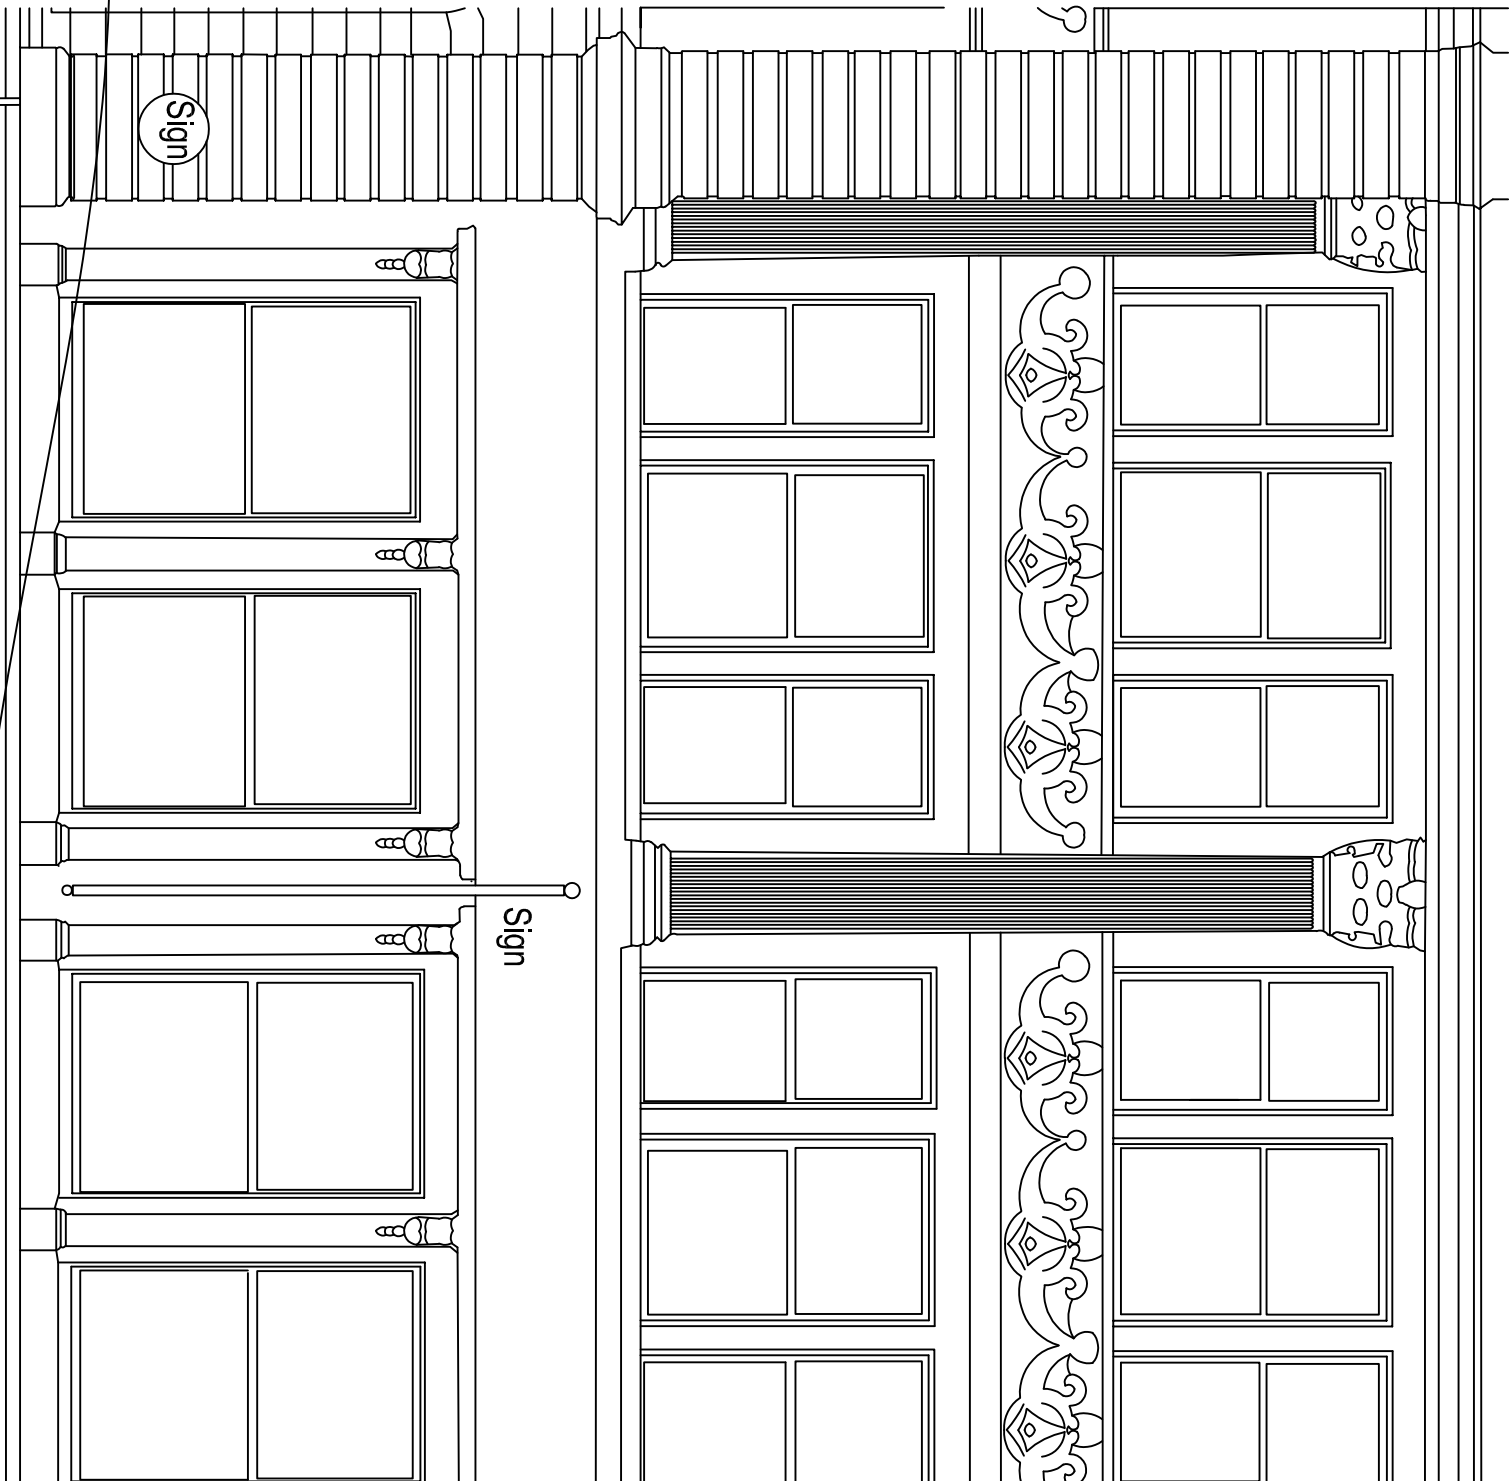


PROPOSED FRONT ELEVATION (1:50)

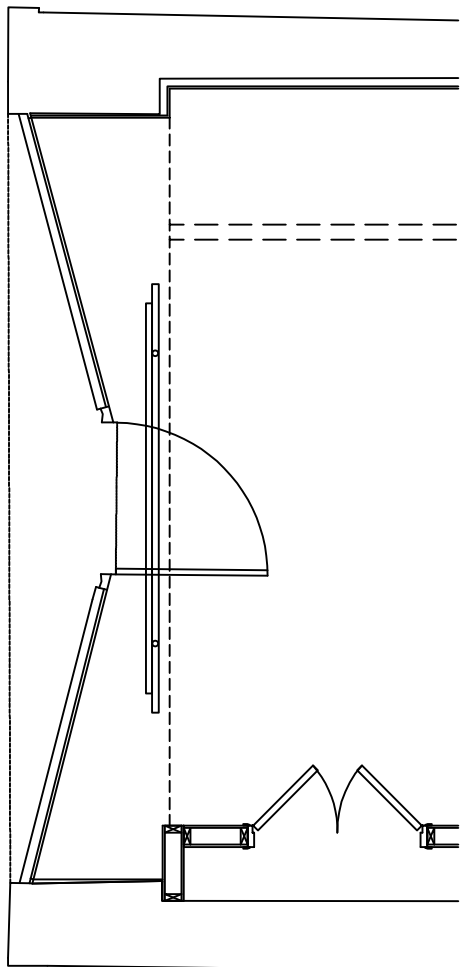


PROPOSED SHOPFRONT PLAN (1:50)

128 MARKET STREET
MANCHESTER
M1 1WA

0 500 1000 1500 2000 2500mm
SCALE 1:50
0 100 200 300 400 500mm
SCALE 1:10

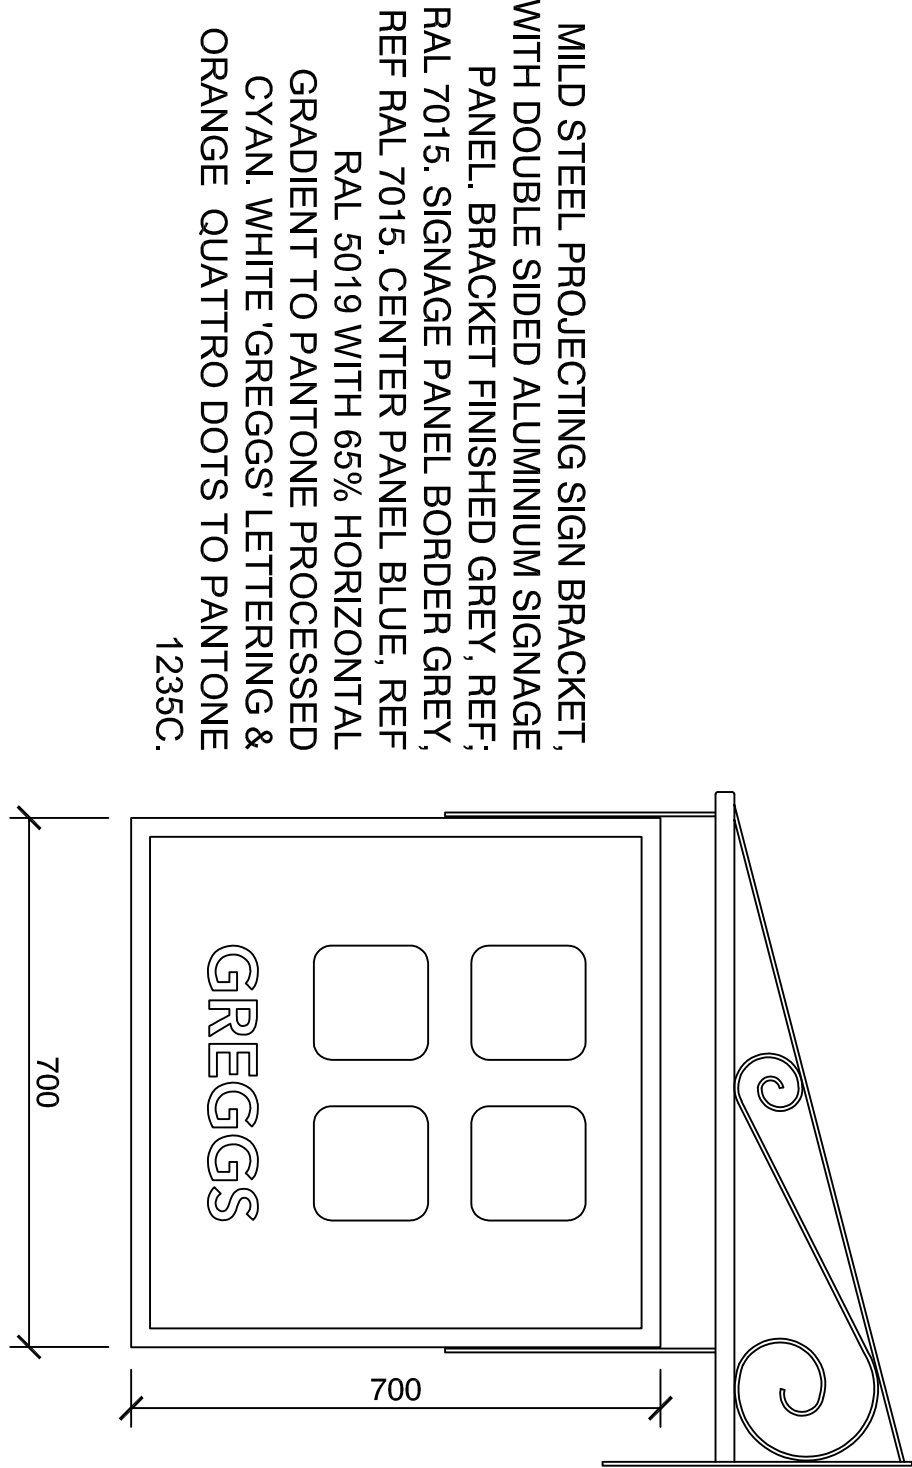

PROJECTING SIGN DETAIL (1:10)

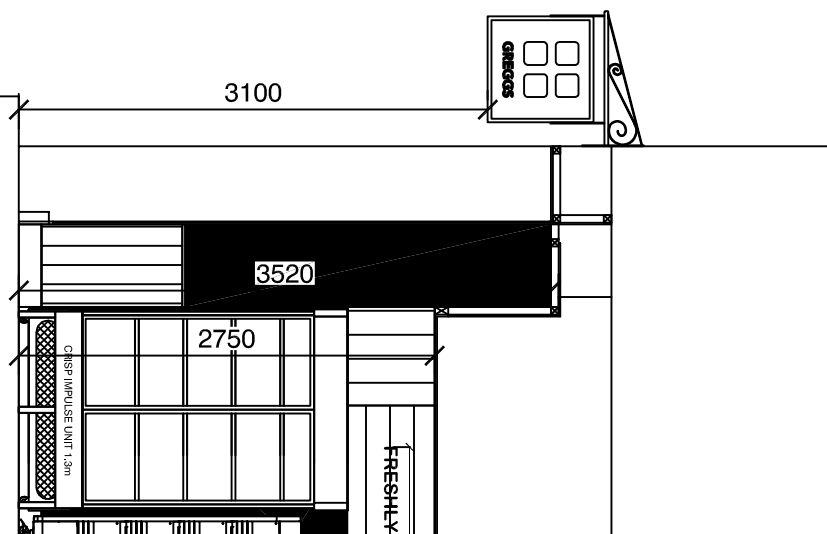

PROPOSED SECTION THRU' (1:50)