



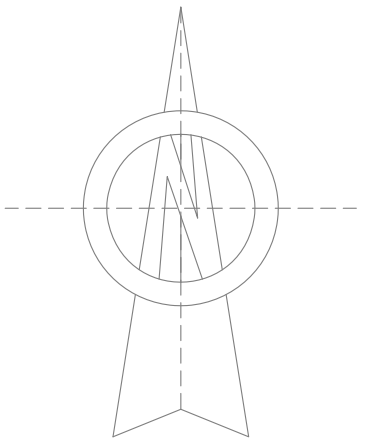

Project 62 BURNAGE HALL ROAD M19 2JL		
Drawing Title EXISTING SITE PLAN		
Drawing No. 106		
Drawn: ZU	Status: Planning	Date 25.07.2023

Scale @ A3 1:500

XionTech Architects
721 Stockport Road
Manchester M19 3AG
www.xiontech.co.uk

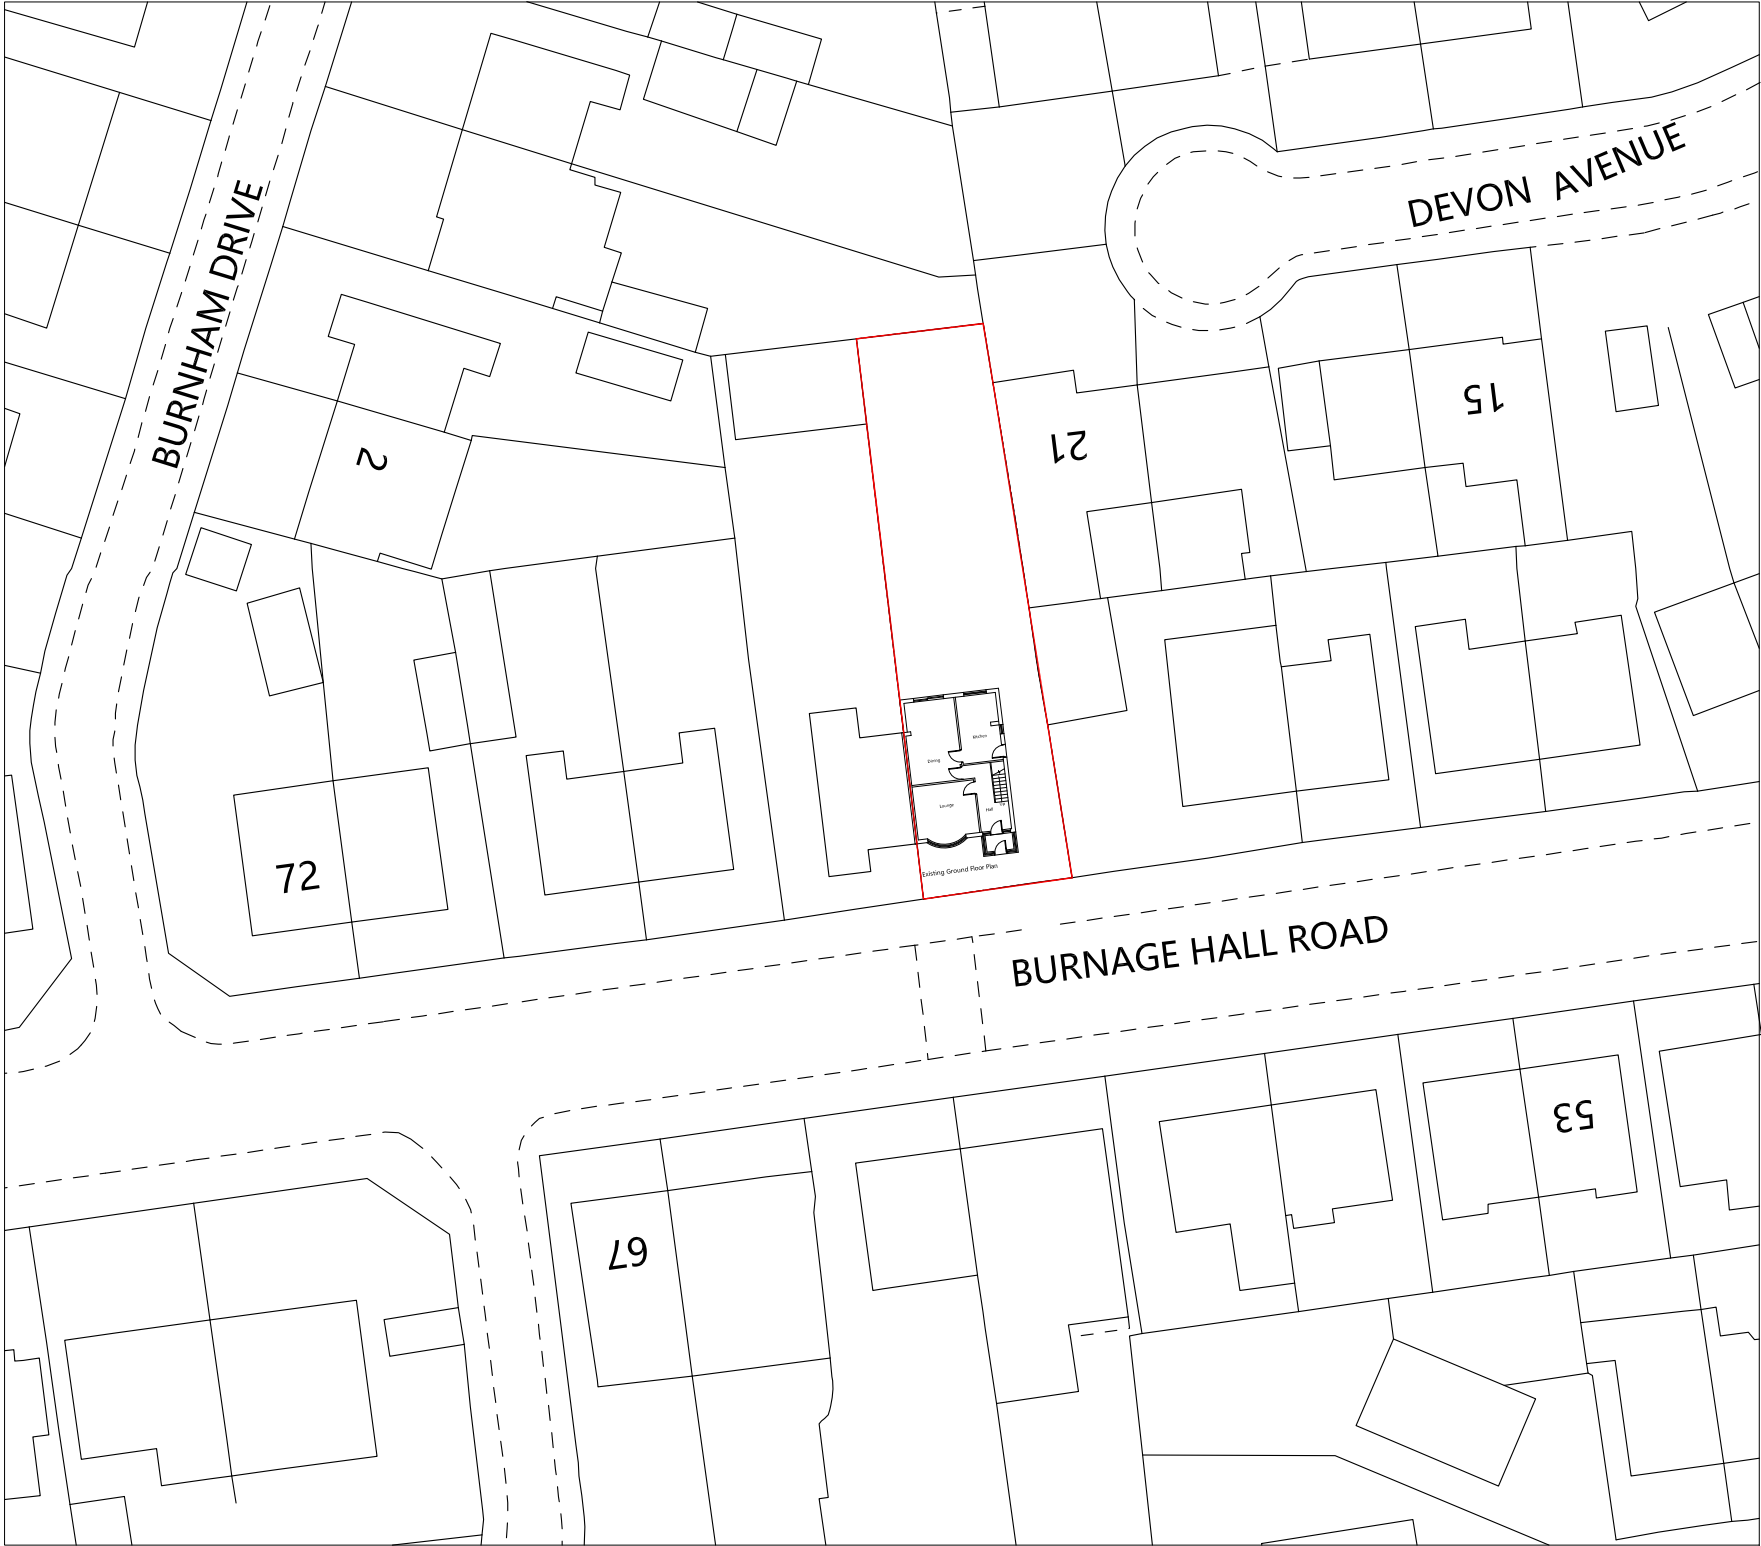