

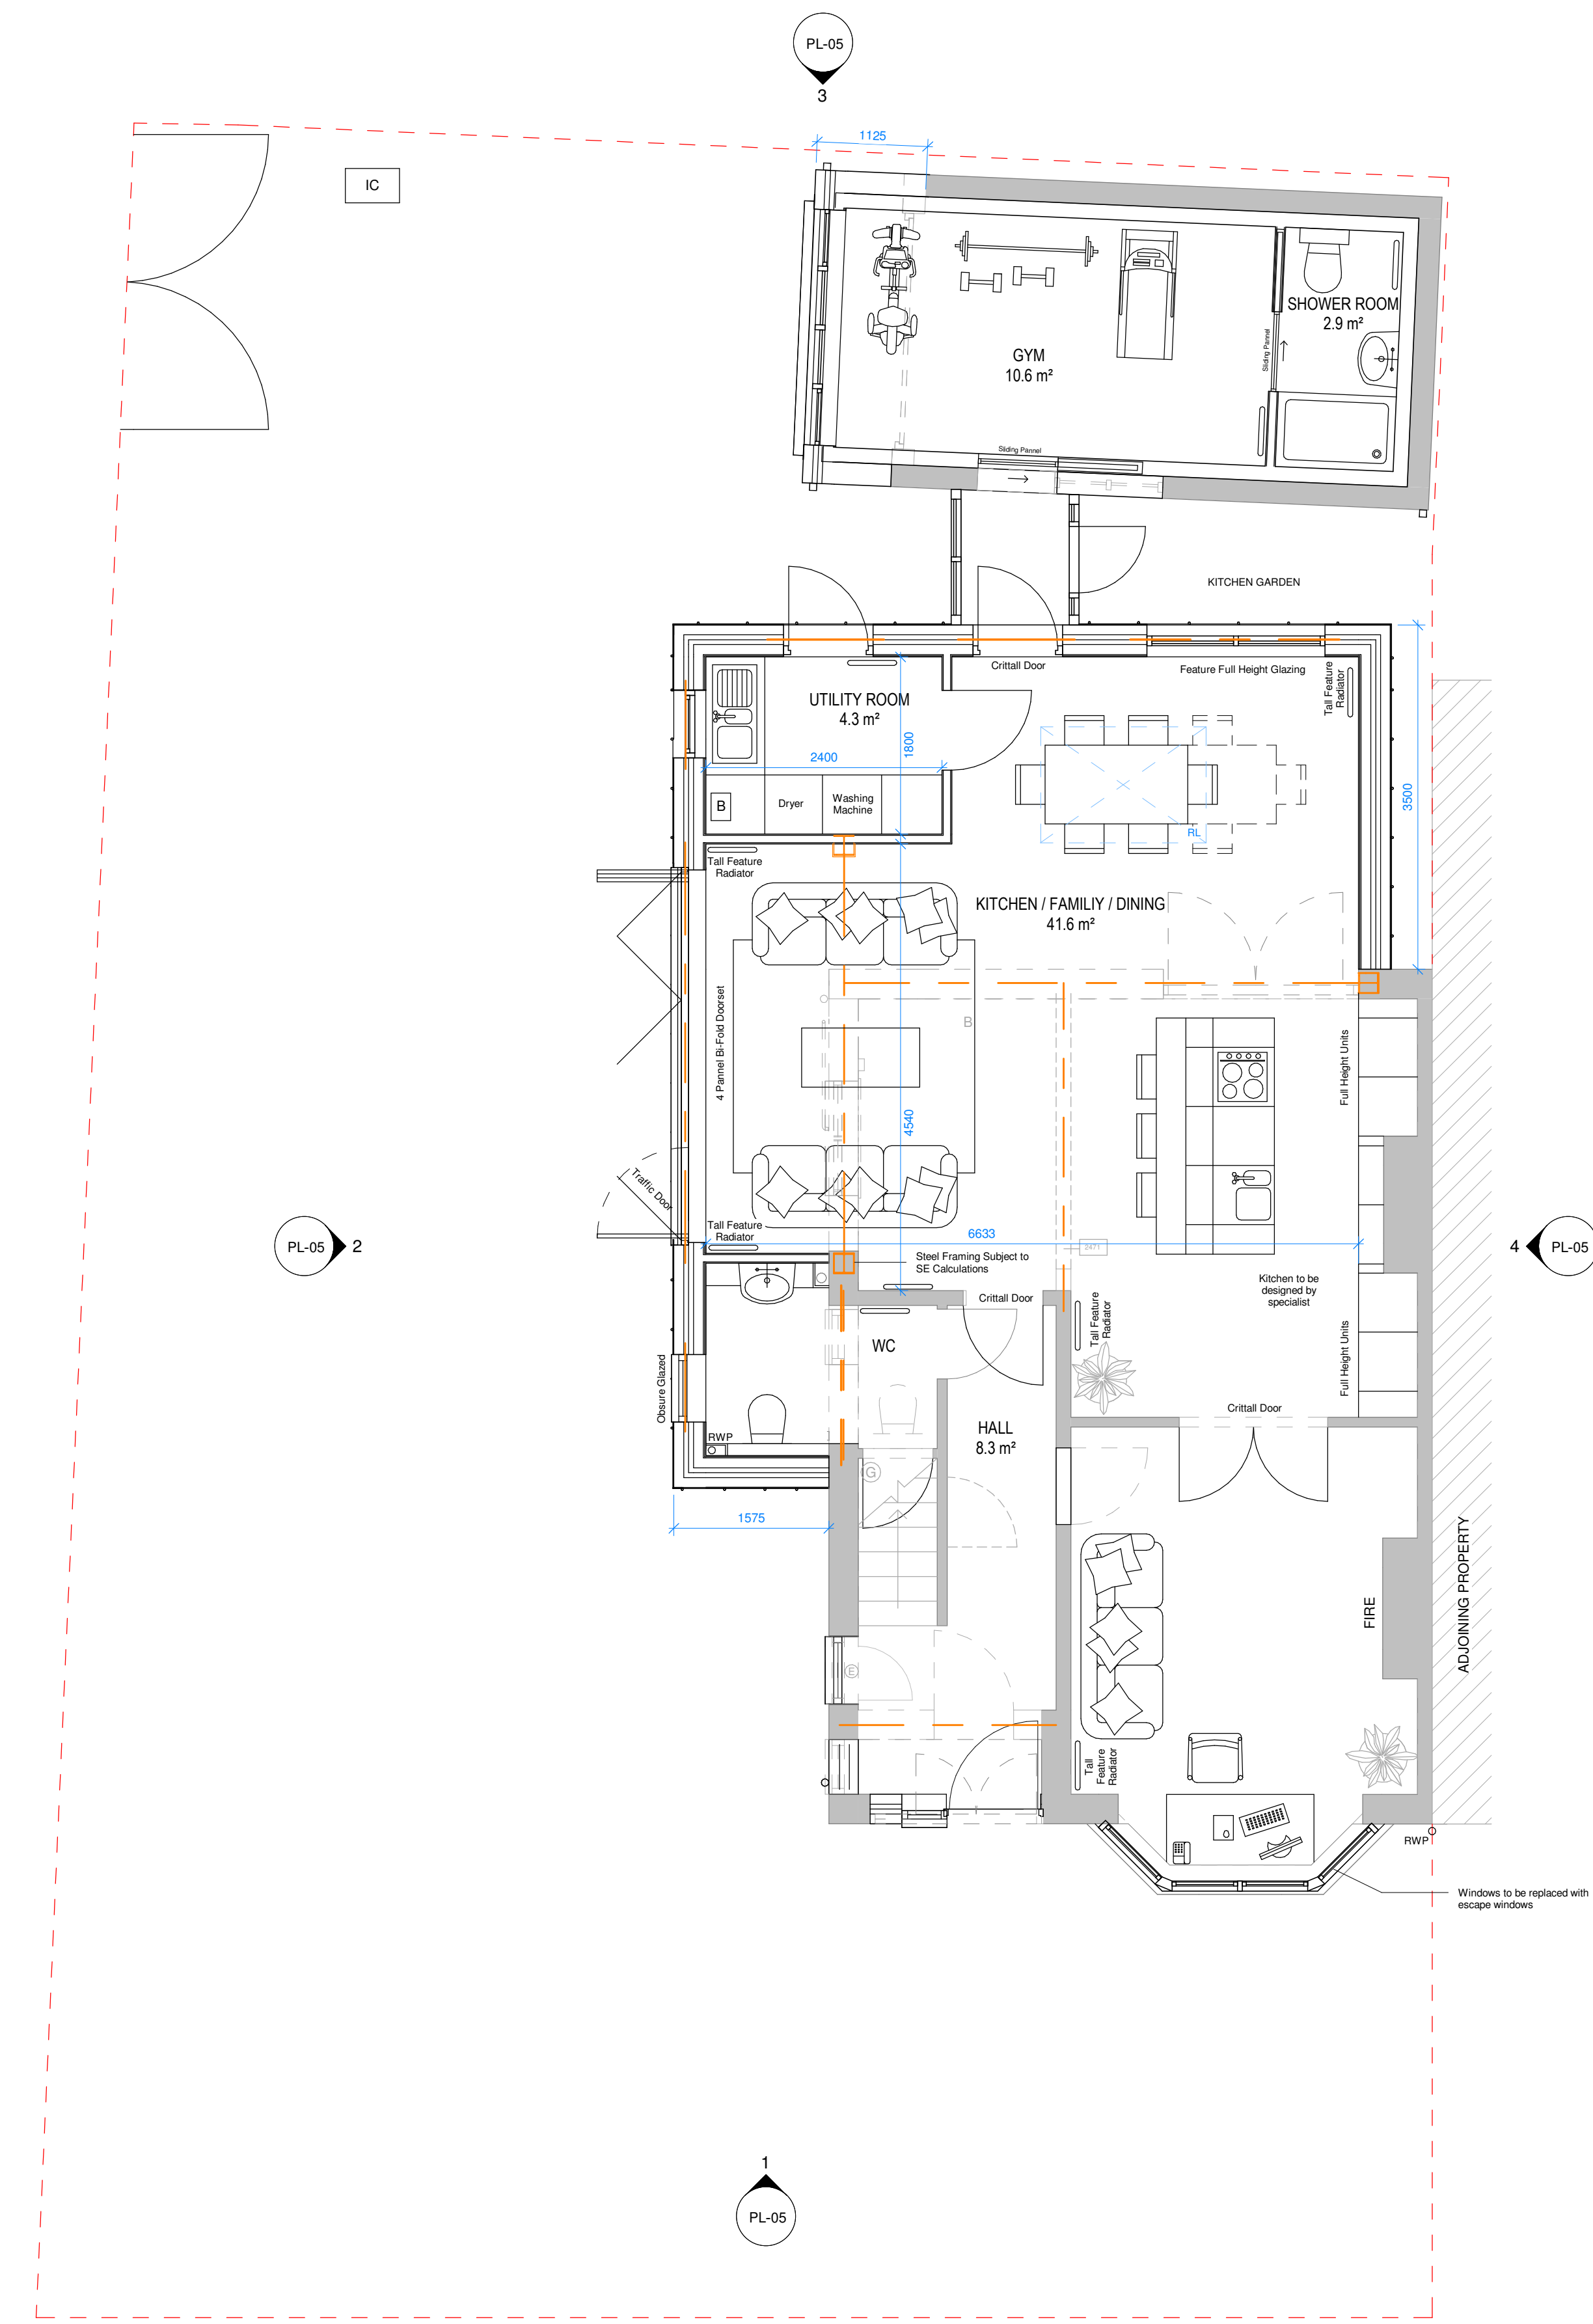


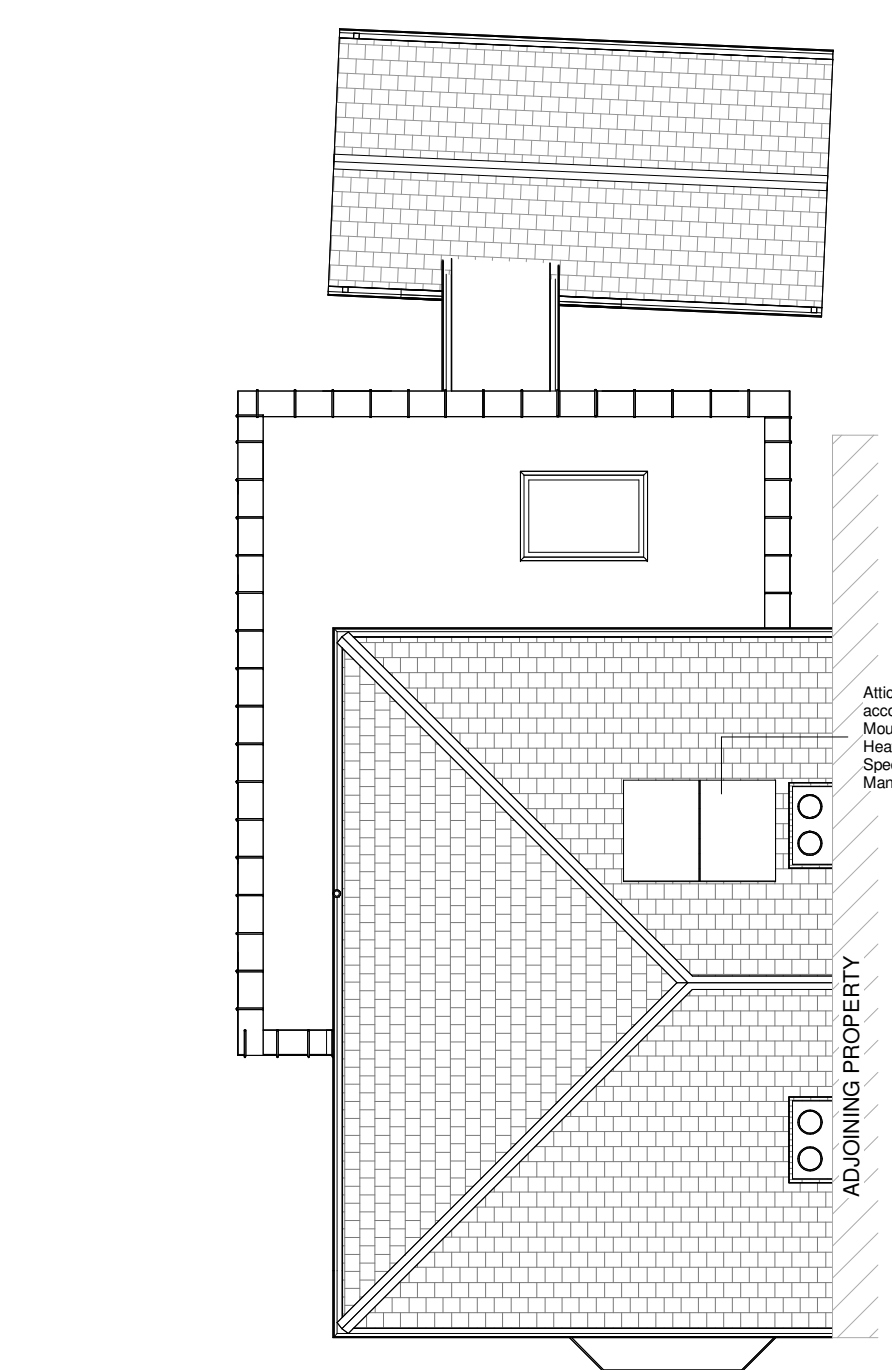

1 Proposed Ground Floor Plan
1 : 50

2 Proposed First Floor Level
1 : 50

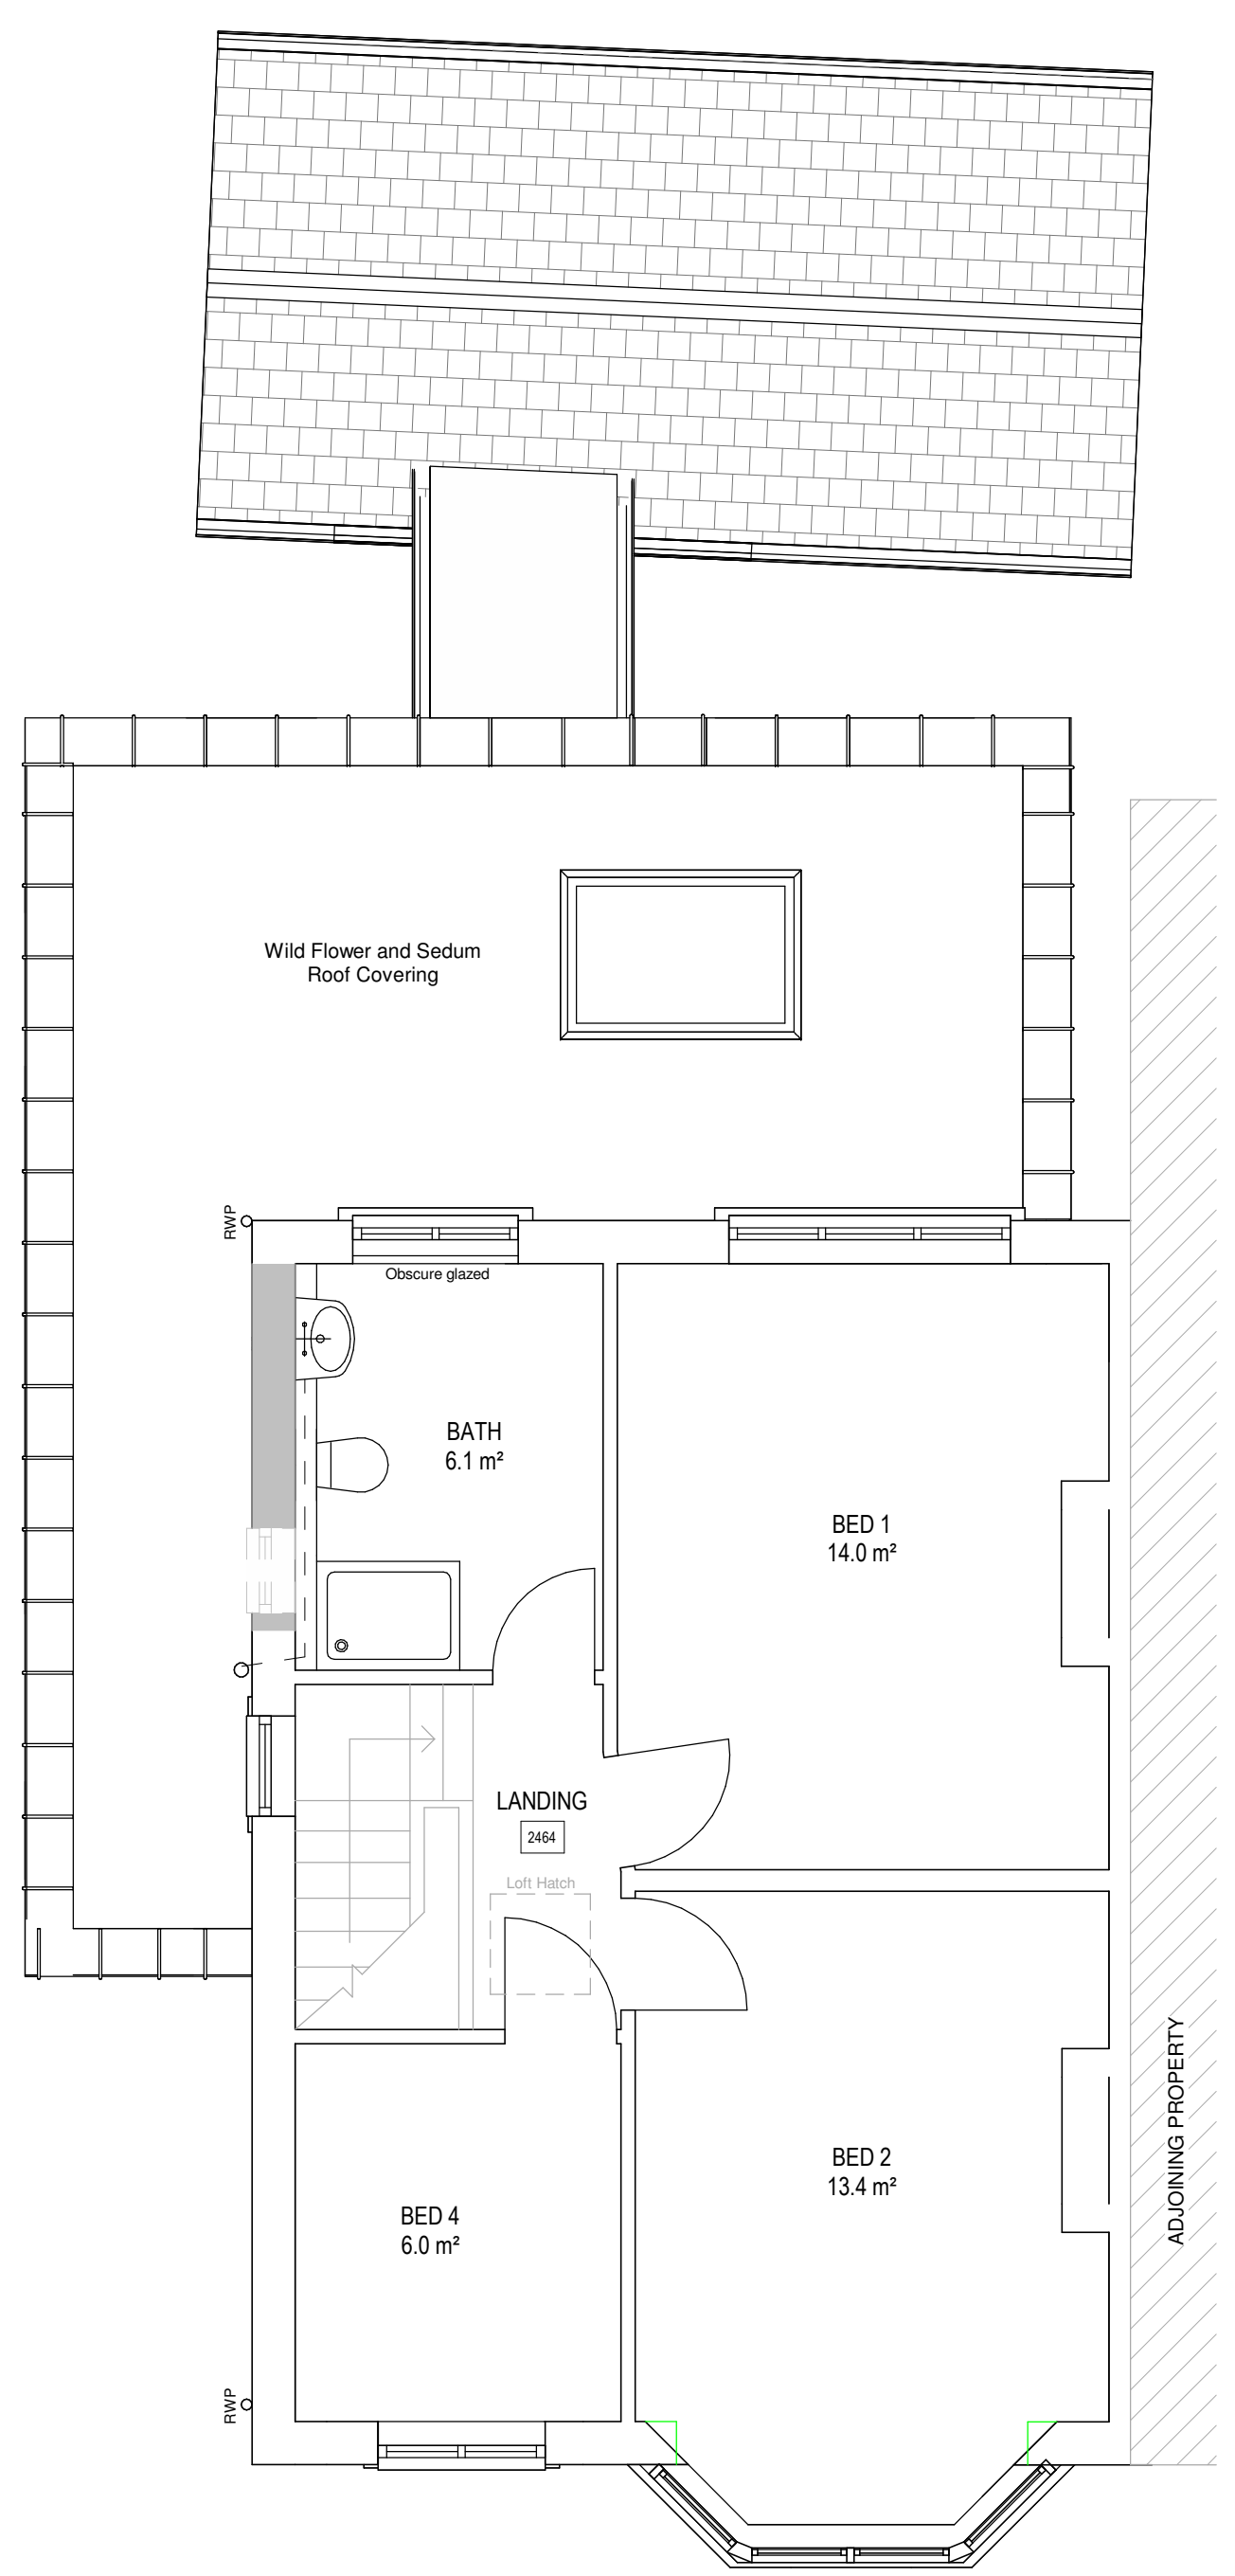

3 Proposed Roof Level
1 : 100

Notes:
This drawing is copyright. Figured dimensions are to be followed in preference to scaled dimensions and particulars are to be taken from the actual work where possible. Any discrepancy must be reported to the architect immediately and before proceeding. If in doubt, ask.

F	Revisions based on Client Feedback	26/06/2023
E	Revisions based on Client Feedback	23/06/2023
D	Planning Stage Revisions	21/06/2023
C	Revisions based on Client Feedback	08/02/2023
B	Revisions based on Client Feedback	10/02/2023
A	Revisions based on Client Feedback	25/01/2023
rev	description	date

Revision Schedule

Rev No: F

Drawn by: LNR

Project No: DP2257

Project: 48 Harlington Road, Chorlton-cum-Hardy, Manchester, M21 8UY

Drawing Title: Proposed Plans

Drawing No: DP-2257-PL-04

Date: 13/01/2023

Scale: As indicated @A1

Client: Skillen

Architect: **Draw Plan Ltd**

Draw Plan Ltd - Suite 112, Newton House, Faraday Street, Birchwood Park, Warrington, WA3 6FW

Telephone: 07384 977700
Email: hello@drawplan.co.uk
Website: www.drawplan.co.uk