




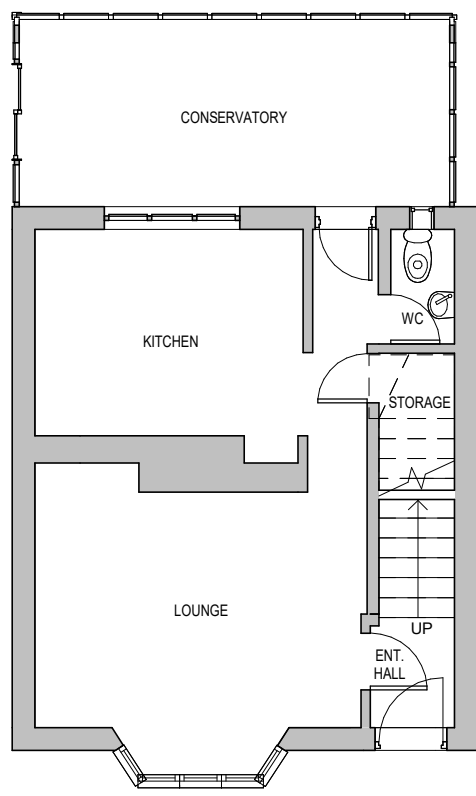


Existing Ground Floor
1 : 100

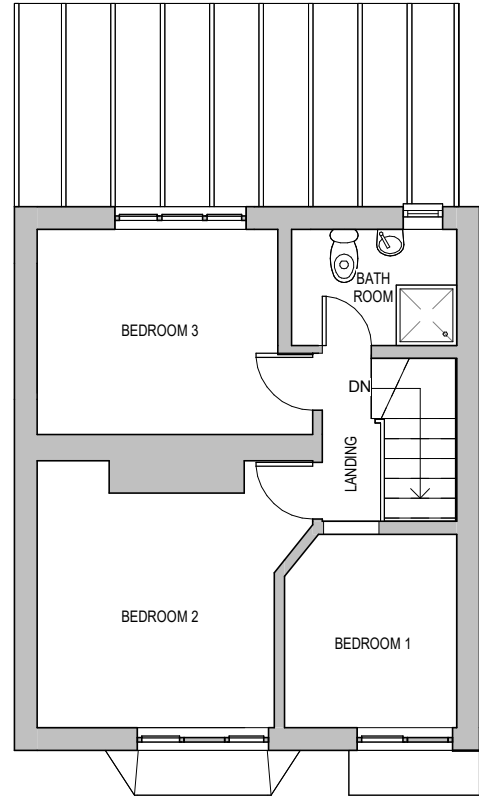

Existing First Floor
1 : 100

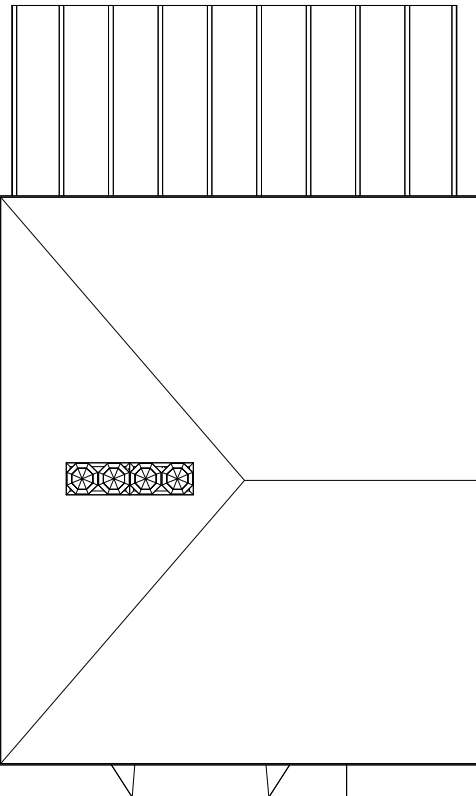

Existing Roof Plan
1 : 100

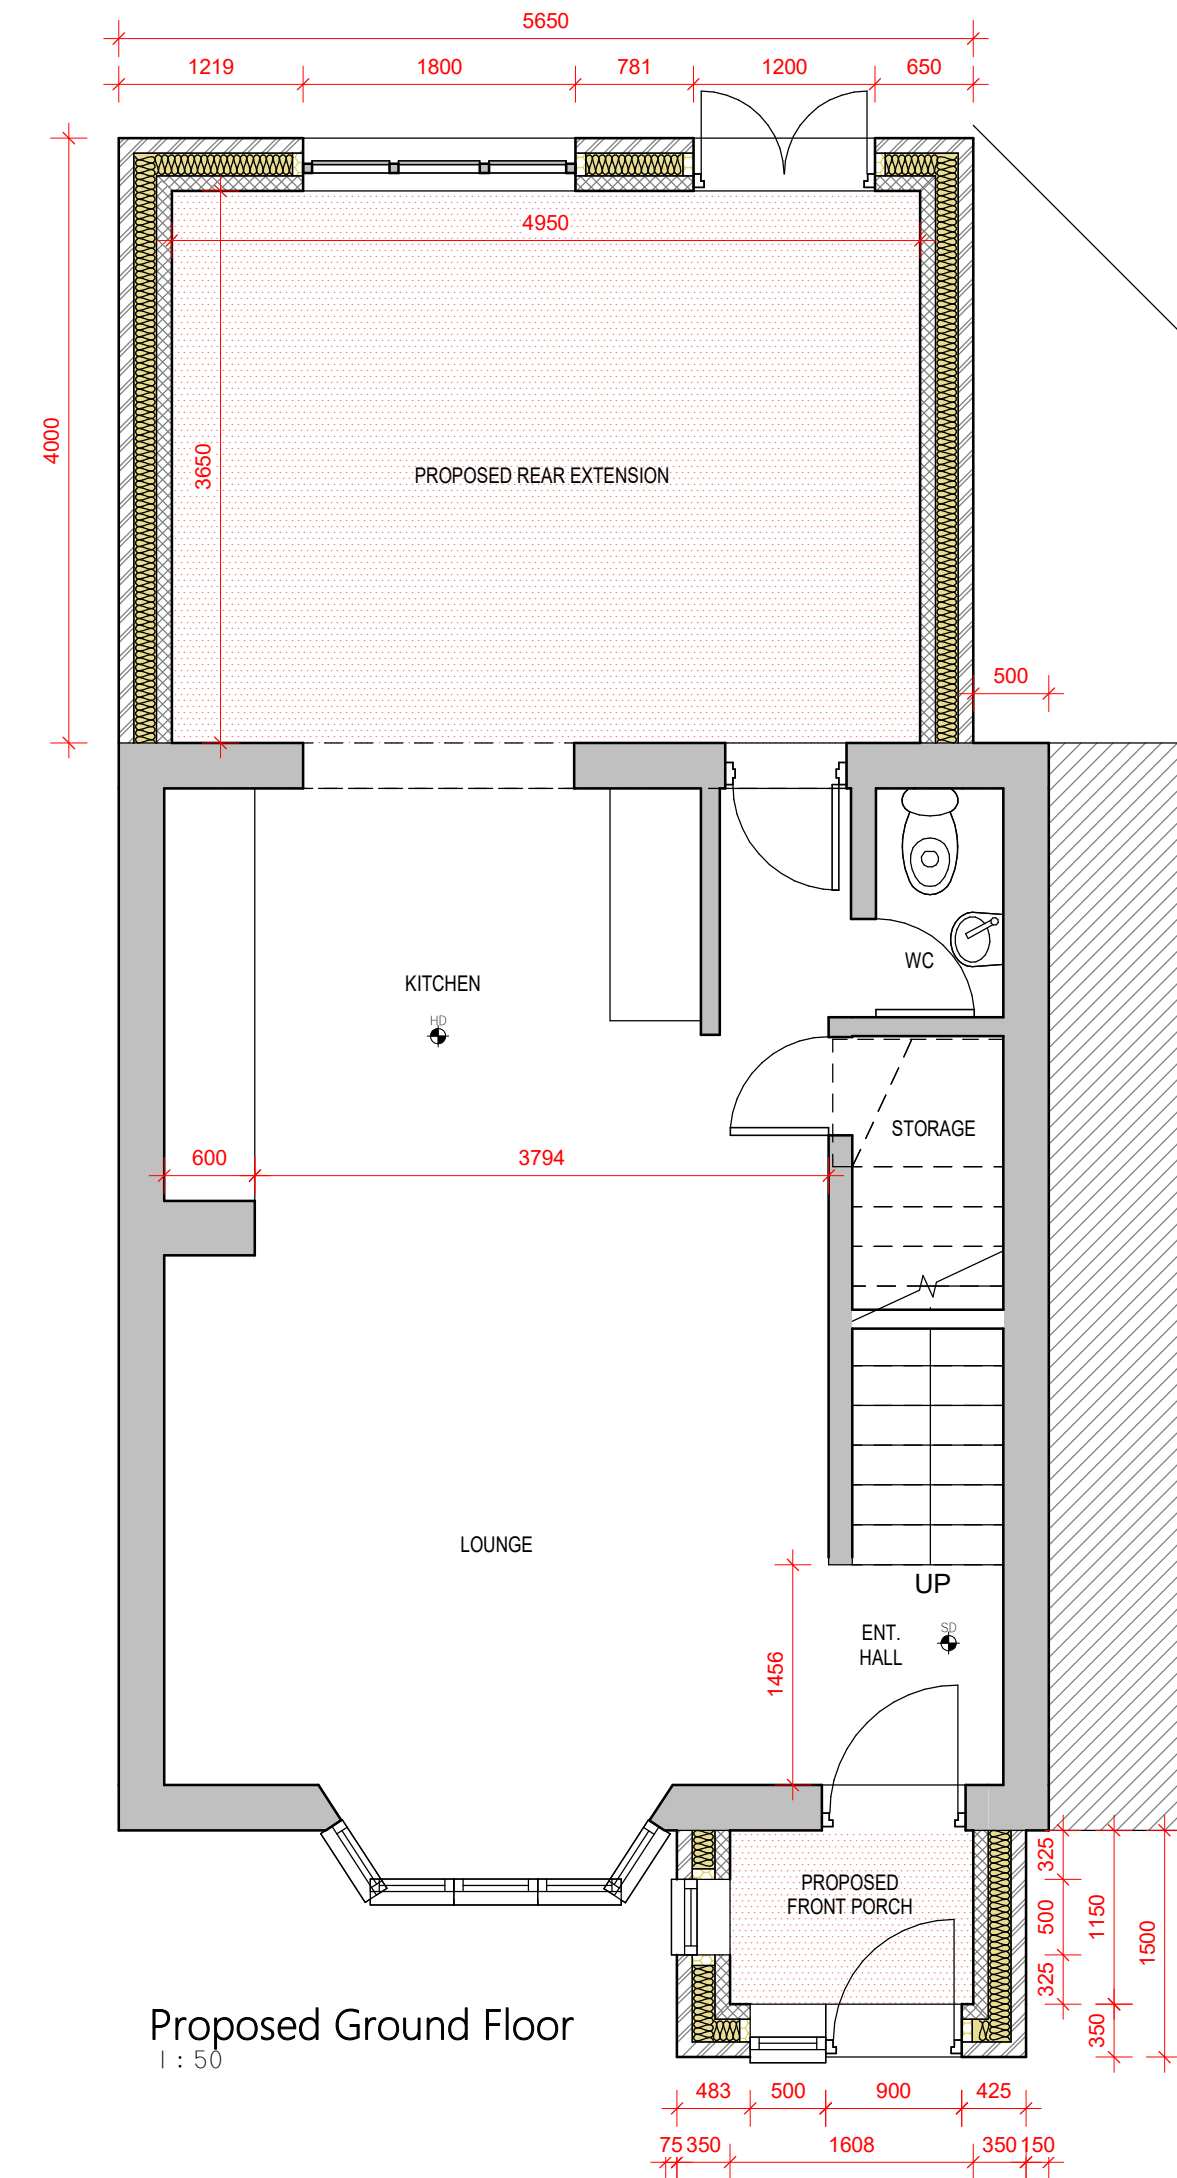


Proposed Ground Floor
1 : 50



Existing Front Elevation
1 : 100



Existing Rear Elevation
1 : 100

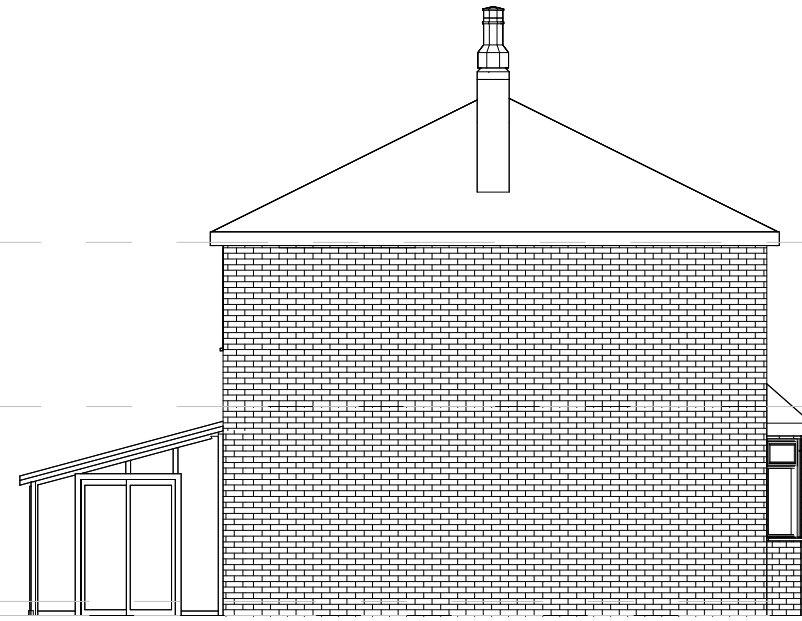


Existing Left-Side Elevation
1 : 100




Proposed Front Elevation
1 : 100




Proposed Rear Elevation
1 : 100

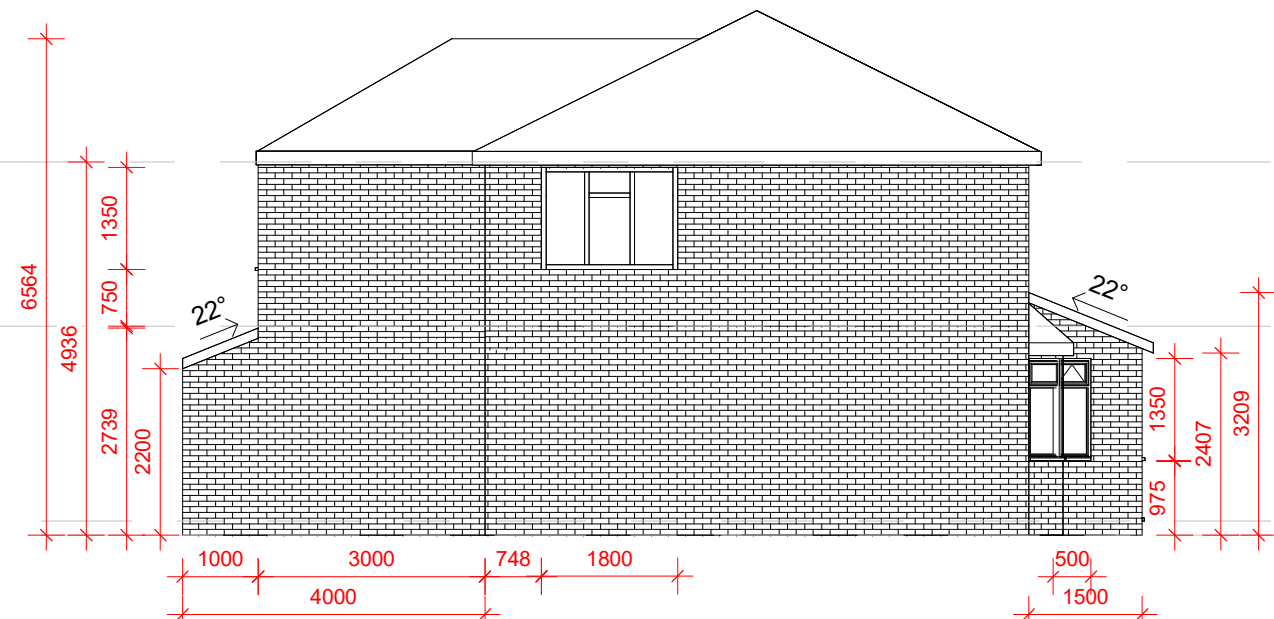


Proposed Left-Side Elevation
1 : 100

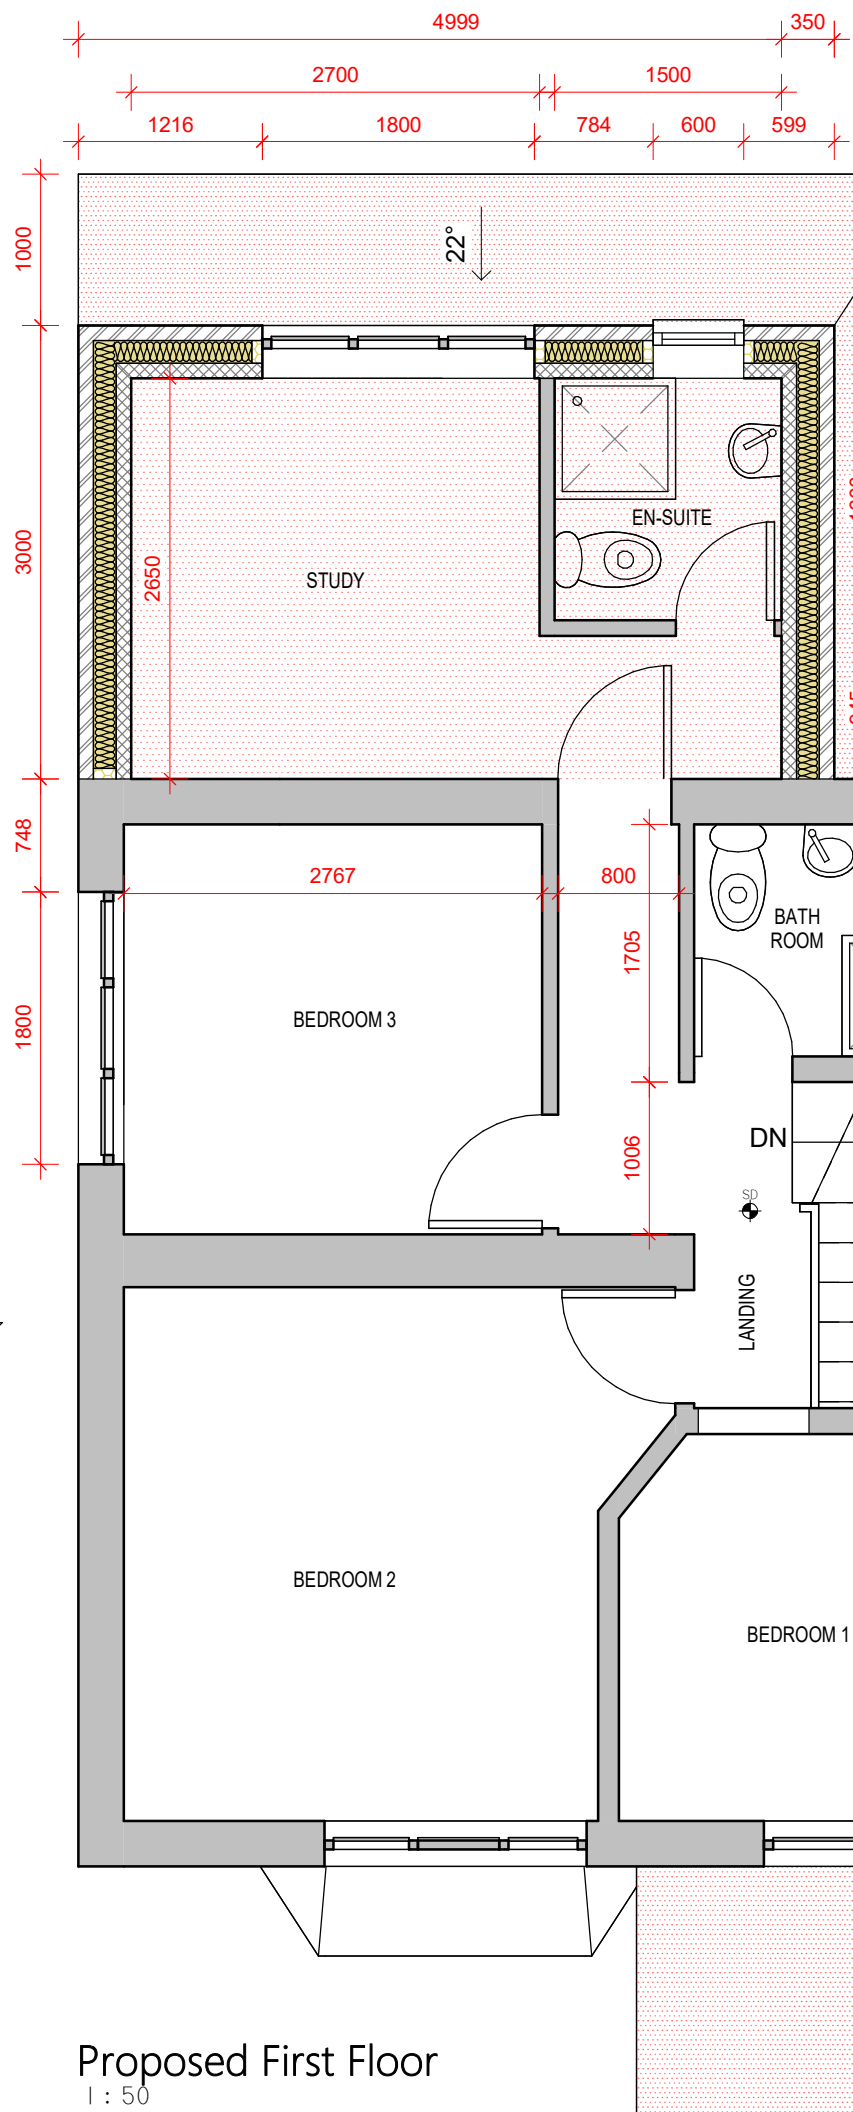


Proposed First Floor
1 : 50

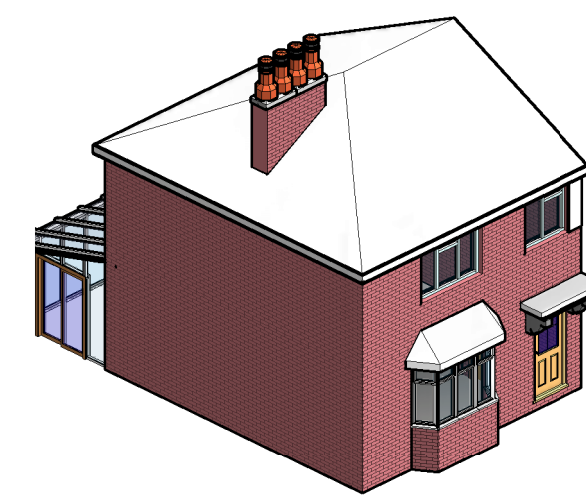


Existing Front-Left 3D View

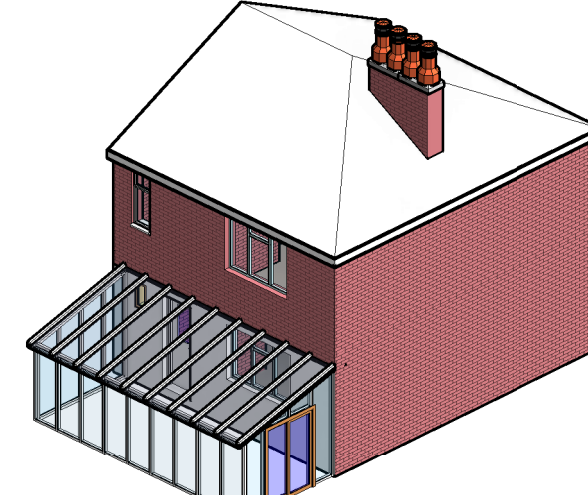

Existing Rear-Left 3D View

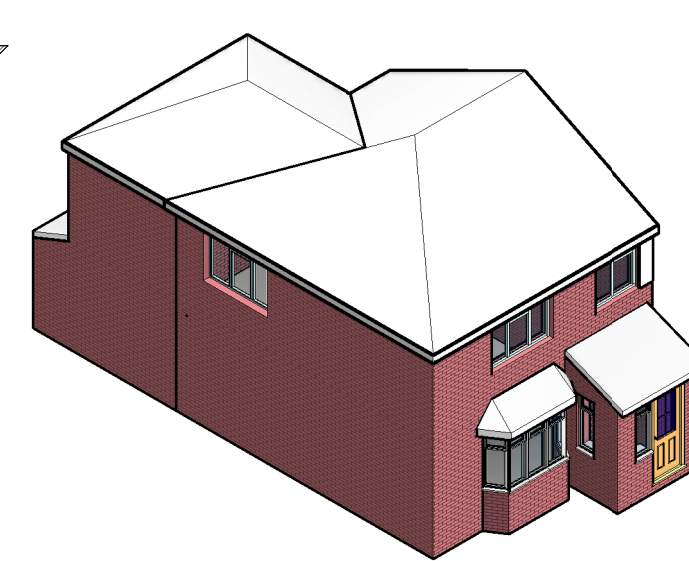


Proposed Front-Left 3D View

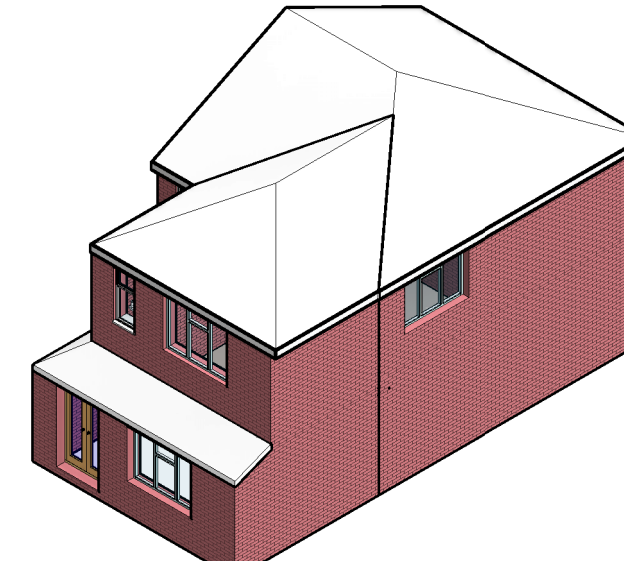


Proposed Rear-Left 3D View



Location Plan
1 : 1250

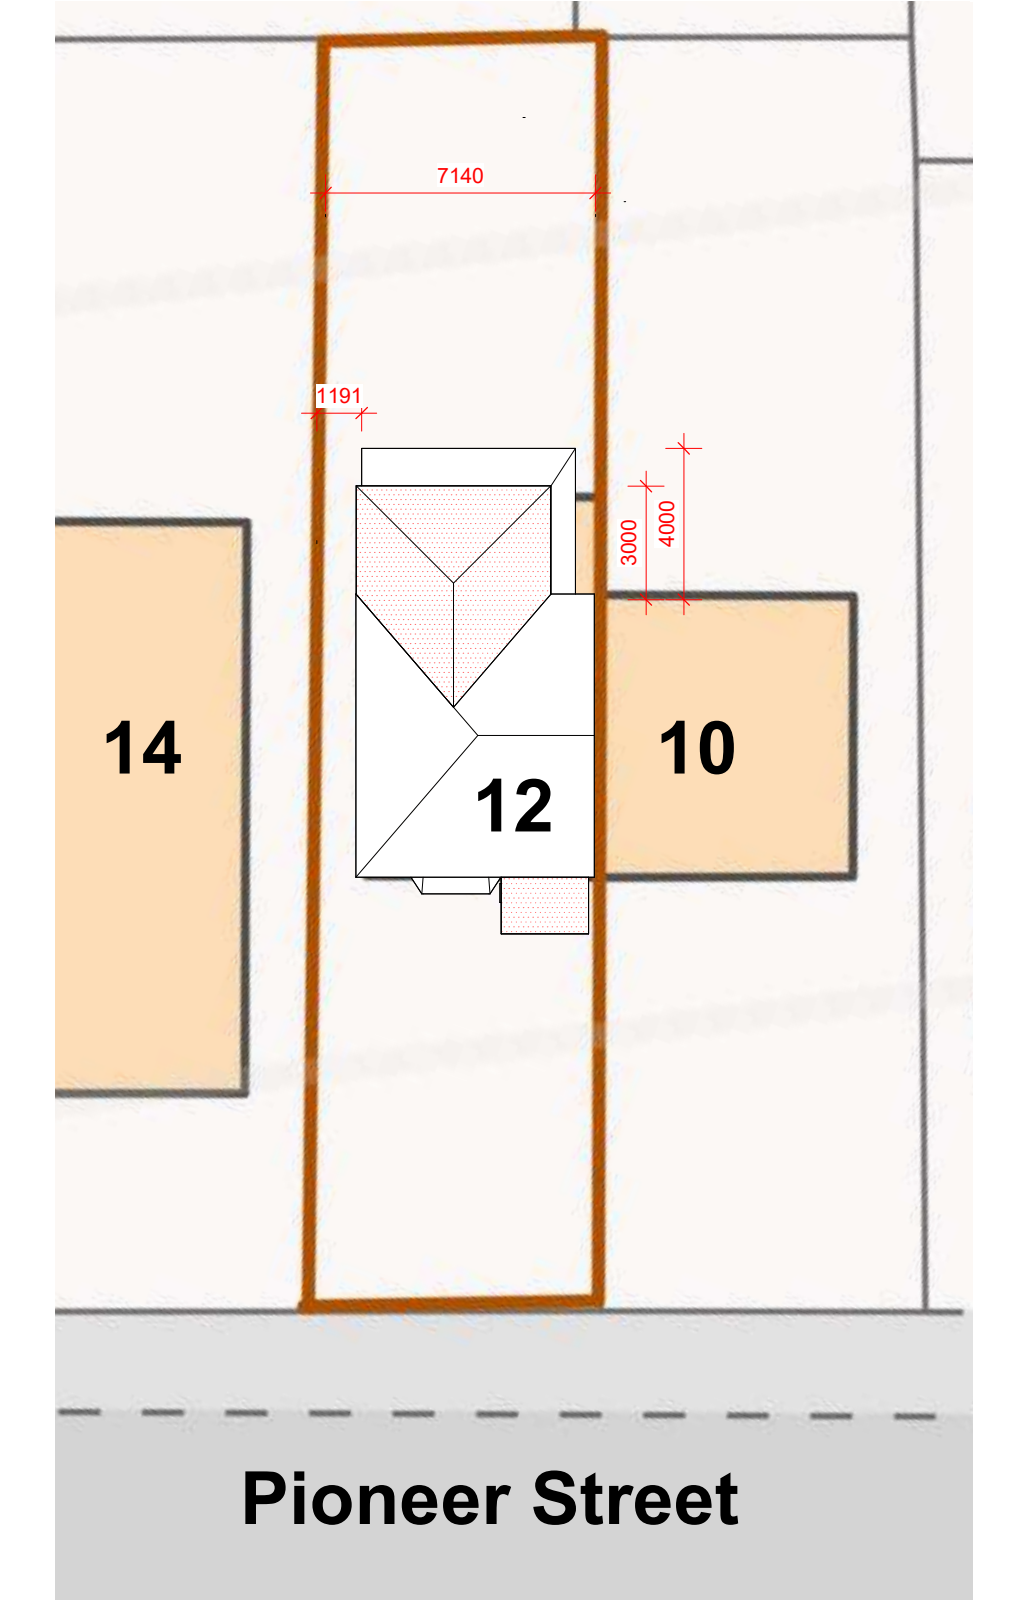

Proposed Site Plan
1 : 200

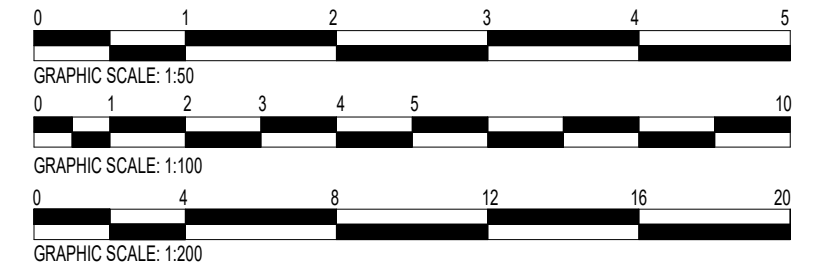

LDM Design

PROJECT: 12 Pioneer Street Manchester M11 4FH

SHEET: Planning Drawings

CLIENT: Jin Lin Su

Scale (B A1): As indicated

Drawn by: BA

Checked by: JG

DRAWING NUMBER: A001-A

REV: A