



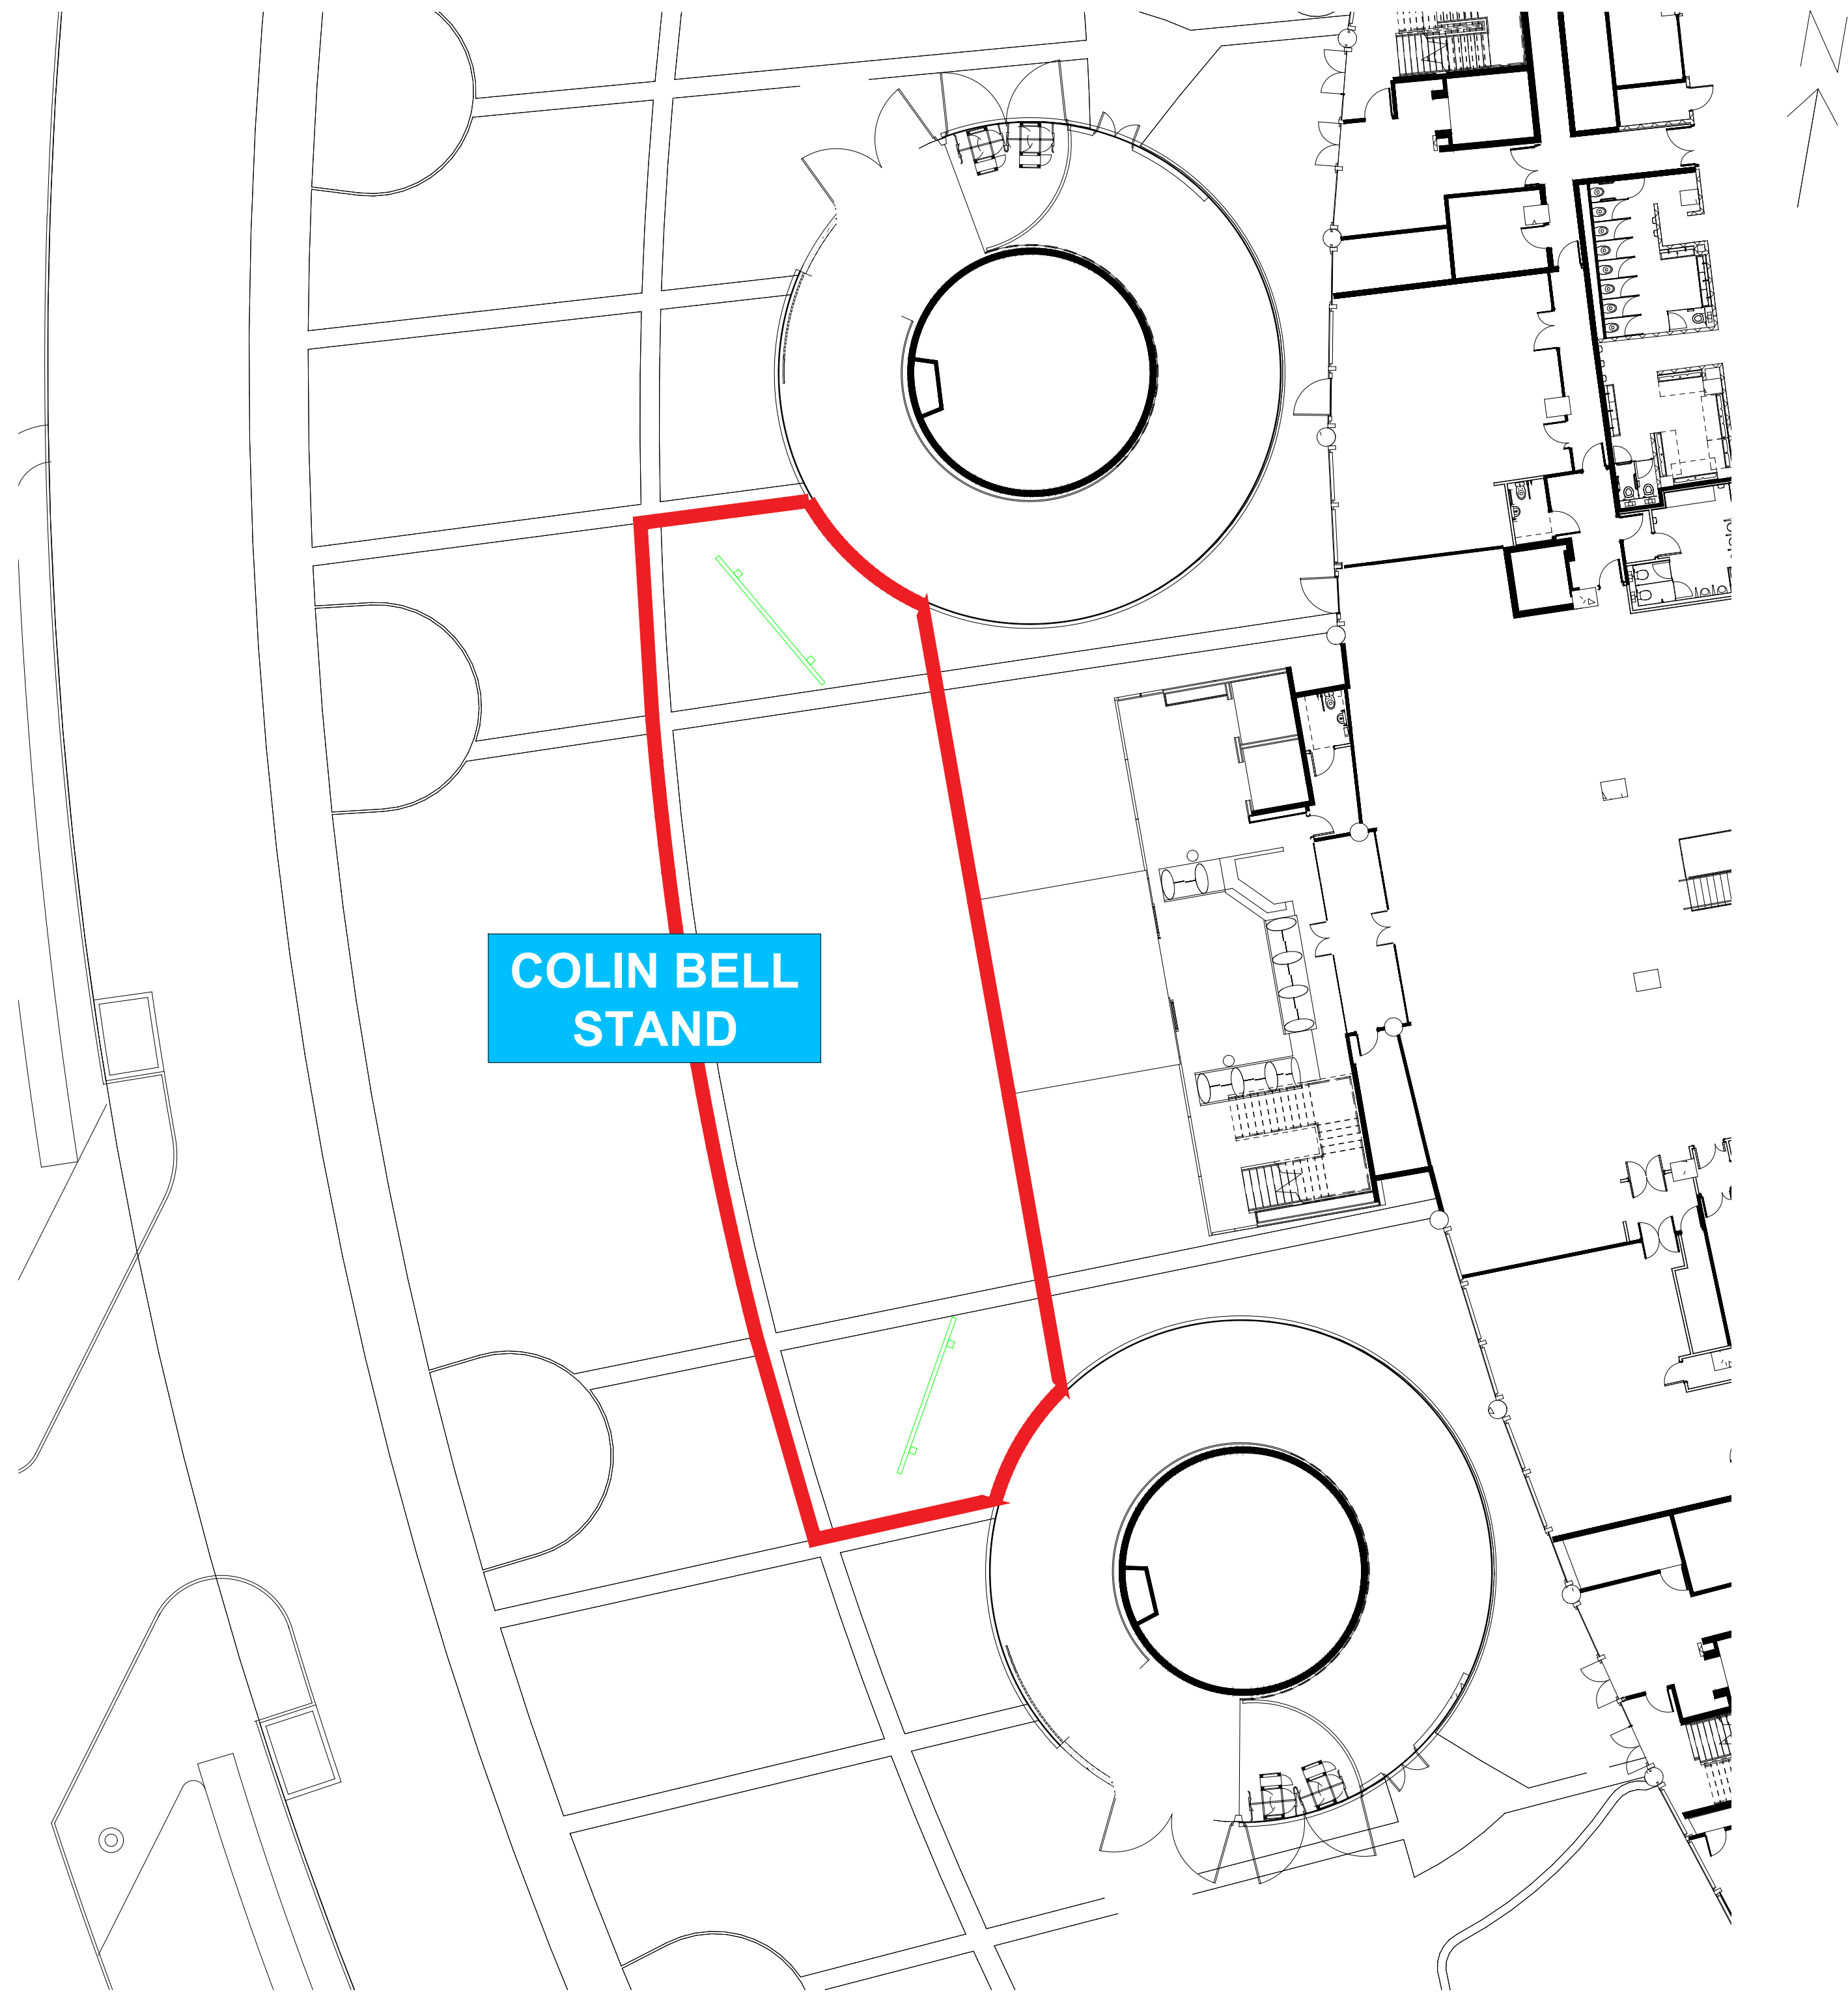


PROPOSED DIGITAL SCREEN LOCATION
1:200


1:200 0 5 10 20 30 40mts

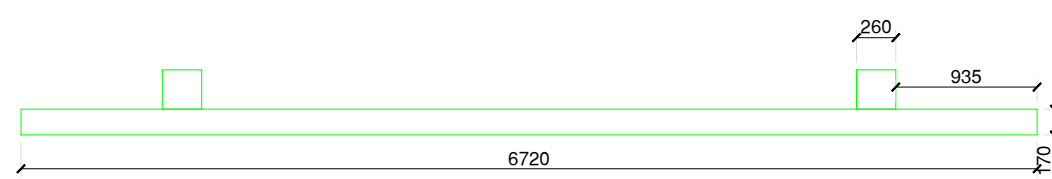

PROPOSED PLAN VIEW
1:50

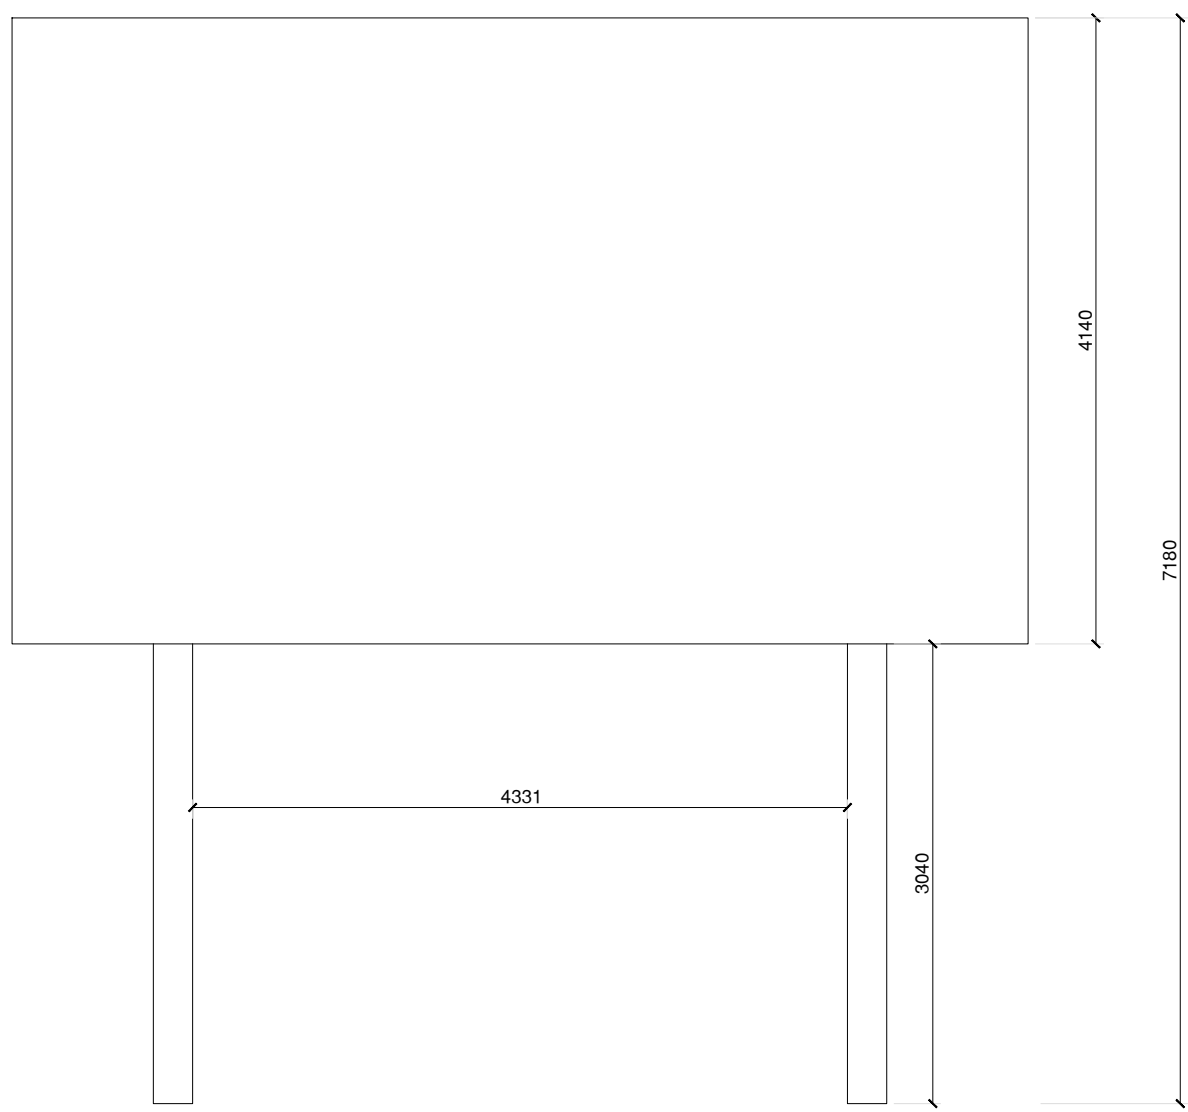


PROPOSED FRONT ELEVATION
1:50

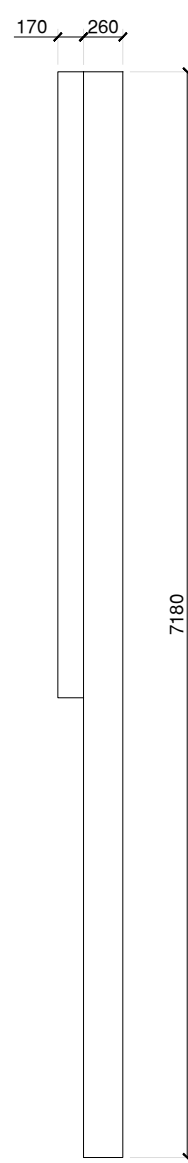

PROPOSED SIDE ELEVATION
1:50



EXISTING DIGITAL SCREEN LOCATION EXAMPLE
NTS

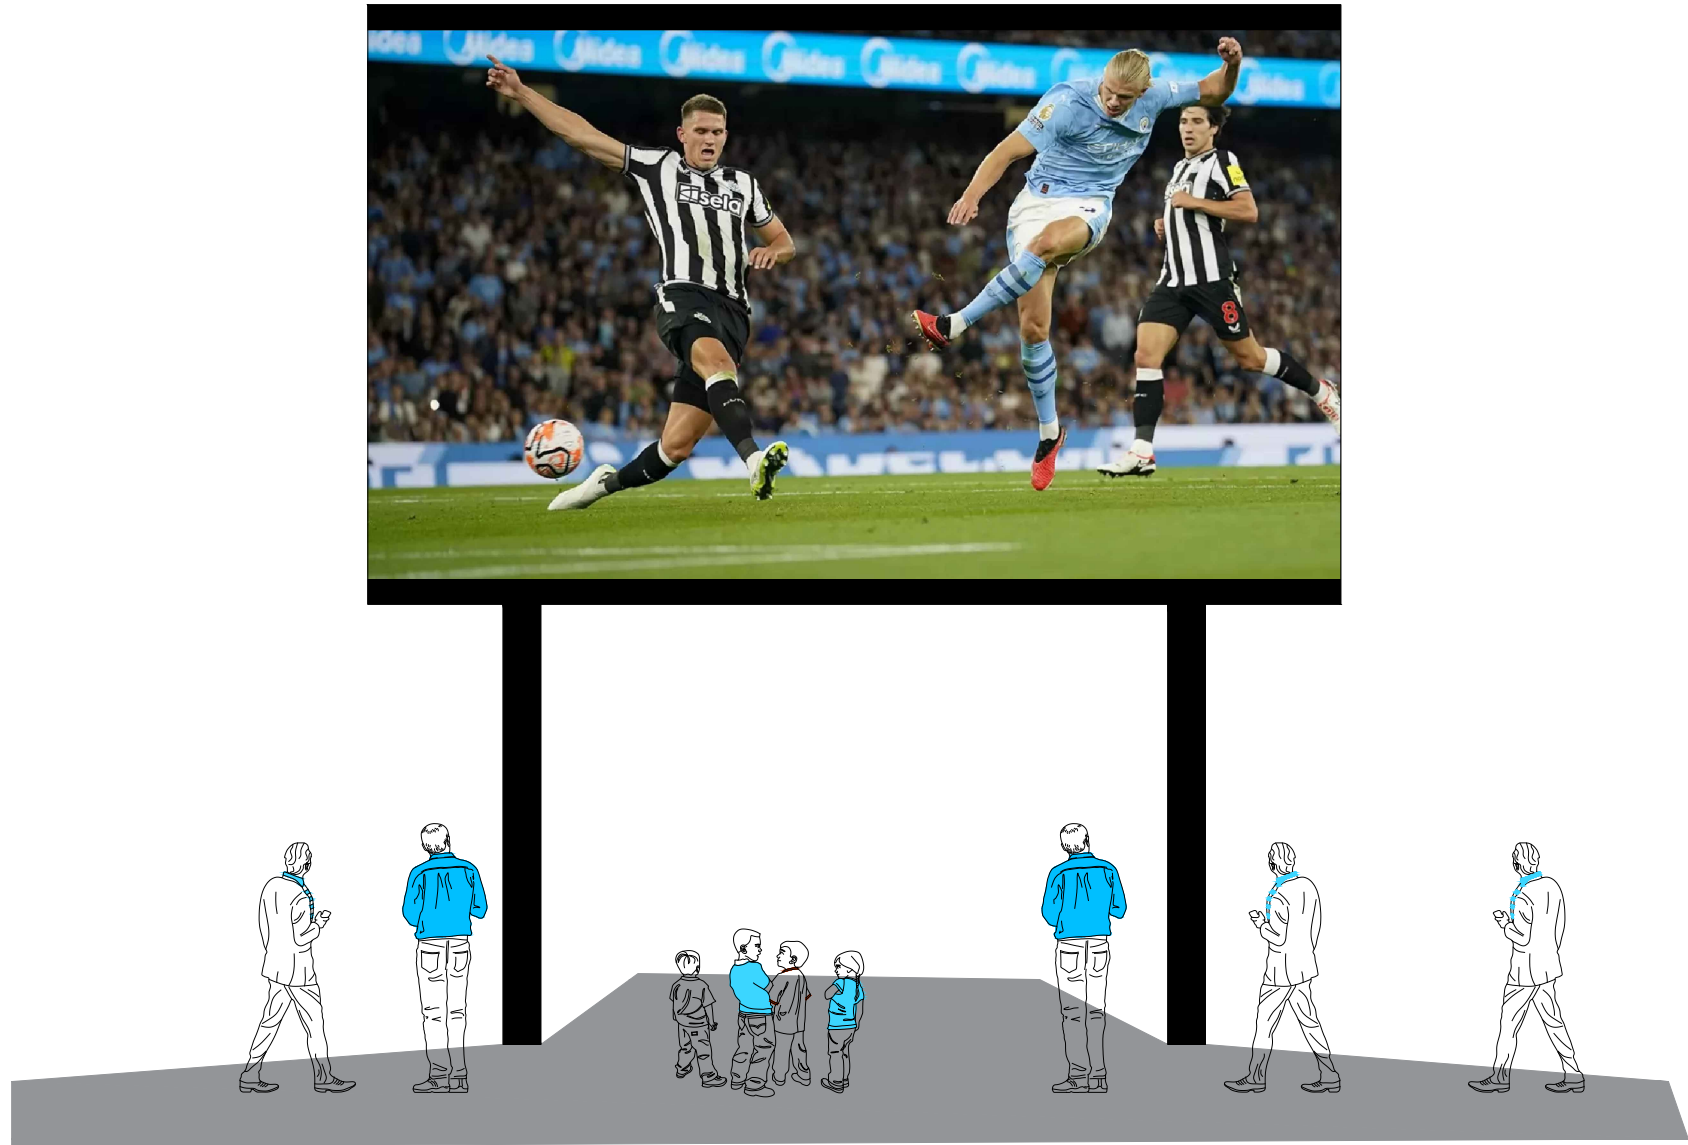

PROPOSED FRONT ELEVATION
1:50

1:50 0 1 2 3 4 5 10mts

FOR PLANNING

Client Logo:



Rev: Details:

By: Date:

Client:

MFC

Project:

DIGITAL SCREEN RELOCATIONS

Drawing Title:

PROPOSED DIGITAL SCREEN RELOCATIONS

Project Number:

Drawing Number:

Revision:

Scale:

Drawn By:

Issue:

See drawing

IS

SPACE INVADER

Email:

info@spaceinvaderdesign.co.uk

Web:

www.spaceinvaderdesign.co.uk

Copyright of this drawing is vested in the architect and it must not be copied or reproduced without consent. Figured dimensions only are to be taken from the drawing. All contractors must visit the site and be responsible for taking and checking all dimensions relative to their work. Space Invader Design are to be advised of any variation between drawings and site conditions. Do not scale off this drawing