



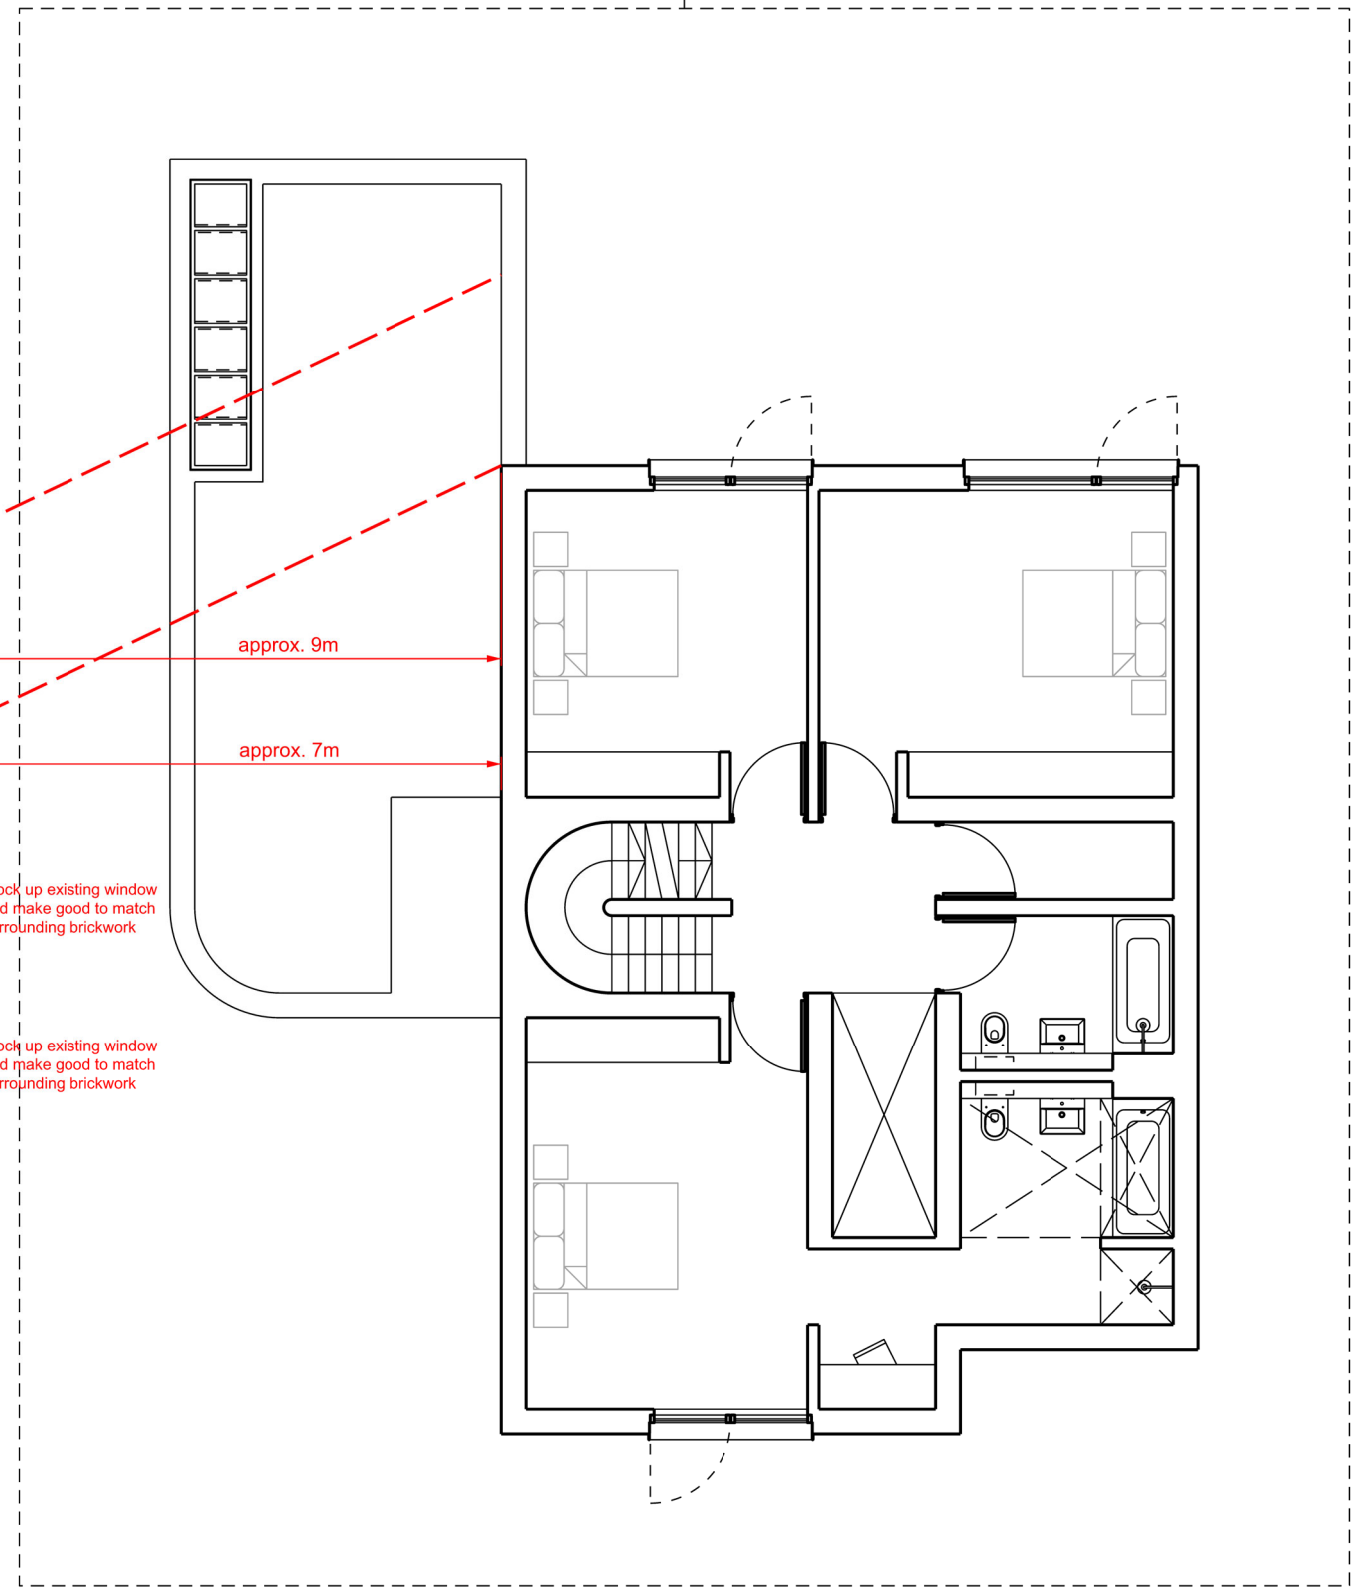

al(05)012

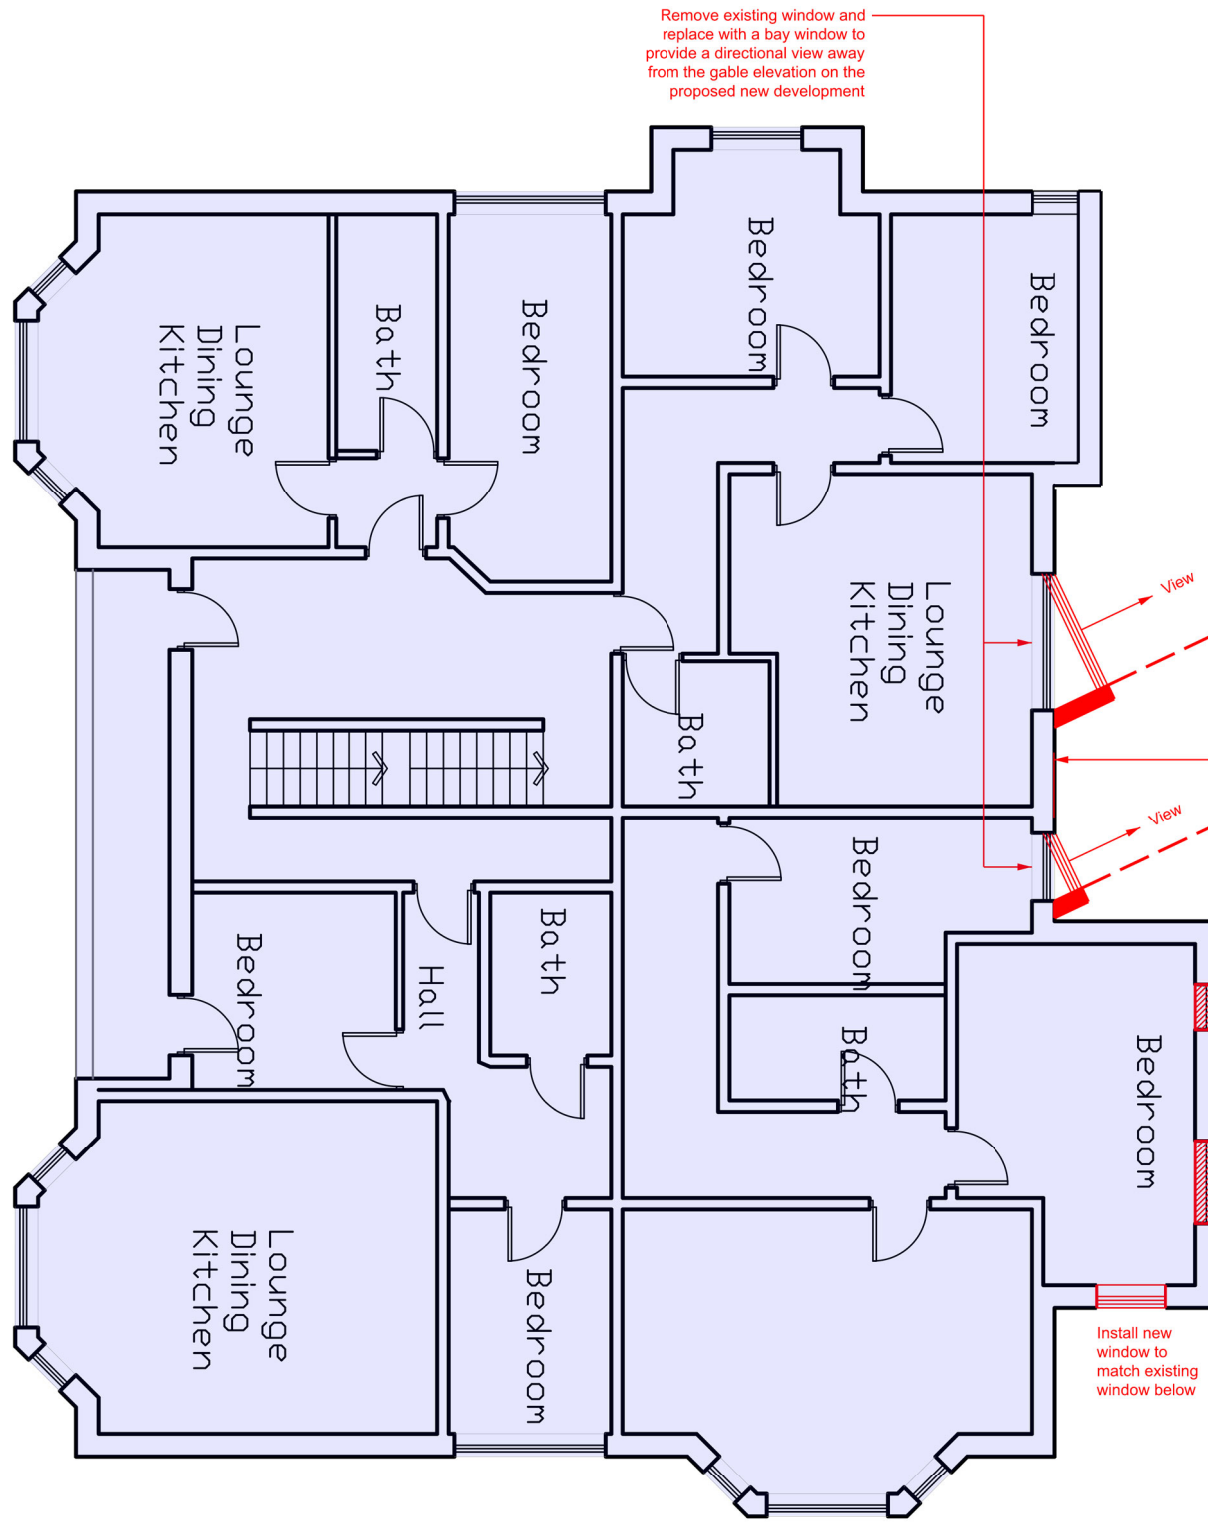

edmunds architects ltd
www.edmundsarchitects.com

Do not scale from this drawing

This drawing is the copyright of edmunds architect ltd

All dimensions to be checked on site by contractor
Contractor to report any dimensional discrepancies,
errors or omissions prior to works commencing on site

- Notes
- Proposed new changes to 359-361 Wilbraham Road
 - Existing building currently being converted as approved planning application 12561/P30PA/2019

Rev.	Date	Drawn	Description
P2	18.05.2023	AE	Issued for Planning

Project
WOODLANDS ROAD

Client
AIRSHACK PROJECTS 359

Scale
1:100 @ A3

Status
FOR PLANNING

Drawing no. / Title
0079_al(05)046_P2

edmunds architects

PROPOSED FIRST FLOOR PLAN
(359-361 WILBRAHAM ROAD)