



AFR STUDIO LIMITED
173-A Dickenson Road, Longsight
Manchester, M13 0YN


PROJECT:
36 CHARLESWORTH STREET
MANCHESTER , M11 3AG

DRAWING TITLE:
PROPOSED BUILDING PLANS


CLIENT :	DRG NO :
N.ALSHAHMMARI	A-03
DATE :	SCALE:
APRIL, 2023	1:100@A3

PURPOSE OF ISSUE	PLANNING
------------------	----------


Do not scale from this drawing. All information should be checked by the contractor site before commencing work. Any discrepancies should be reported to the architect immediately. All rights are reserved and are not transferable. Unauthorized reproduction of this drawing are not permitted

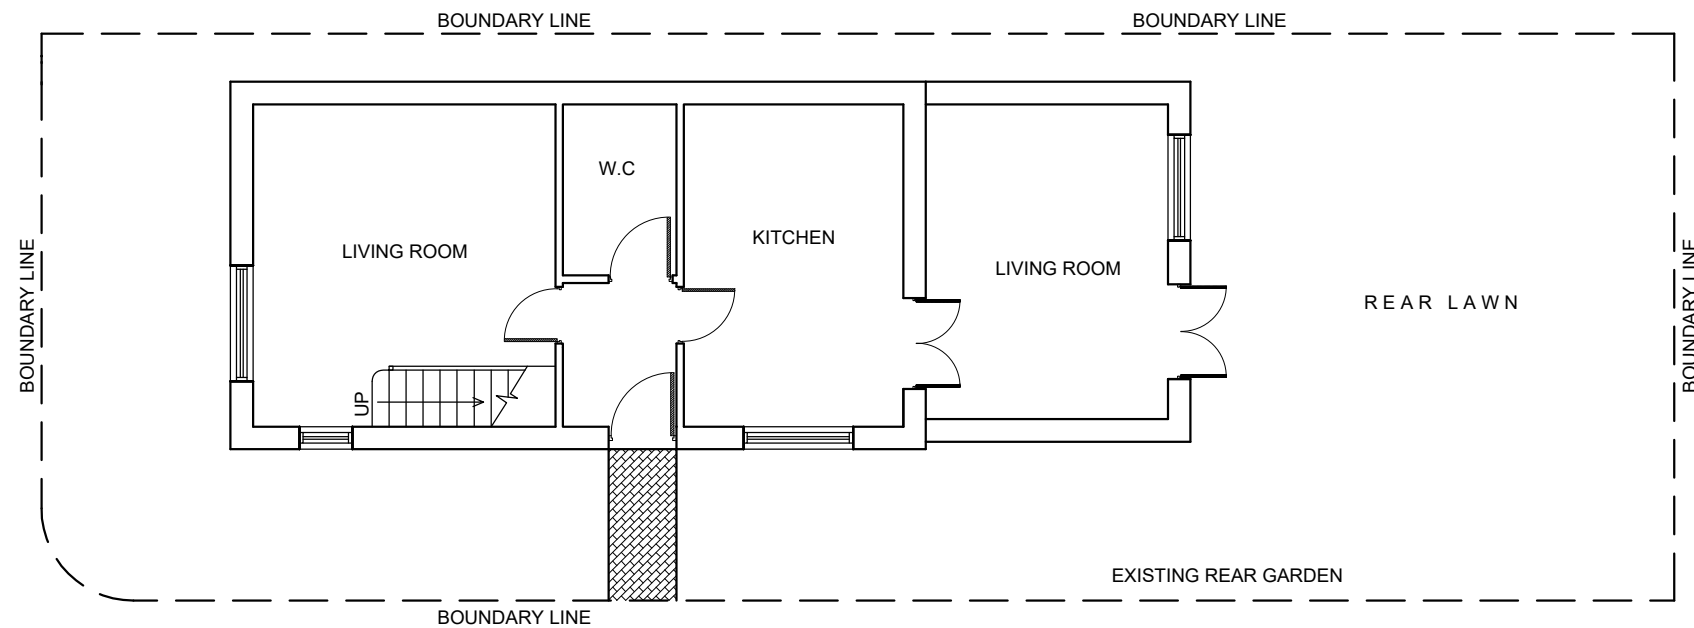


PROPOSED GROUND FLOOR PLAN

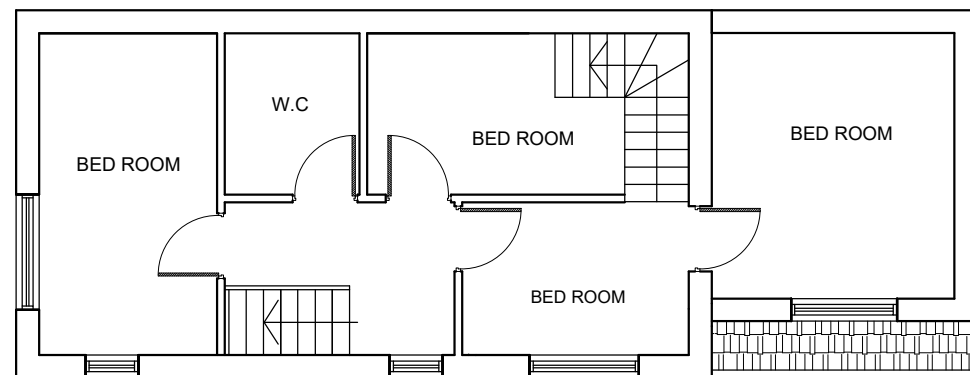

PROPOSED FIRST FLOOR PLAN

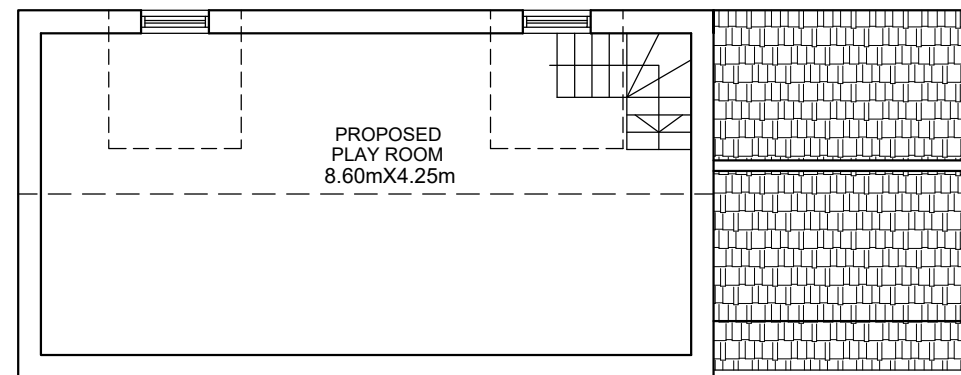

PROPOSED LOFT PLAN

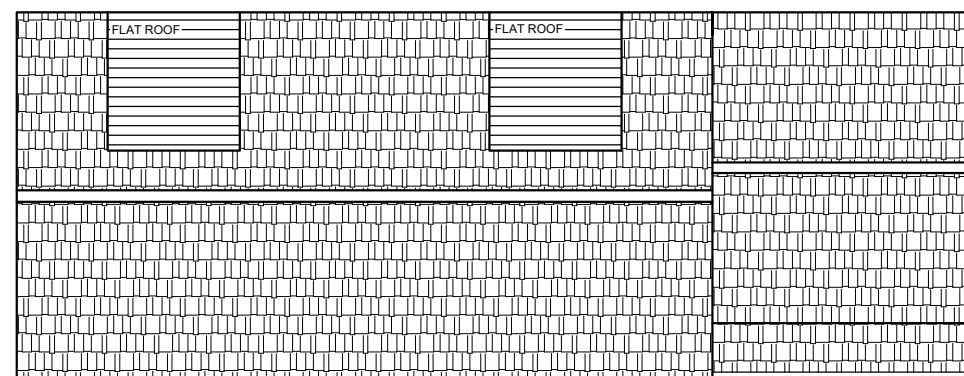

PROPOSED ROOF PLAN

