




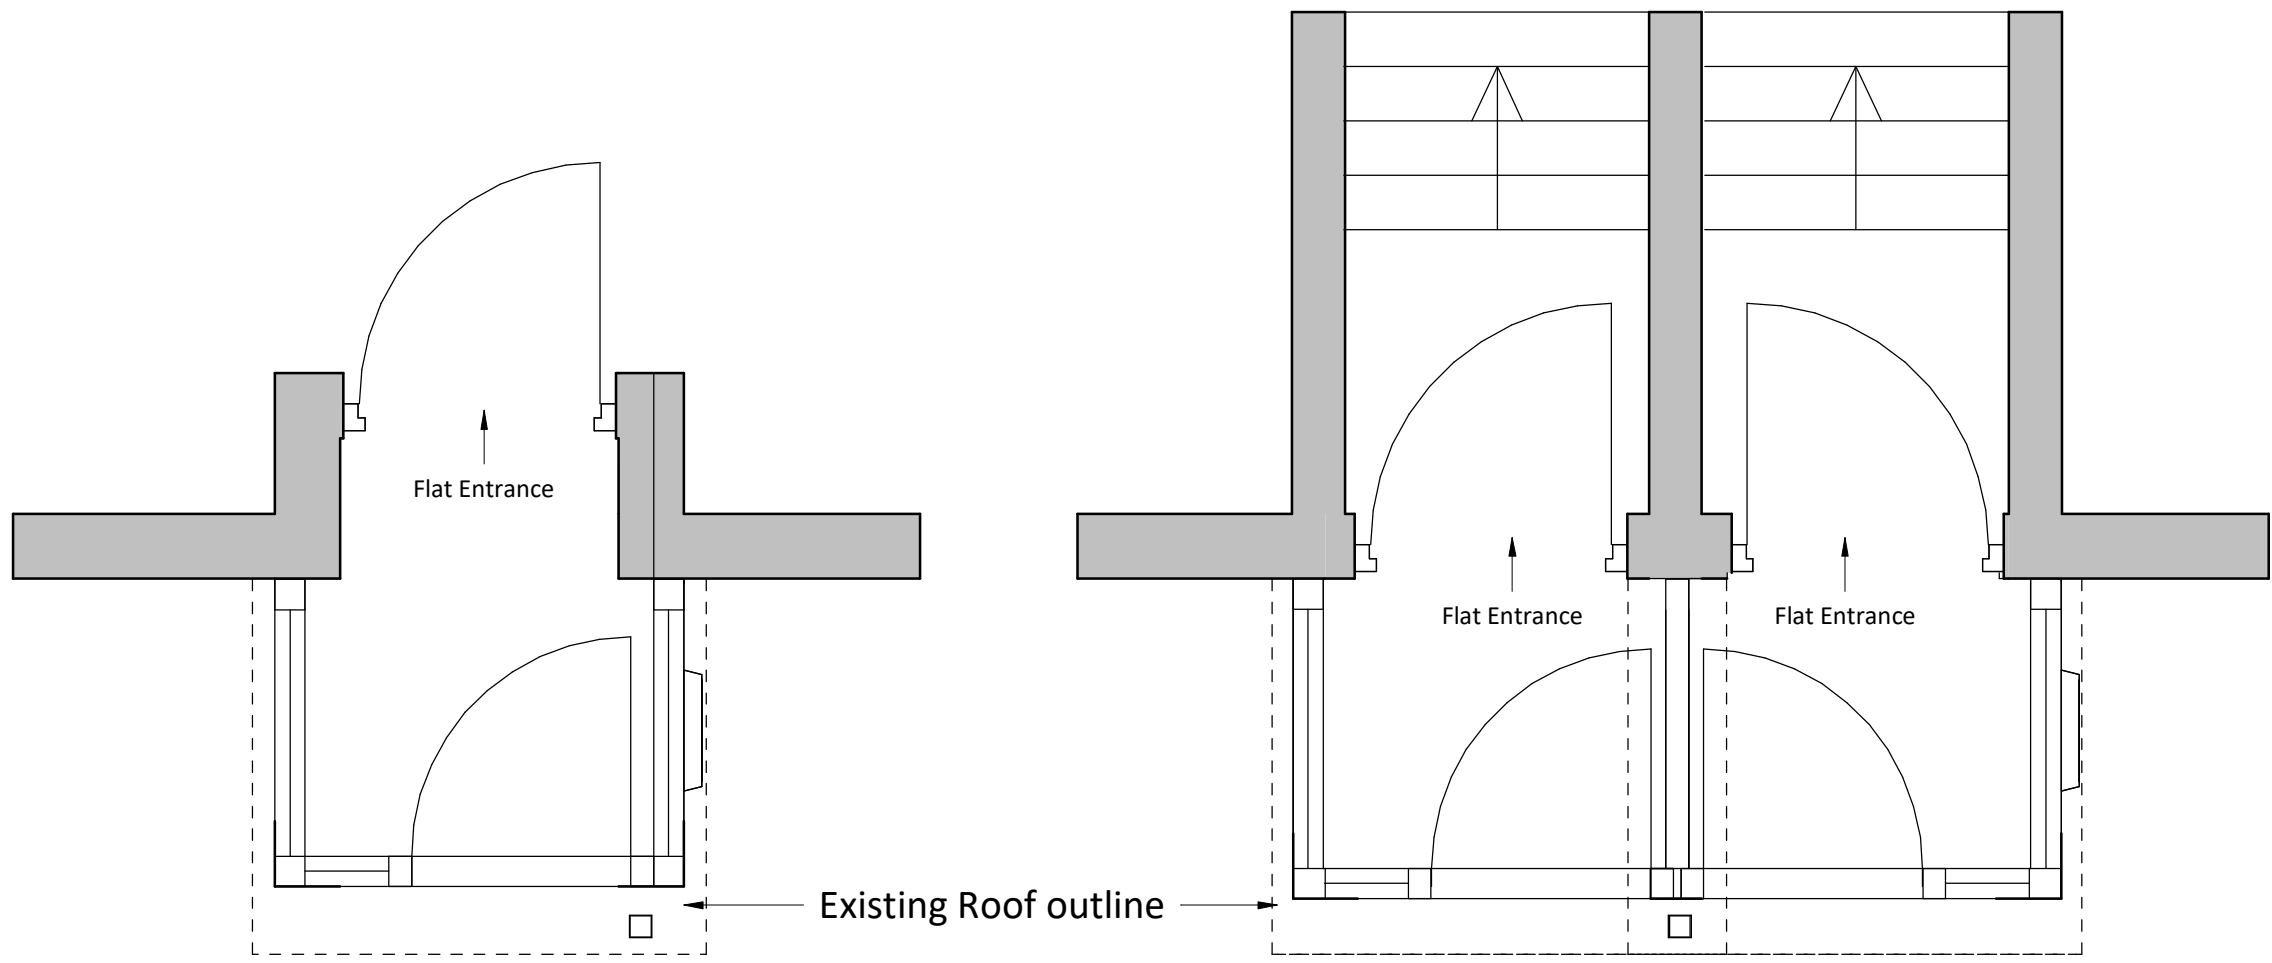


Ground Floor Plan 1:25
PORCH TYPE 1 EXISTING
Flats 3, 6, 11, 14

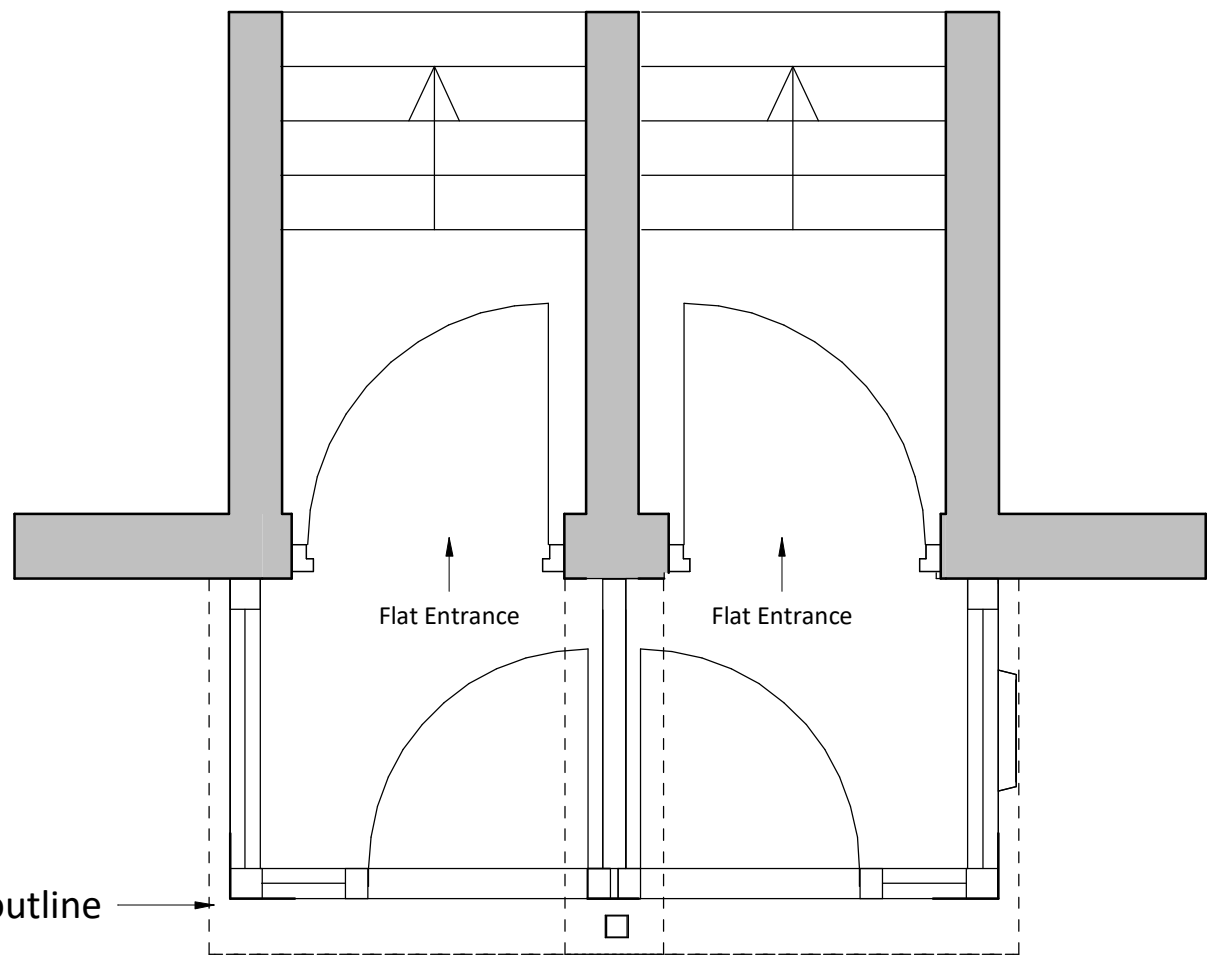


Ground Floor Plan 1:25
PORCH TYPE 2 EXISTING
Flats 4 & 5, 12 & 13

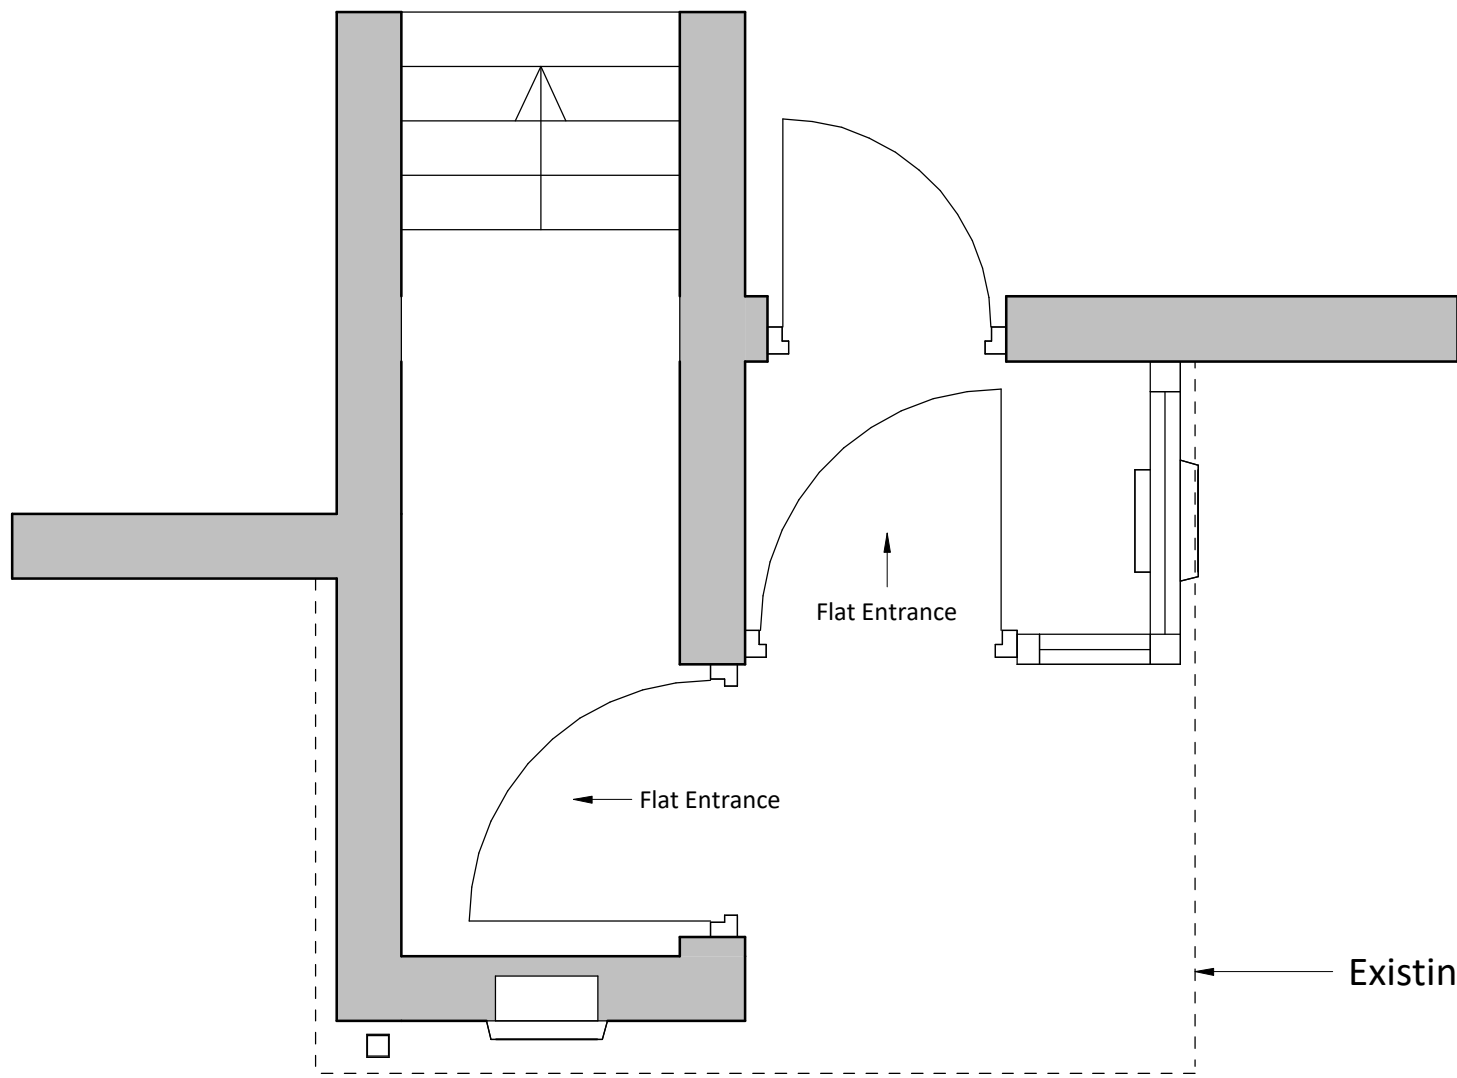


Ground Floor Plan 1:25
PORCH TYPE 3 EXISTING
Flats 1 & 2

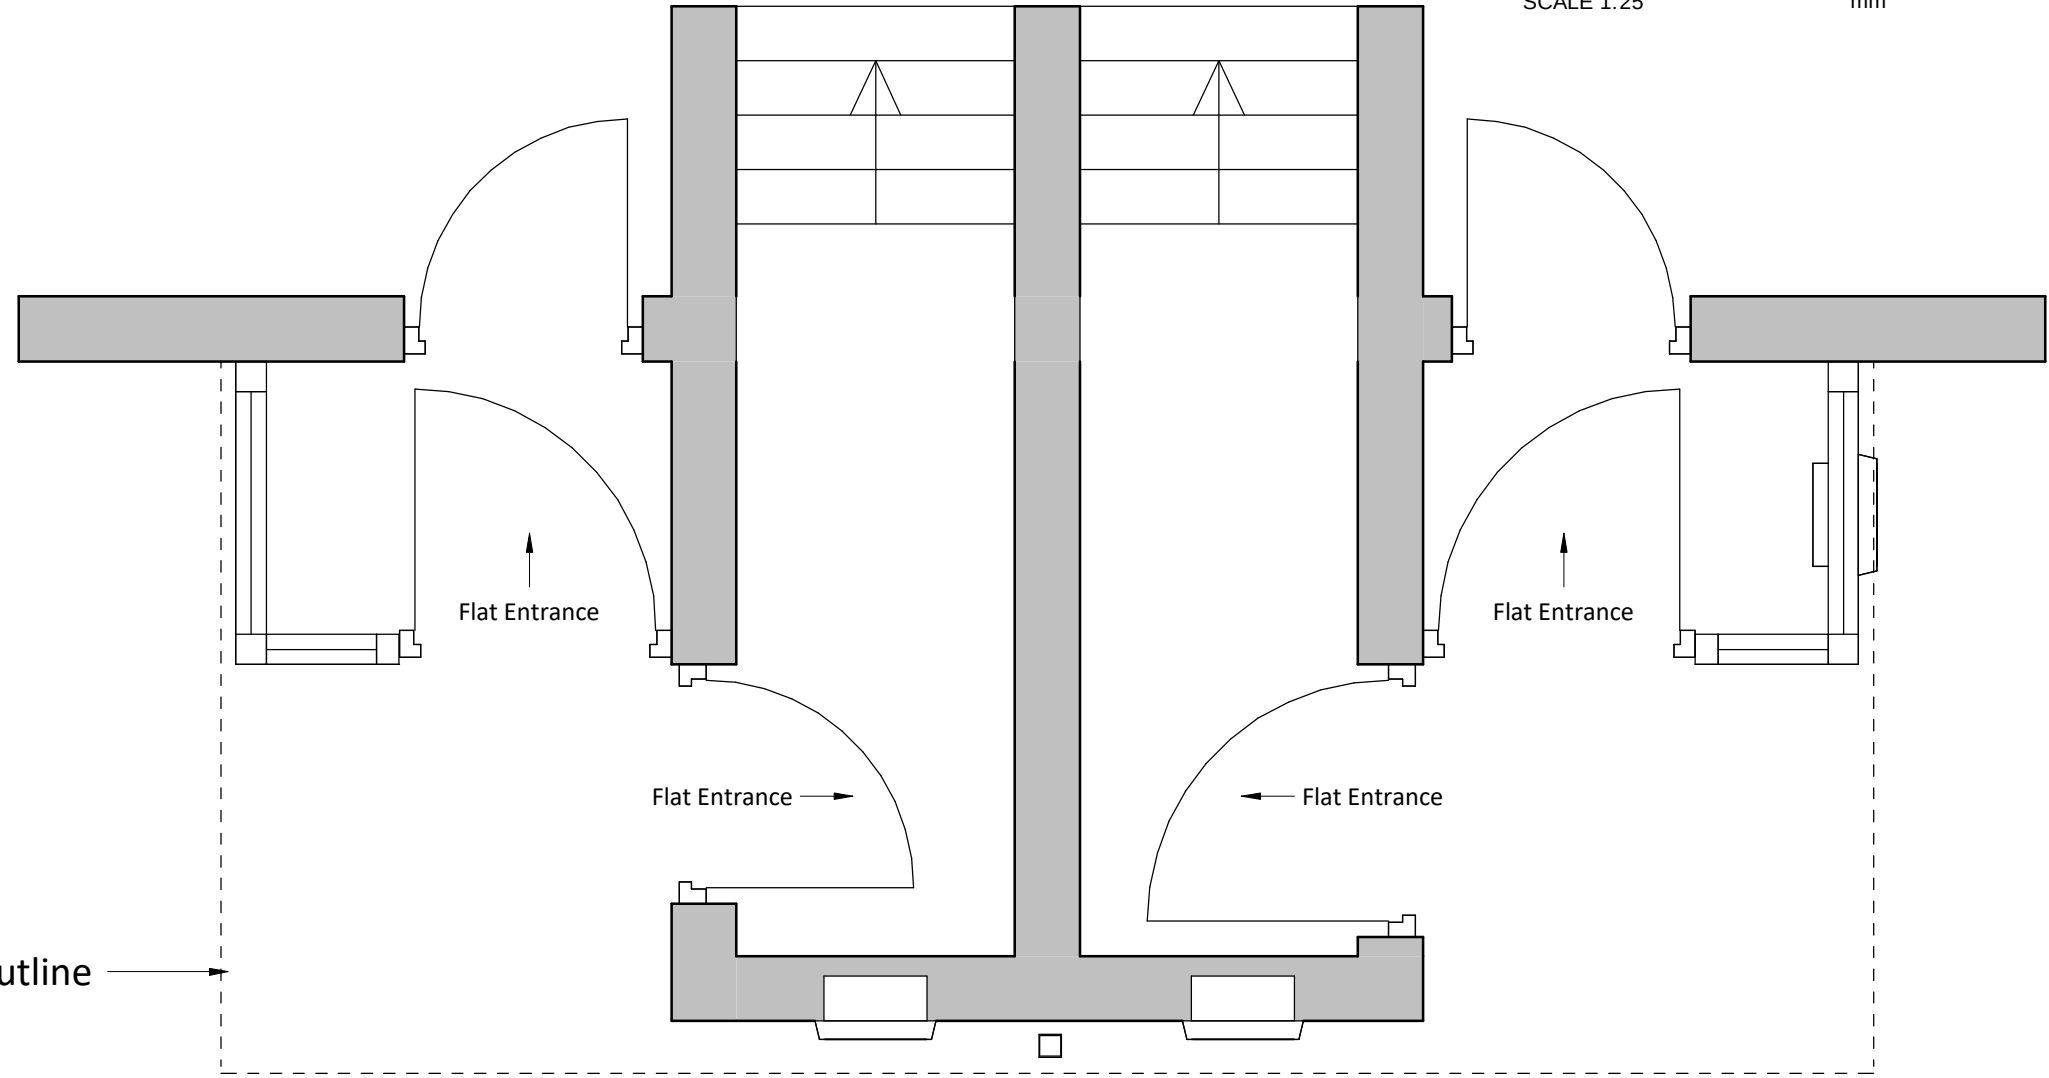


Ground Floor Plan 1:25
PORCH TYPE 4 EXISTING
Flats 7, 8, 9, & 10

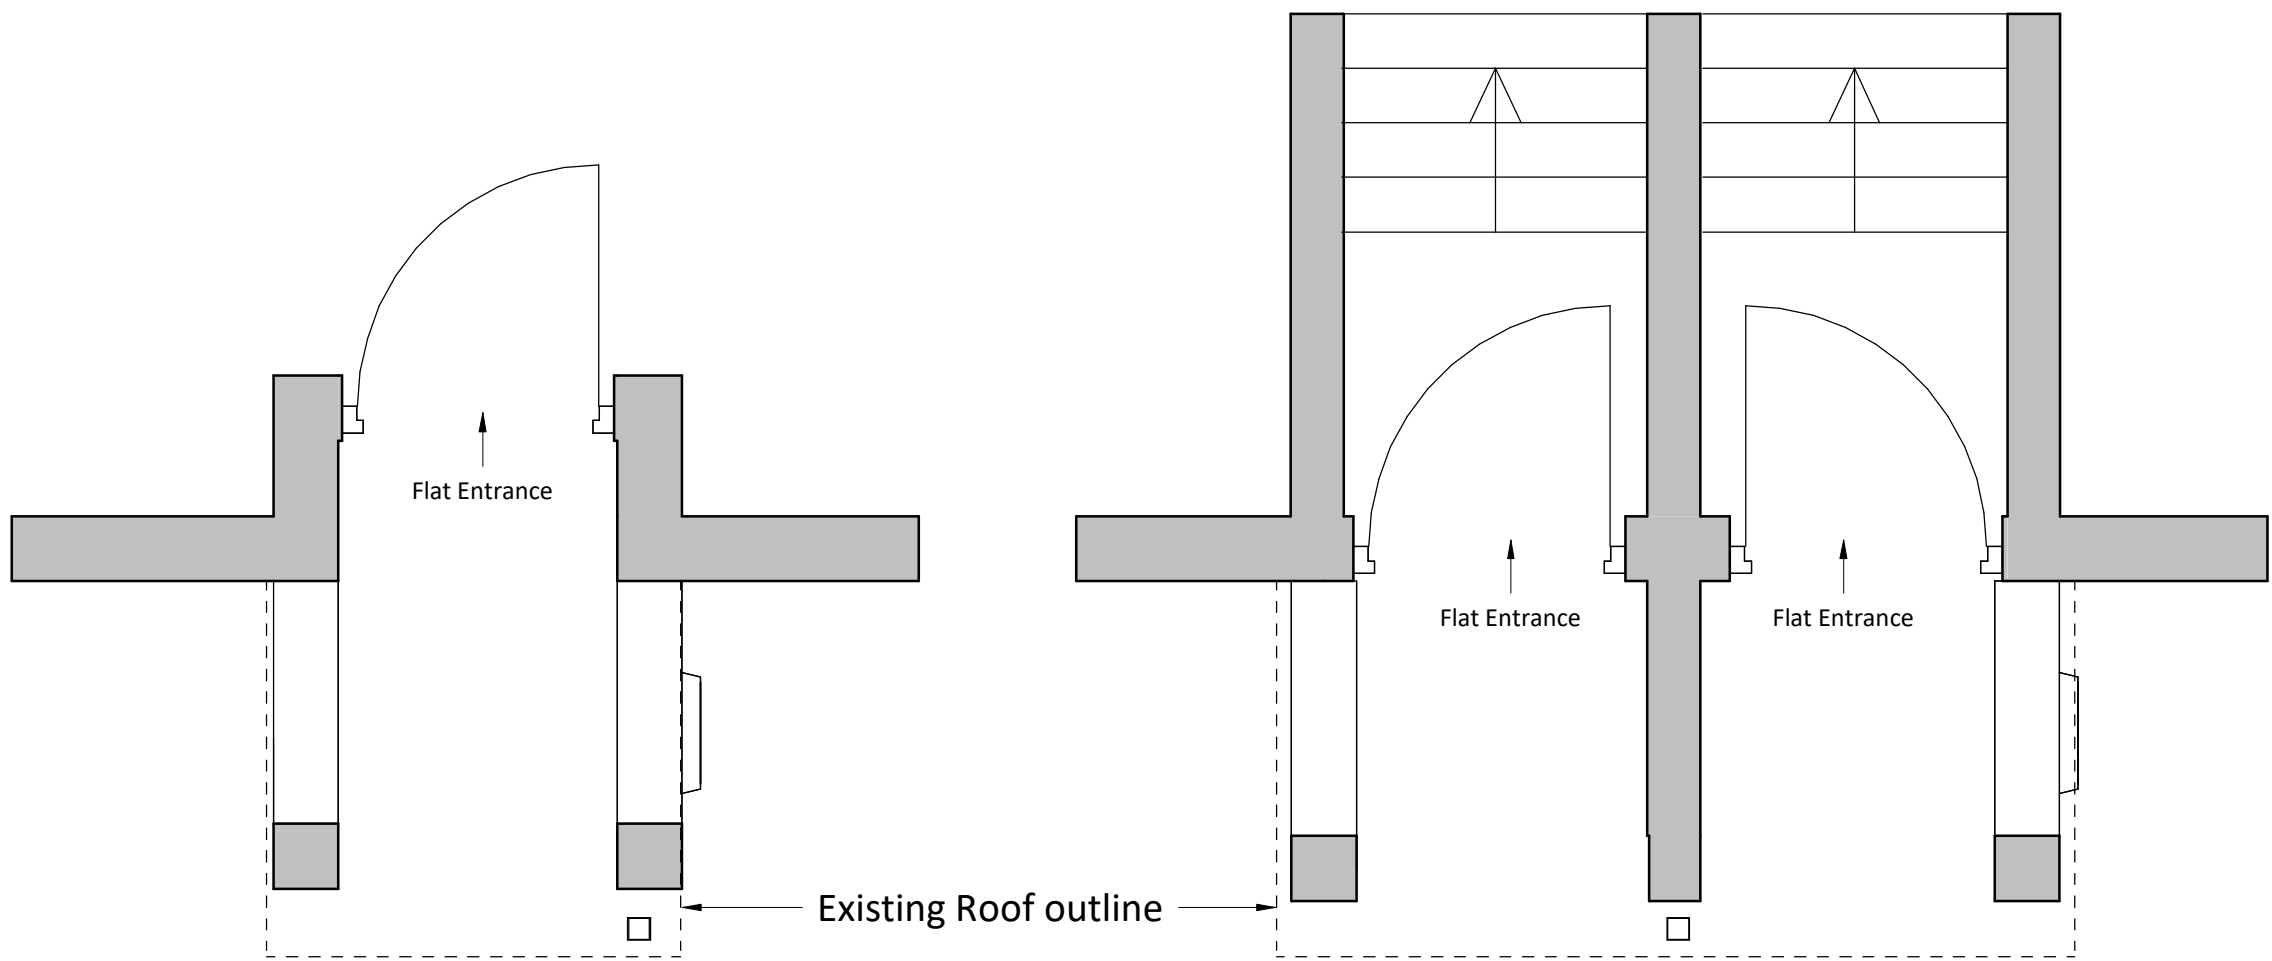


Ground Floor Plan 1:25
PORCH TYPE 1 PROPOSED
Flats 3, 6, 11, 14

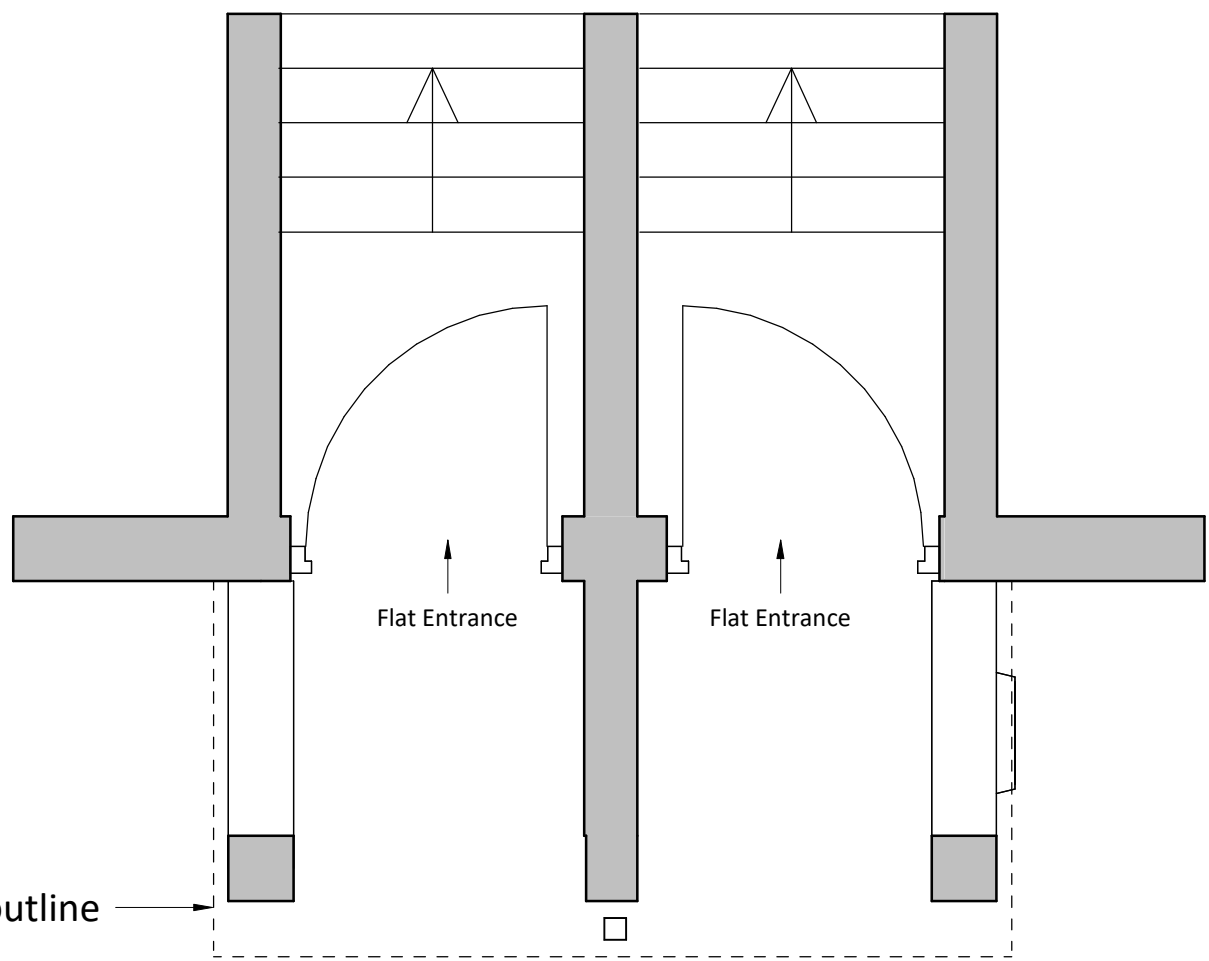



Ground Floor Plan 1:25
PORCH TYPE 2 PROPOSED
Flats 4 & 5, 12 & 13

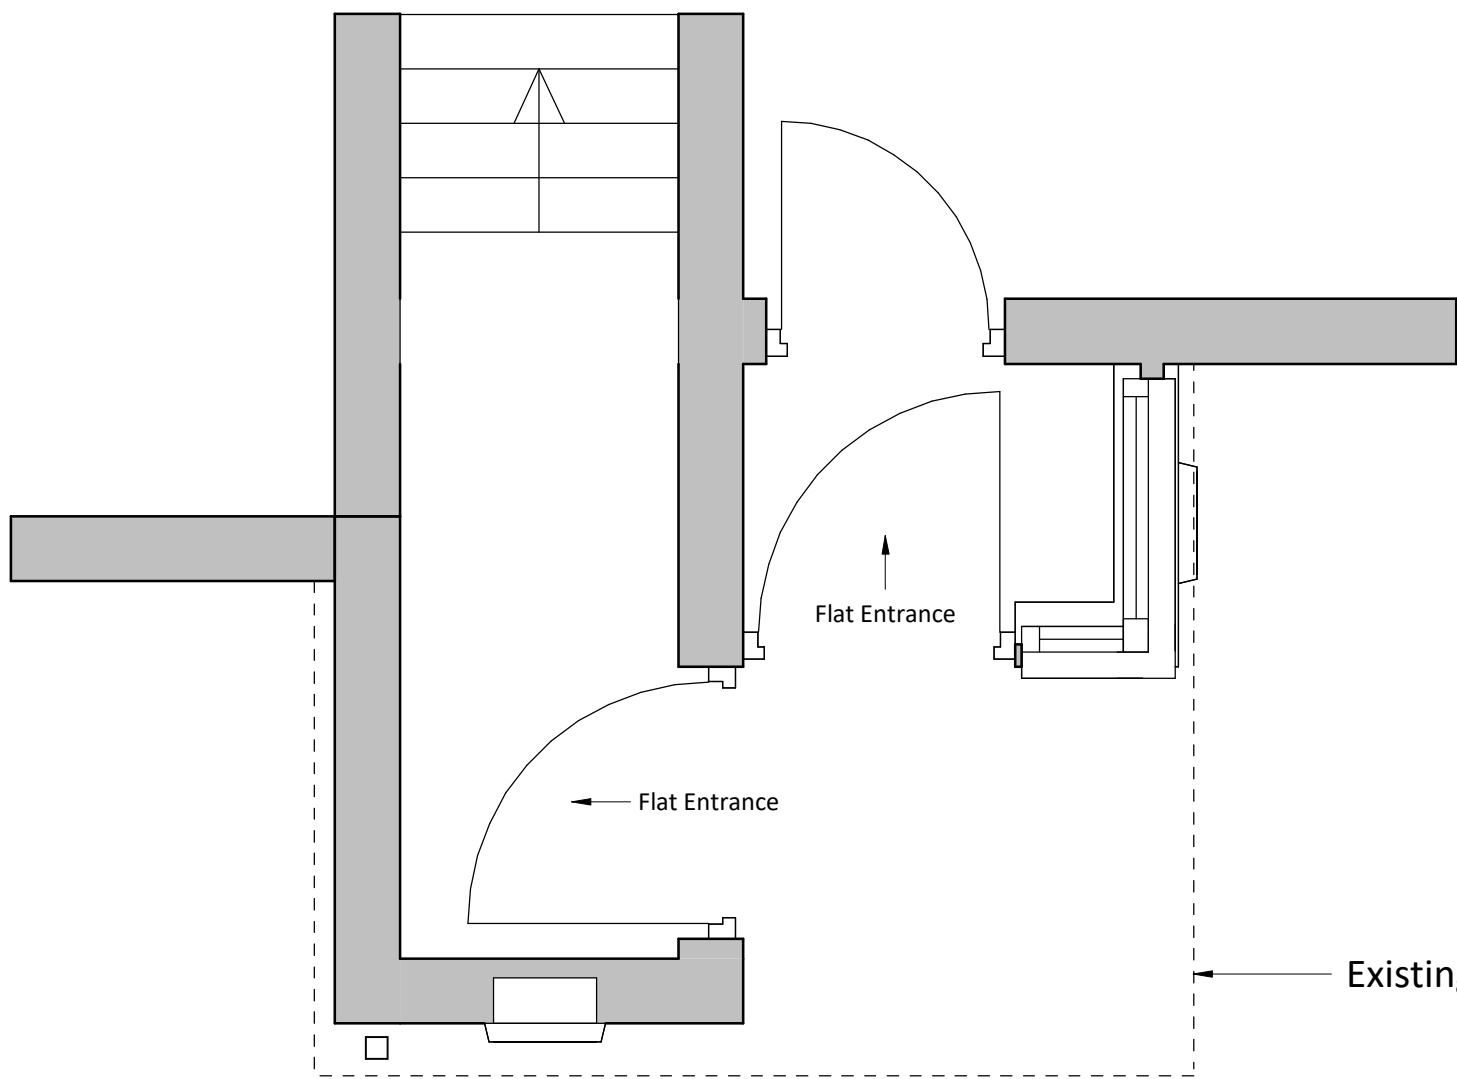

Ground Floor Plan 1:25
PORCH TYPE 3 PROPOSED
Flats 1 & 2

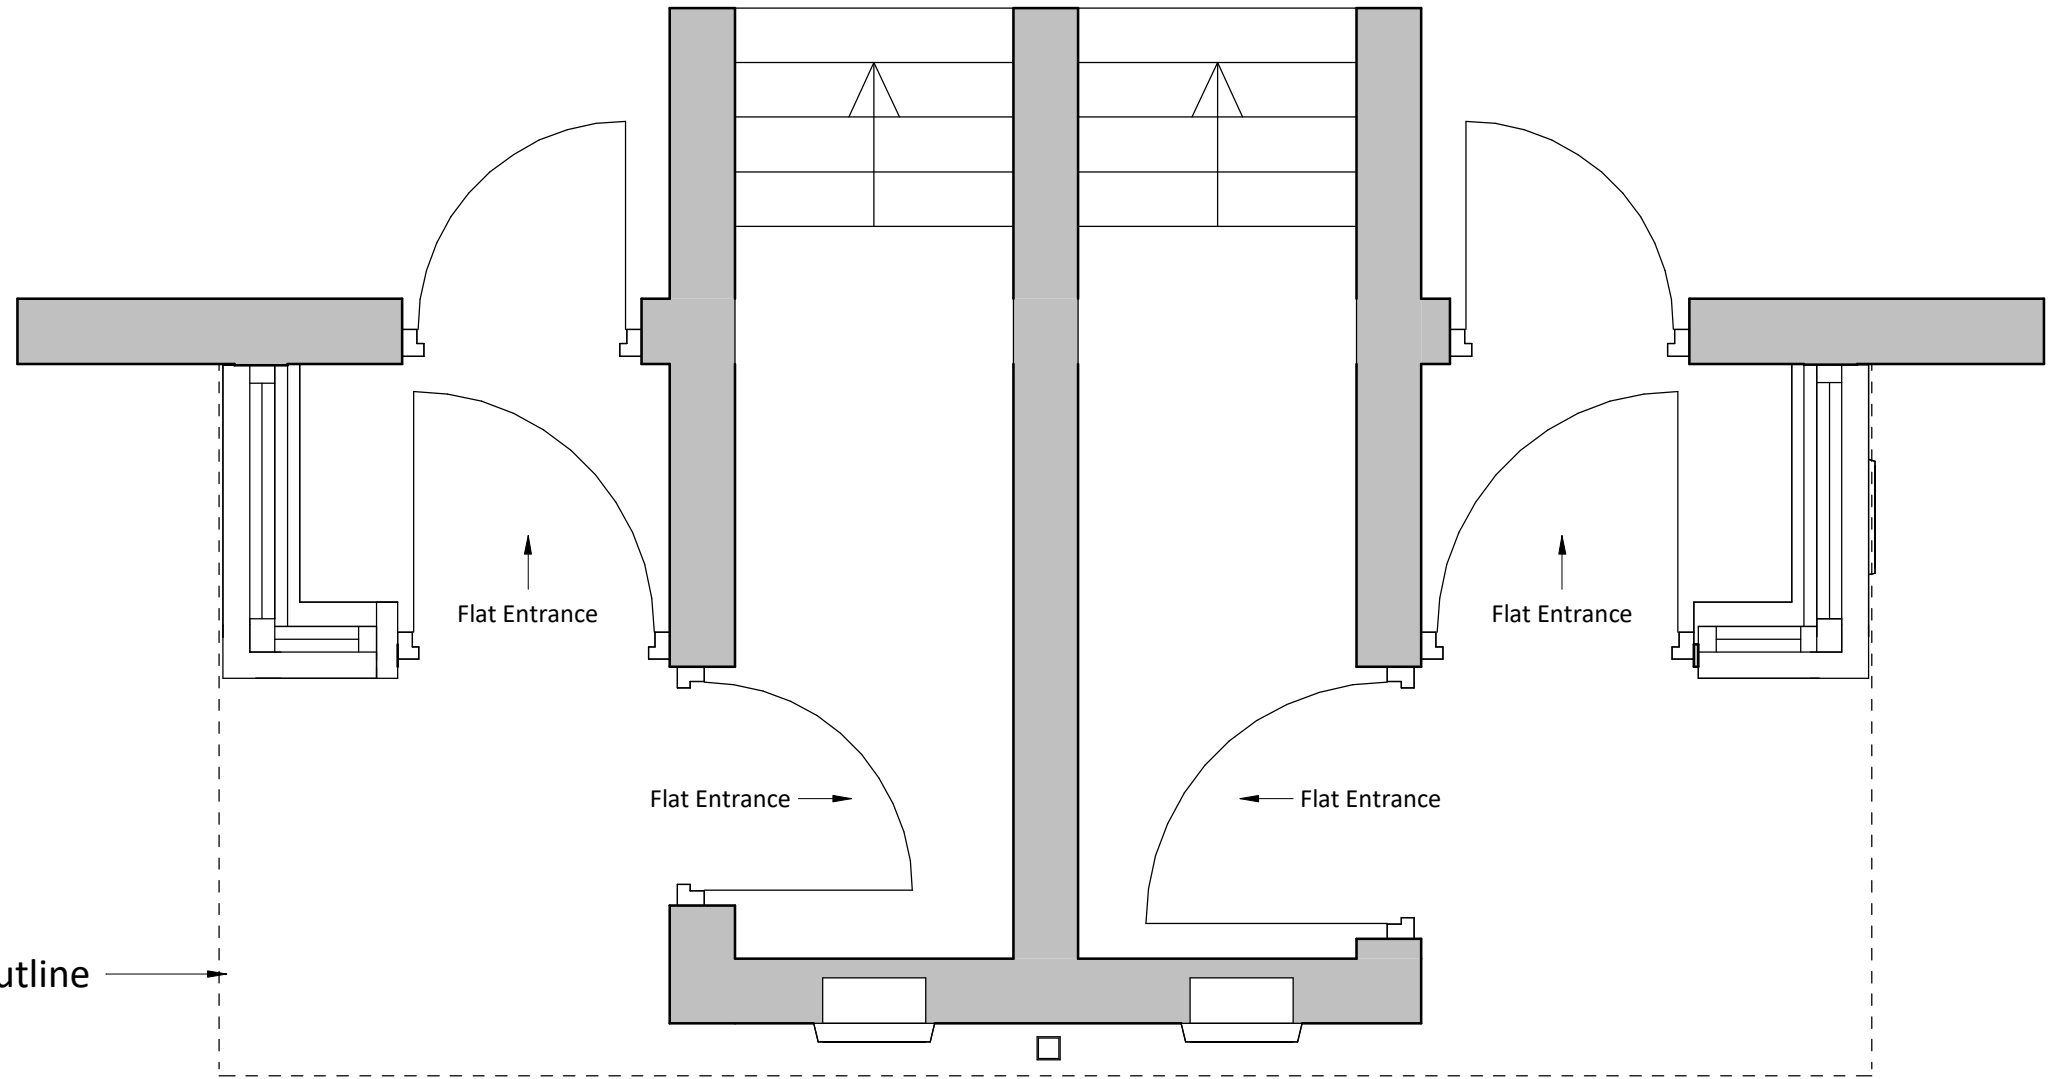

Ground Floor Plan 1:25
PORCH TYPE 4 PROPOSED
Flats 7, 8, 9, & 10

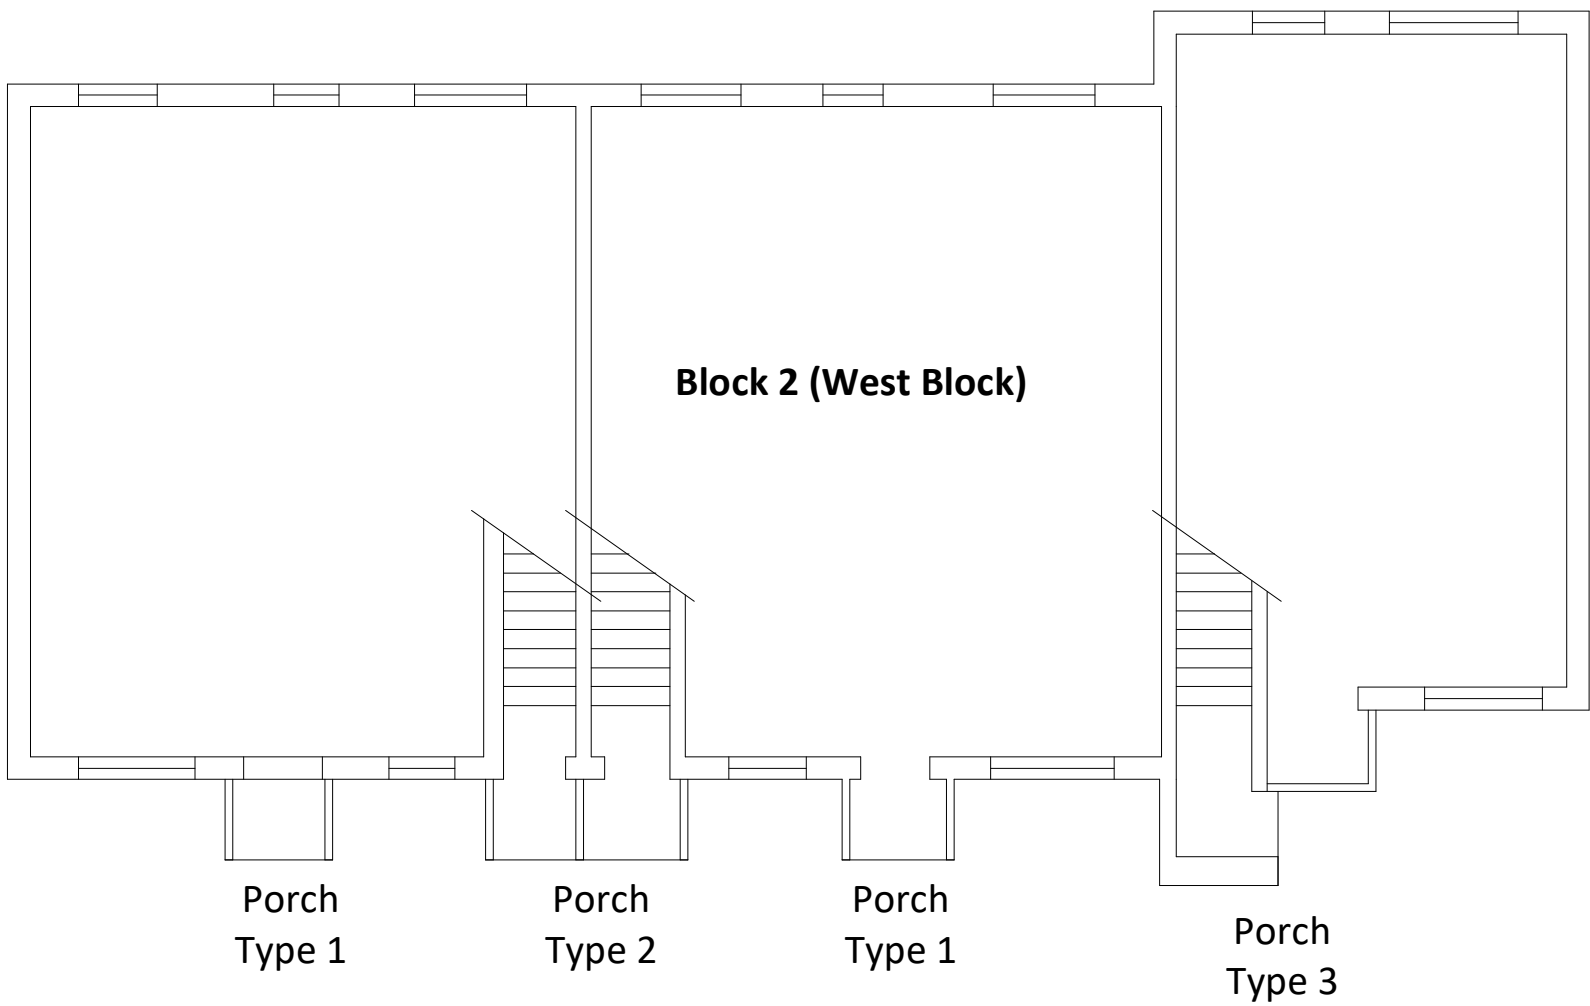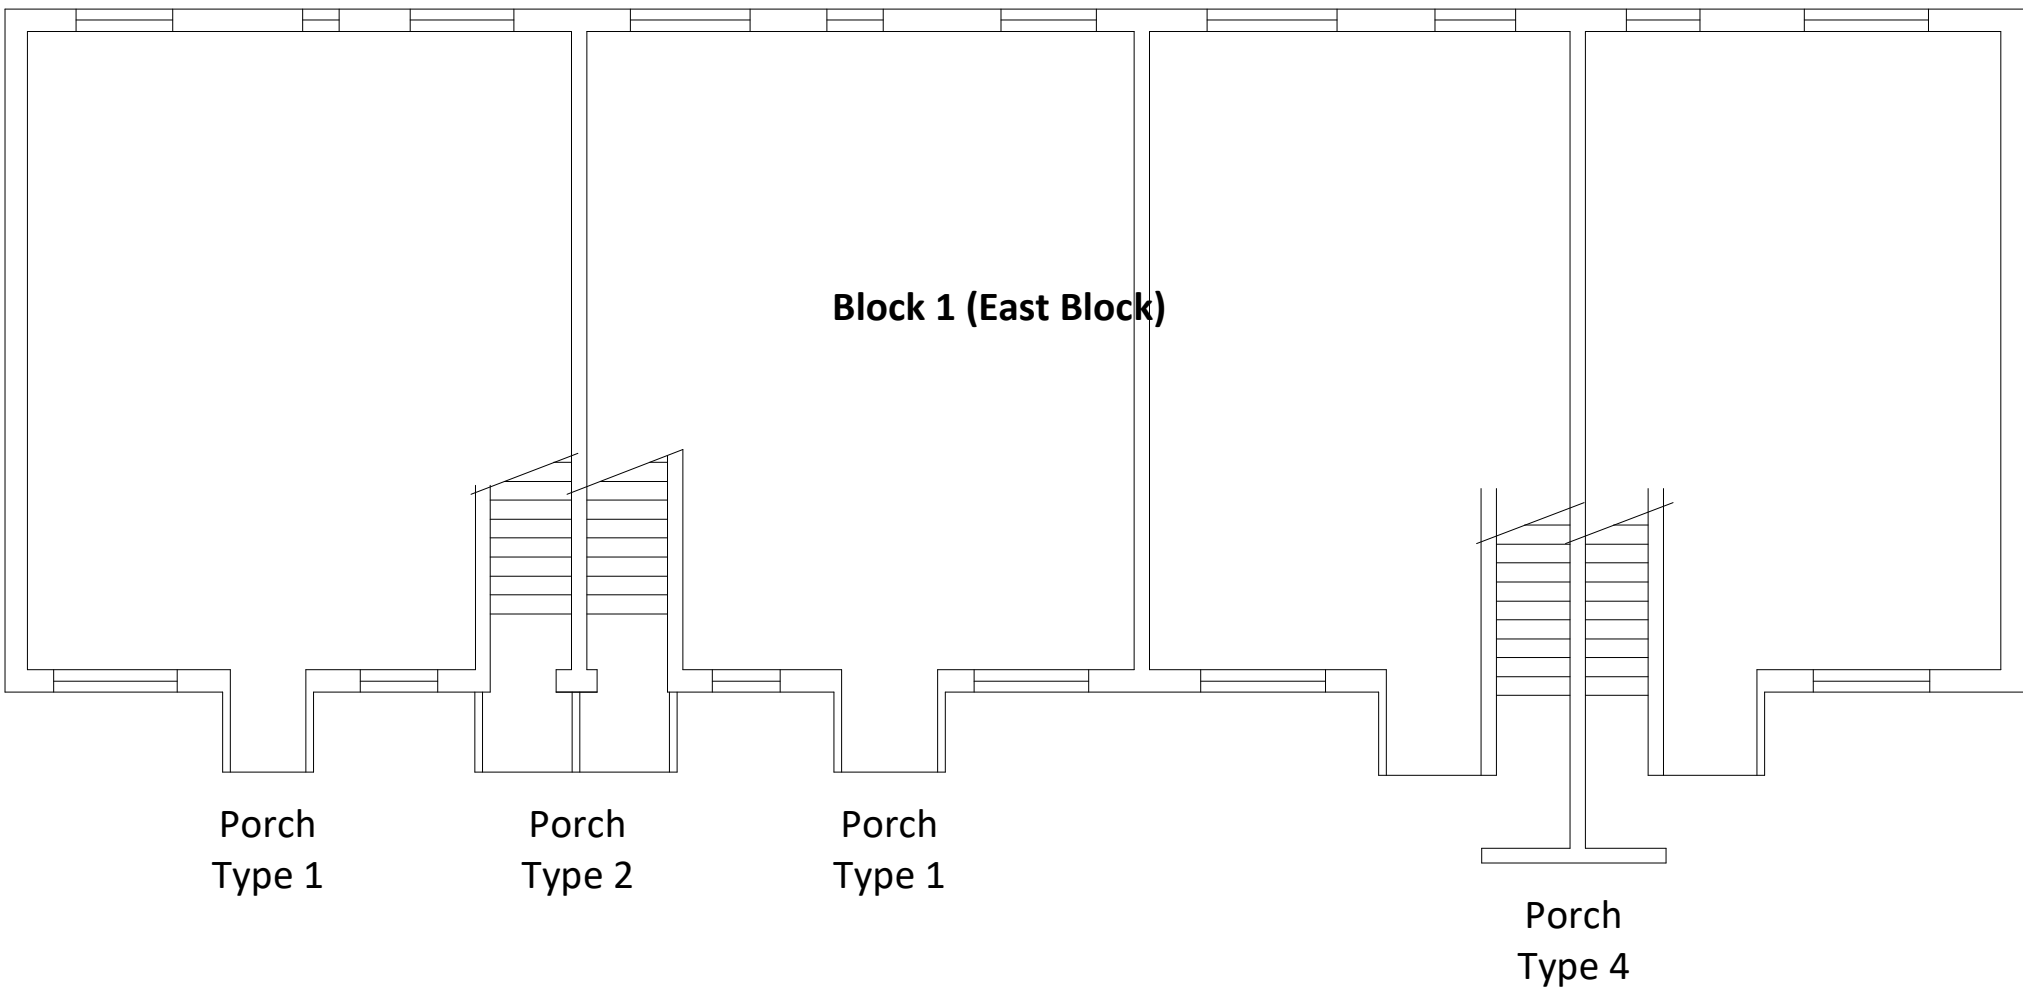

Rev	Date	Int	Description
btp ARCHITECTS			
RIBA  Chartered Practice			
CLIENT:			
Arawak Walton HA			
PROJECT:			
209 - 211 Withington Road, Whalley Range			
DESCRIPTION:			
Porch Type Plans			
PURPOSE OF ISSUE:			
Planning			
DRAWN BY: CHECKED DATE: SCALE @ A1:			
JW LB 01/06/23 As indicated			
JOB NO: STATUS CODE: DRAWING NO: REV			
4028 S0 103			
FILE IDENTIFIER:			
WR-BTP-00-ZZ-DR-A-4028_103			
Elizabeth House 486 Didsbury Road Heaton Mersey Stockport SK4 3BS			
0161 443 1221 info@bernardtaylor.co.uk www.btparchitects.co.uk			