


CONVERSION OF GROUND FLOOR OFFICE PREMISES

INDIA HOUSE


WHITWORTH STREET, MANCHESTER

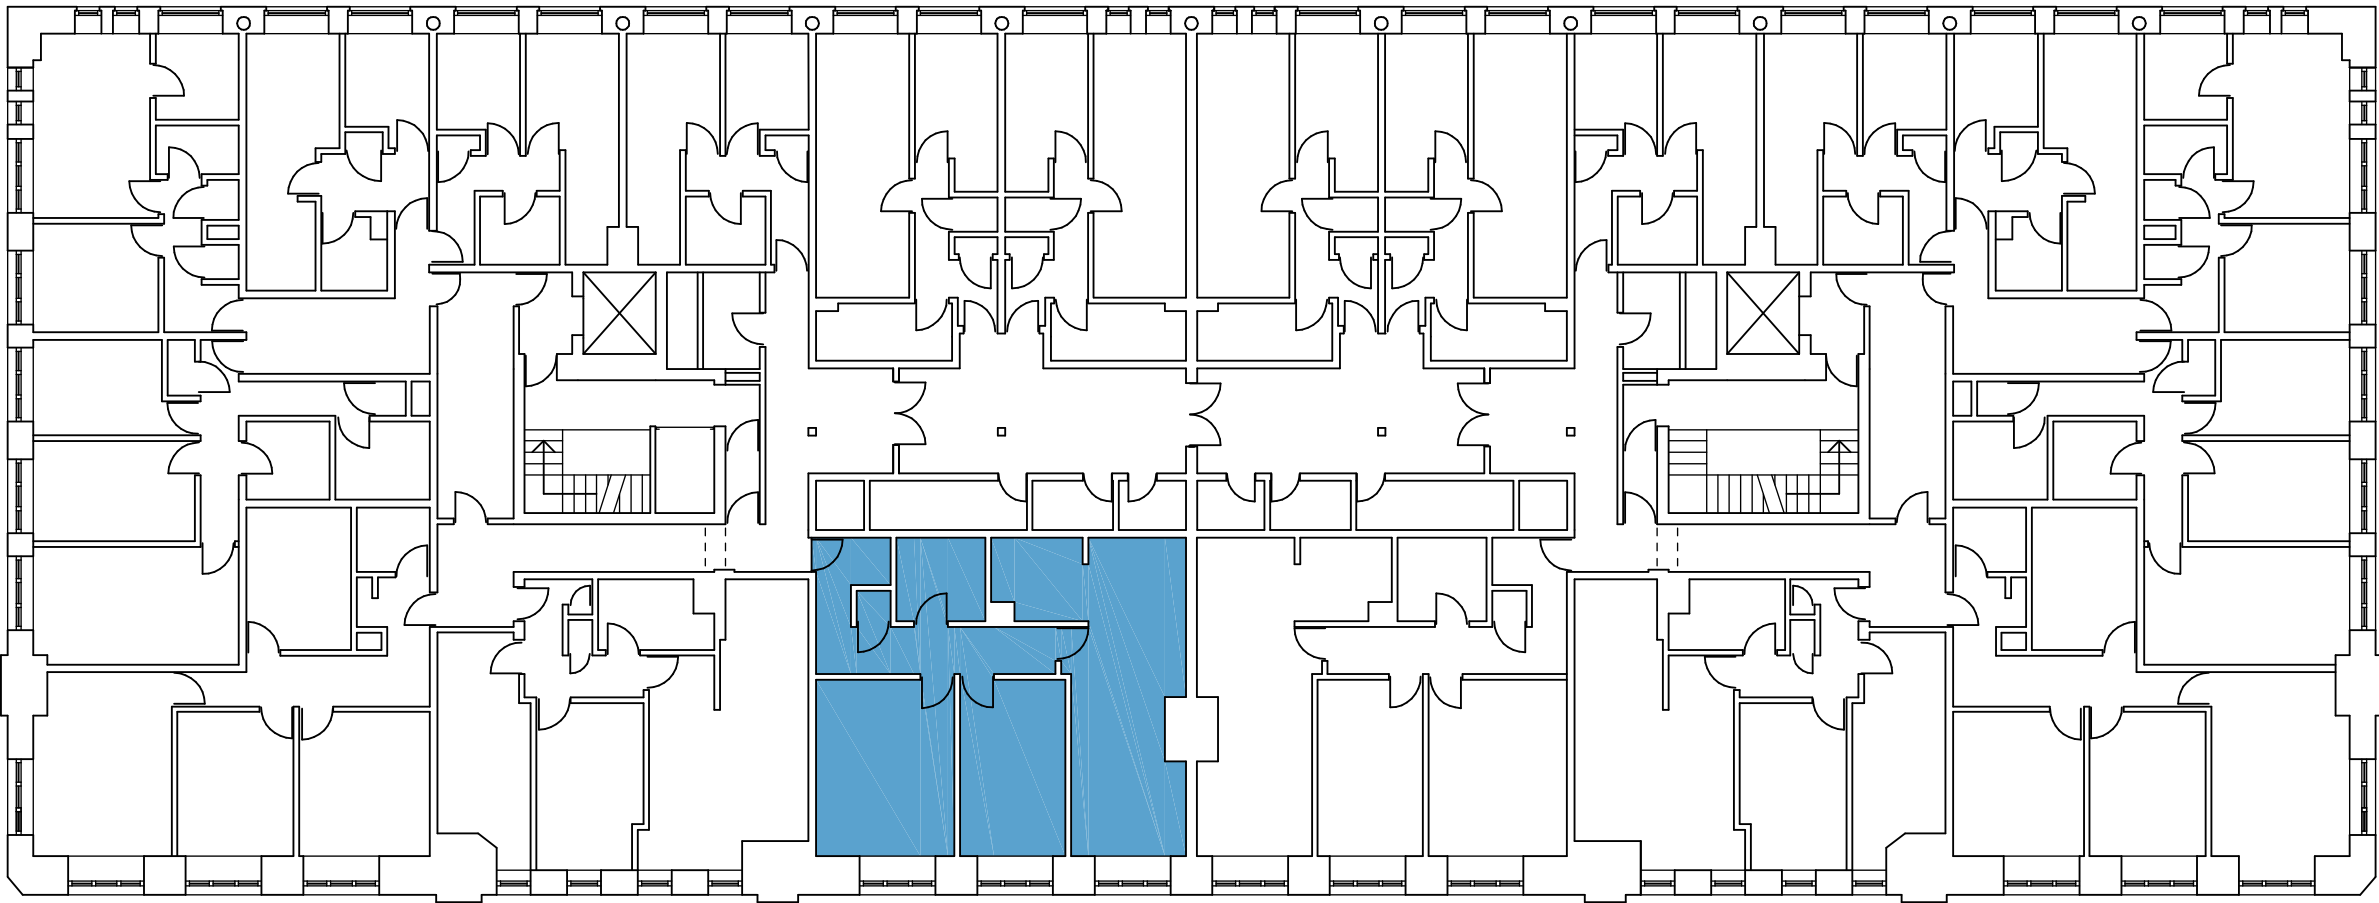

Fifth Floor Plan Scale 1:200

LOCATION OF CONTRACTORS WELFARE FACILITIES - FLAT 57


CONTRACTORS SITE WELFARE LOCATION

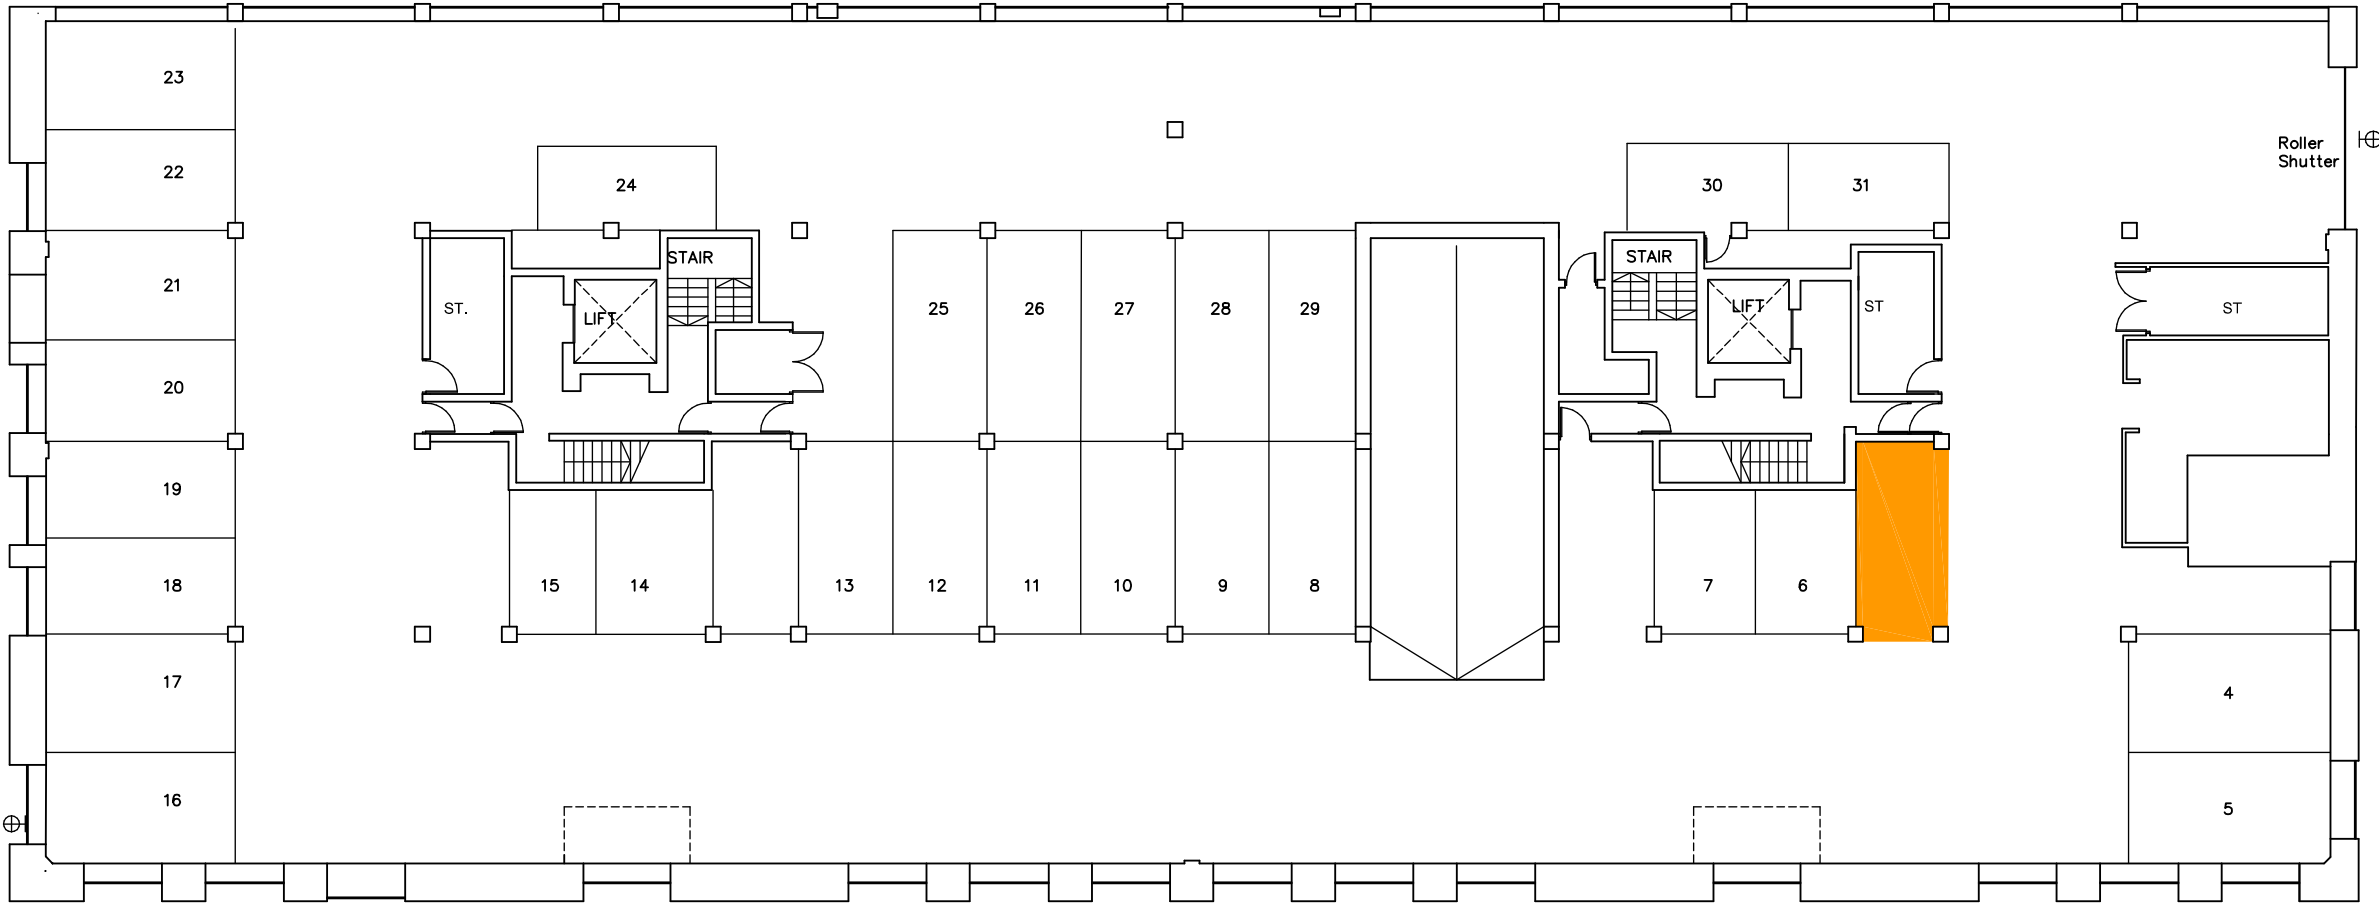

Basement Level (-1) Scale 1:200

LOCATION OF CONTRACTORS ALLOCATED STORAGE AREA

CONTRACTORS MATERIAL STORAGE LOCATION

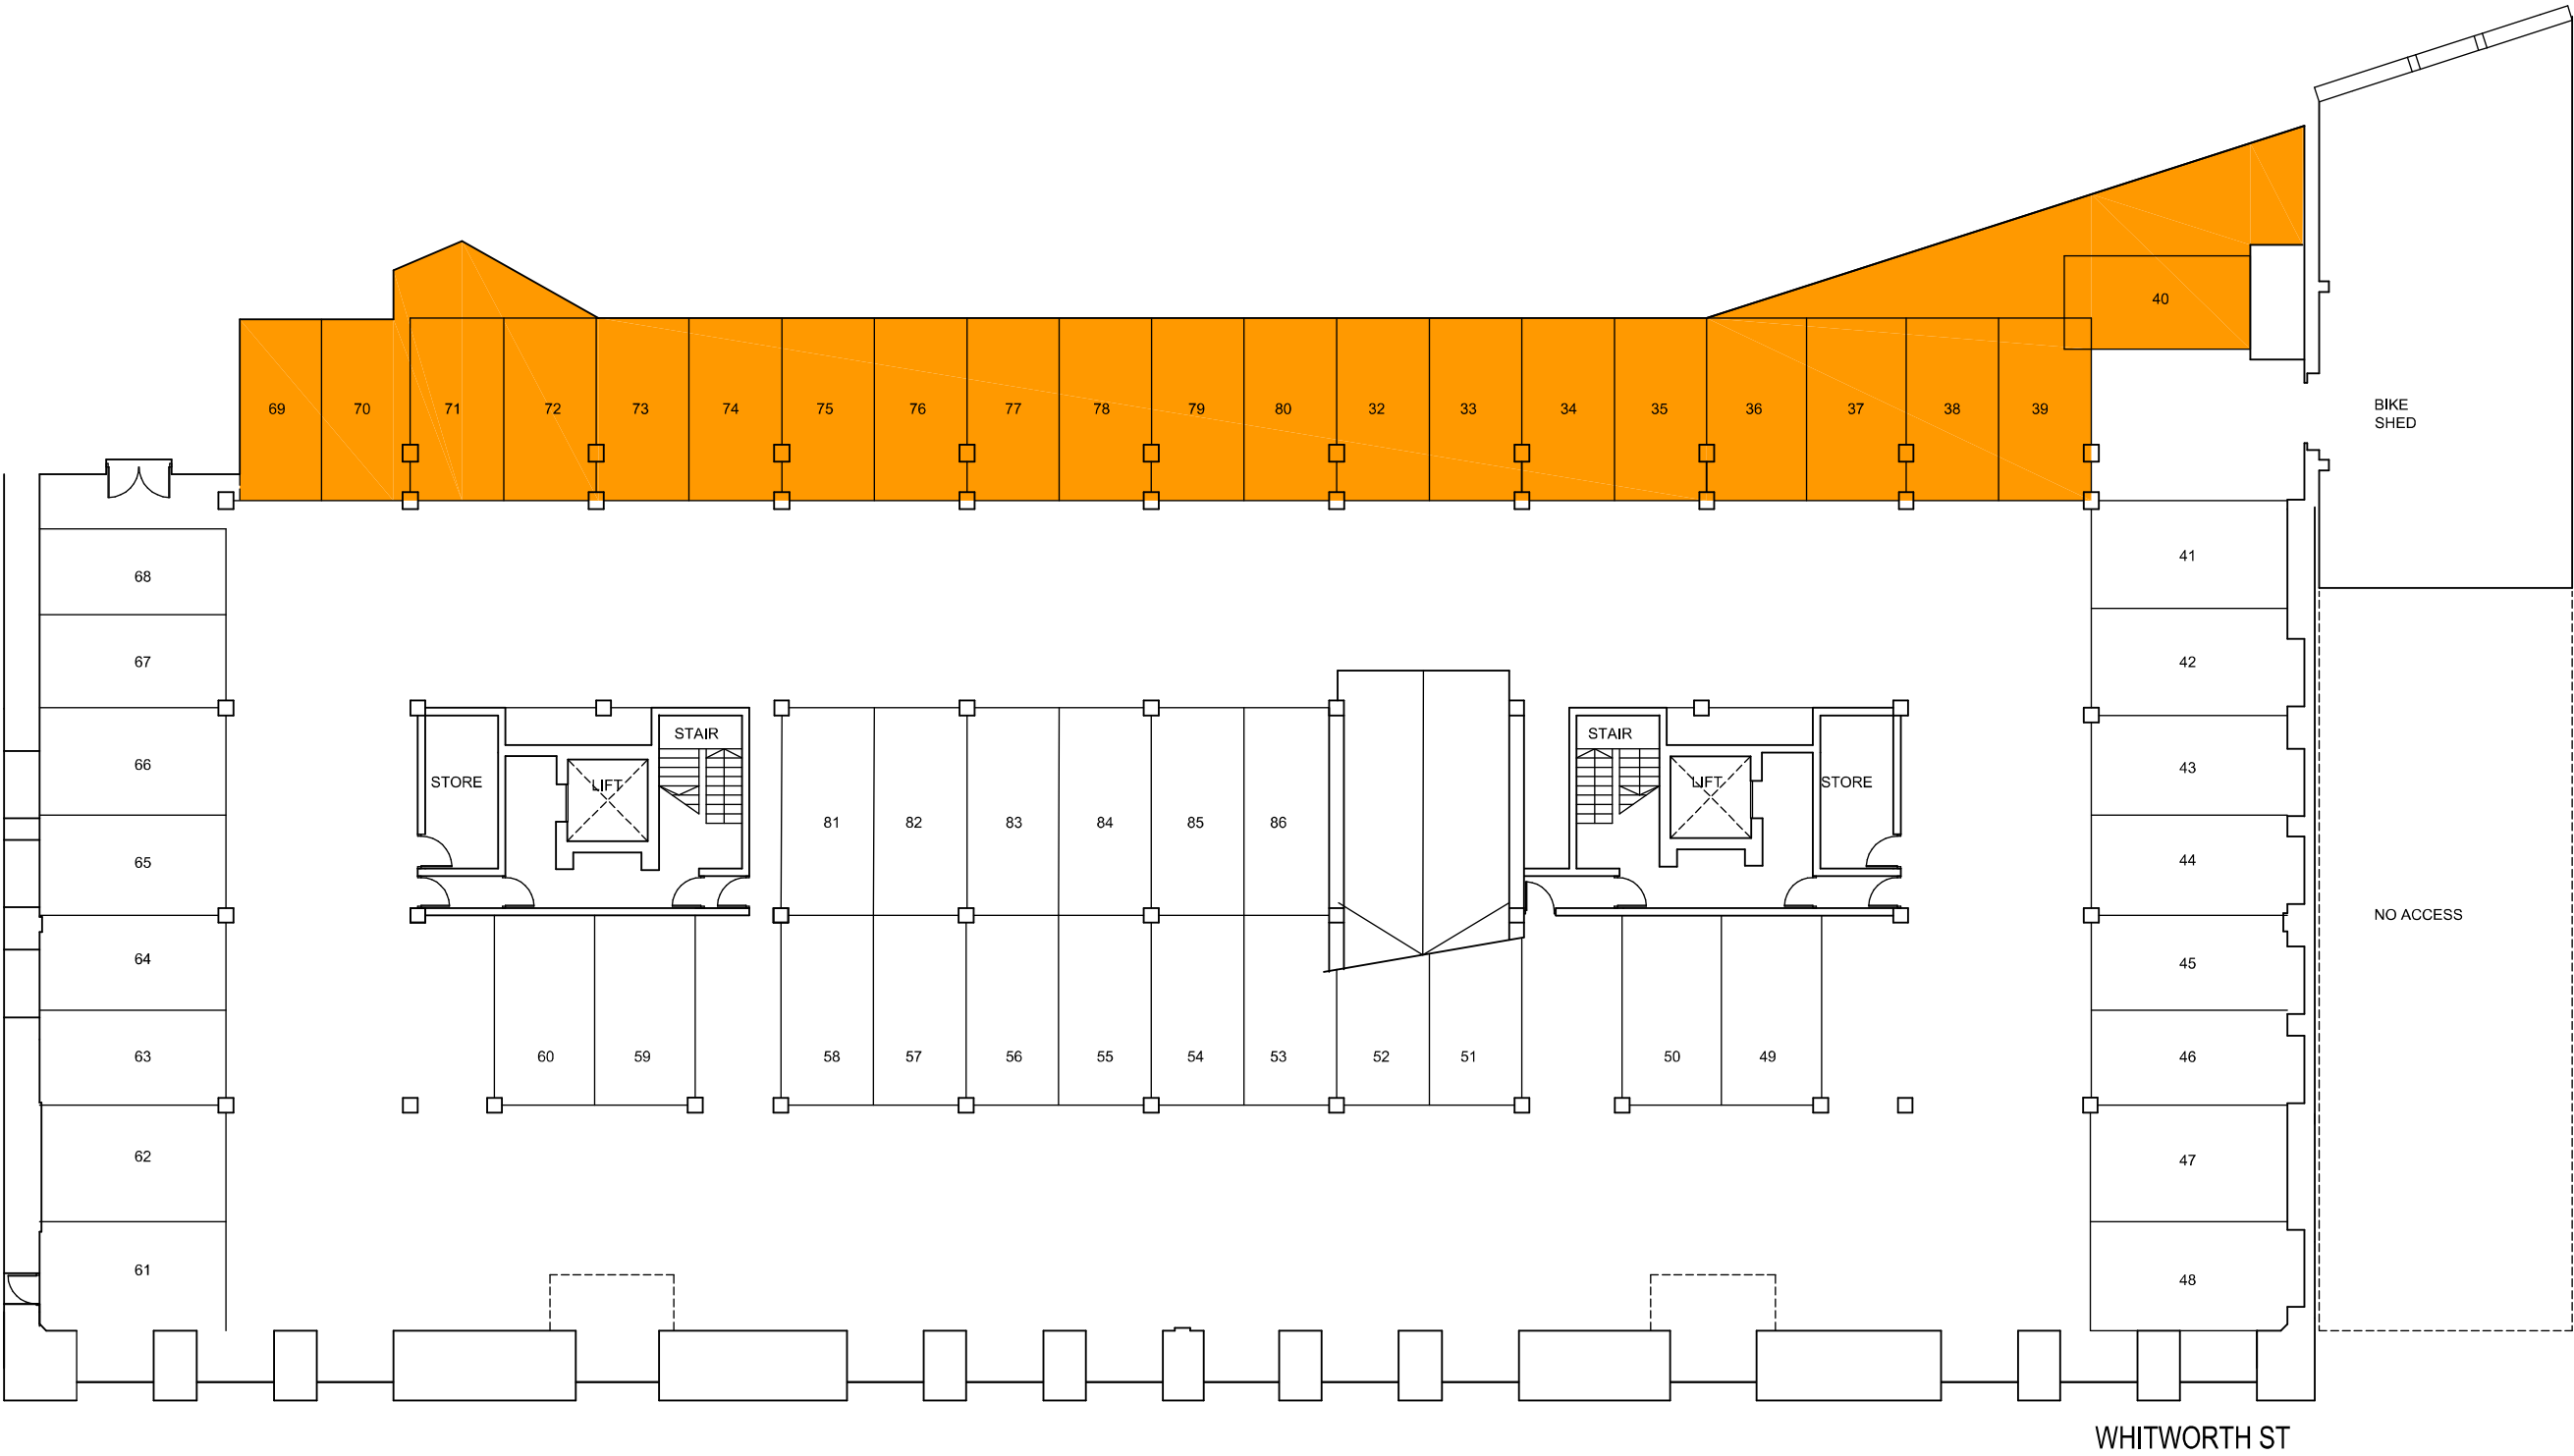

Basement Level (-2) Scale 1:200

LOCATION OF CONTRACTORS ALLOCATED STORAGE AREA

CONTRACTORS MATERIAL STORAGE LOCATION



Site Location Plan Scale 1:500

CONTRACTORS PARKING AREA

nicol thomas

Revision	Date	Details

nicol thomas
architects project managers construction cost consultants CDM
co-ordinators
Registered in England and Wales, Reg No. 2140639
Quality Assured to BS EN ISO 9001:1994 Certificate Number GB 4723
Heyside House, Blackshaw Lane, Heyside, Royton, Oldham, OL2 6NS
t01706 200088 f01706 200099 eoldham@nicolthomas.com
Also at Birmingham (Registered office)
Do not scale from this drawing. All dimensions must be checked and
verified before preparing production drawings or commencing works.
This drawing and its design is the copyright of Nicol Thomas Ltd
and may not be reproduced in any form whatsoever without their
prior express written consent.

Client:	The Guinness Partnership		
Job:	India House, Whitworth Street, Manchester		
Drawing title:	SITE STORAGE / WELFARE		
Drawing Number: (Job number)	M4371.C.13	Revision:	
Scale:	1:200 / 1:100 @A1		
Date:	December 2022		
Drawn by/ checked by:			