






1 Existing Front Elevation
1 : 50

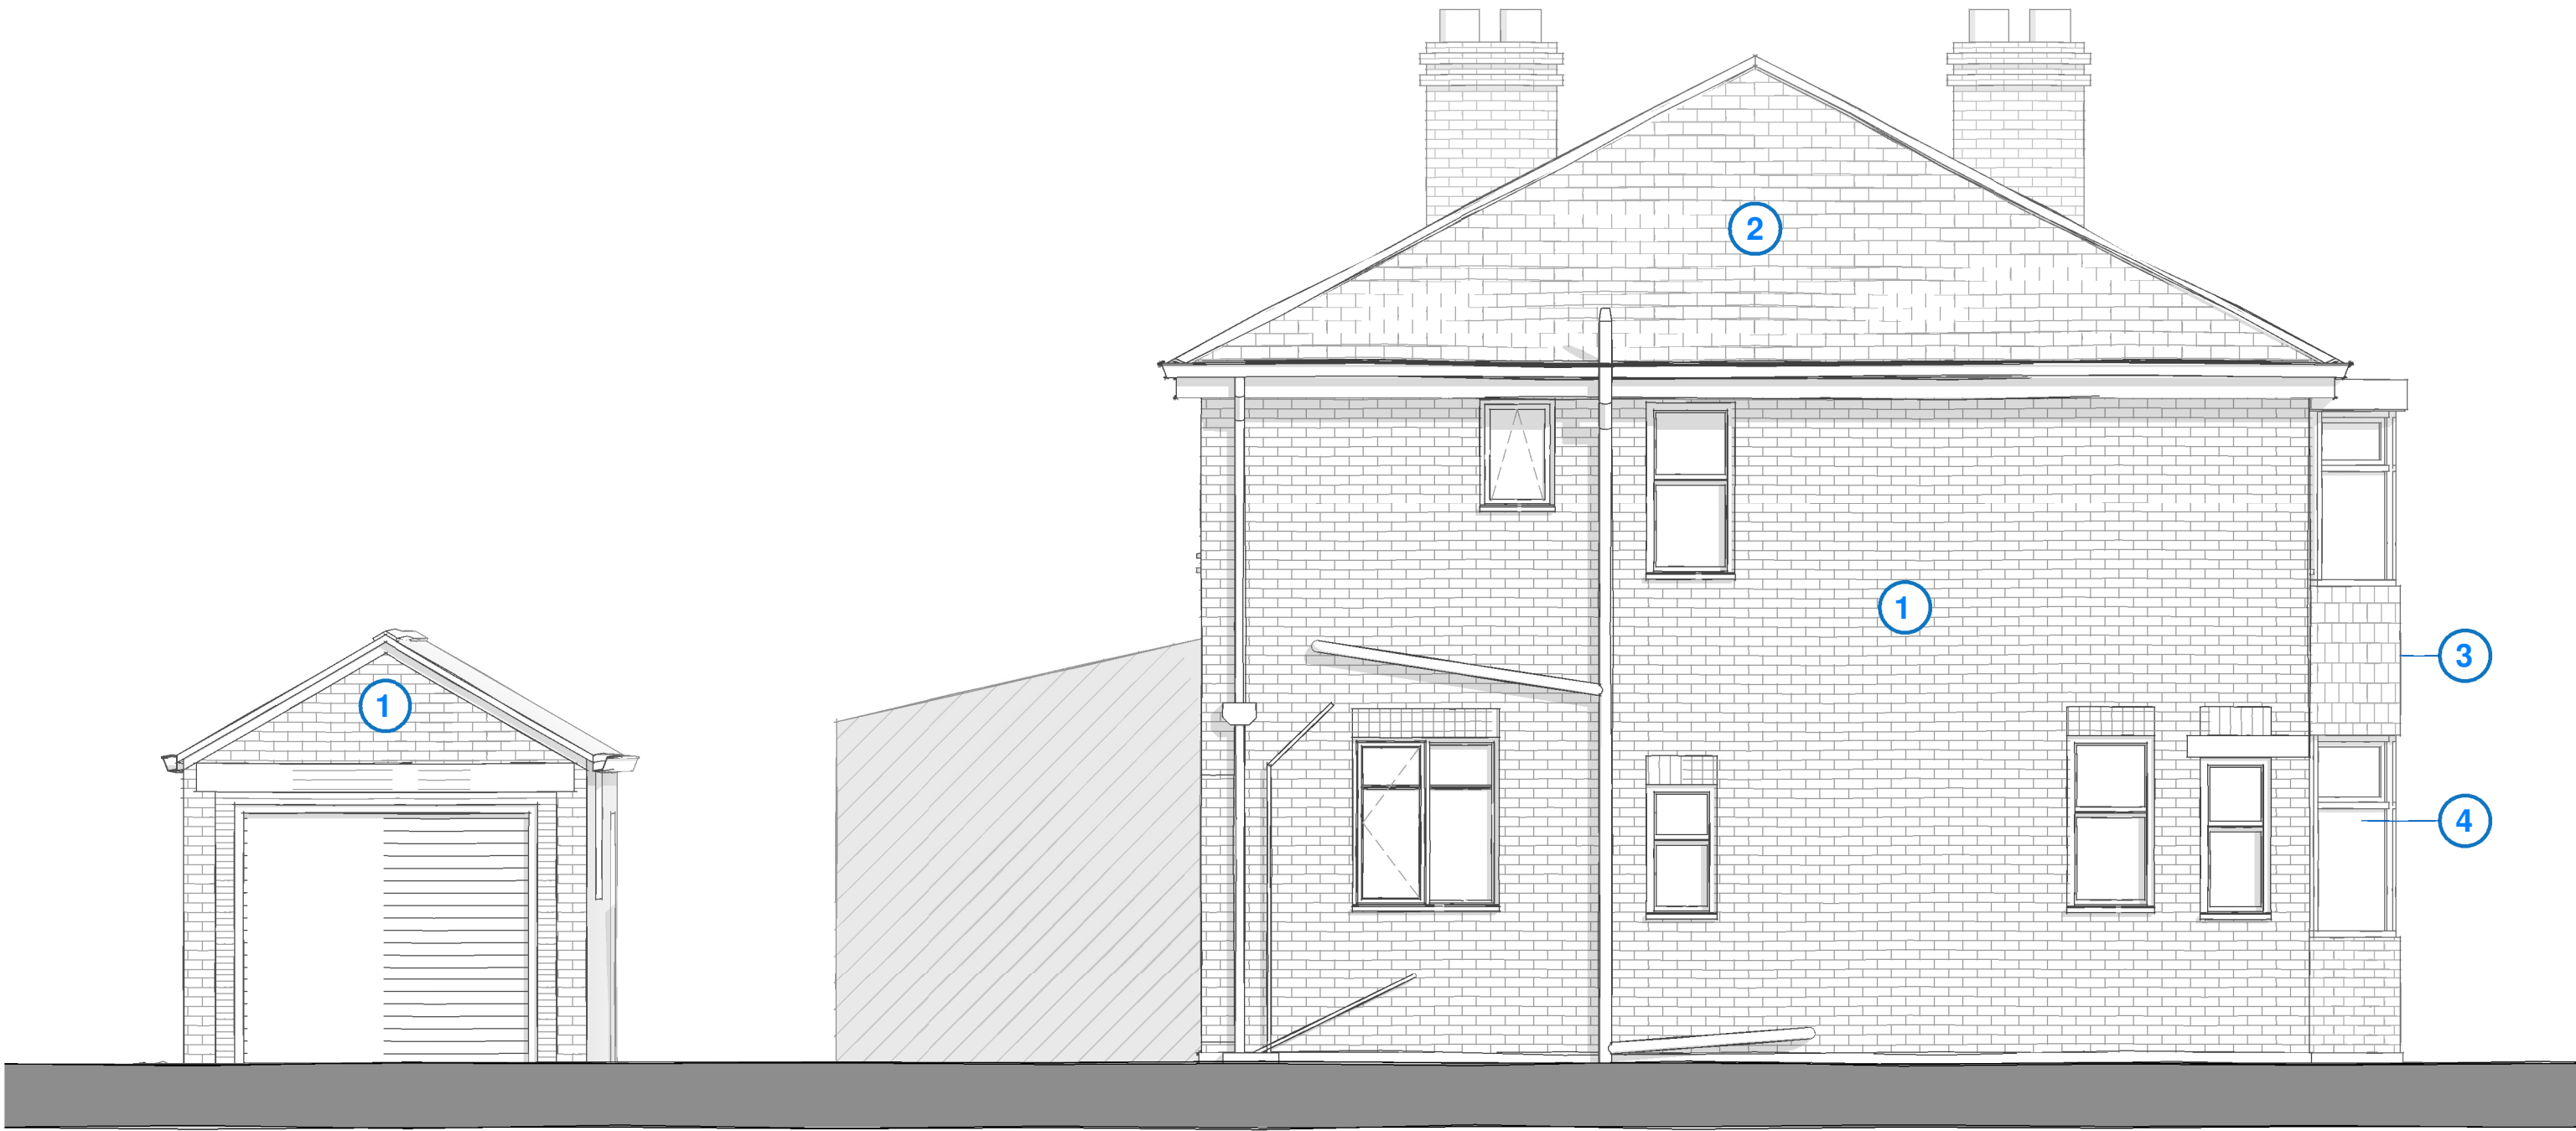

2 Existing Side 1 Elevation
1 : 50

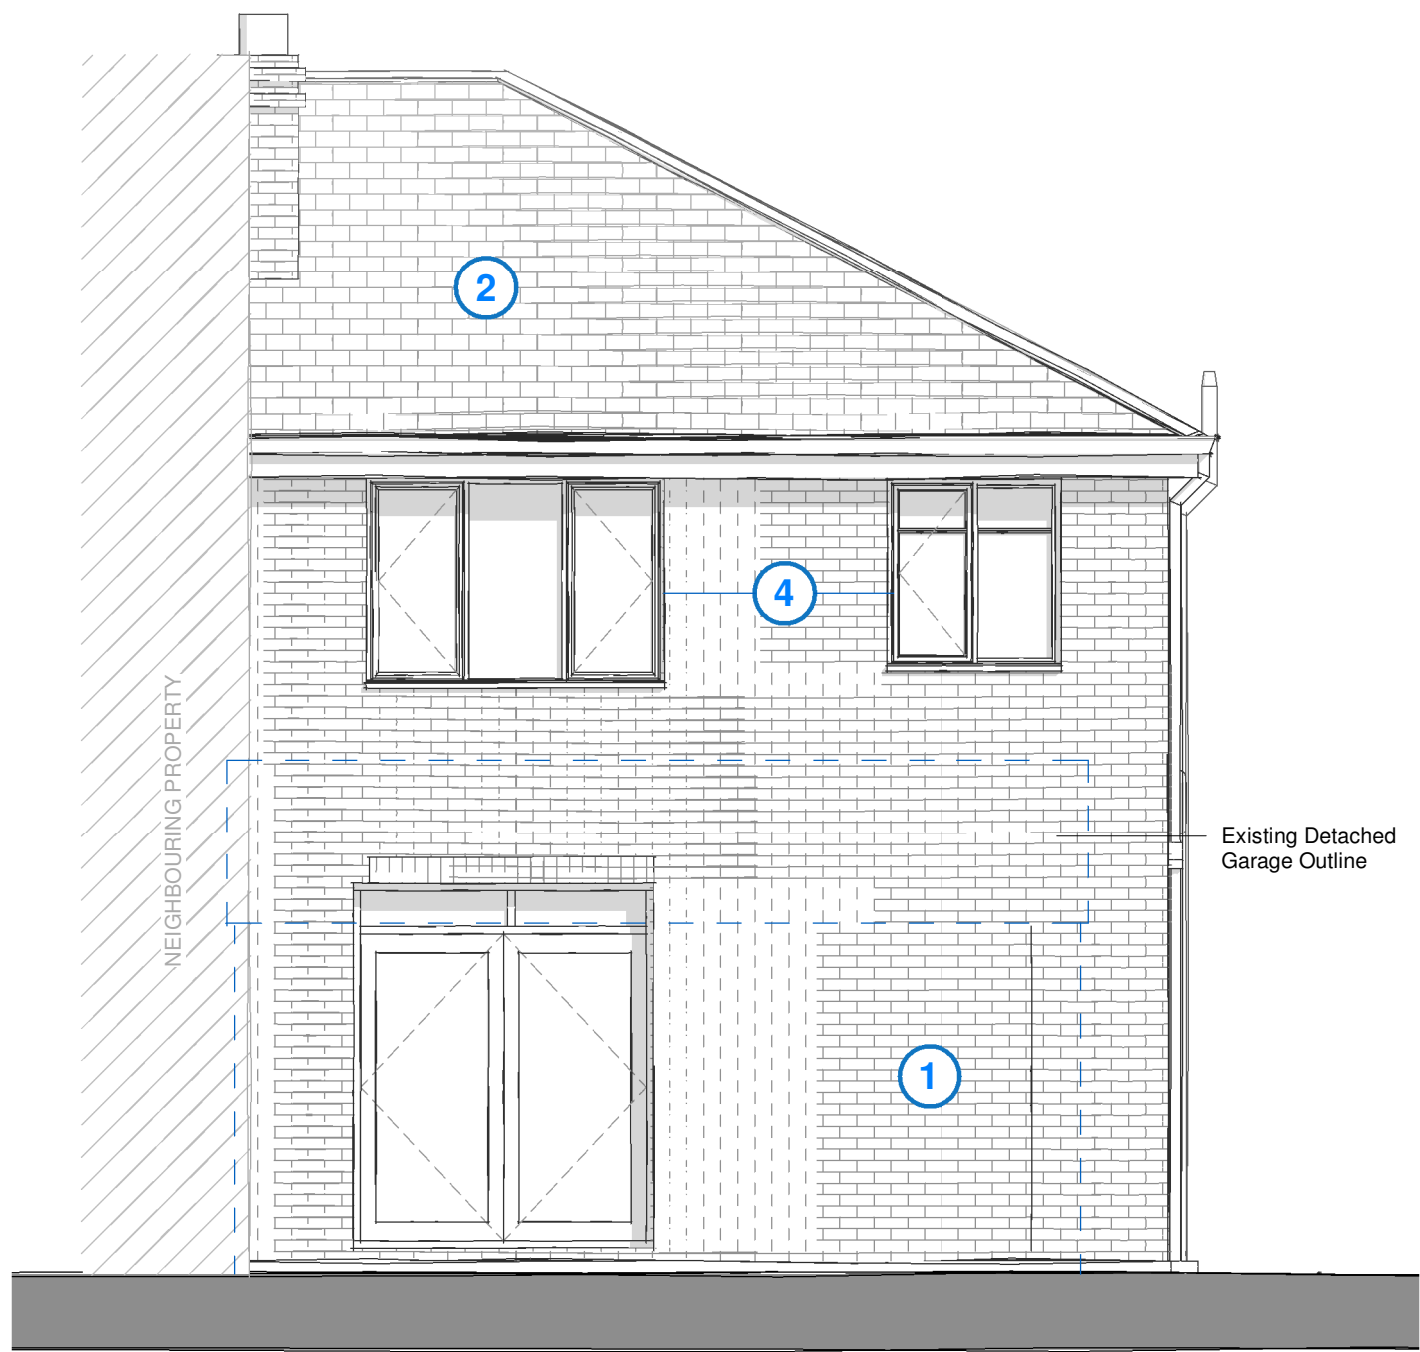

3 Existing Rear Elevation
1 : 50

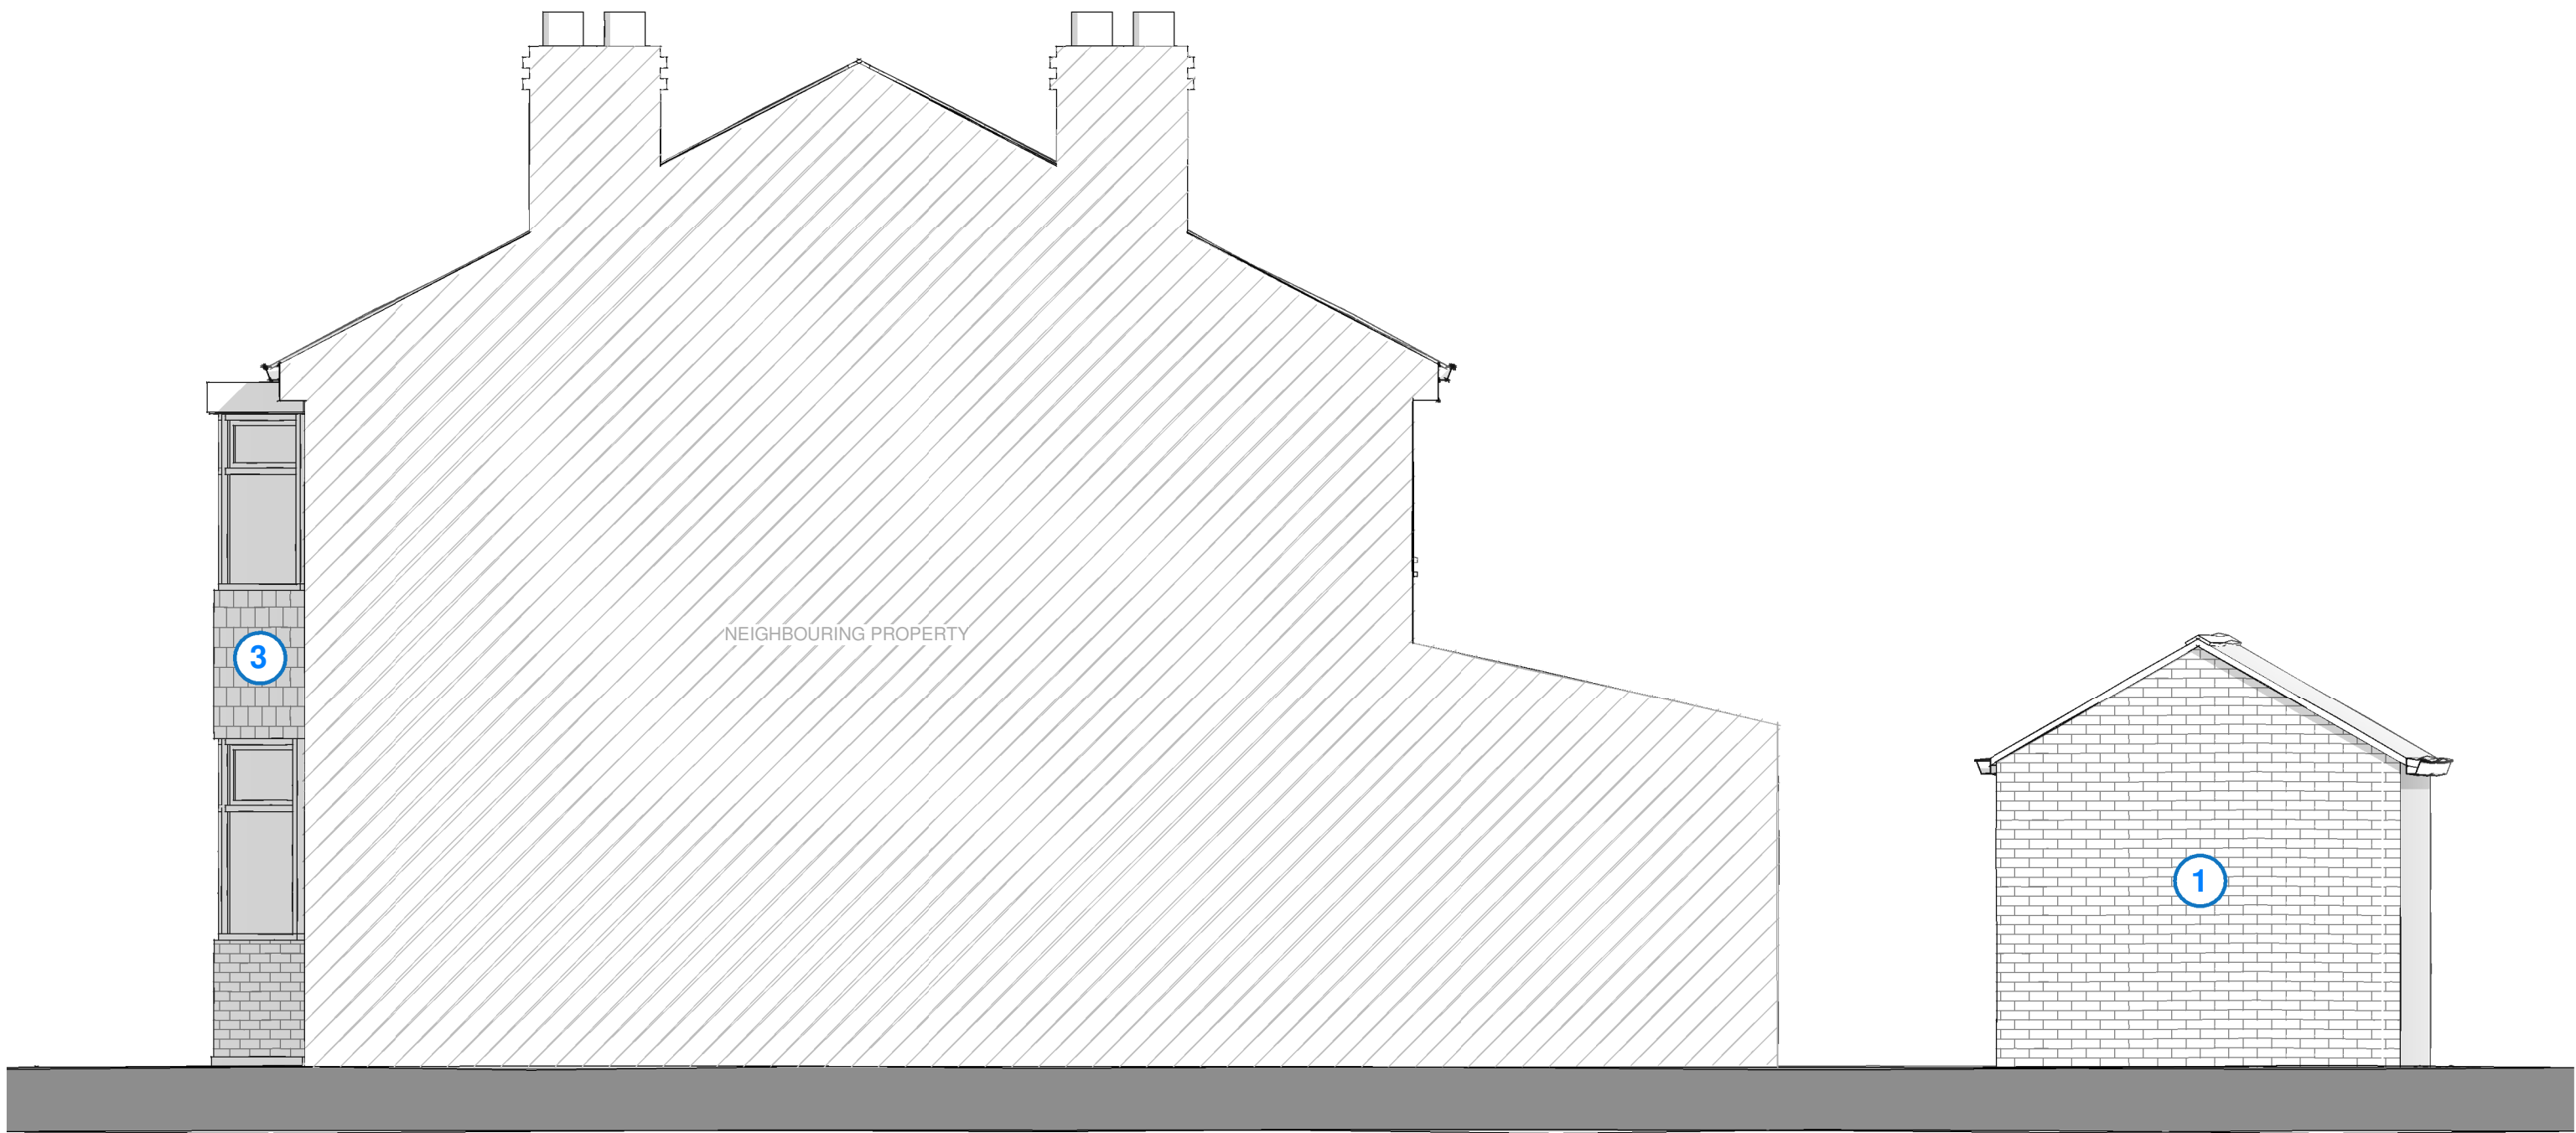

4 Existing Side 2 Elevation
1 : 50

Notes:
This drawing is copyright. Figured dimensions are to be followed in preference to scaled dimensions and particulars are to be taken from the actual work where possible. Any discrepancy must be reported to the architect immediately and before proceeding. If in doubt, ask.

Elevation Materials Legend

- 1 Red Masonary
- 2 Red Concrete Tiles
- 3 Red Tile Hanging
- 4 White uPVC Windows and Doors

White Soffits, Black Fascias with Black Rain Water Goods

rev	description	date
-----	-------------	------

Revision Schedule

Rev No:

Drawn by: LNR

Project No: DP2257

Project: 48 Hartington Road, Chorlton-cum-Hardy, Manchester, M21 8UY

Drawing Title: Existing Elevations


Drawing No: DP-2257-PL-03

Date: 03/01/2023	Scale: 1 : 50 @A1
---------------------	----------------------

Client: Skillen

Architect: 

Draw Plan Ltd - Suite 112, Newton House, Faraday Street, Birchwood Park, Warrington, WA3 6FW Telephone: 07384 977700 Email: hello@drawplan.co.uk Website: www.drawplan.co.uk
--

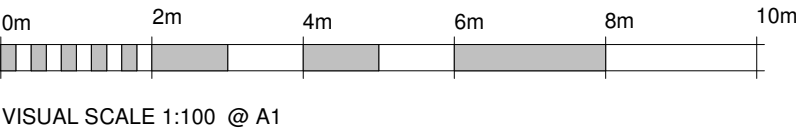

VISUAL SCALE 1:100 @ A1