

Notes



This drawing is for design intent only and is not for construction. Do not scale from this drawing.

This drawing remains the copyright of FAIRHURSTS DESIGN GROUP.

Scale Bars

TO BE USED ONLY AS GUIDANCE

|        |    |   |      |      |      |      |      |
|--------|----|---|------|------|------|------|------|
| 1:100  | mm | 0 | 1000 | 2000 | 3000 | 4000 | 5000 |
| 1:200  | mm | 0 | 500  | 1000 | 1500 | 2000 | 2500 |
| 1:500  | M  | 0 | 5    | 10   | 15   | 20   | 25   |
| 1:1250 | M  | 0 | 10   | 20   | 30   | 40   | 50   |

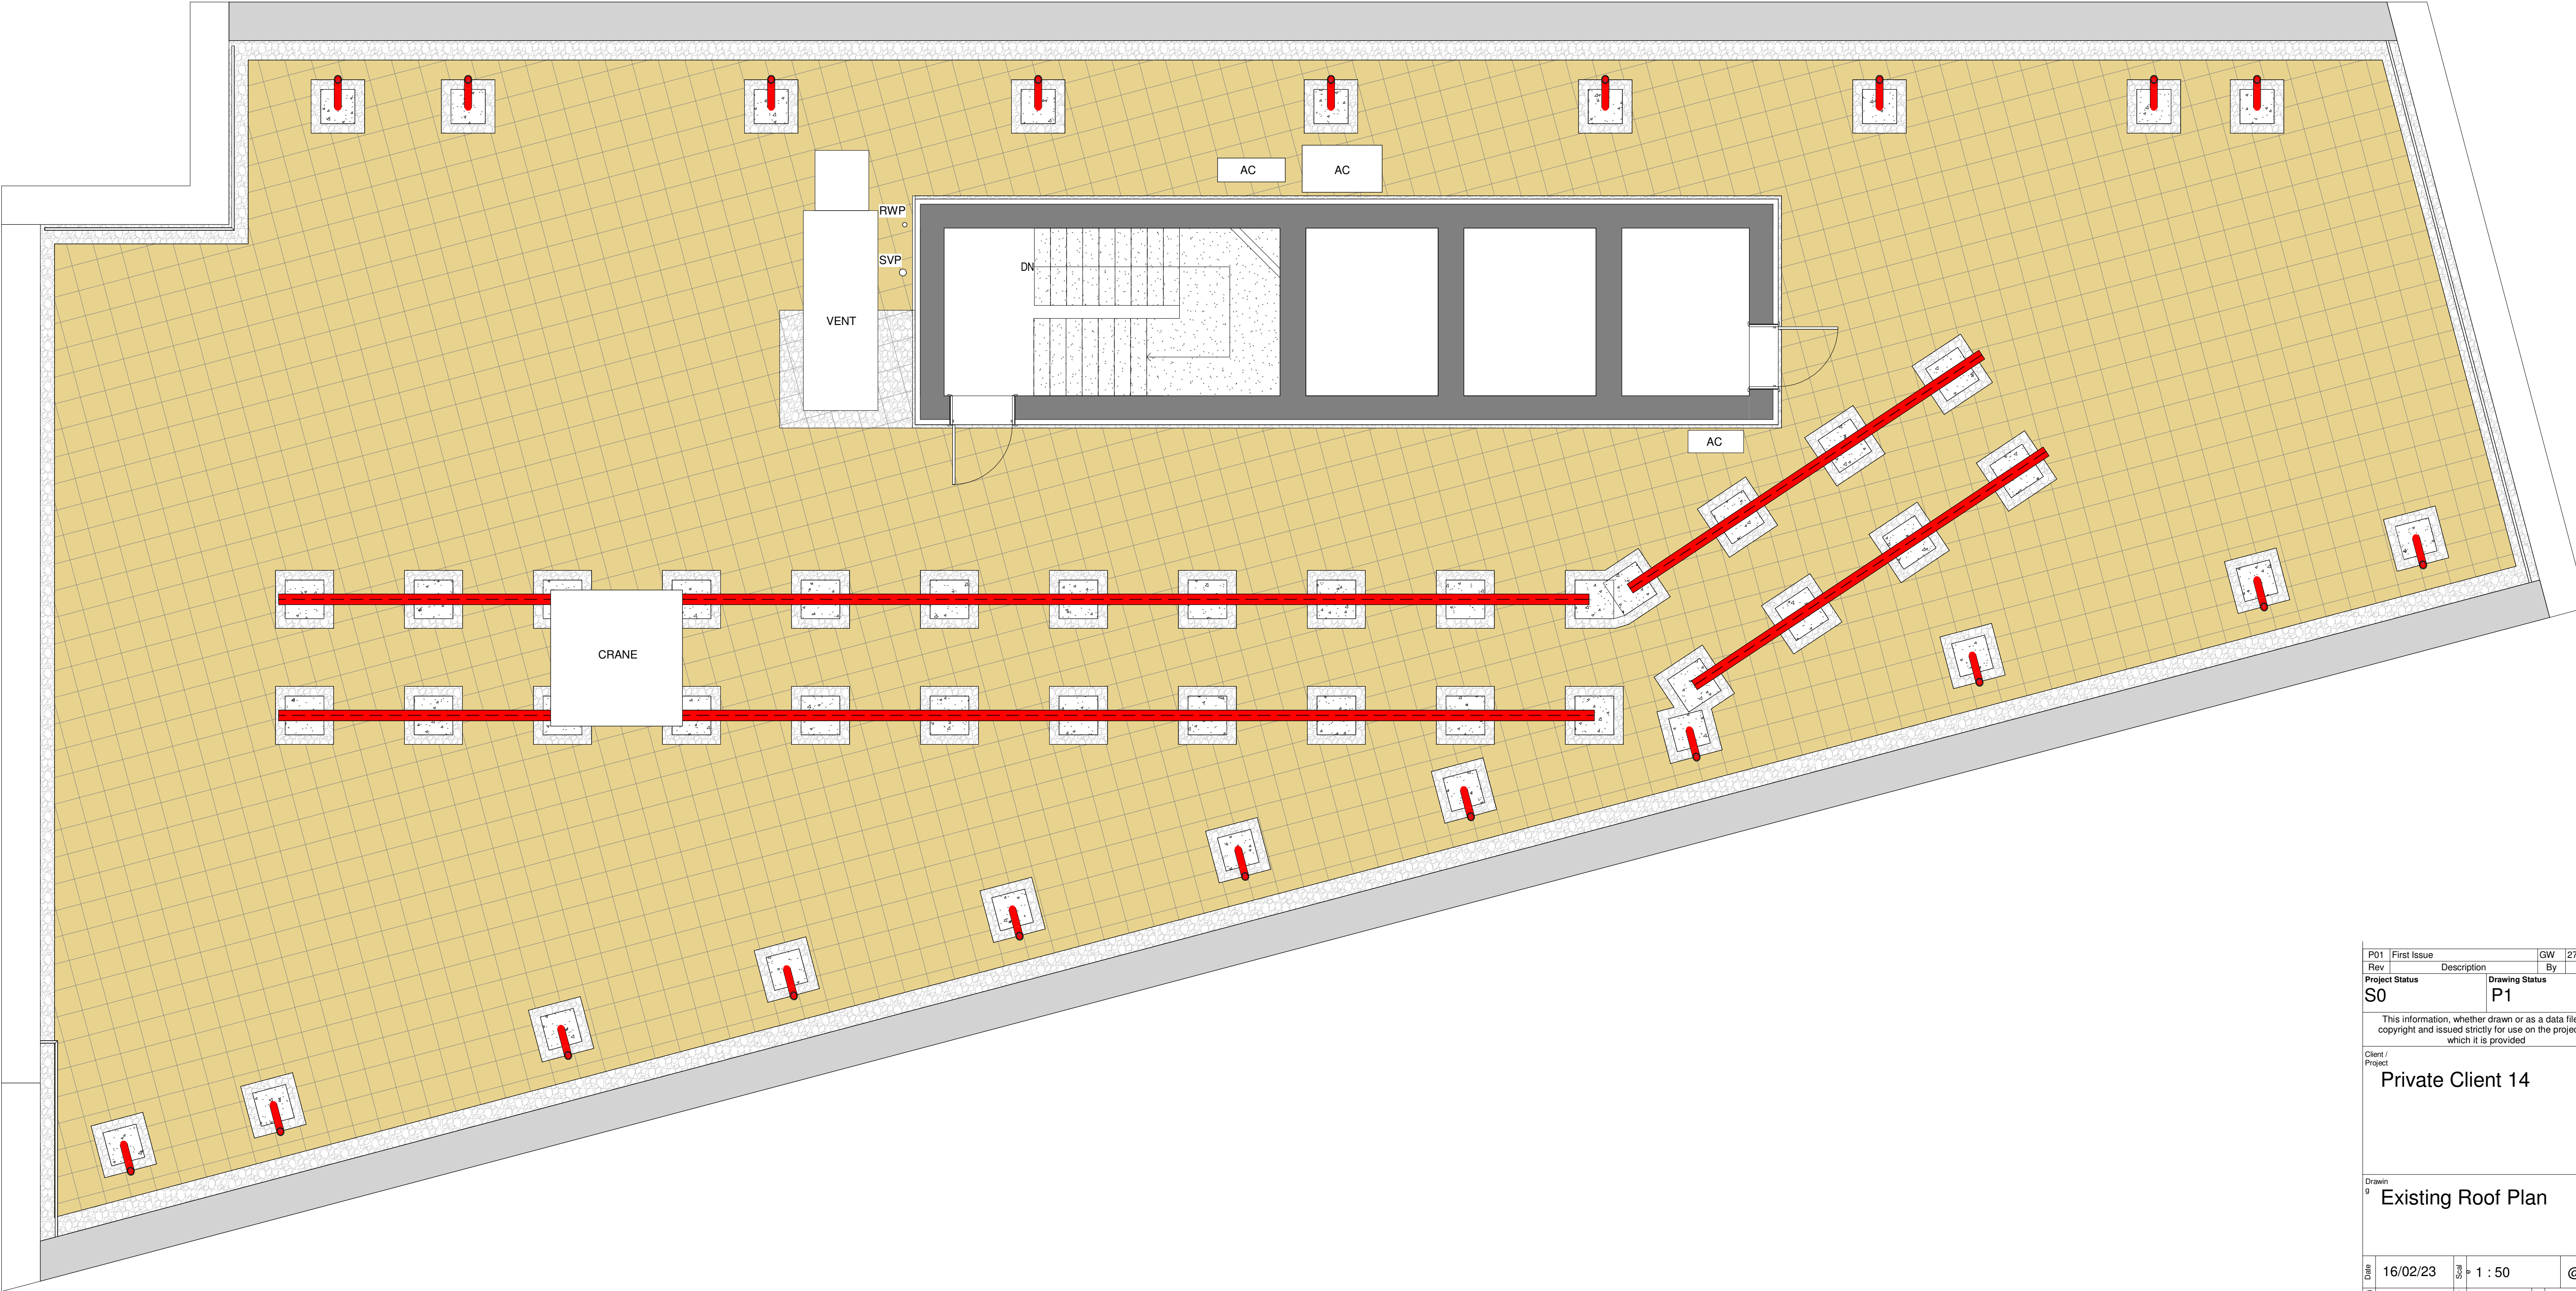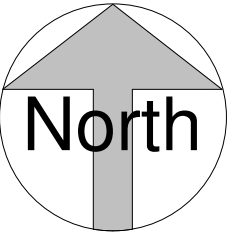

1

Existing Roof

1 : 50

|   |                           |                |          |
|---|---------------------------|----------------|----------|
| P01   | First Issue               | GW             | 27/02/23 |
| Rev   | Description               | By             | Date     |
| Project Status   |                           | Drawing Status |          |
| S0   |                           | P1             |          |
| This information, whether drawn or as a data file, is copyright and issued strictly for use on the project for which it is provided |                           |                |          |
| Client / Project   |                           |                |          |
| Private Client 14   |                           |                |          |
| Drawn   |                           |                |          |
| 0 Existing Roof Plan   |                           |                |          |
| Date   | 16/02/23                  | Scale          | 1 : 50   |
| Drawn By   | MCA                       | Drawn By       | GW       |
| Checkd   |                           | Checkd         | IW       |
| Manchester:<br>5th Floor, 31 Dale St<br>Manchester M1 1EY<br>+44 (0)161 851 7300                                                    |                           |                |          |
| Southampton:<br>Minor Park<br>Minstead<br>Southampton SO43 7FY<br>+44 (0)23 8061 7900                                               |                           |                |          |
| Cambridge:<br>CB1 Business Centre<br>20 Station Road<br>Cambridge CB1 2JD<br>+44 (0)1223 863 868                                    |                           |                |          |
| www.fairhursts.com   |                           |                |          |
| Proj No   | P0000-11000               | Status         | S0       |
| Rev   | 7767-FDG-Z0-L1-DR-A-11000 | Rev            | P01      |