




PROPOSED GA FRONT ELEVATION
UNITS 1-3

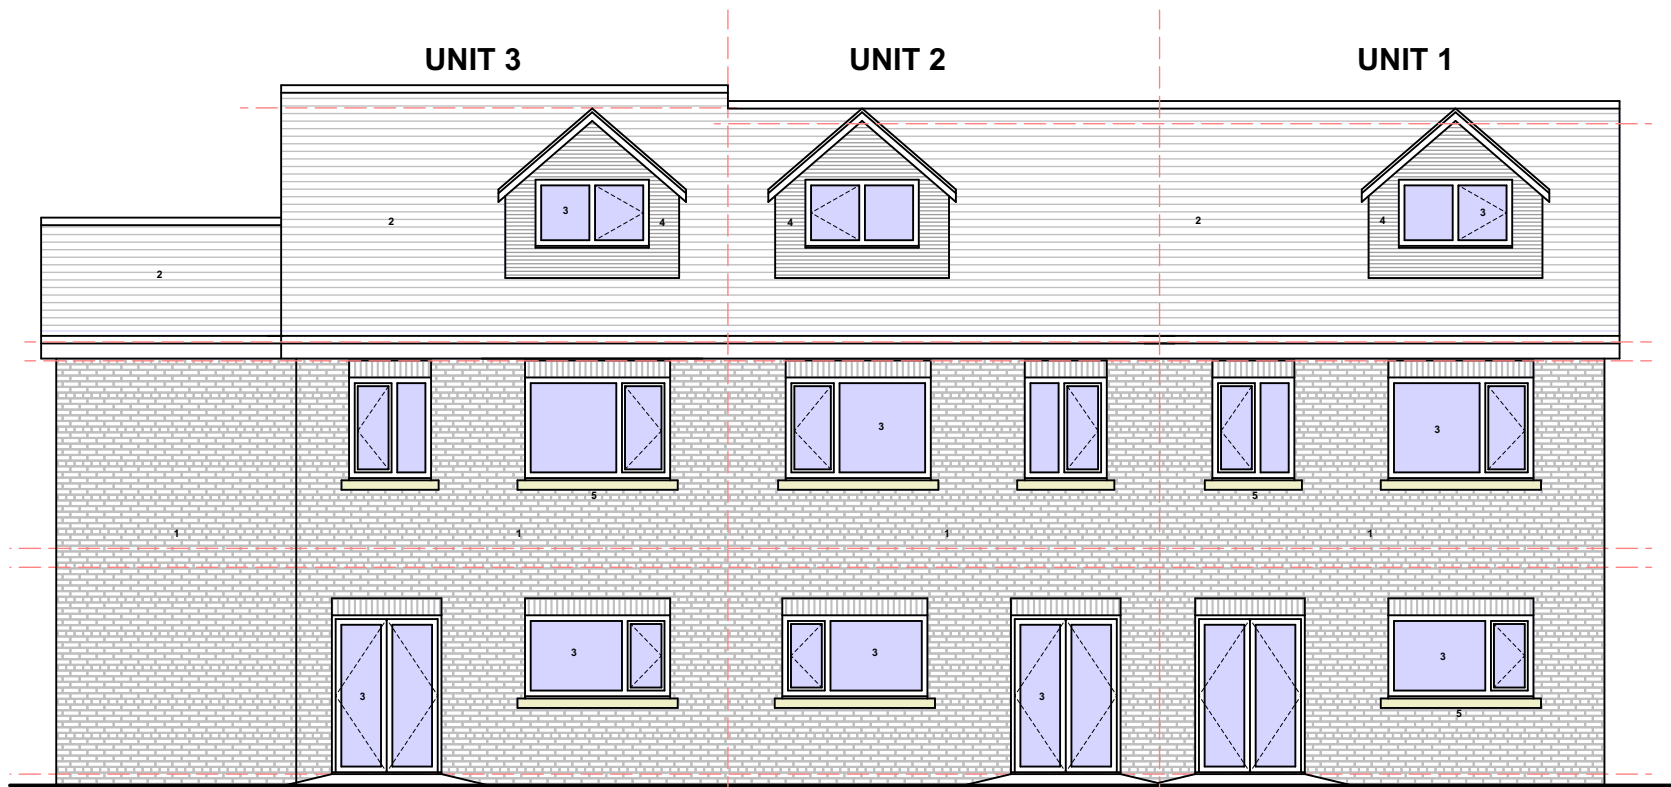

PROPOSED GA REAR ELEVATION
UNITS 1-3

notes

This drawing is subject to a detailed building and site survey, therefore no guarantee of its accuracy can be given. This drawing has been draughted in accordance with the clients design requirements. All areas are approximate and are subject to a detailed building and site survey and further design development. All dimensions should be checked prior to commencement of construction on site. Measurements should not be taken off the drawing.

All dimensions shown are in millimetres (mm).

Text Key

1. Proposed facing brickwork
2. Proposed Marley Modern grey roof tiles
3. Proposed grey uPVC door/window
4. Proposed vertical hung tiles
5. Proposed buff stone cills

PL2	Planning Updates	01.06.23
PL1	Planning updated	26.04.23
PL0	Planning Issue	16.01.22



NADA Architects Ltd
169 Kingsway
Burnage
Manchester
M19 2ND
Mob: 07974 735527
E: ahmed@nadaarchitects.com
W: www.nadaarchitects.com

D - design	PL - planning	PT - pre-tender
T - tender	P - preliminary	
C - construction	R - record	

JAVED SHAH

NEW BUILDING DWELLINGS
342 SLADE LANE,
MANCHESTER, M19 2BX

PROPOSED GA ELEVATIONS
UNITS 1-3

scale	date	drawn	checked
1:100 @ A3	16.01.22		AC

job no	(category) dwg no	revision
--------	-------------------	----------

22-1110 (04)001 PL2

Drawing measurements shall not be obtained by scaling. Verify all dims prior to construction. Immediately report any discrepancies on this drawing to Architect. This drawing shall be read in conjunction with associated specifications and related consultant's documents.

PLANNING