
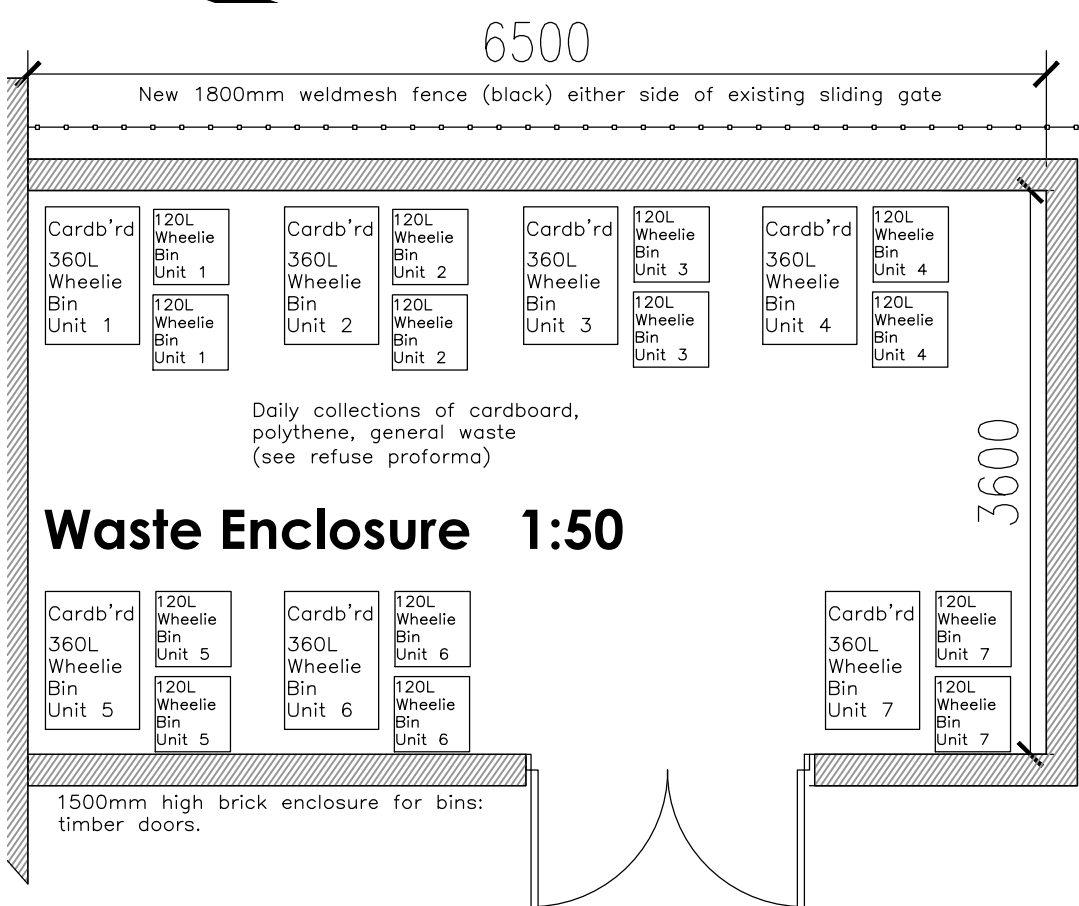


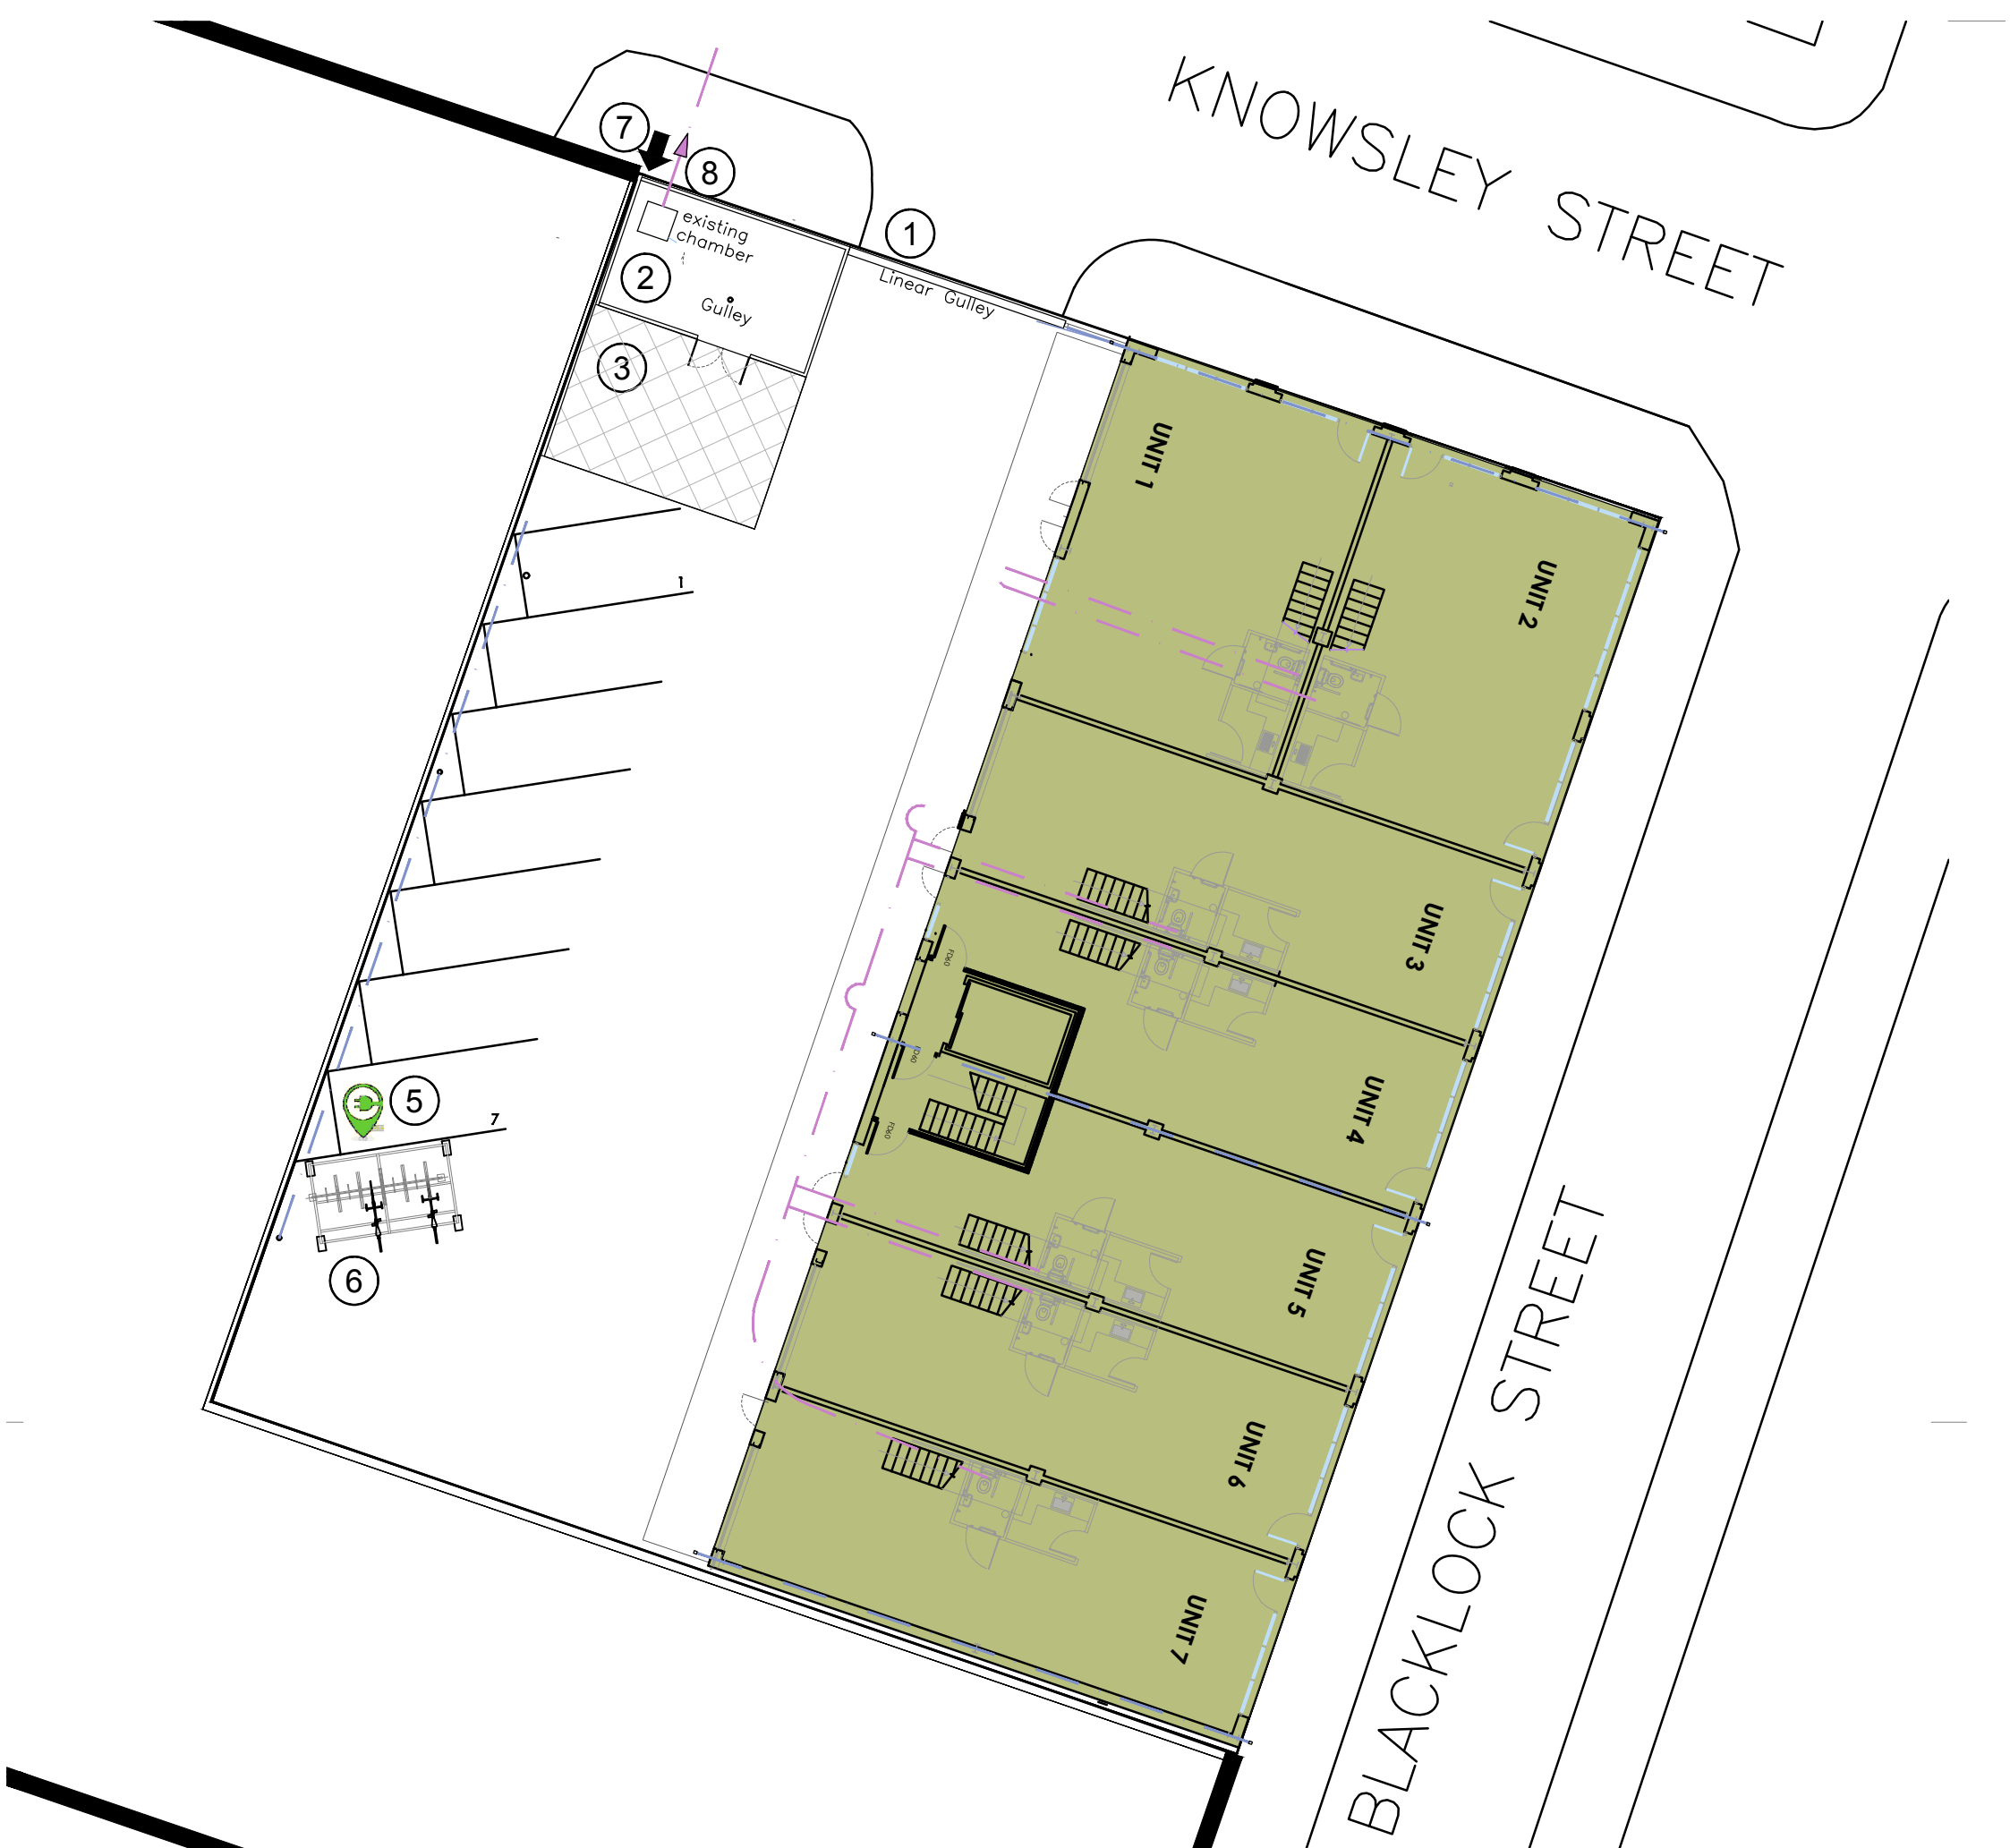

- Key:
- 1. Proposed boundary treatment: New 1800mm high weld-mesh fence either side of new sliding gate (colour black) - Condition 15
 - 2. Bins enclosure: caters for 14 No. 360L bins (2 bins /unit, one for cardboard)
 - 3. Vehicular turning area.
 - 5. Electric vehicle charging point. 7 KW - Condition 18
 - 6. Covered secure cycle storage.
 - 7. Incoming Services
 - 8. Existing combined manhole
 - 9. Roller Shutters: 75mm powdercoat solid curly lath. 65mm powdercoat steel guide section. 75x50x3mm powdercoat steel angle's. t/l PC steel bottom rail. 1mm powdercoat canopy Colour dark grey (RAL 7015) - Condition 12.
- Note: see also amended drainage strategy .

PROPOSED SITE PLAN
63, KNOWSLEY, MANCHESTER 1:100@A1

FOB Design (UK) Ltd
72A Water Lane
Wilmslow, Cheshire, SK9 5BB
01625 251644
office@fob-design.com www.fob-design.com

REV	DATE	DRAWN BY
Copyright of fob design (UK) Ltd, all rights reserved. All information contained within this drawing remains the property of fob design. The information must not be reproduced in whole or part or modified without written consent of fob design. No information within this drawing should be modified or disclosed or passed onto third parties without written consent of fob design. Do not scale from drawing.		
XXX		
63; KNOWSLEY STREET MANCHESTER		
NEW 3 STOREY CASH & CARRY OUTLET		
XXX		
Drawn	XXX	Status SK
Checked	XXX	Original A3
Date	MAR 21	
Scale	1:100@A1	
PL 03		P