




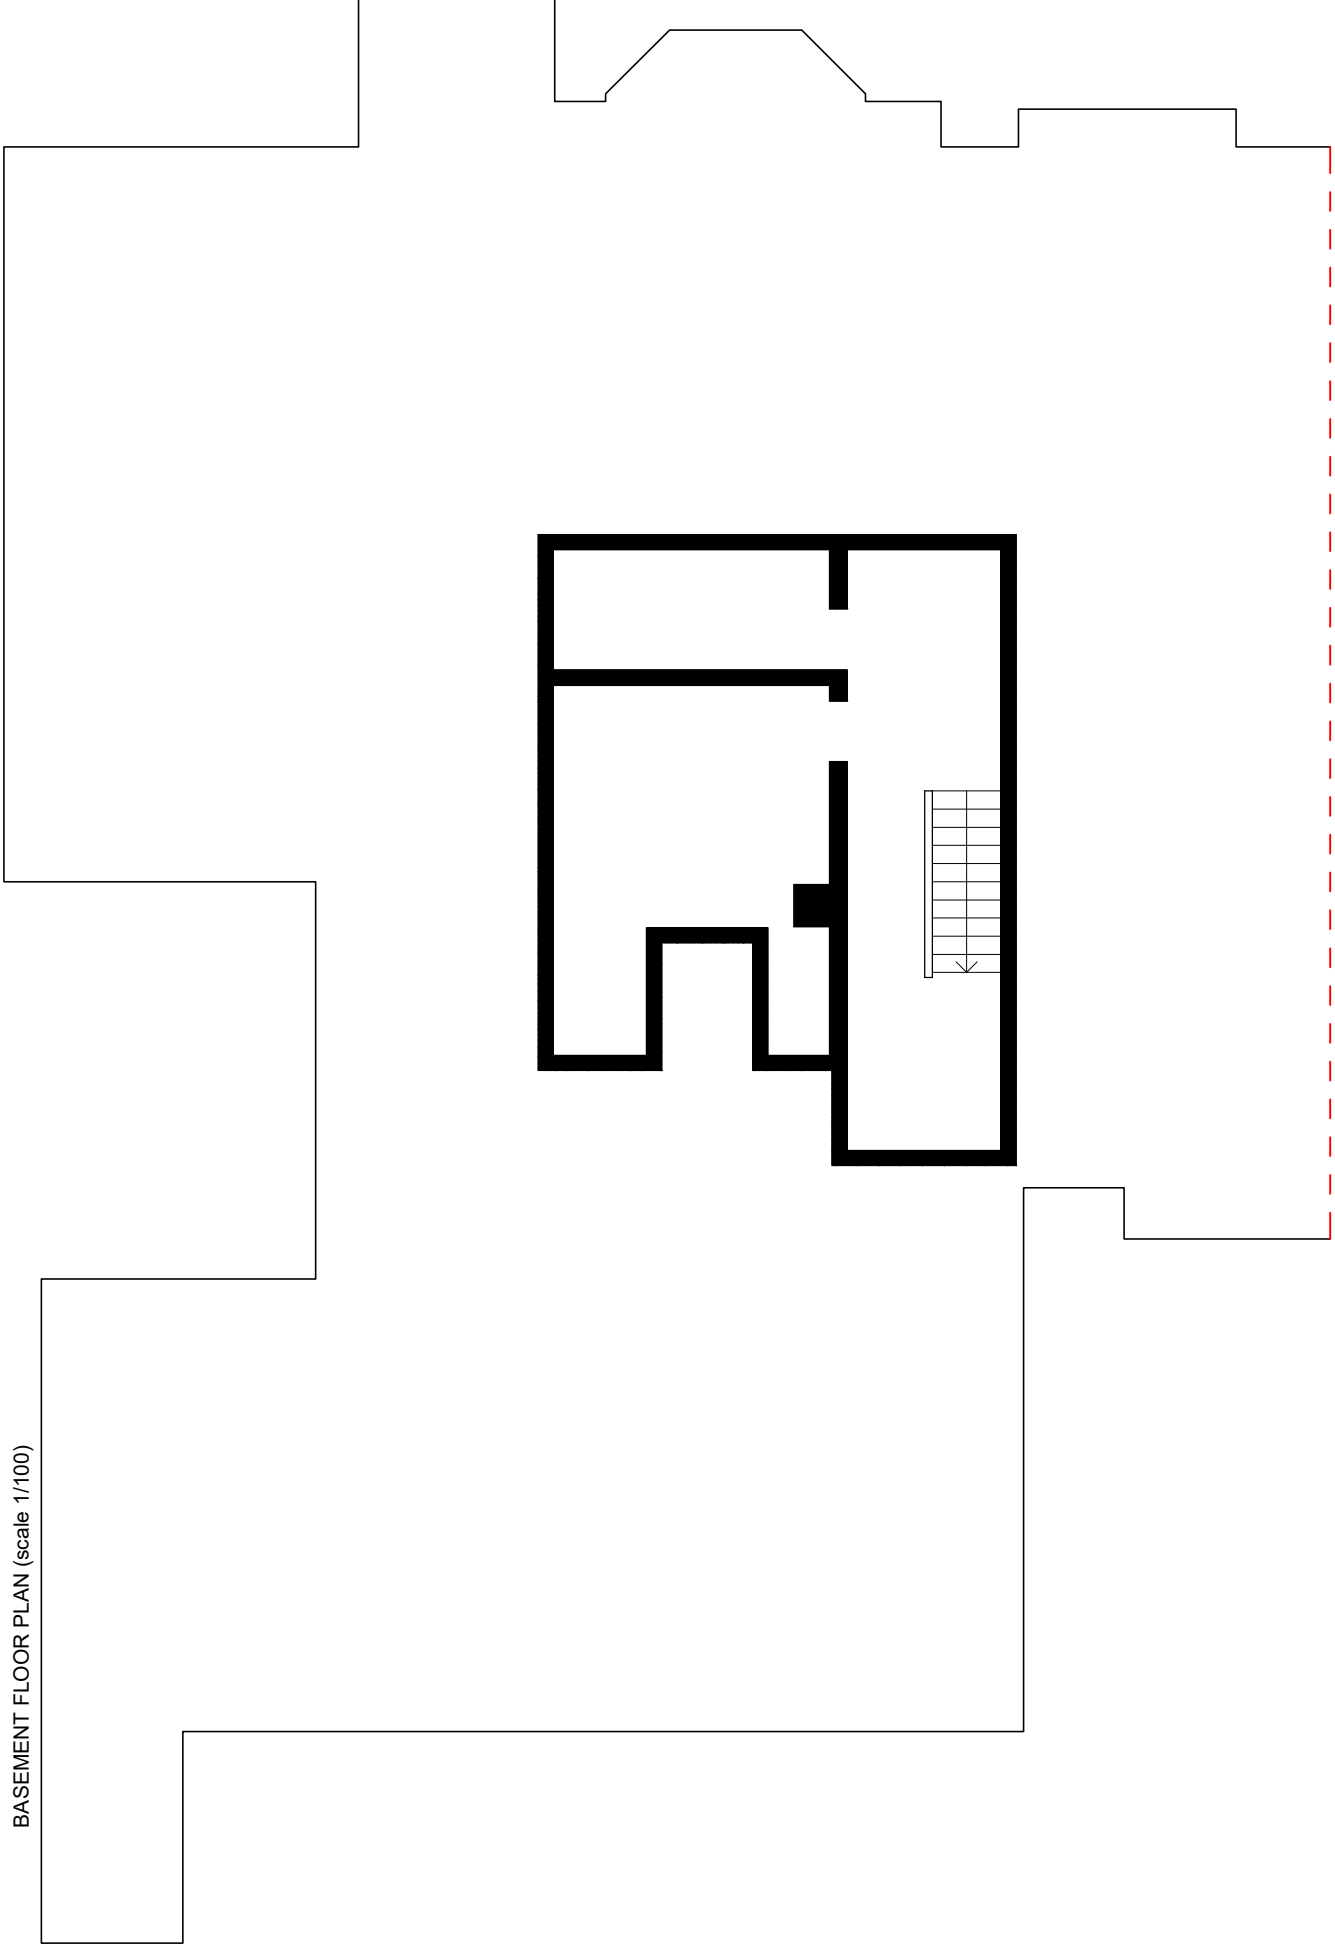


BASEMENT FLOOR PLAN (scale 1/100)

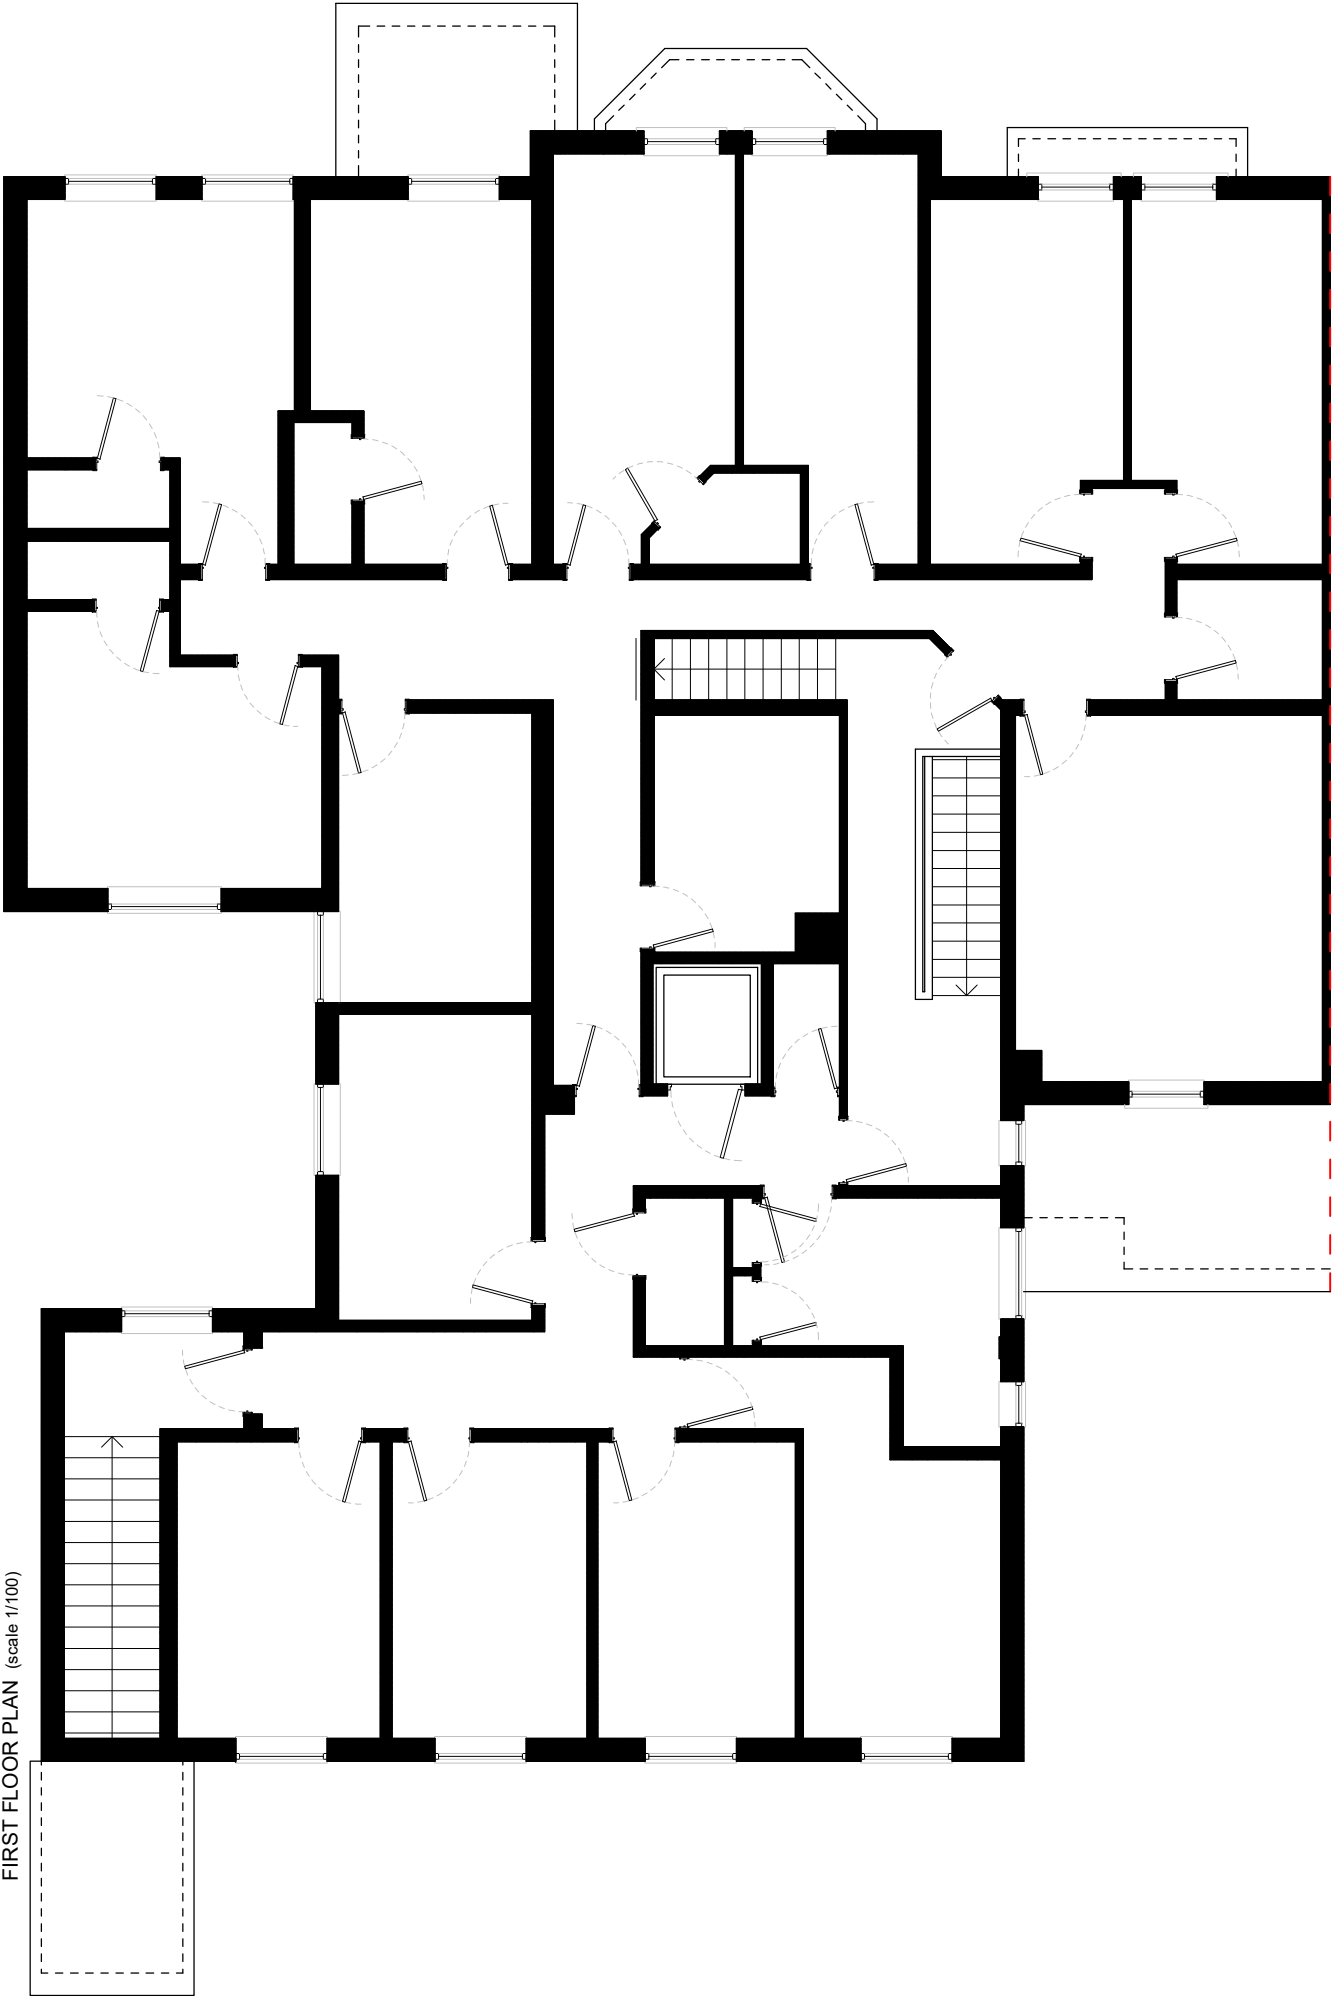

FIRST FLOOR PLAN (scale 1/100)

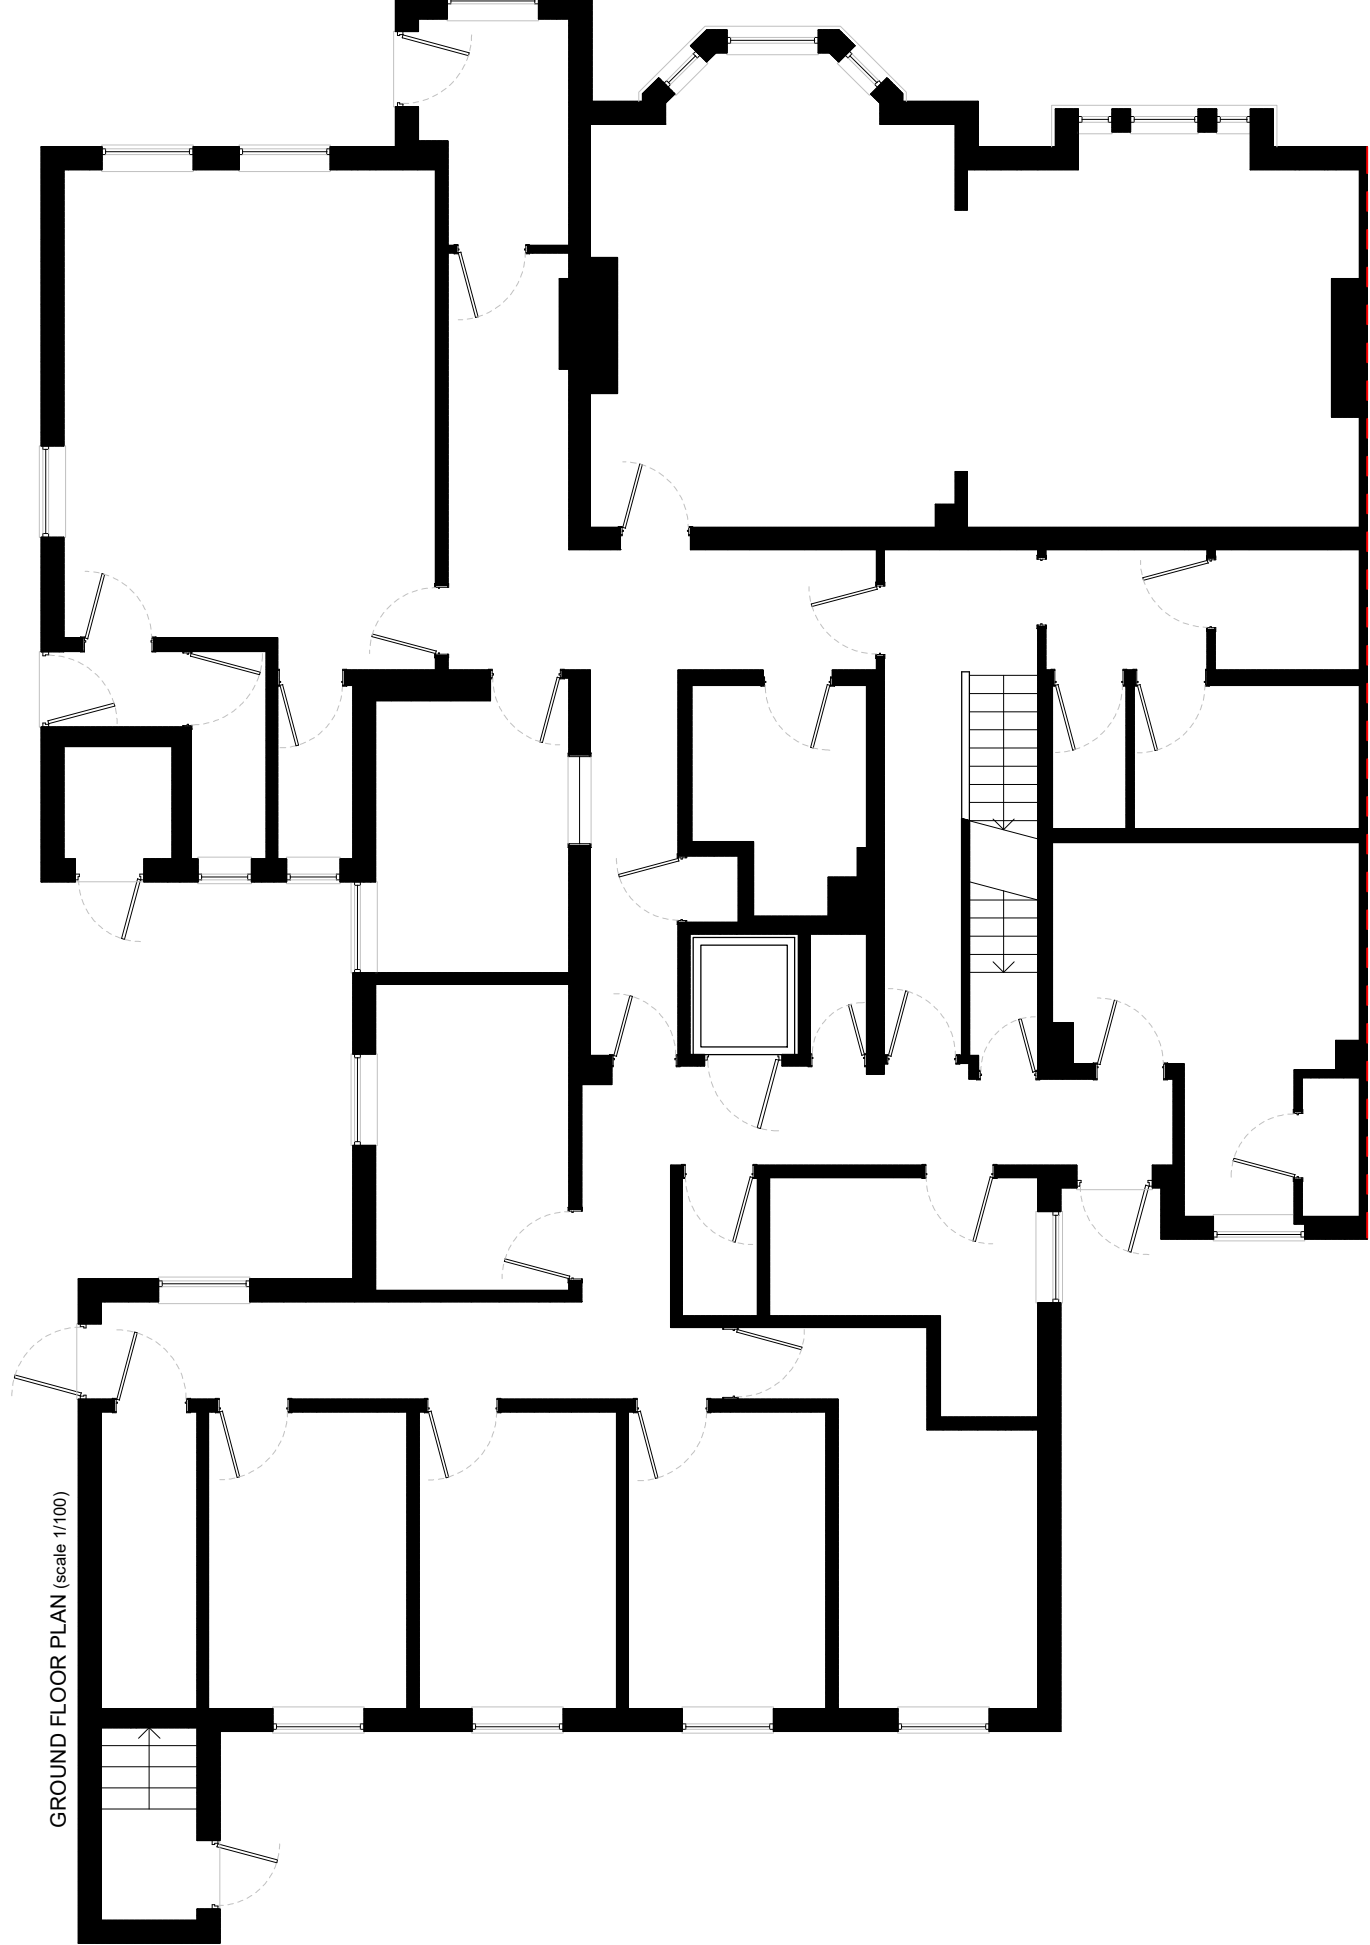

GROUND FLOOR PLAN (scale 1/100)

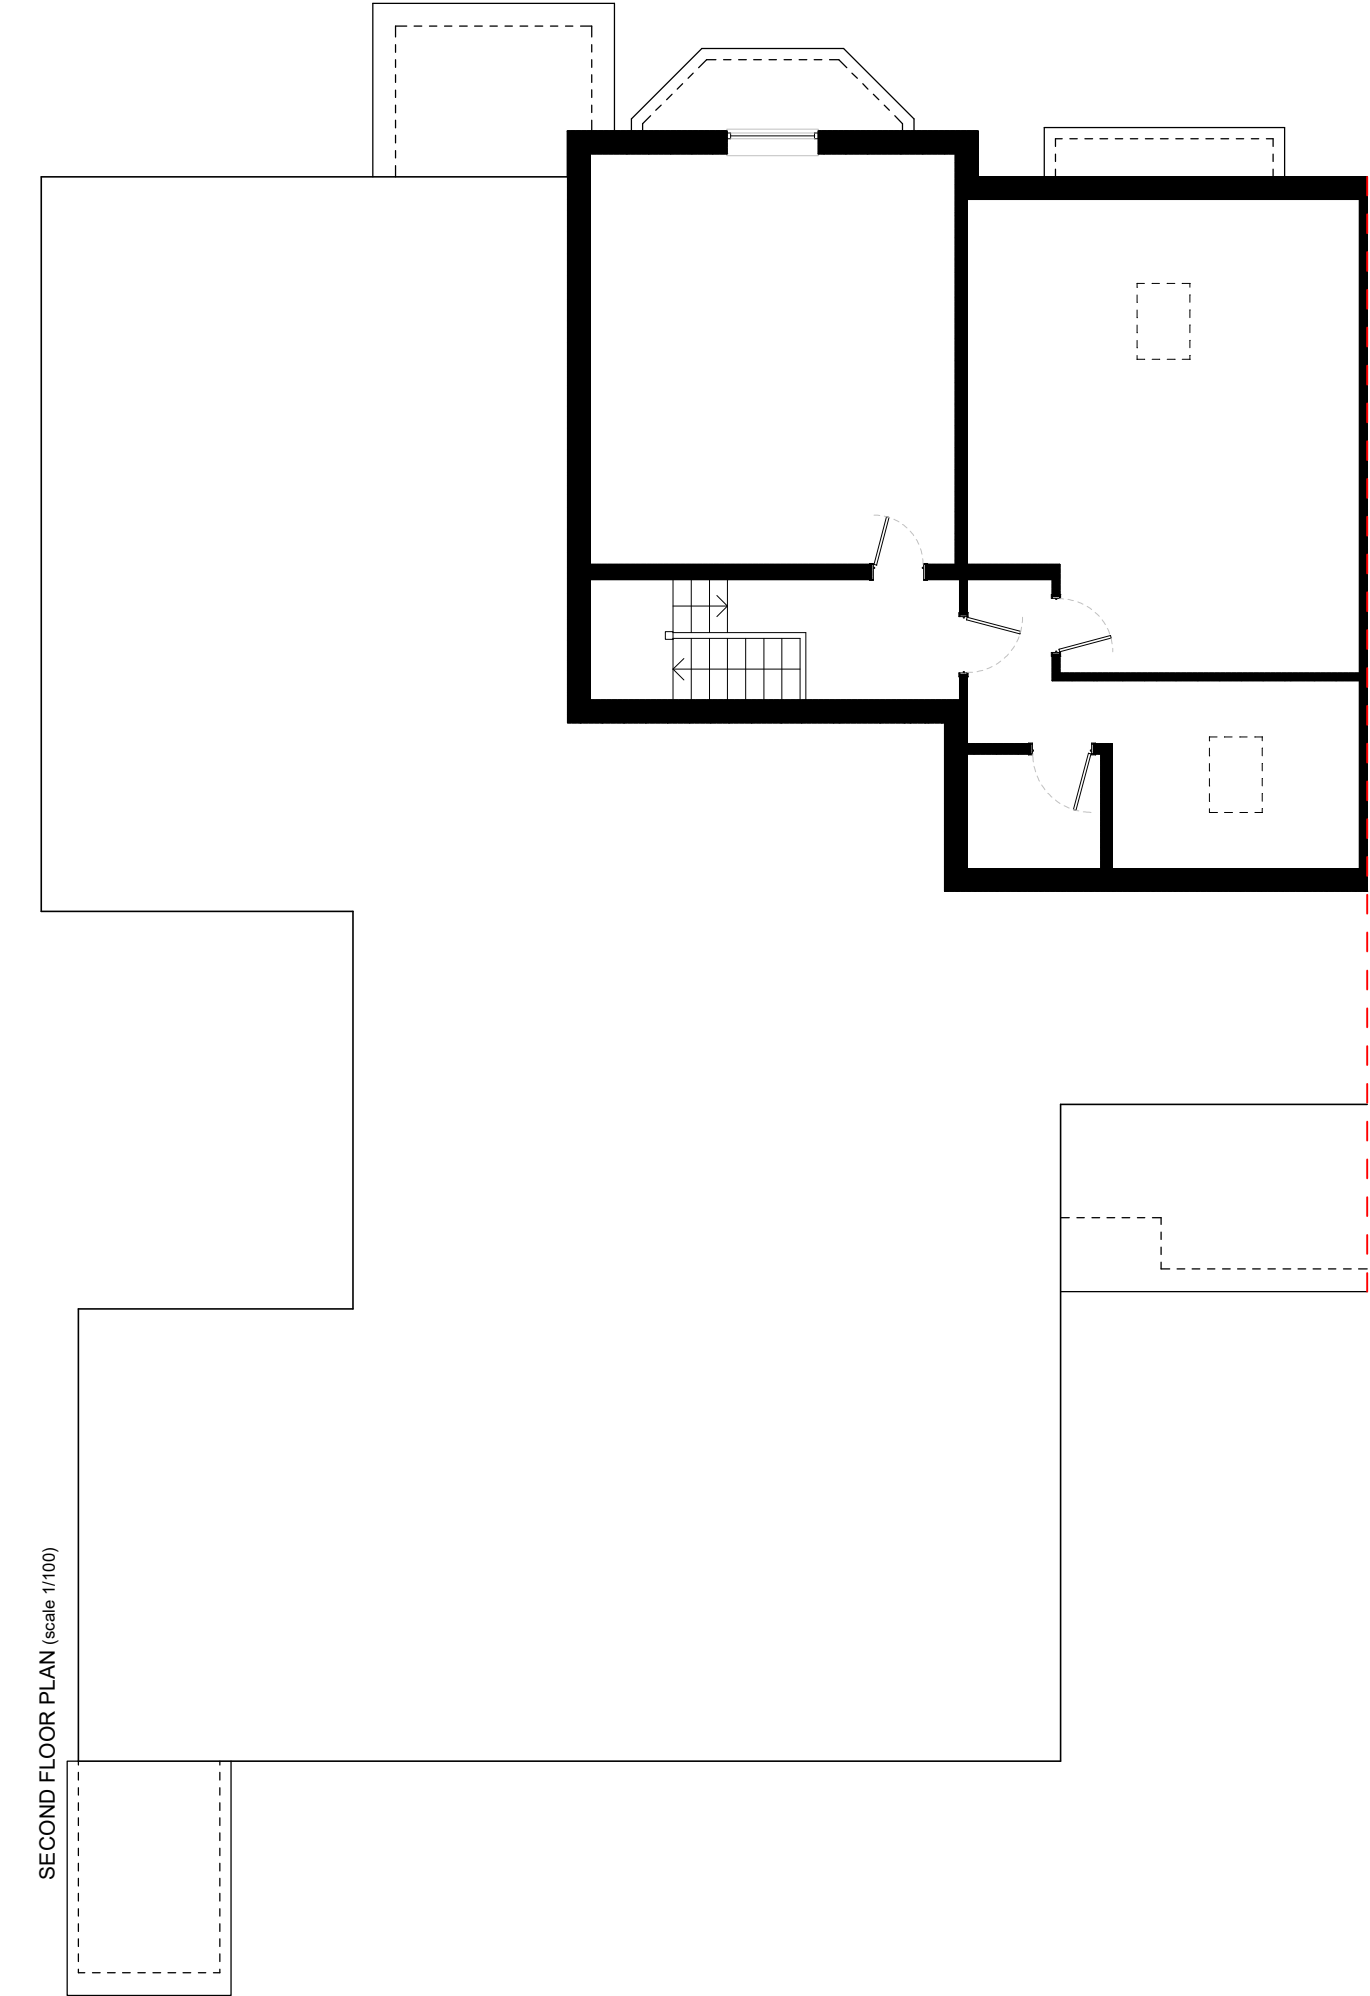

SECOND FLOOR PLAN (scale 1/100)

NOTES			REVISION DESCRIPTION	DRAWN	CHECKED	DATE
GRANT ERSKINE ARCHITECTS LTD SHALL HAVE NO RESPONSIBILITY FOR ANY USE MADE OF THIS DOCUMENT OTHER THAN FOR THAT WHICH IT WAS PREPARED AND ISSUED.						
ALL DIMENSIONS SHOULD BE CHECKED ON SITE.						
DO NOT SCALE FROM THIS DRAWING.						
ANY DRAWING ERRORS OR DIVERGENCES SHOULD BE BROUGHT TO THE ATTENTION OF GRANT ERSKINE ARCHITECTS LTD AT THE ADDRESS SHOWN BELOW.						
PROJECT TITLE 69 CRUMPSALL LANE						
PROJECT NUMBER 20220824						
EXISTING FLOOR PLANS, ROOF PLAN, ELEVATIONS, BLOCL PLAN AND LOCATION PLAN						
DATE 24/04/23						
REVISION -						

GRANT ERSKINE ARCHITECTS
Suite 5, 3rd Floor
61 Mosley Street
Manchester
M2 3JZ
07974 090796
0161 236 9761
info@granterskinearchitects.com
www.granterskinearchitects.com
Grant Erskine Architects Limited Reg. No. 07477119



FRONT ELEVATION (scale 1/100)




REAR ELEVATION (scale 1/100)



SIDE ELEVATION (scale 1/100)

SIDE ELEVATION (scale 1/100)

SIDE ELEVATION (scale 1/100)

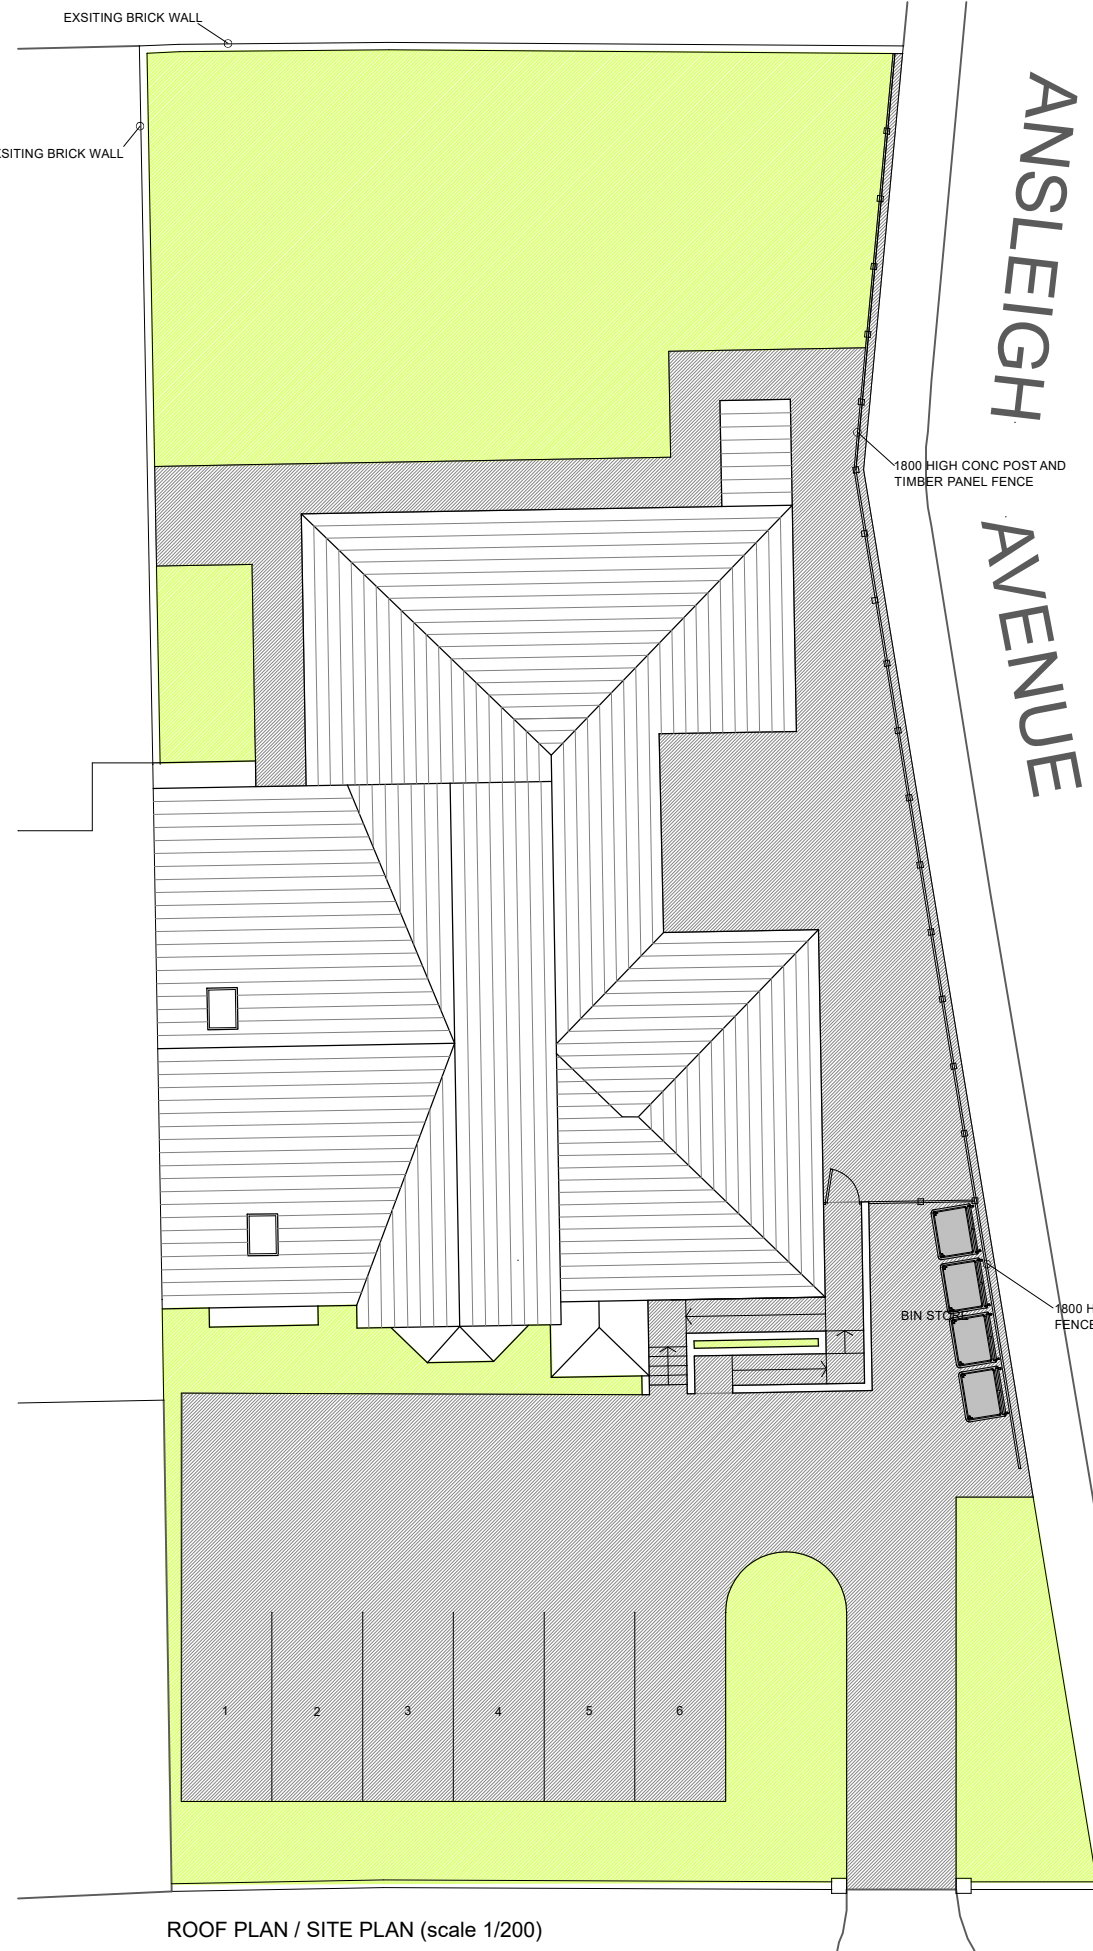


ROOF PLAN / SITE PLAN (scale 1/200)

ANSEIGH AVENUE



SIDE ELEVATION (scale 1/100)

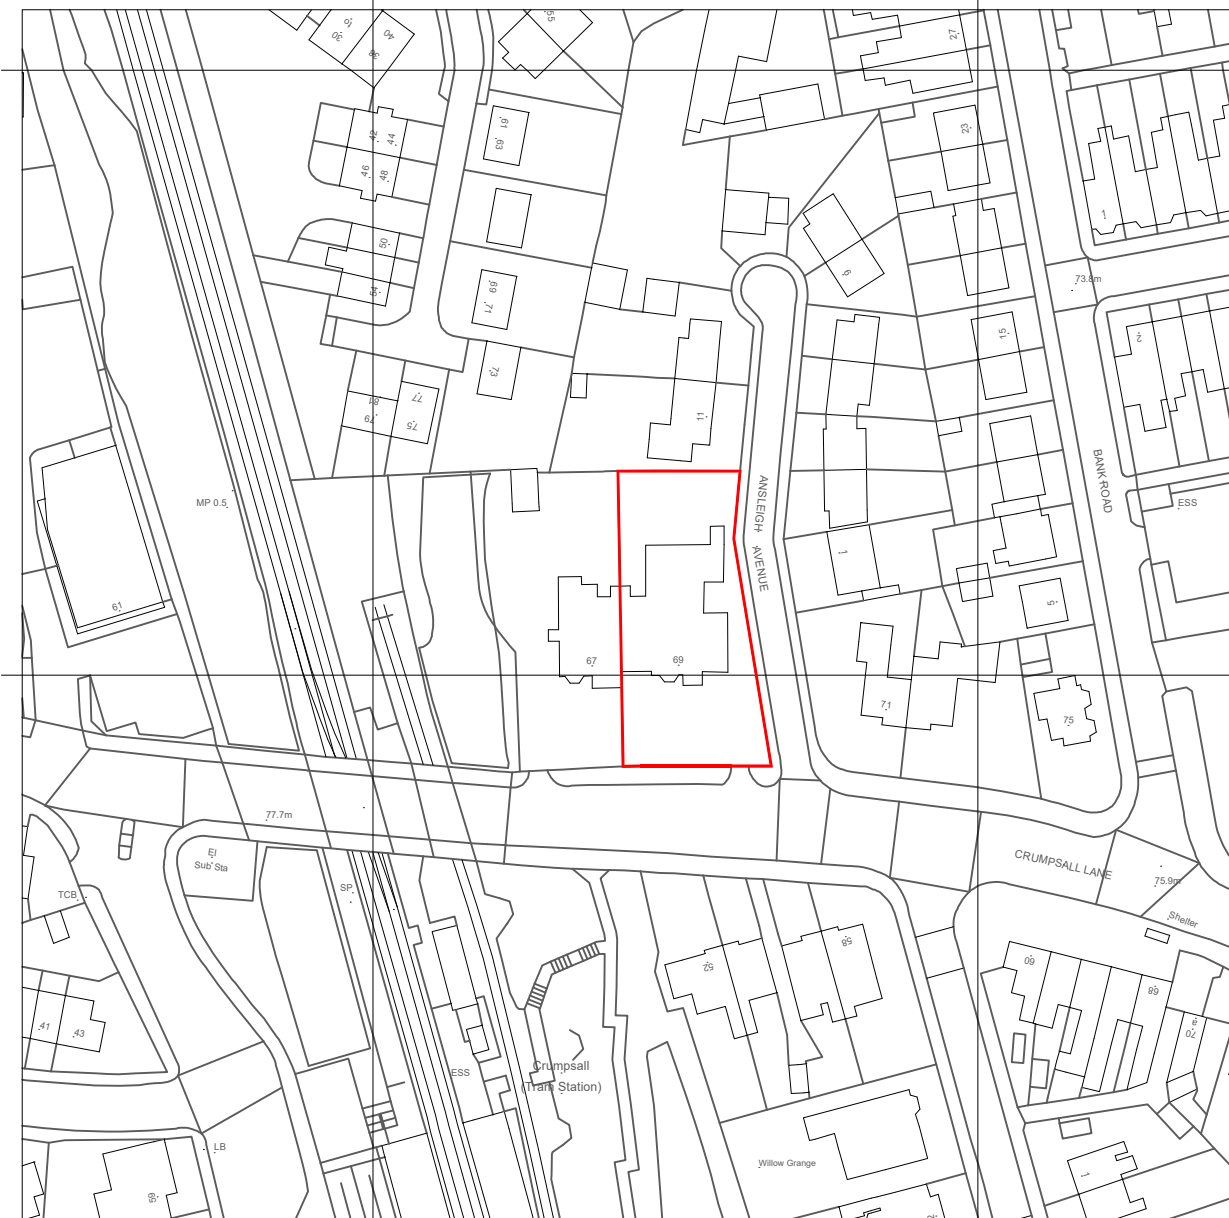

LOCATION PLAN (scale 1/1250)

