
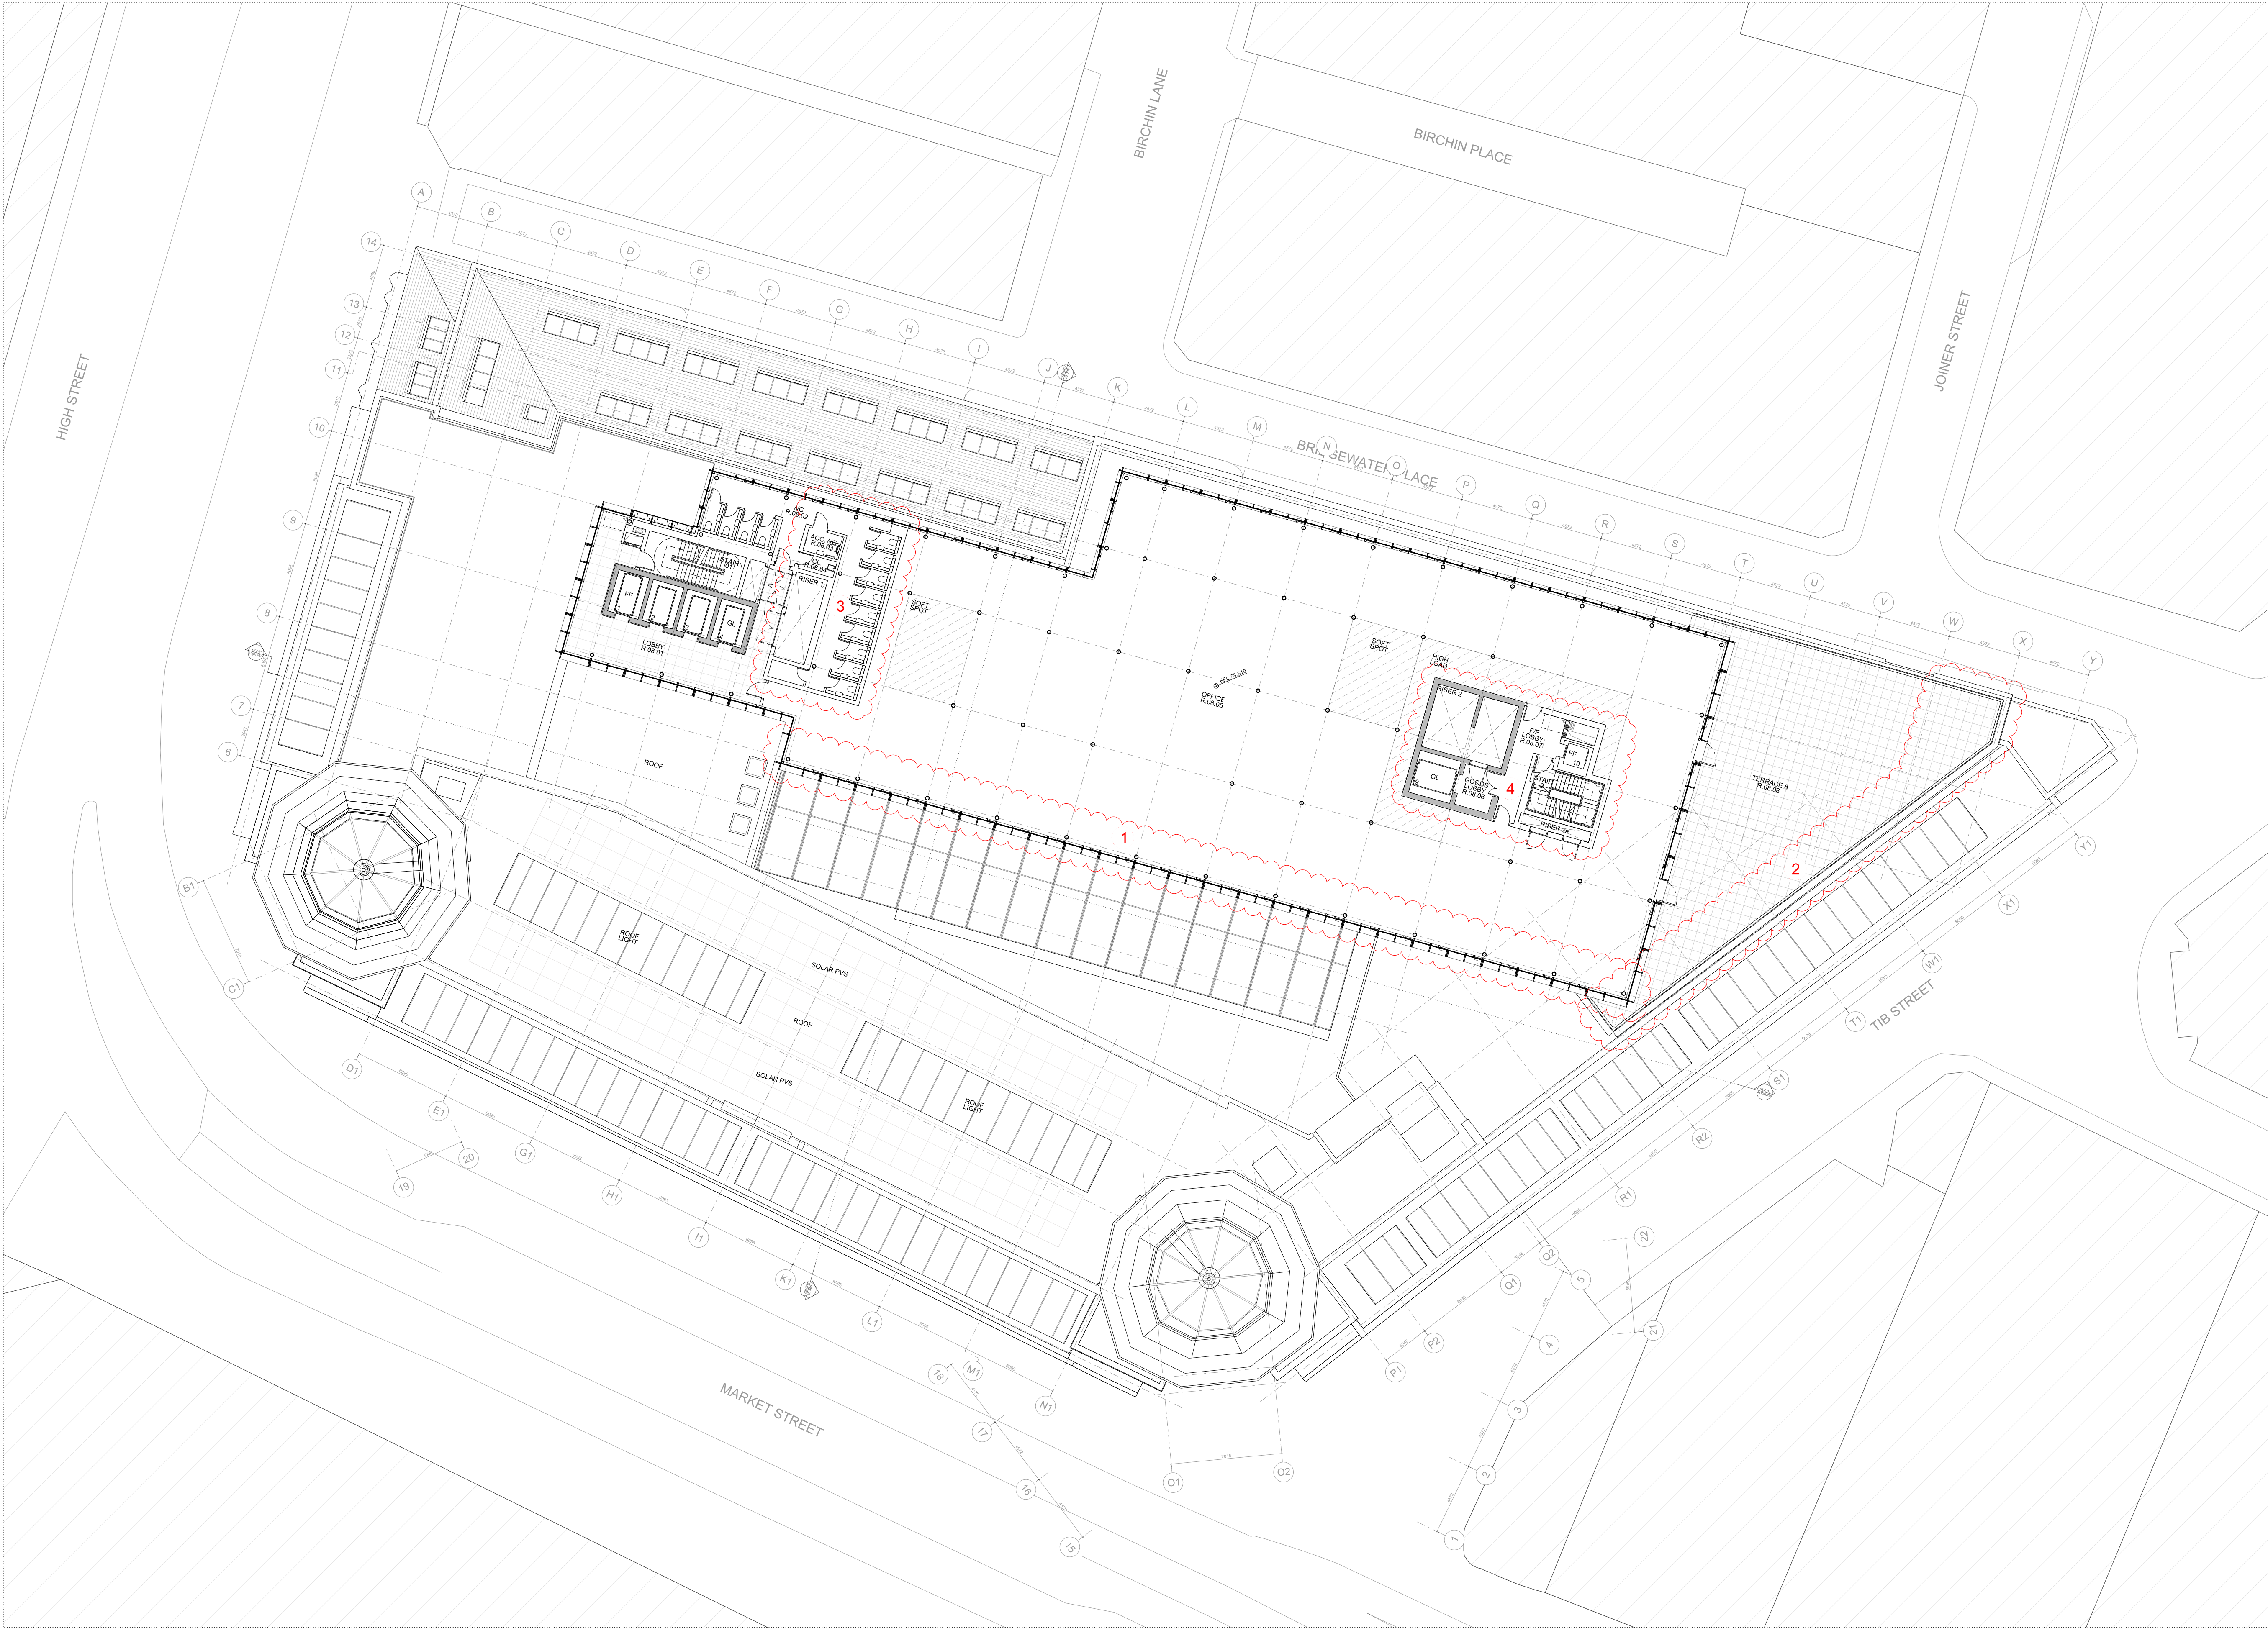


 

NOTES / REVISION

PRINCIPLE DESIGN DEVELOPMENT

1. South elevation responding to reduced atrium width below, aligning with existing building grid to reduce structural intervention and increase lettable office area.
2. Extended terrace to respond to change in plan form to floor below.
3. Stair core 1 arrangement updated to improve building functionality.
4. Stair core 2 arrangement updated to reduce works to existing staircase to lower floors and provide additional goods lift.

0	2	4	6	8	10	
PROJECT RYLANDS BUILDING, MANCHESTER						
CLIENT CD9 PROPERTIES (MANCHESTER) LTD						
TITLE COMPARISON PLAN EIGHTH - NON MATERIAL AMMENDMENT						
SCALE 1:200@A1 1:400@A3				DATE APR 2023		
JOB No 1526		DWG No AL[05]2221			REV *	
ISSUE FOR PLANNING DOCUMENT						

JEFFREY BELL ARCHITECTS

Jeffrey Bell Architects
3 Cobourg Street
off Fairfield Street
Manchester
M1 3GY

t +44 (0)161 228 0651
e studio@jeffreymbellarchitects.co.uk