



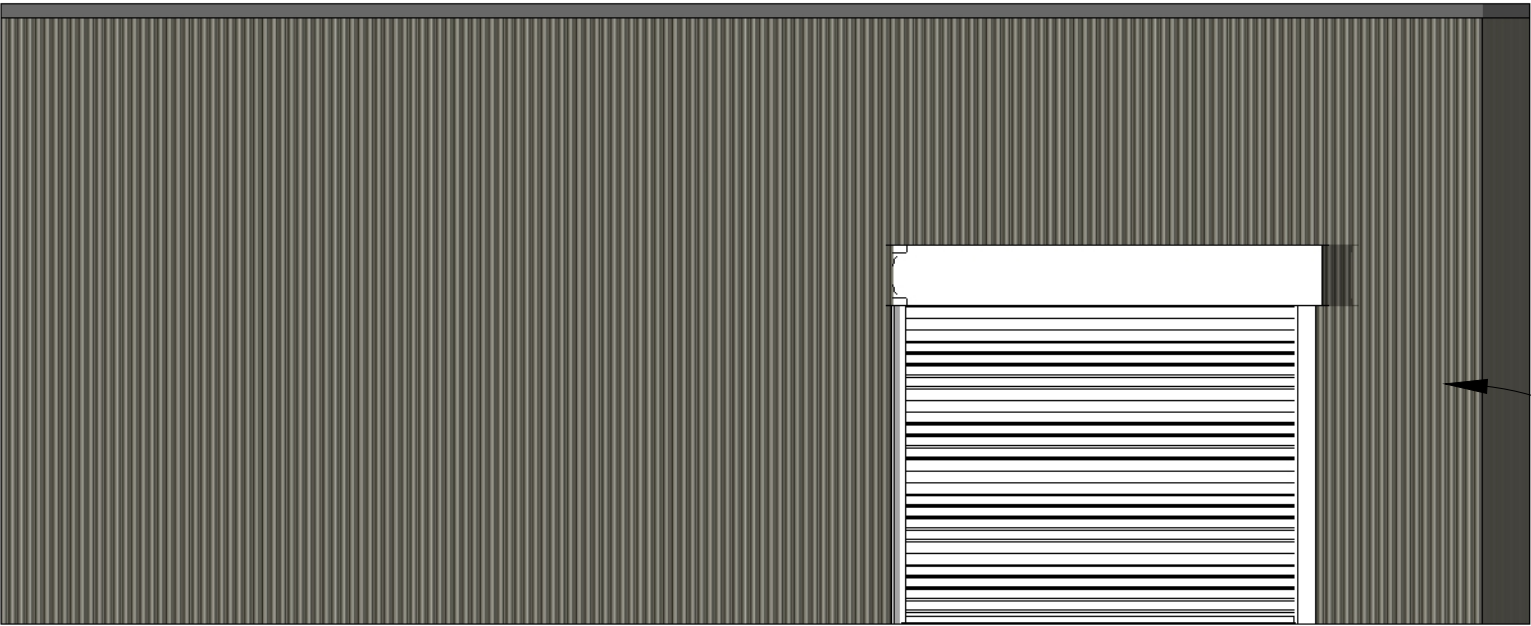

FRONT ELEVATION
Scale 1:50

Grey Corrugated steel
cladding to match
neighbouring garages

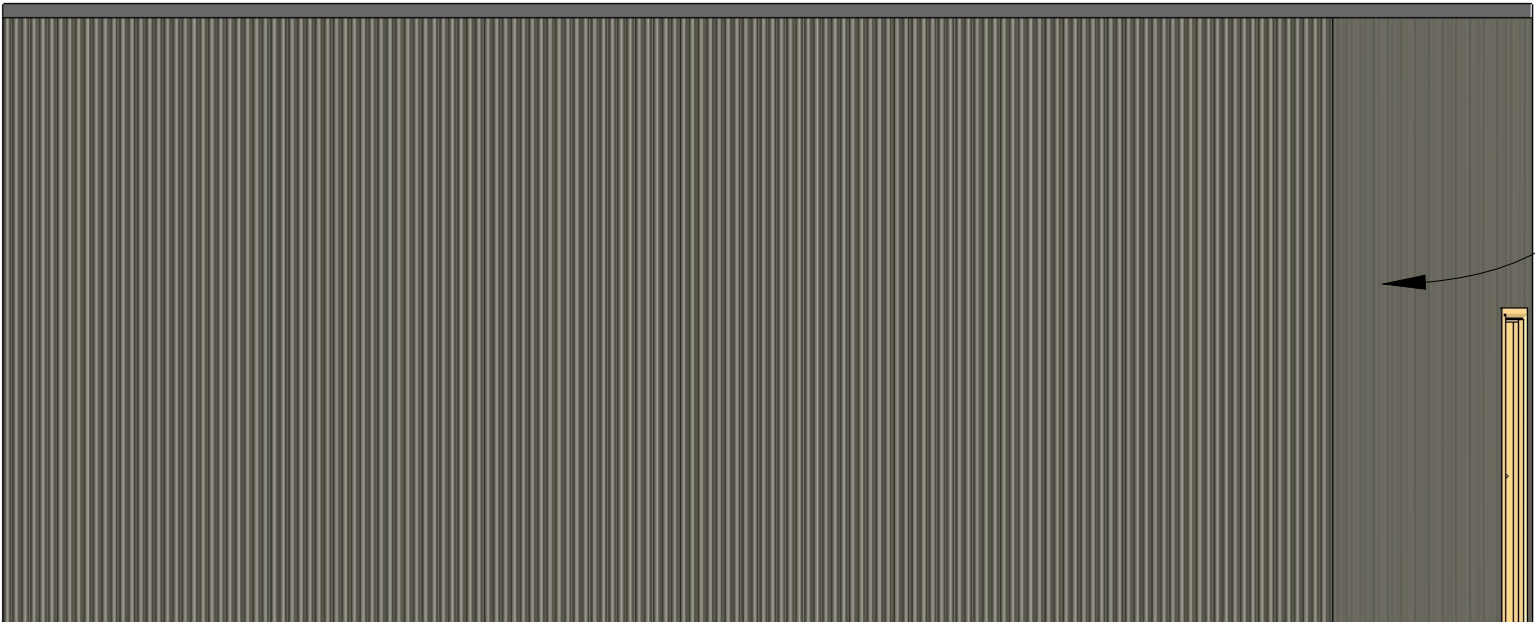

REAR ELEVATION
Scale 1:50

Proposed Elevations
Sheet 1 of 2

Cre8ive Design
IDEAS THAT WORK

A

0003

GB Autos Ltd

REVISIONS	
MM/DD/YY	REMARKS
A	Issued for client review
B	Staff Access door relocated
C	Elevations Revised to match site layout
D	...