



PROPOSED REAR EXTENSION, 89 Farnborough Road, Manchester.

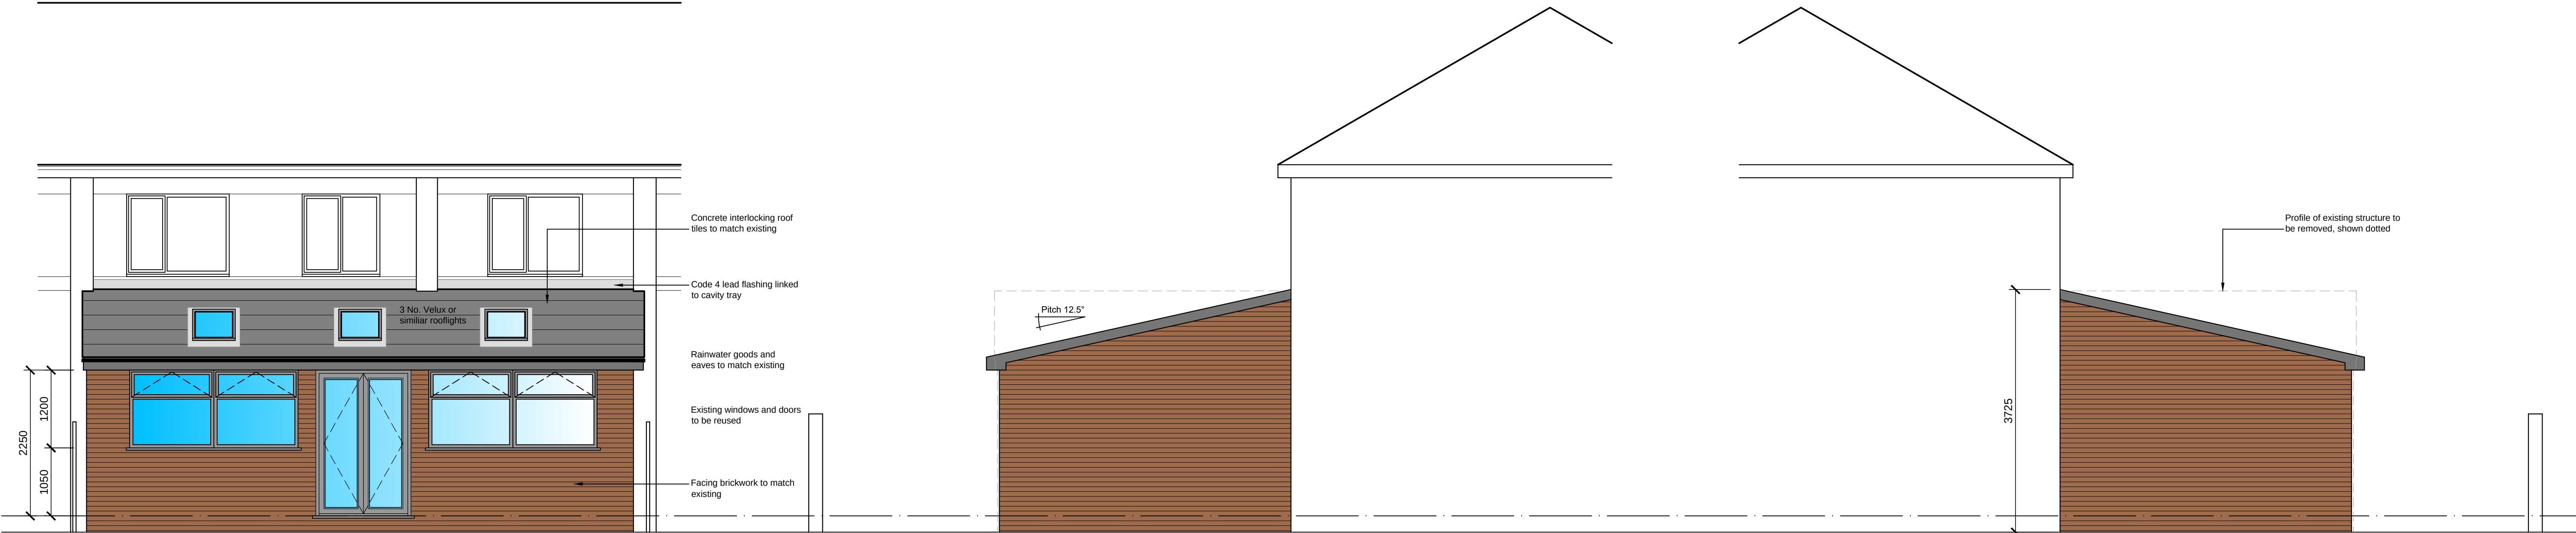

PROPOSED REAR ELEVATION

PROPOSED SIDE ELEVATION

PROPOSED SIDE ELEVATION

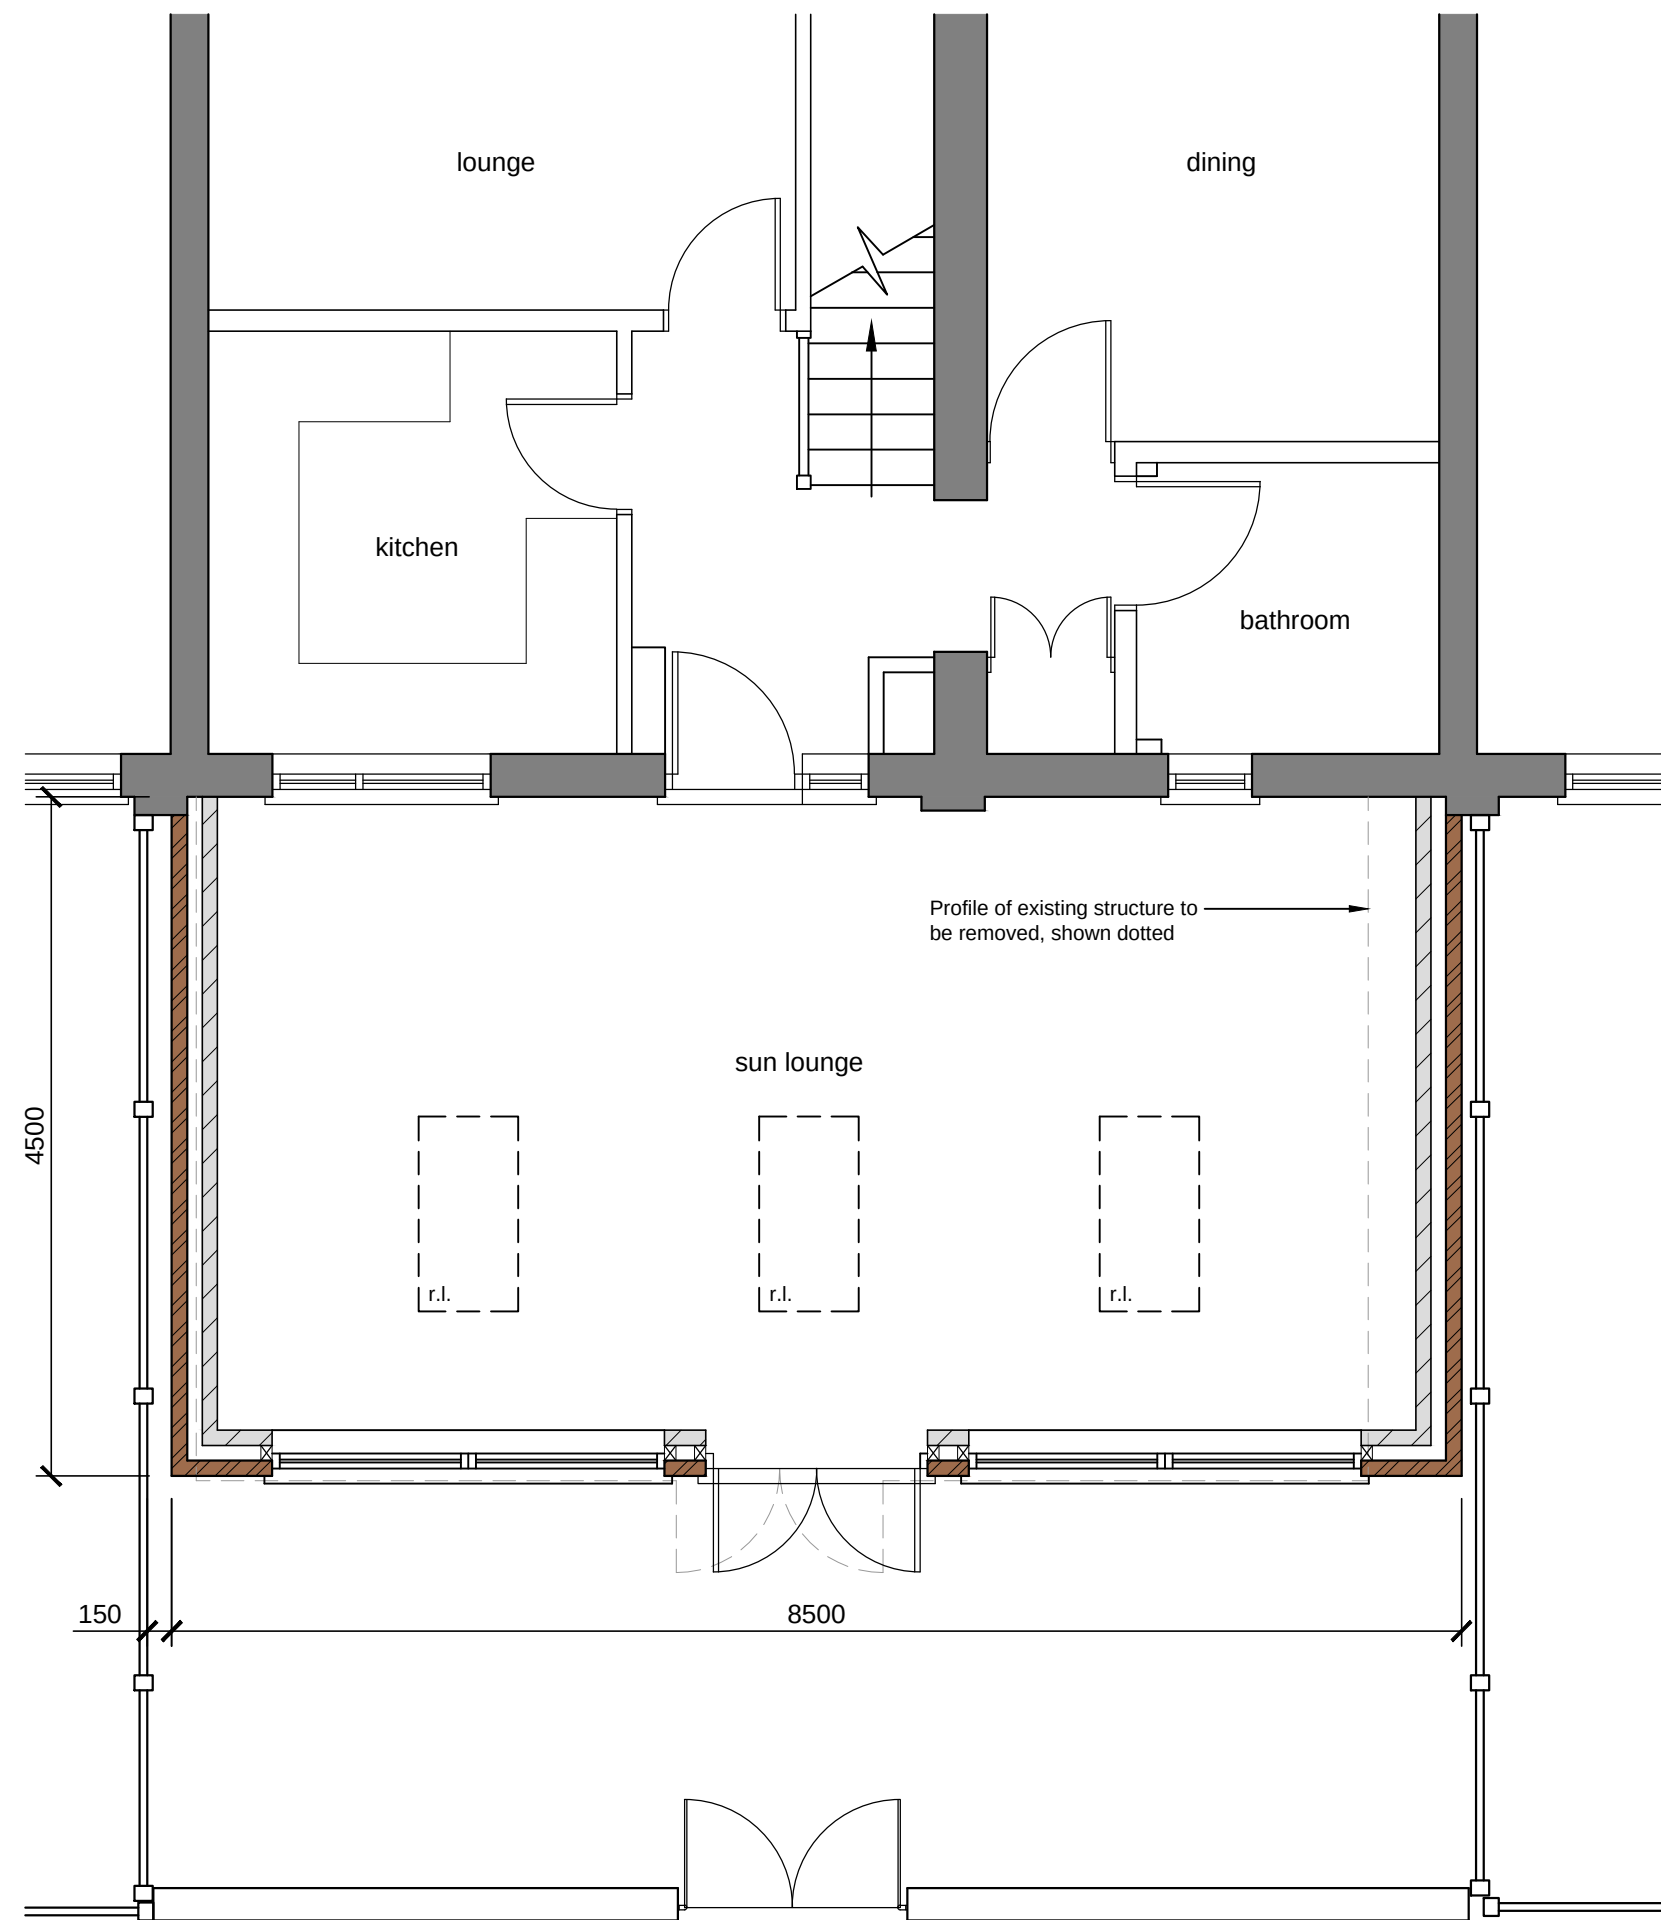

PROPOSED GROUND FLOOR PLAN



PLANNING

P2	20-03-23	Planning issue			DLM
P1	17-03-23	Preliminary issue			DLM
Rev	Date	Detail			By
Creating Spaces for Better Living M 07921 826 274 T 01942 933 634 E cadesignservices@hotmail.co.uk (Trading from 12 & Market Place, Atherton, Manchester) M44 0GG CONCISE ARCHITECTURAL DESIGN SERVICES					
Contractor					
Client					
AN VIEN PHAN					
Project Title					
PROPOSED REAR EXTENSION 89 FARNBOROUGH ROAD, MANCHESTER					
Drawing Title					
PROPOSED PLAN AND ELEVATIONS					
Scale	Date	Design	CAD	Checked	
1:50 @ A1	March 2023				
Drawing No.	2311-02	Rev	P2		
Base Dwg xref.					