


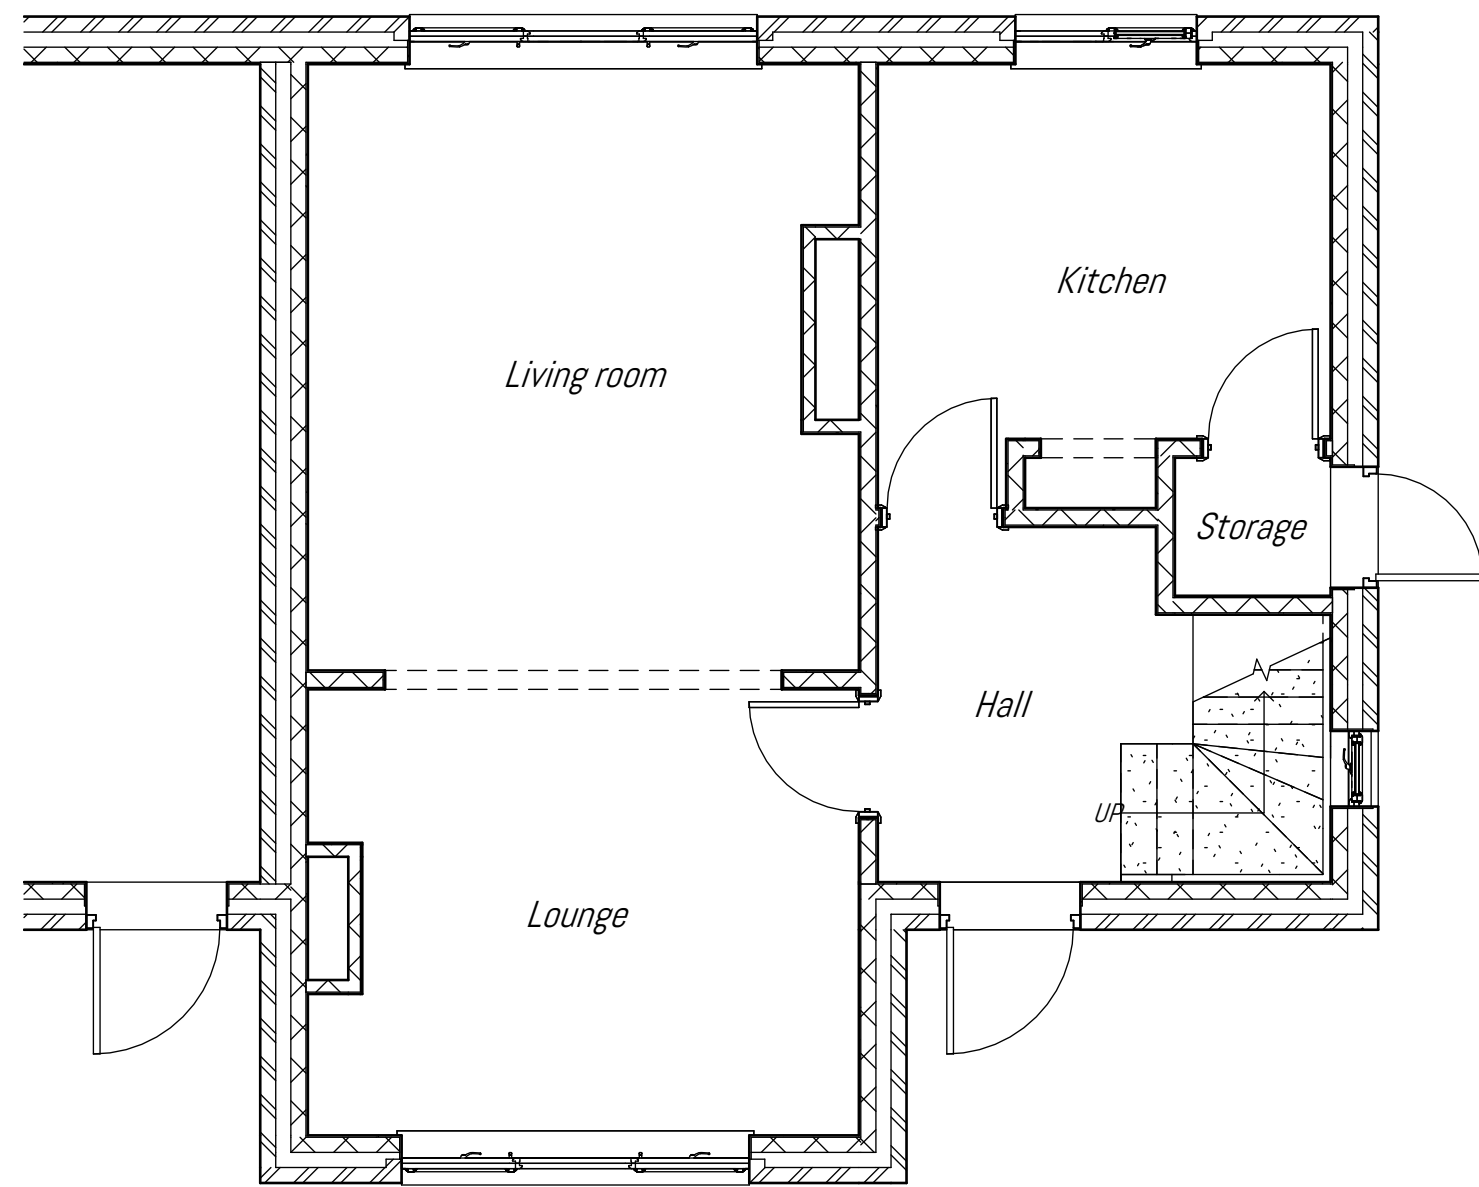


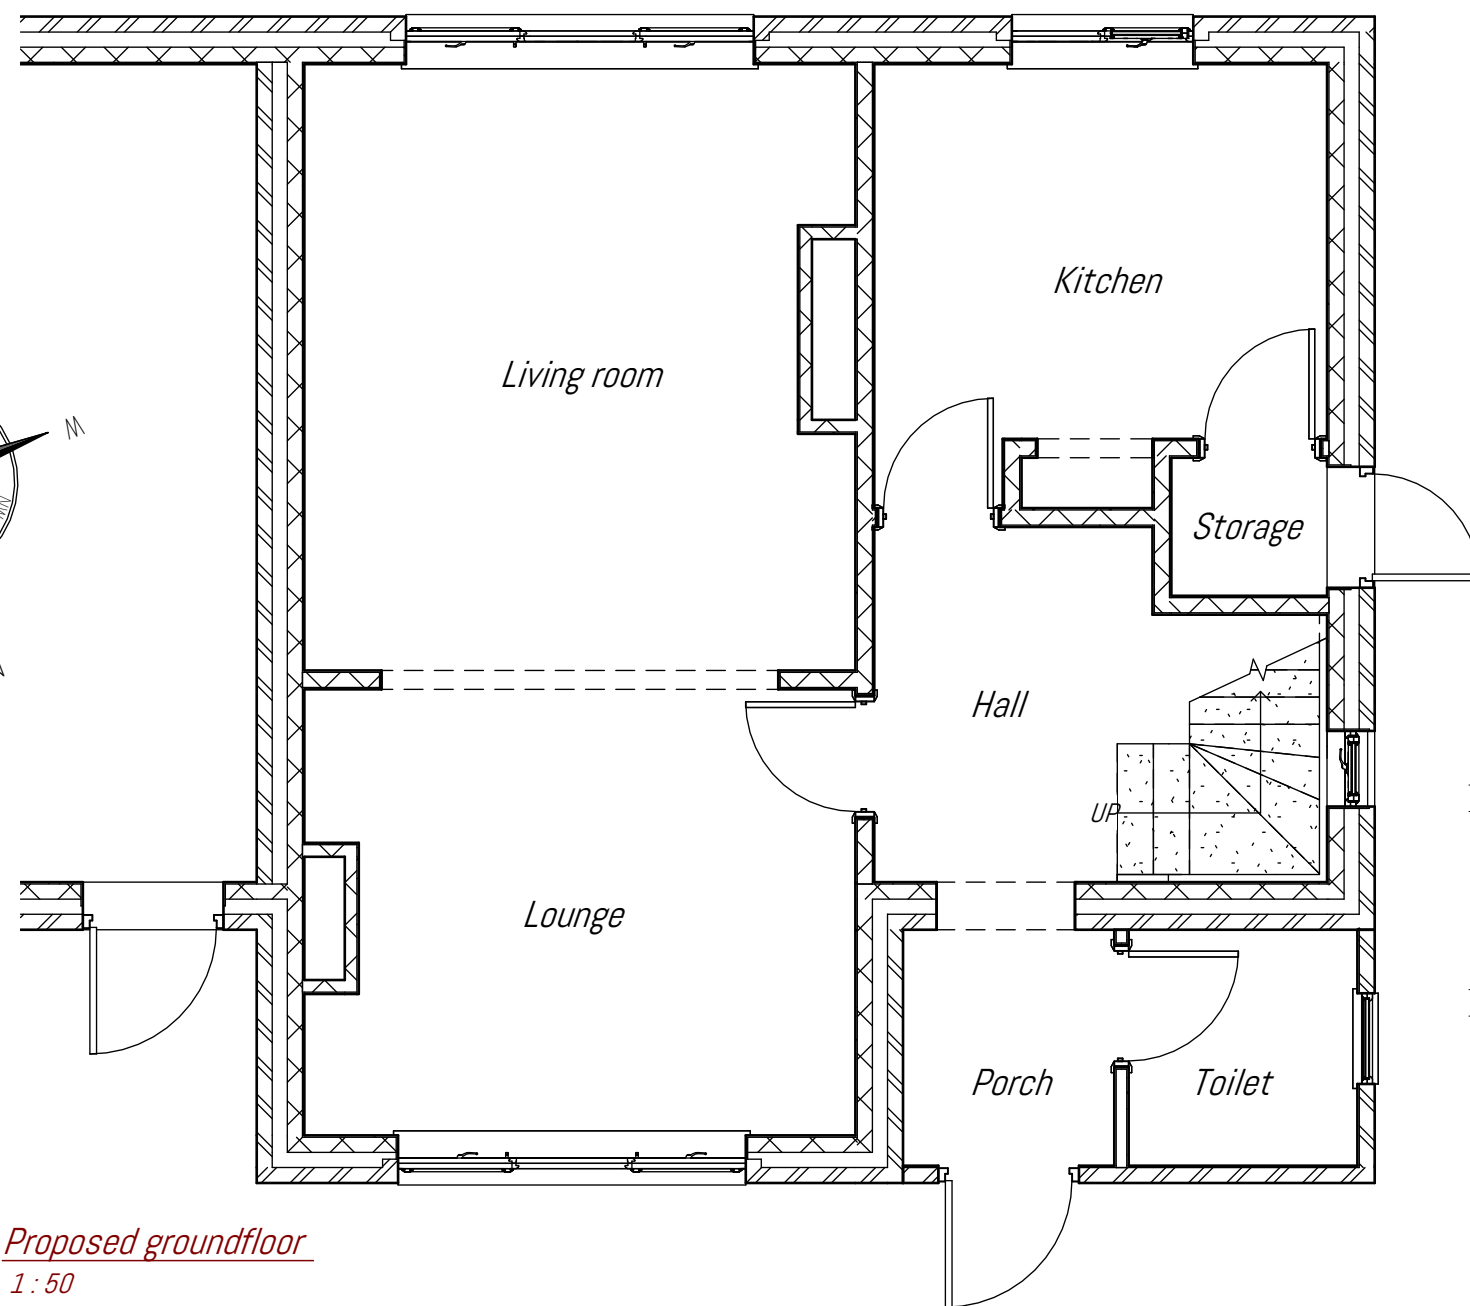


Existing groundfloor
1 : 50

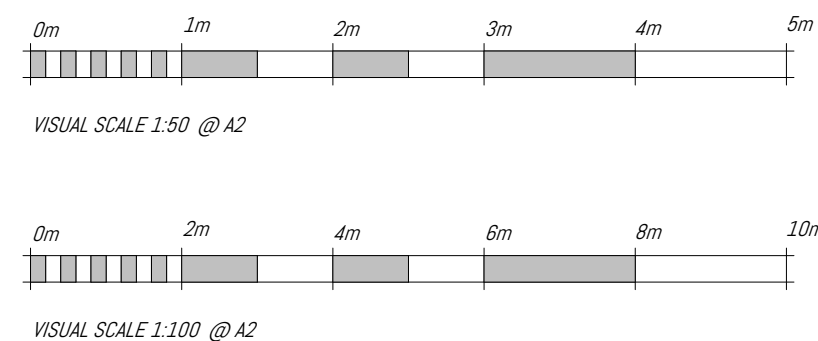

Proposed groundfloor
1 : 50

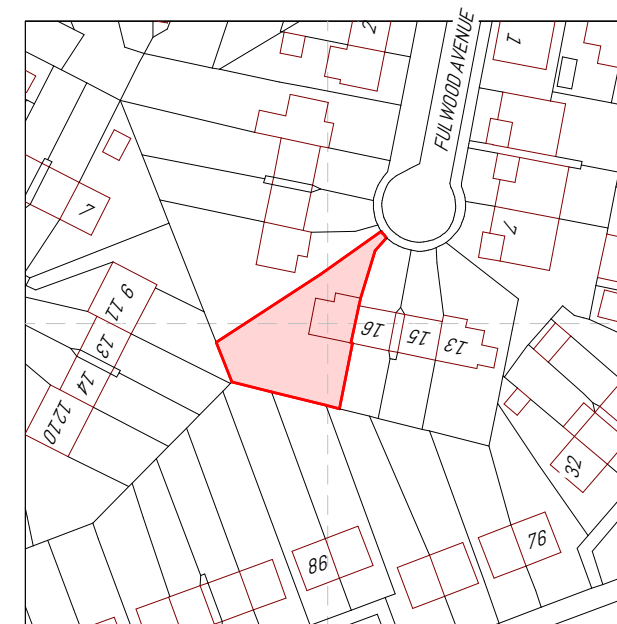


Existing front elevation
1 : 100

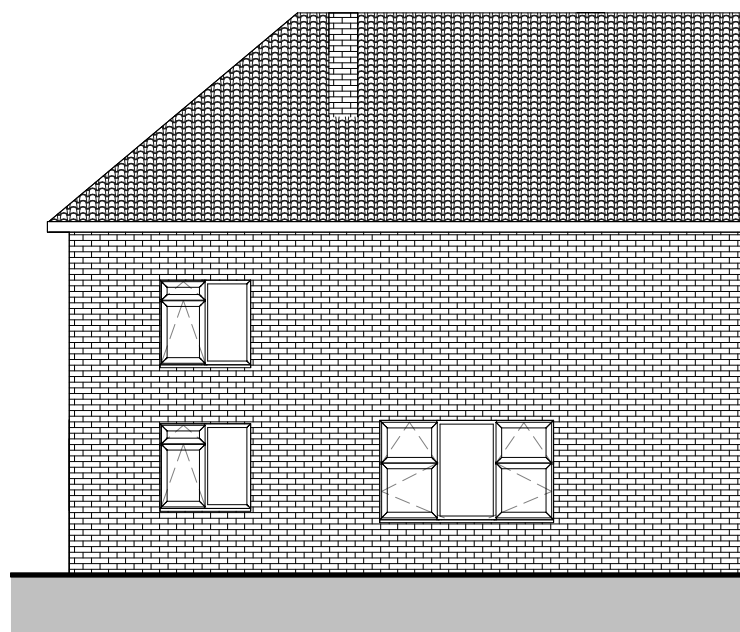


Existing back elevation
1 : 100




Proposed front elevation
1 : 100

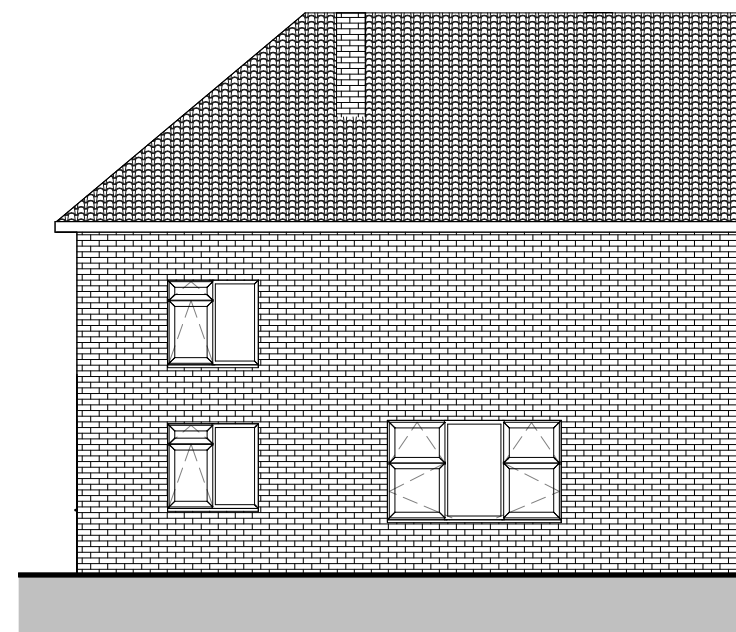


Proposed back elevation
1 : 100

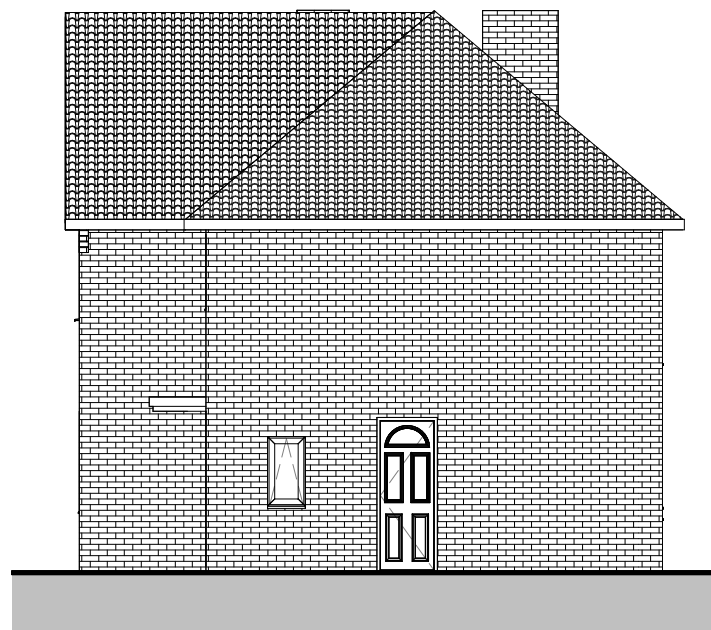


Existing right elevation
1 : 100

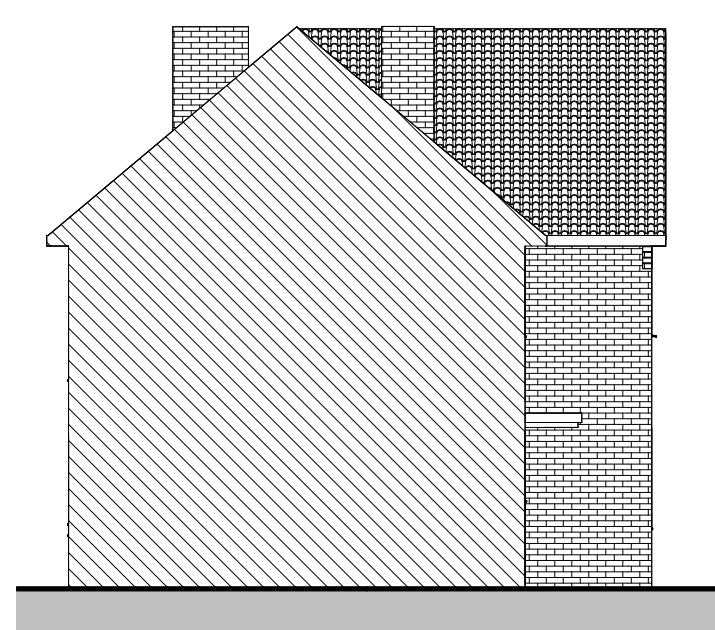

Existing left elevation
1 : 100

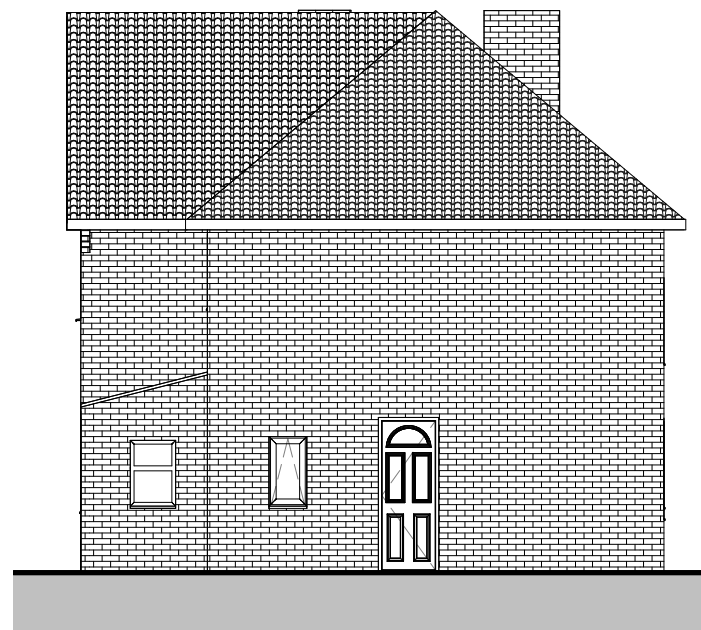

Proposed right elevation
1 : 100

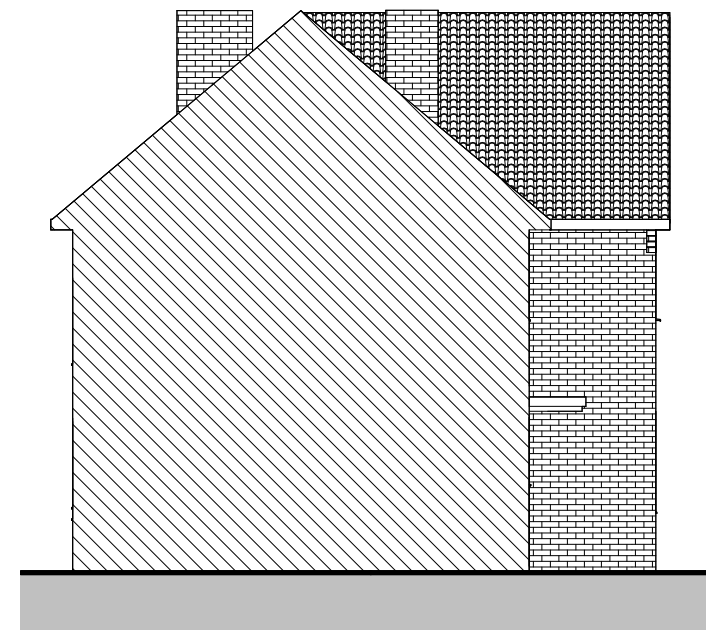

Proposed left elevation
1 : 100

 KTKGroup LTD Consulting Structural Engineers and Surveyors 49 Corporation Street ST4 4AU Stoke On Trent mob. 07599 501 000 e-mail: ktkgroup1td@gmail.com			
PROJECT		Building a new porch	
ADRES		16 Fulwood Ave, Manchester M9 6JX	
SHEET		Existing elevation and floorplan	
CLIENT		Mrs Marzanna Barcikowska	
Date 2023/08/08	Project number KTK069/2023	Scale (@ A2) As indicated	
Drawn by T.K.	Drawing number PL-02	REV	
Checked by K.S.			
Copyright in all documents and drawings prepared by the Surveyor and any works executed from these documents and drawings shall, unless otherwise agreed, remain the property of the designer and must not be reproduced by, lent or disclosed to, a third party without the written consent of KTKGroup LTD			