



Proposed Boundary Treatments

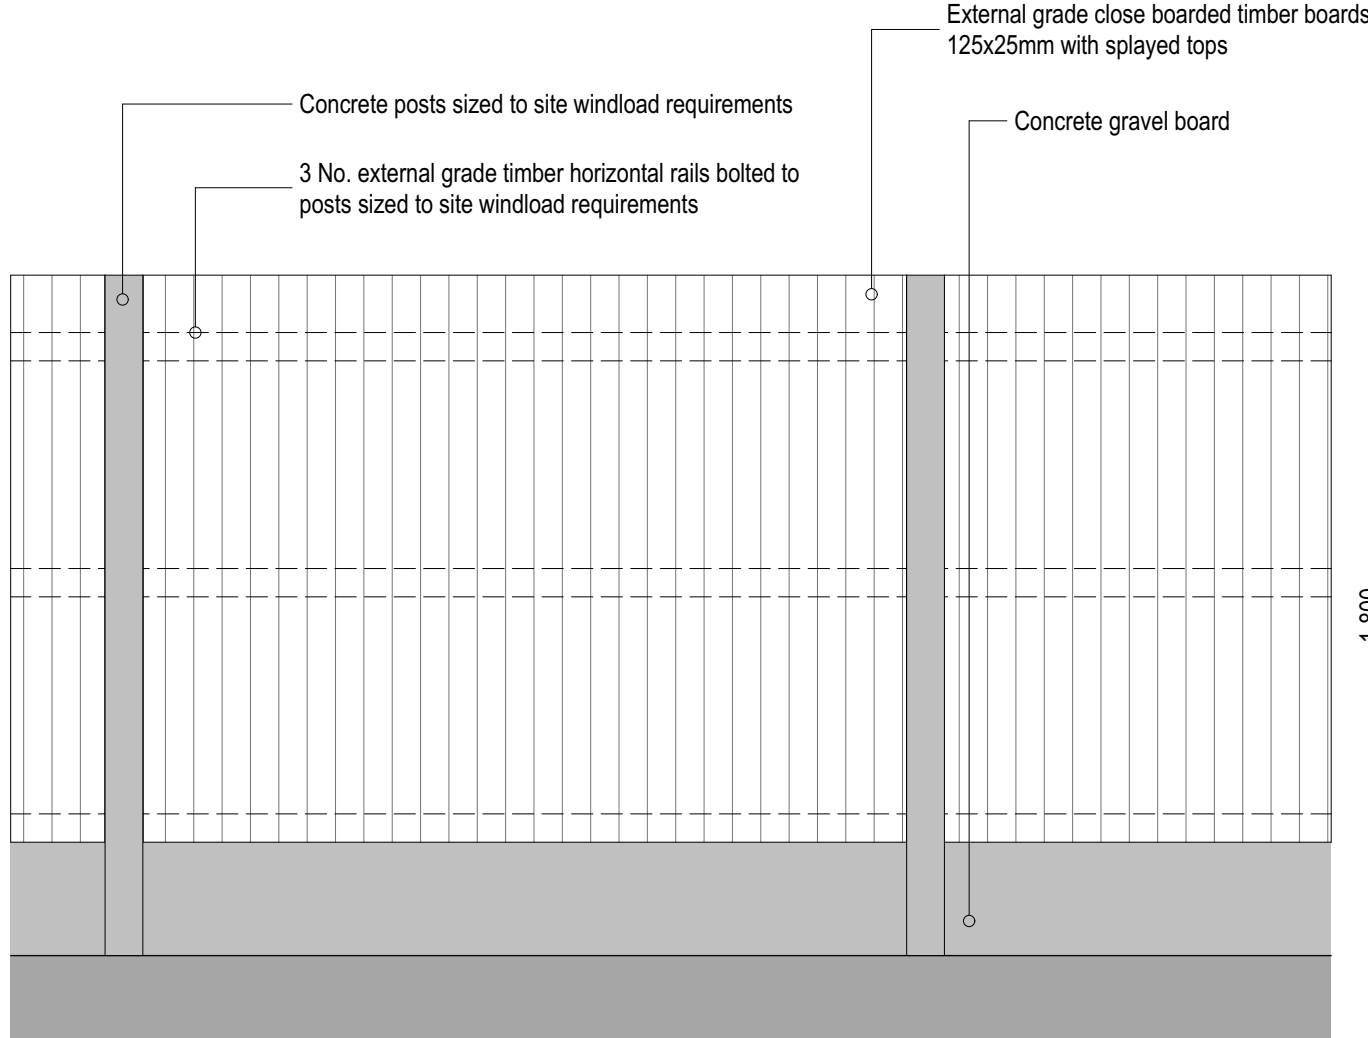


All timber to be base coated prior to fixing with two coats to clients specification applied once erected


Type F1 - 1800mm Timber Fencing, 300mm concrete gravel board, 1500mm timber panel

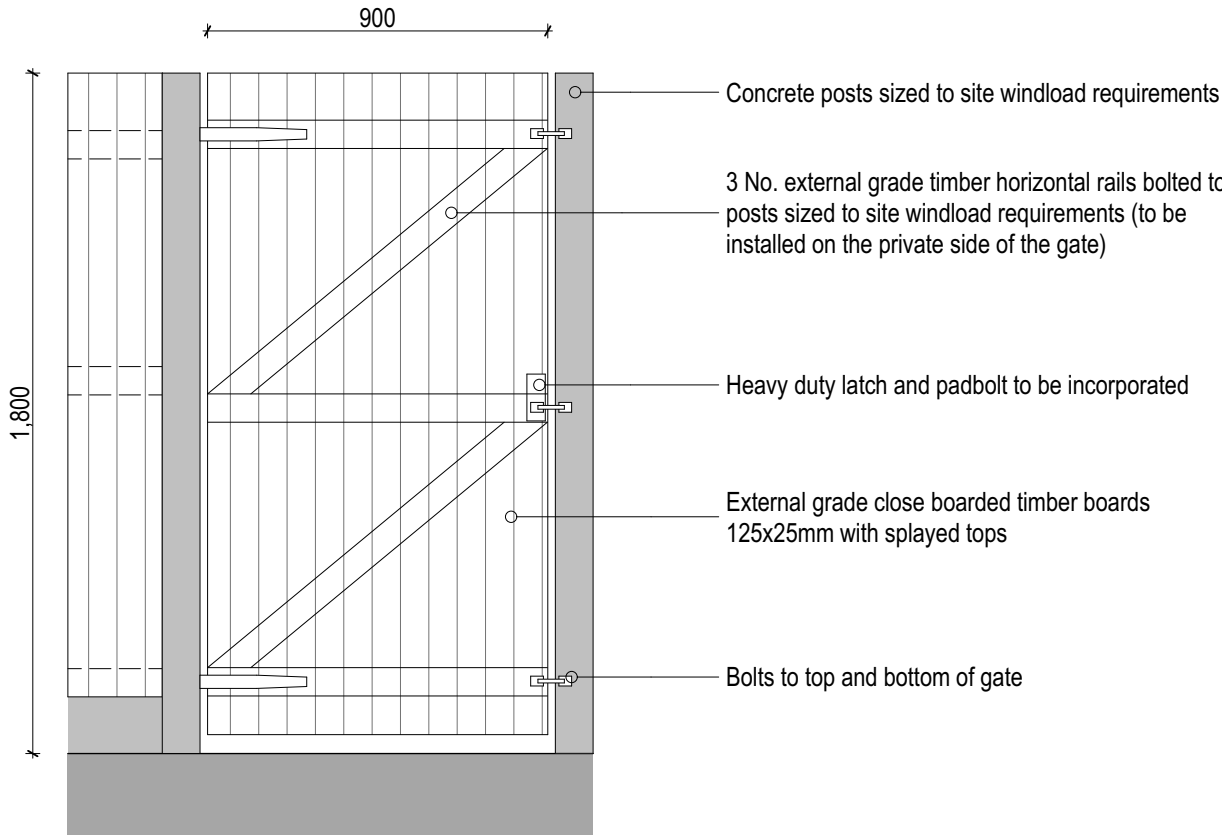


Type FG - 1800mm Timber Gate

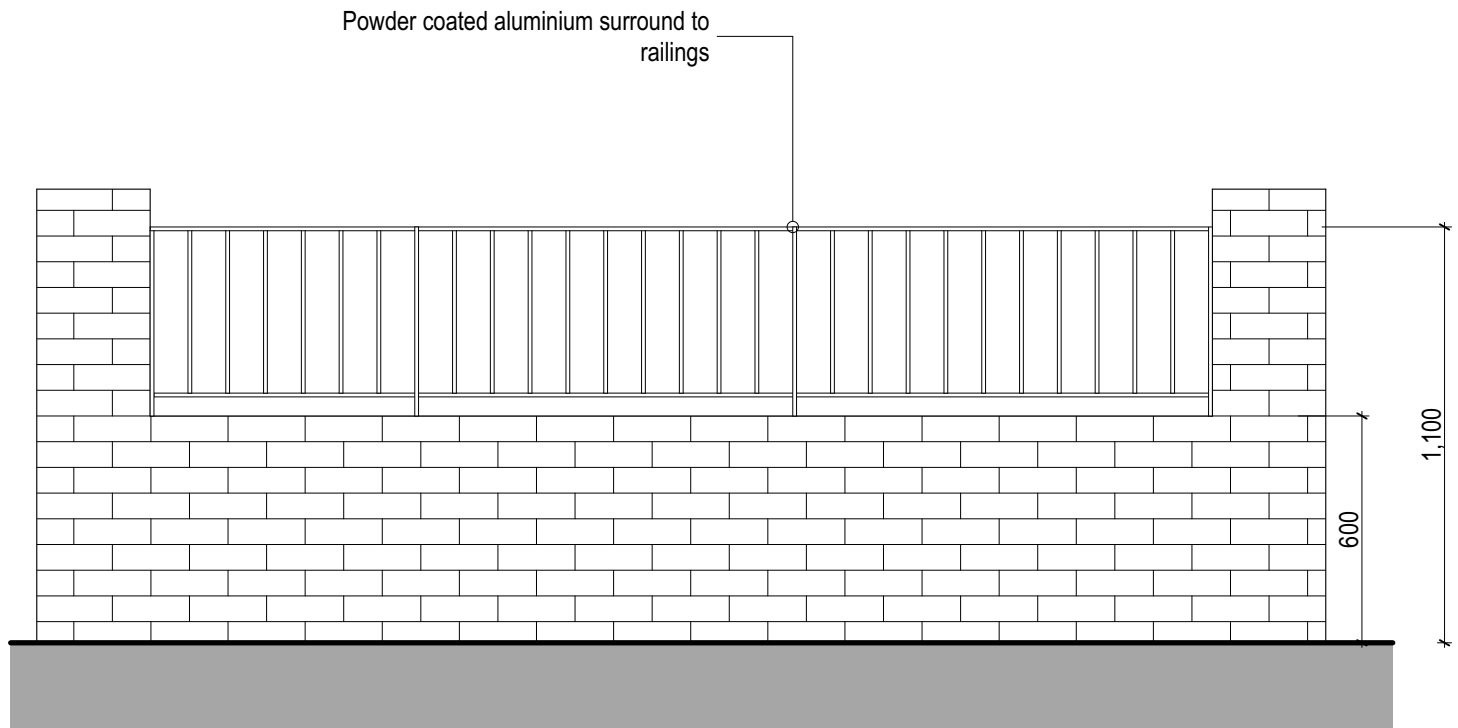


Type M1 - Brick Wall with metal railing - Front Elevation

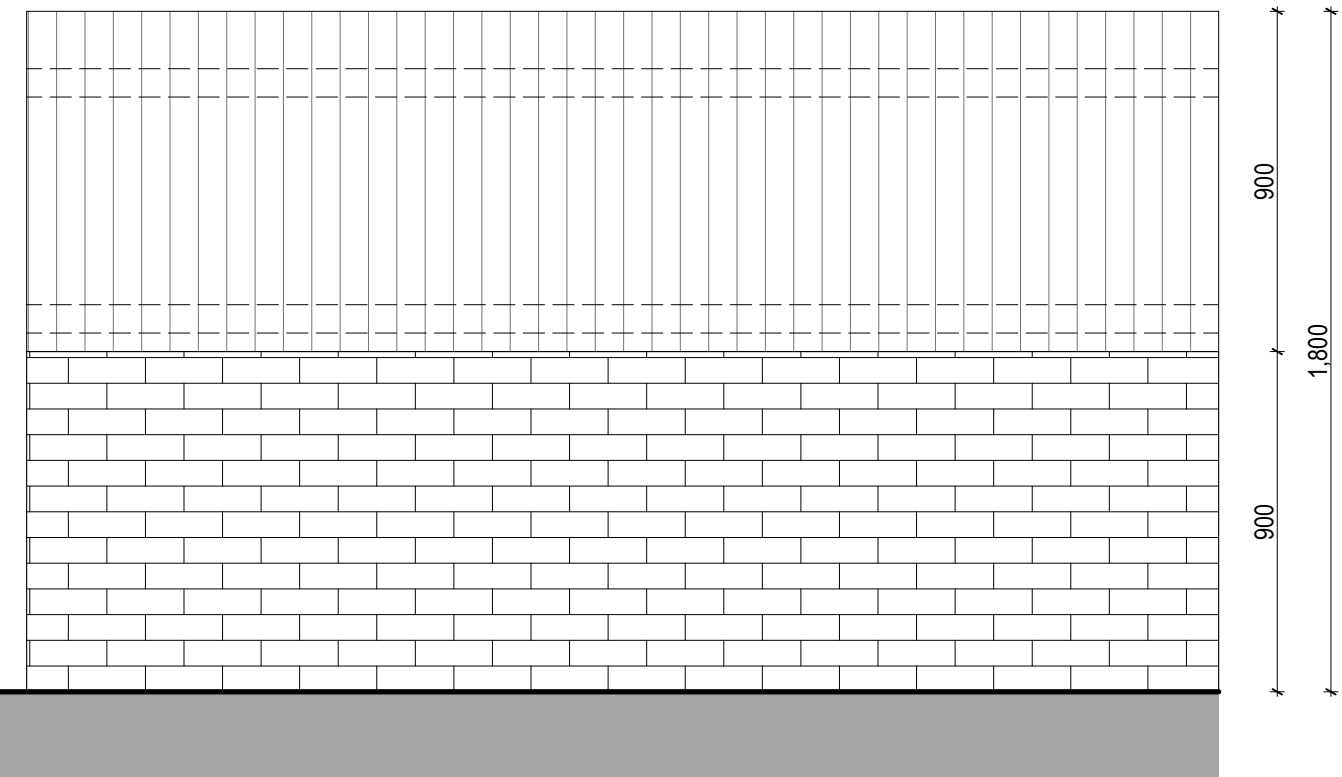

Type B1 - 900mm Brick Wall with 900mm Timber fencing

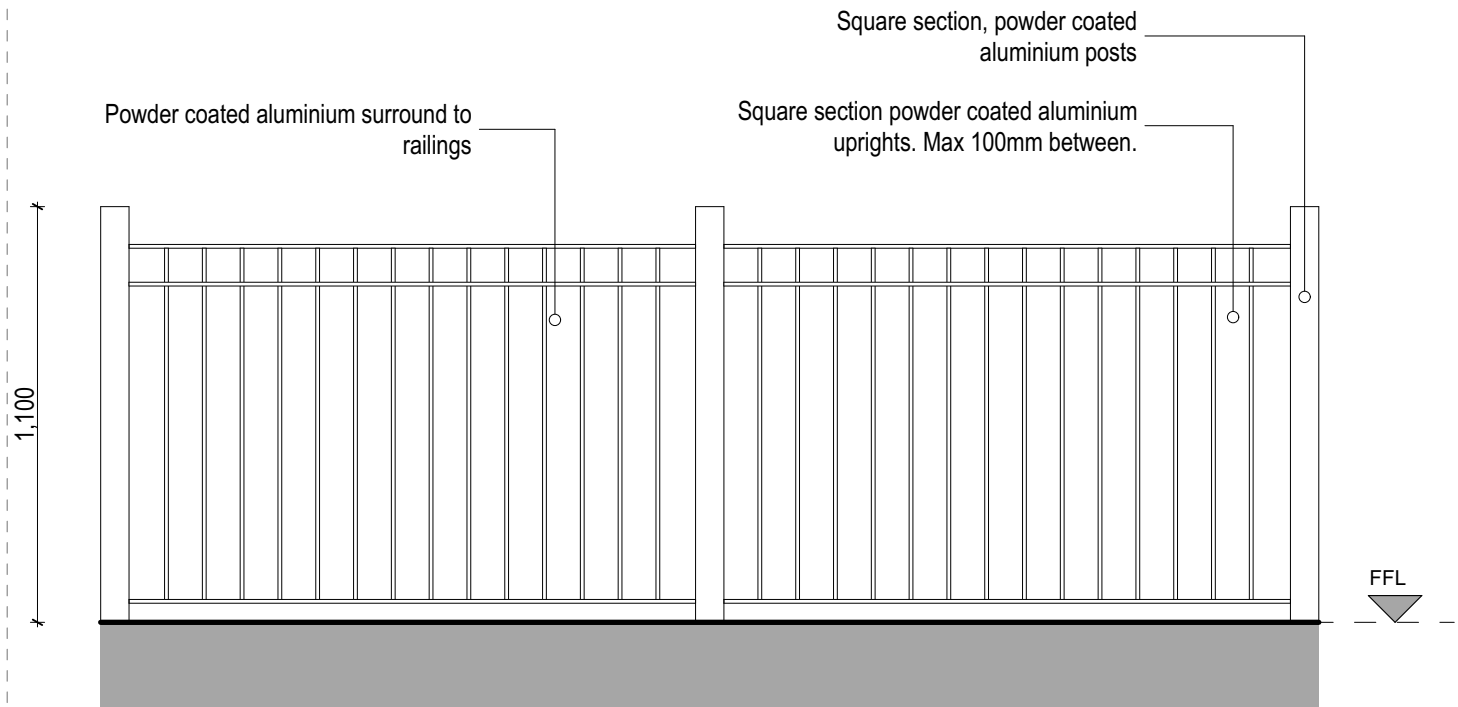

Type M2 - Metal railing Gates

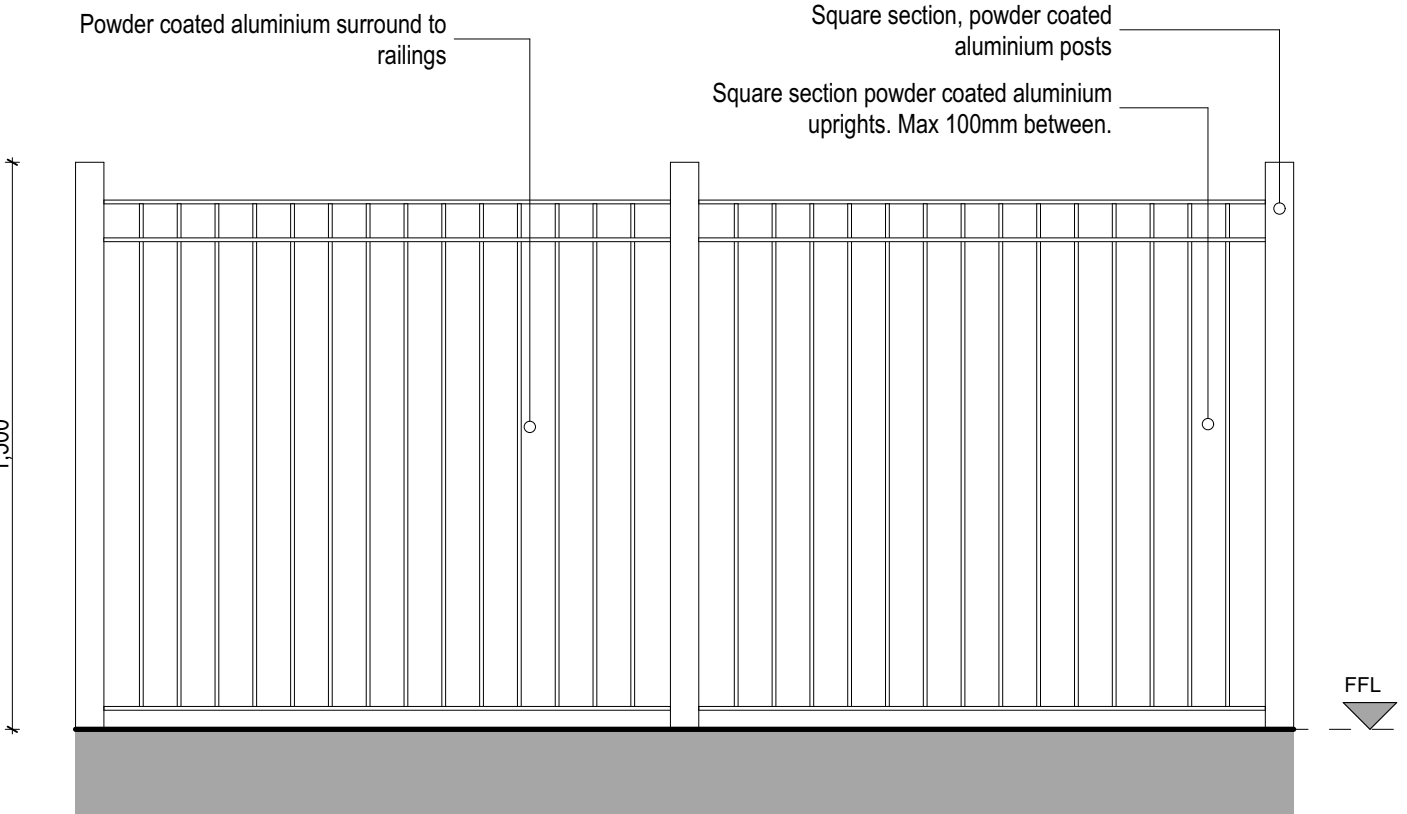

Type M3 - Metal railing gates to rear driveways

Boundary Details

1:20

B Plan updated to reflect changes of unit sizes to manchester space standards		G206023 C.M	
A Gates to rear parking adjusted to 1500mm high		200323 C.M	
Designation Detail of Revision		Date Initials	

PROJECT	TITLE	SIZE	STATUS
Palgrave Ave - P500 Phase 1 Site	Proposed Boundary Treatments	A1	PLANNING
MANCHESTER M40 8JW			

PROJECT No. 1778	DRAWING No. PL-009B
DRAWN BY HW	CHECKED DS
DATE NOV'22	SCALE 1:200

No. 1 Arts Village, Henry Street, Liverpool L1 5BS Tel: 0151 707 1818 Fax: 707 1819		4a Rock Mill Lane, New Mills, SK22 3BN e-mail: admin@johnmccall.co.uk	
---	--	---	--