

Notes

GENERAL NOTES

THE CONTRACTOR IS ADVISED TO VISIT THE SITE PRIOR TO ALL LOCAL CONDITIONS & RESTRICTIONS LIKELY TO AFFECT THE EXECUTION OF THE WORKS. NO CLAIMS ARISING FROM FAILURE TO DO SO WILL BE CONSIDERED.

THIS DRAWING IS TO BE READ IN CONJUNCTION WITH ALL OTHER DRAWINGS, SCHEDULES & SPECIFICATIONS RELATING TO THE PROJECT AND ANY DISCREPANCIES NOTIFIED TO THE CONTRACT ADMINISTRATOR IMMEDIATELY.

THE CONTRACTOR IS TO CHECK ALL DIMENSIONS ON SITE PRIOR TO COMMENCING WORKS OR ORDERING ANY MATERIALS. DO NOT SCALE OFF DRAWINGS..

ALL WORKMANSHIP AND MATERIALS TO COMPLY WITH BUILDING REGULATIONS, BRITISH STANDARDS, CODES OF PRACTICE, MANUFACTURERS INSTRUCTIONS, AGREEMENT CERTIFICATES ETC. ALL MATERIALS SHALL BE SUITABLE FOR PURPOSE.

THE CONTRACTOR IS TO MAKE GOOD ALL

- THE CONTRACTOR TO CHECK AND VERIFY ALL BUILDING AND SITE DIMENSIONS, LEVELS AND SEWER INVERT LEVELS AT CONNECTION POINTS BEFORE WORK COMMENCES. THIS DRAWING MUST BE READ WITH AND CHECKED AGAINST ANY STRUCTURAL OR SPECIALIST DRAWINGS PROVIDED.
- THE CONTRACTOR IS TO COMPLY IN ALL ASPECTS WITH THE CURRENT BUILDING REGULATIONS WHETHER OR NOT SPECIFICALLY STATED ON THESE DRAWINGS
- NO DIMENSIONS ARE TO BE SCALED FROM THIS DRAWING. ALL DIMENSION TO BE CHECKED BEFORE WORK COMMENCES AND ANY DISCREPANCY TO BE REPORTED TO CLIENT.
- ALL WORKS TO COMPLY WITH THE WORKMANSHIP CLAUSES IN BS8000 SERIES AND TO BE IN FULL COMPLIANCE WITH BUILDING REGULATIONS.
- CONTRACTOR IS TO NOTIFY BUILDING CONTROL AT THE APPROPRIATE STAGES IN CONSTRUCTION - NECESSARY FOR THEM TO DETERMINE THE WORKS STATUTORY COMPLIANCE.

WORKS DISTURBED.

THE CONTRACTOR TO COMPLY WITH CDM REGULATIONS AND HEALTH AND SAFETY REQUIREMENTS WHERE APPROPRIATE.

Text Key

- Proposed White K-Rend Coloured Render System
- Proposed Roof Tiles to LA Approved Roof Covering
- Proposed Anthracite PVCu Roof Lantern
- Proposed Anthracite Aluminium Double Glazed Windows
- Proposed Anthracite Aluminium Obscured Double Glazed Windows
- Proposed Velux PVCu Roof Light
- Bi-Fold Aluminium Anthracite External Door
- GRP Flat Roof - Anthracite top cop finish
- Composite Double Glazed doors
- Feather Edge Treated Timber Fence
- Red Facing Brck - Type to LA Approval

Rev	Description	Date	Dr	App
original by		date created	by	by
NK		12/06/22		NK




Enquiries@nkarchitectural.co.uk
0161 818 7185

19 HEXAGON CLOSE MANCHESTER, M9 8PN

client name	Mr Ashfaq Sardar
project	8 Leabank Road, Levenshulme, M19 3DU - TWO STOREY SIDE EXTENSION
drawing	PROPOSED NORTH AND SOUTH ELEVATIONS
computer file	C:\Users\TRADE\Documents\190620\8 LEABANK ROAD - ASHFAQ SARDAR LEABANK - OPTION 2.dwg
plot date	
project number	2021.0042.2678
scale	1 : 50 @A1
drawing number	A103
rev	D
issue status	

This drawing is to be read in conjunction with all related drawings. All dimensions must be checked and verified on site before commencing any work or producing shop drawings. The originator should be notified immediately of any discrepancy. This drawing is copyright and remains the property of NK Architectural.

PROPOSE TO EXTEND AT THE REAR OVER EXISTING SHED DEVELOPING INTERNAL STRUCTRAL WALLS WHERE POSSIBLE IN LINE WITH ENGINEERS DOCUMENTATION TO ACHIEVE THE SINGLE STOREY HEIGHT FORMING A NEW ROOF WITH TILES TO MATCH THE EXISTING

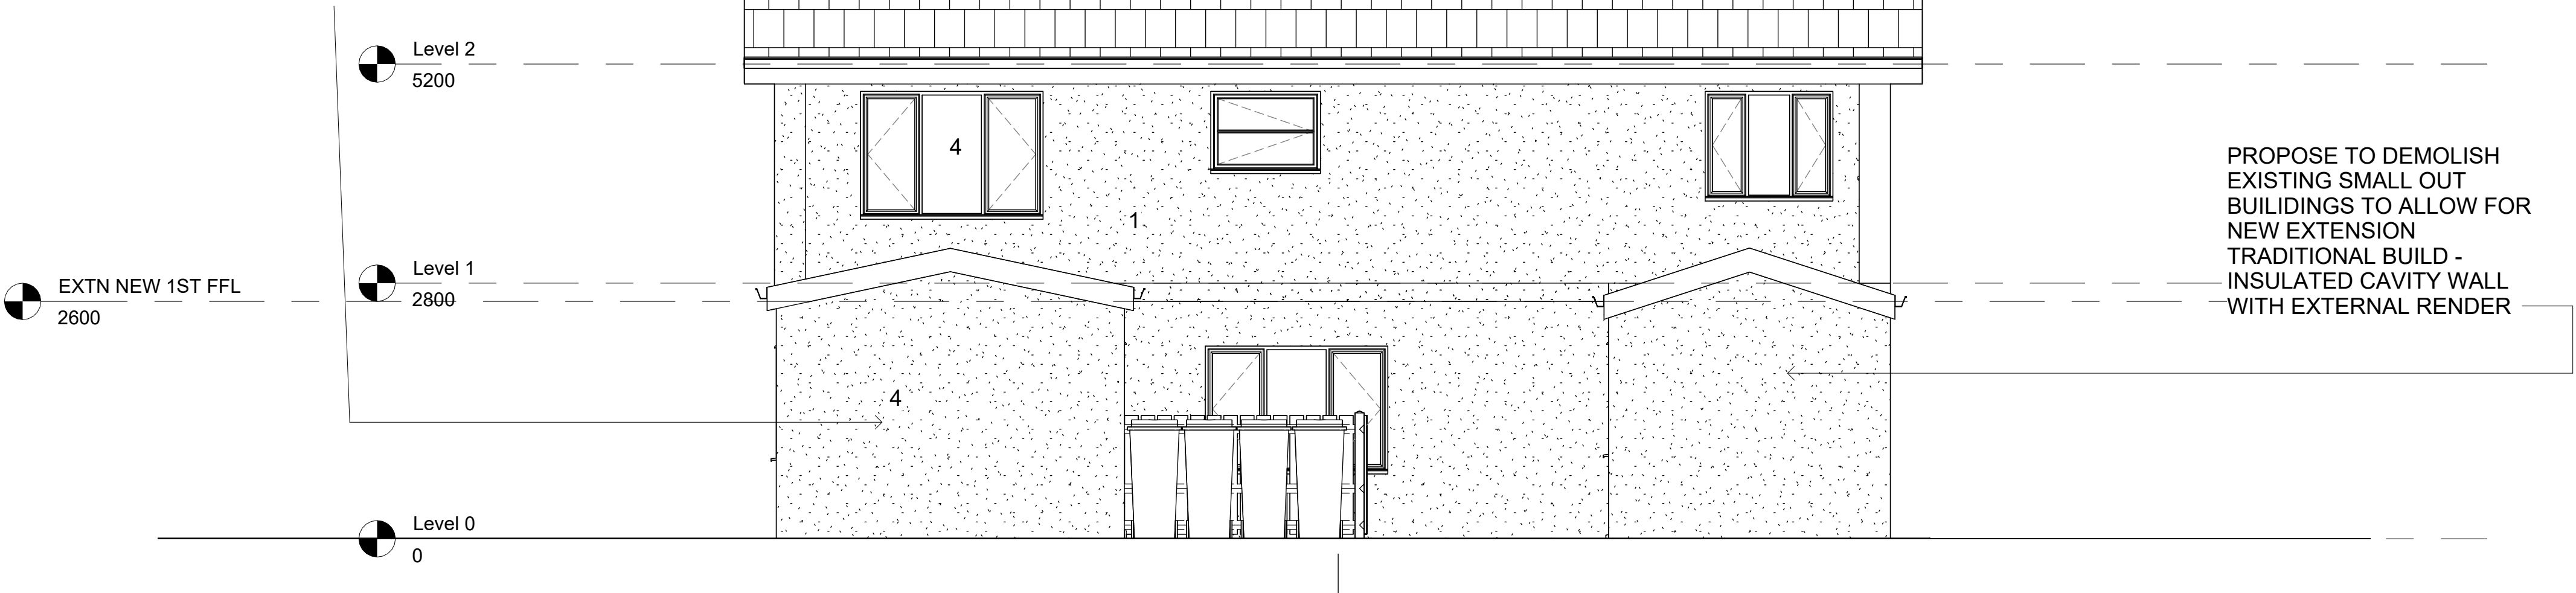

1 North
1 : 50



3 South
1 : 50