
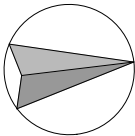
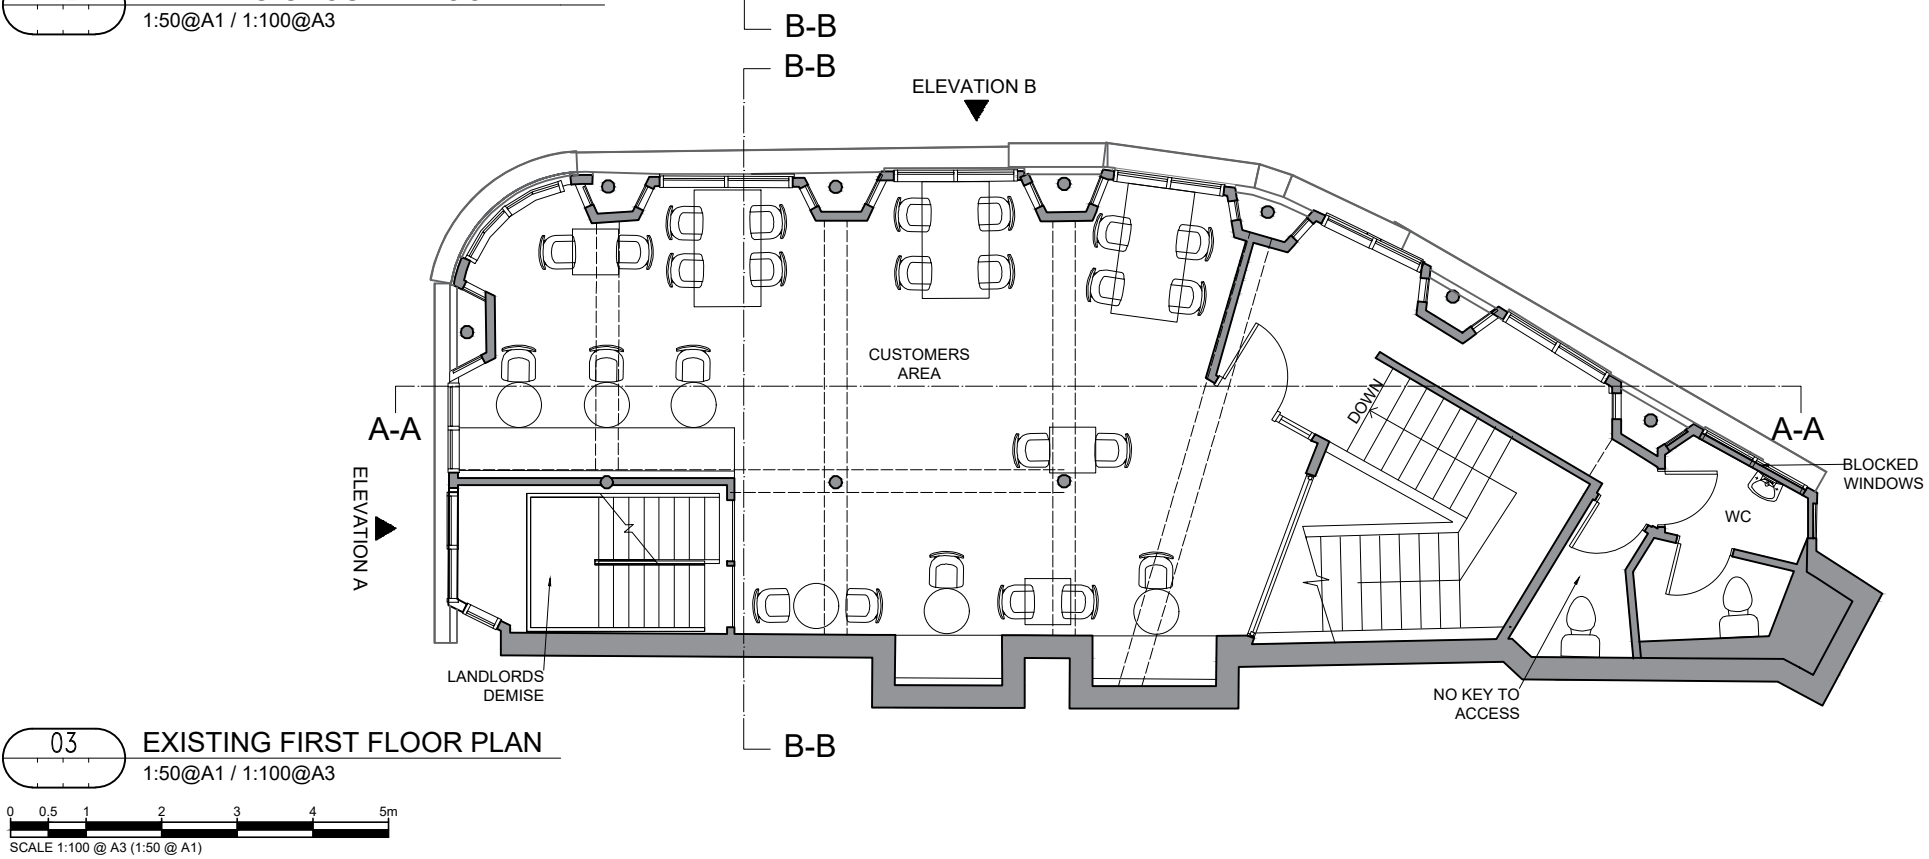
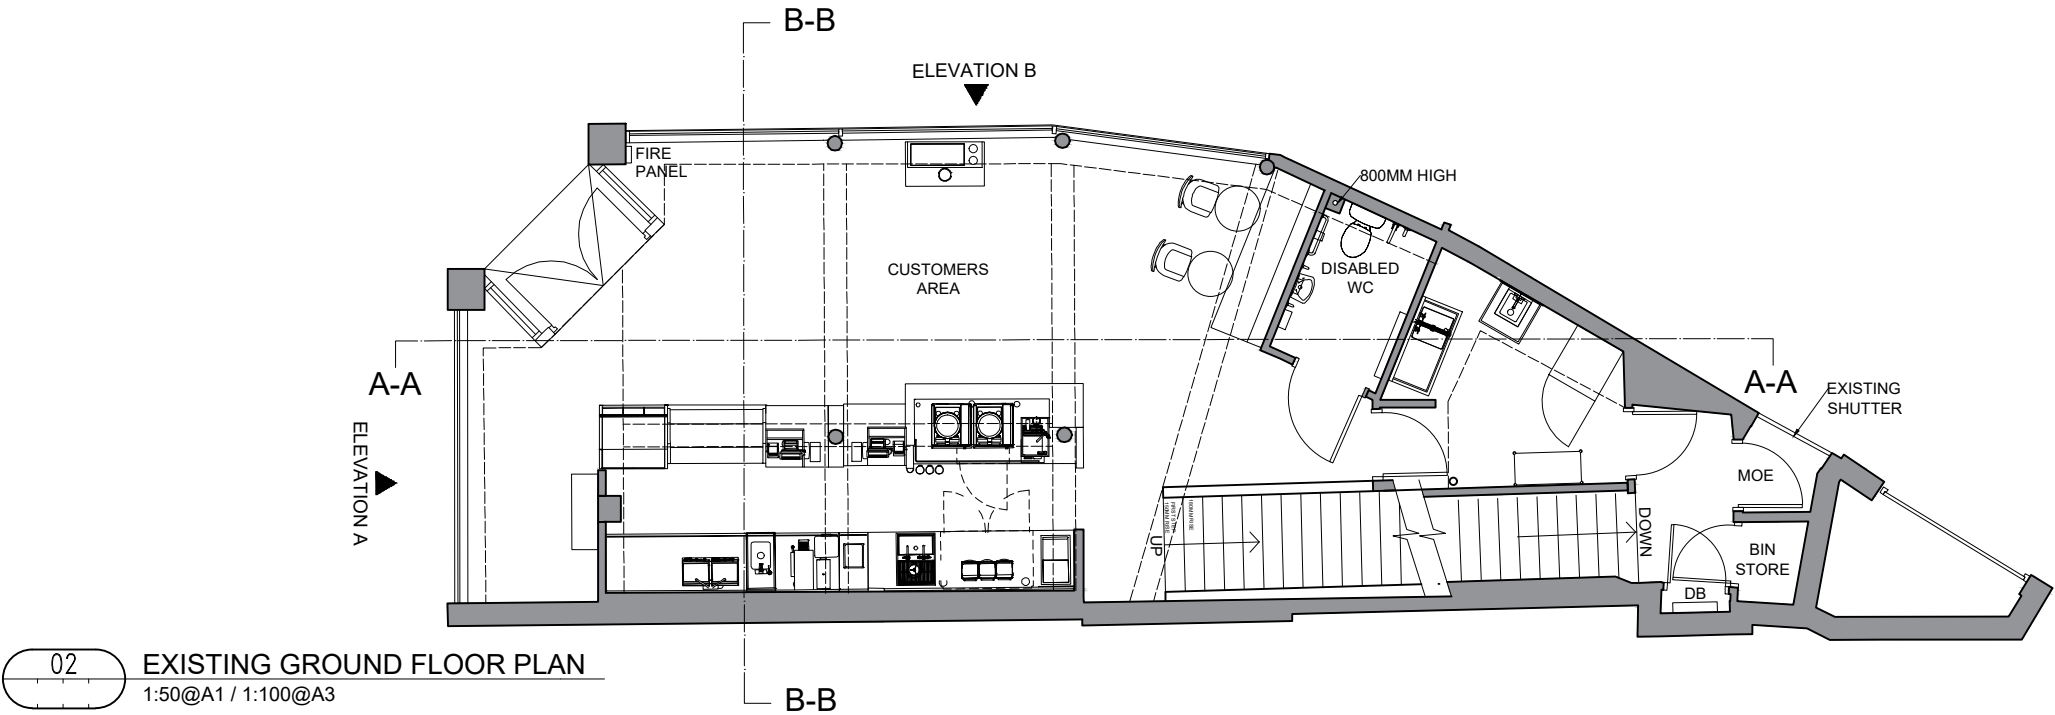


Revision	Date	By	Chk
-- First Issue	17.02.23	EY	PT

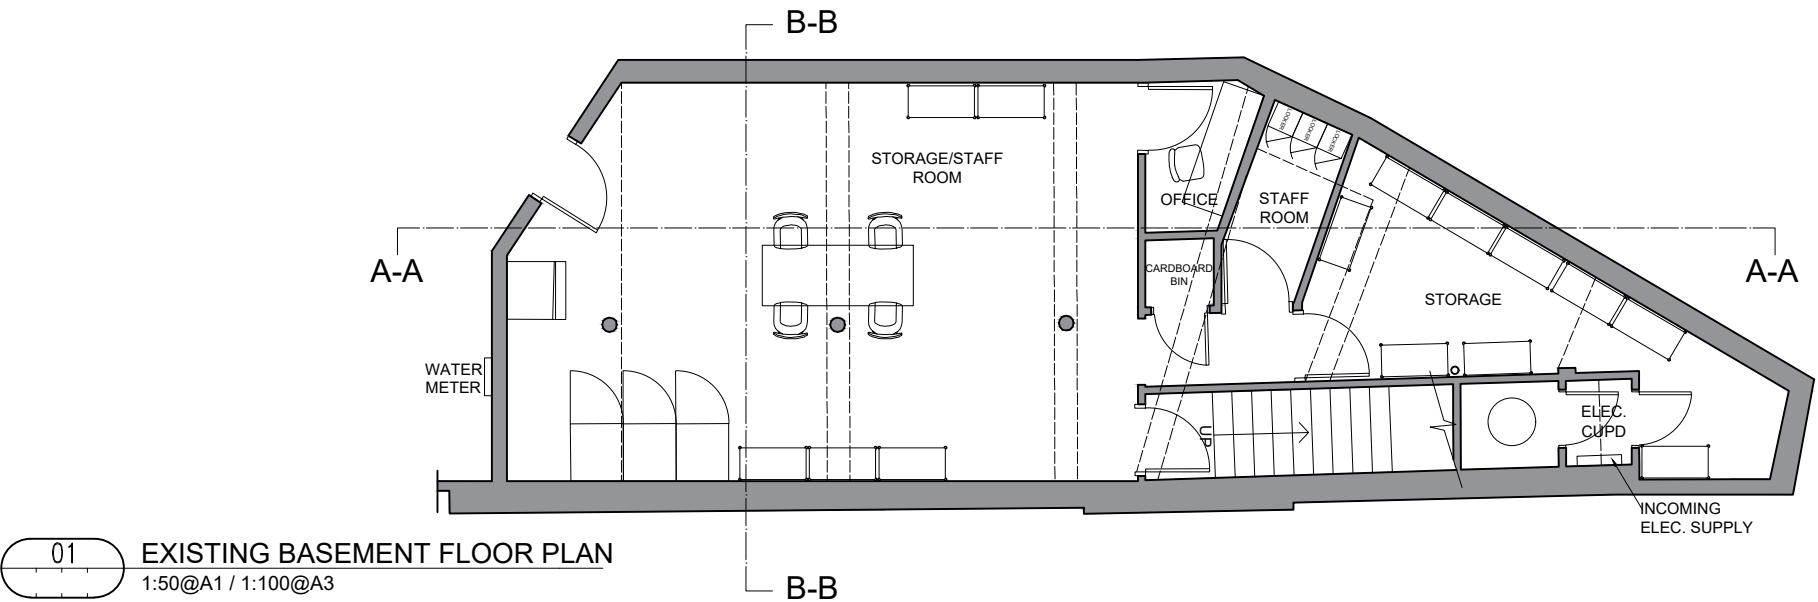

Status EXISTING MEASURE			
Client 			
Starbucks Project Number 25121-055		Store Number 12508	
Architect 			
Project Title 1-3 MARKET STREET, PICCADILLY MANCHESTER M1 1LZ			
Drawing Title EXISTING BASEMENT, GROUND & FIRST FLOOR PLAN			
Project Number 124-SB		Drawing Number 101	
Drawn EY		Checked PT	
Scale AS SHOWN@A3		Date 17.02.2023	
Revision --			
The content of this drawing is the property of RPM Consult and may not be copied in whole or part without formal consent.			