



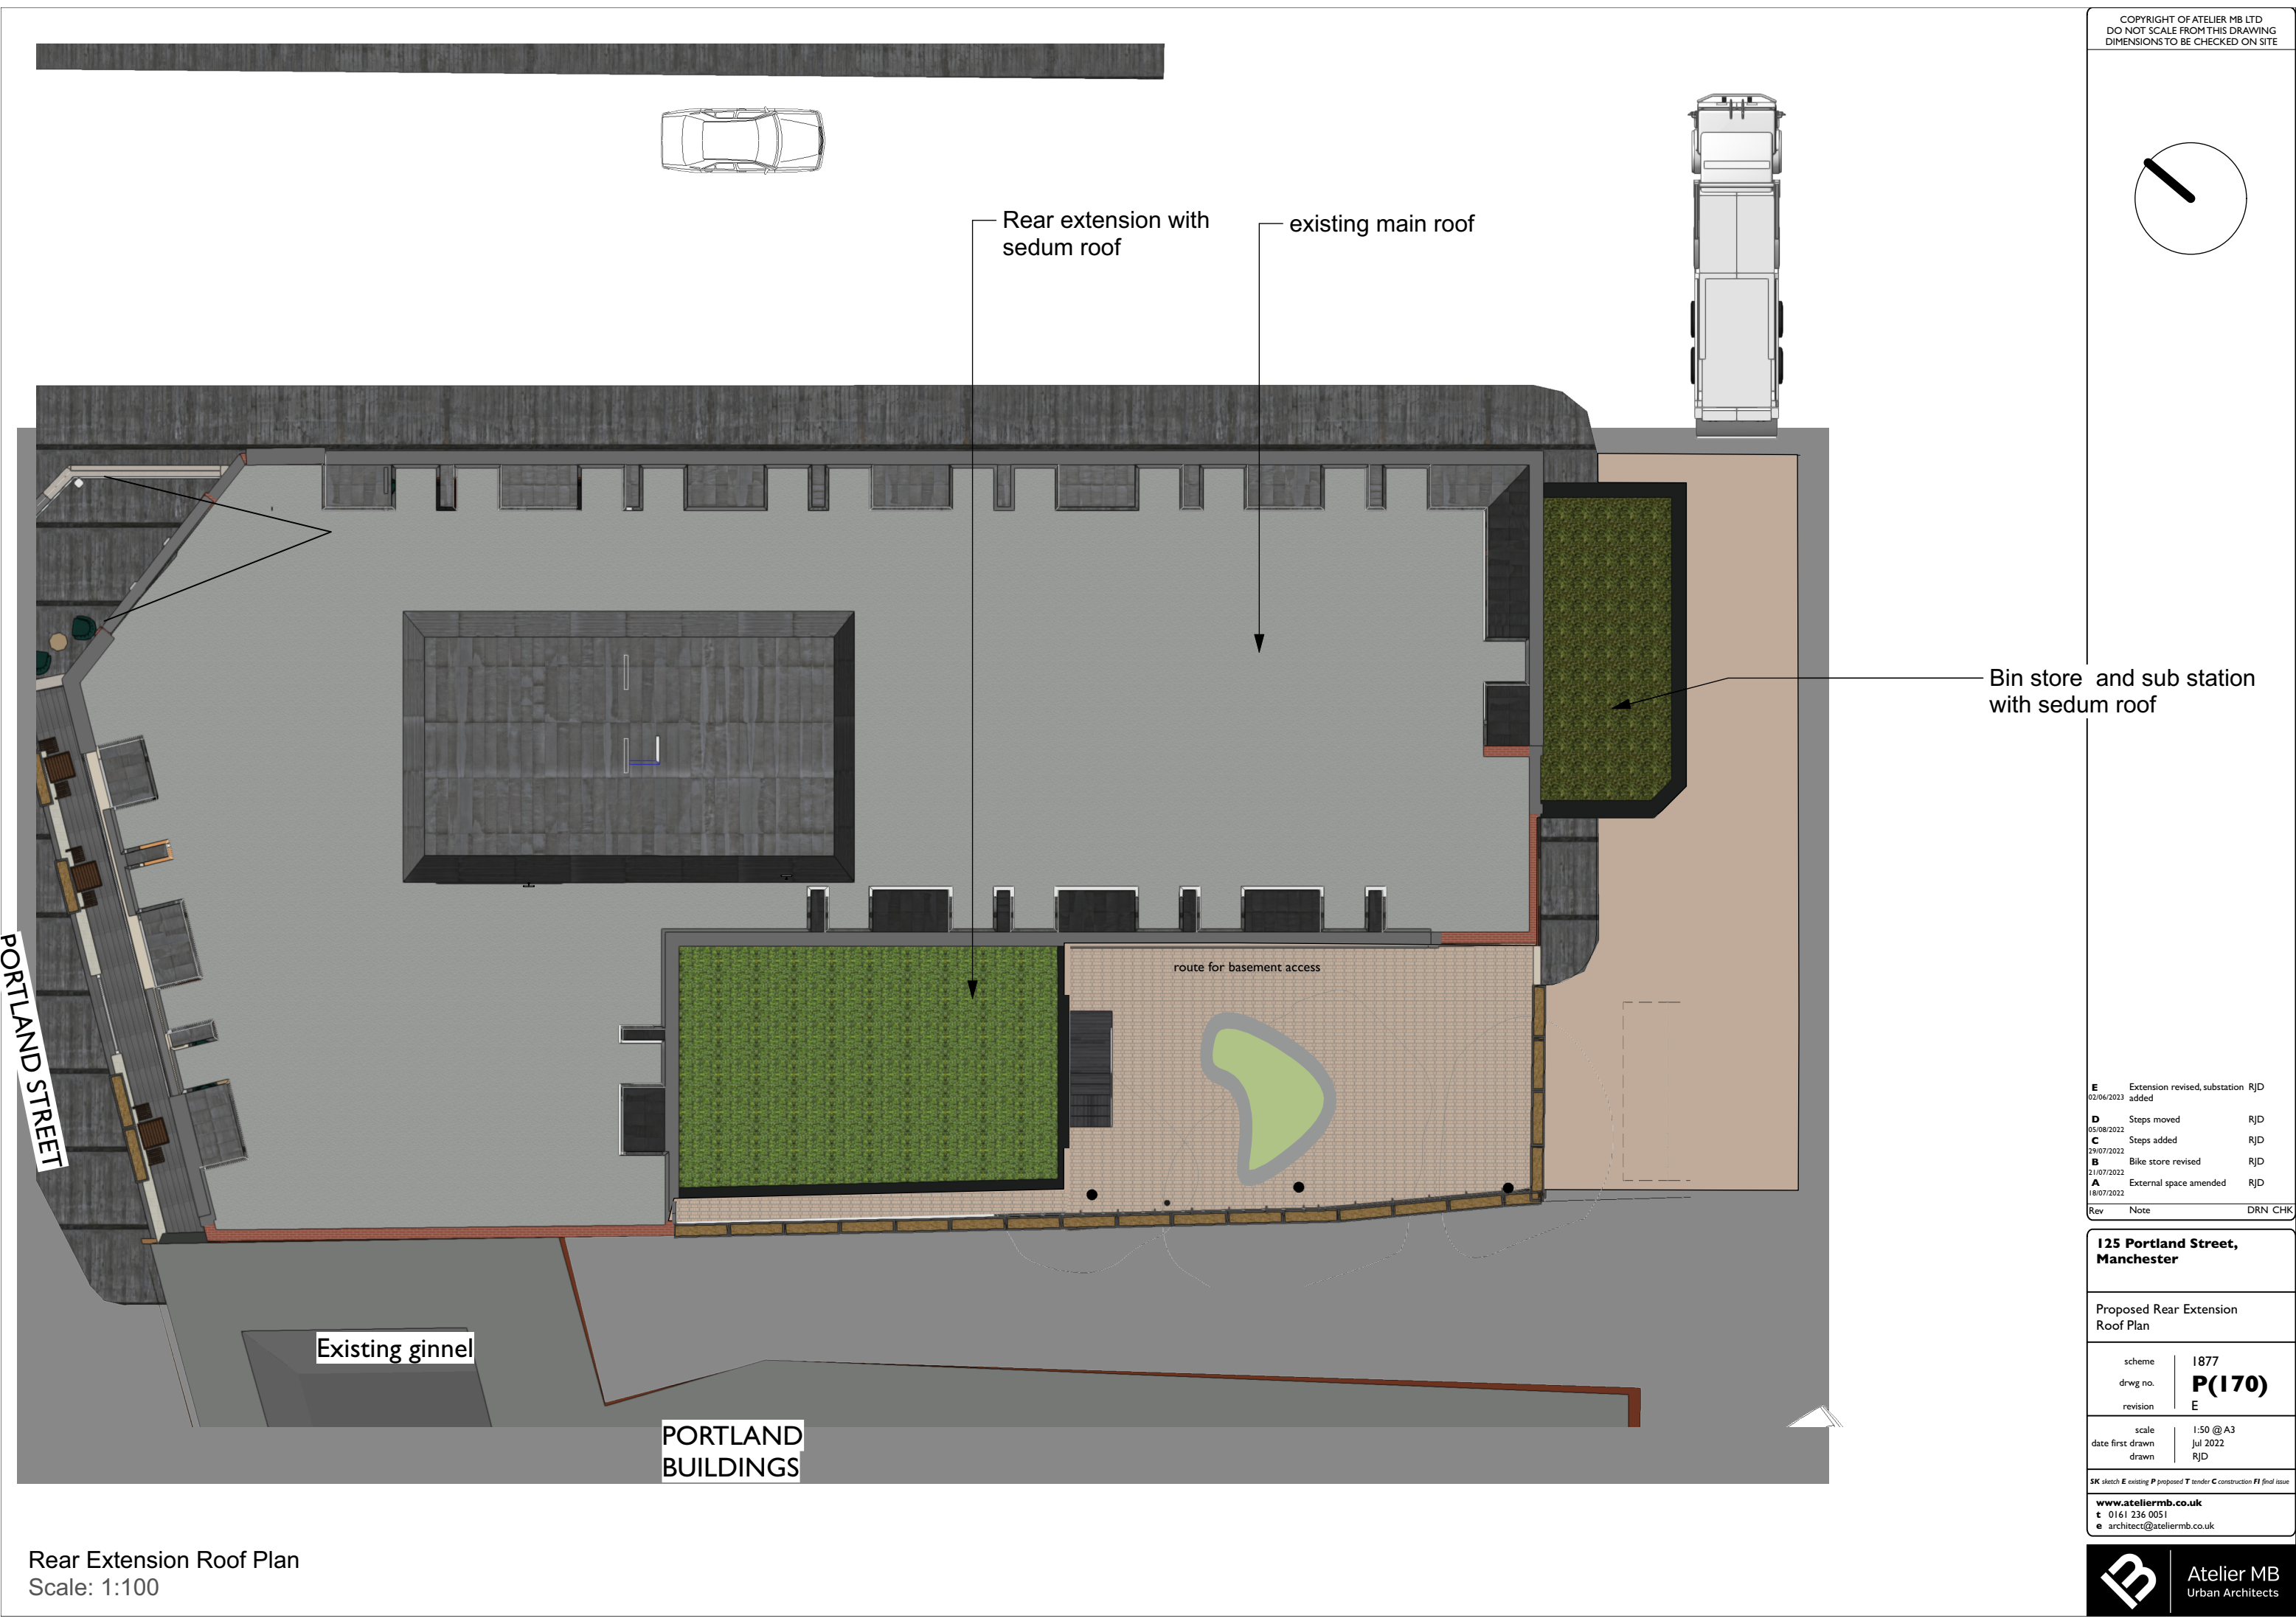

COPYRIGHT OF ATELIER MB LTD
DO NOT SCALE FROM THIS DRAWING
DIMENSIONS TO BE CHECKED ON SITE

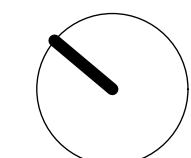

Bin store and sub station
with sedum roof

Rear extension with
sedum roof

existing main roof

route for basement access

Existing ginnel

PORTLAND
BUILDINGS

PORTLAND STREET

E	02/06/2023	Extension revised, substation added	RJD
D	05/08/2022	Steps moved	RJD
C	29/07/2022	Steps added	RJD
B	21/07/2022	Bike store revised	RJD
A	18/07/2022	External space amended	RJD
Rev	Note	DRN	CHK

**125 Portland Street,
Manchester**

Proposed Rear Extension
Roof Plan

scheme	1877
drwg no.	P(170)
revision	E

scale	1:50 @ A3
date first drawn	jul 2022
drawn	RJD

SK sketch E existing P proposed T tender C construction FI final issue

www.ateliermb.co.uk
t 0161 236 0051
e architect@ateliermb.co.uk



Rear Extension Roof Plan
Scale: 1:100