



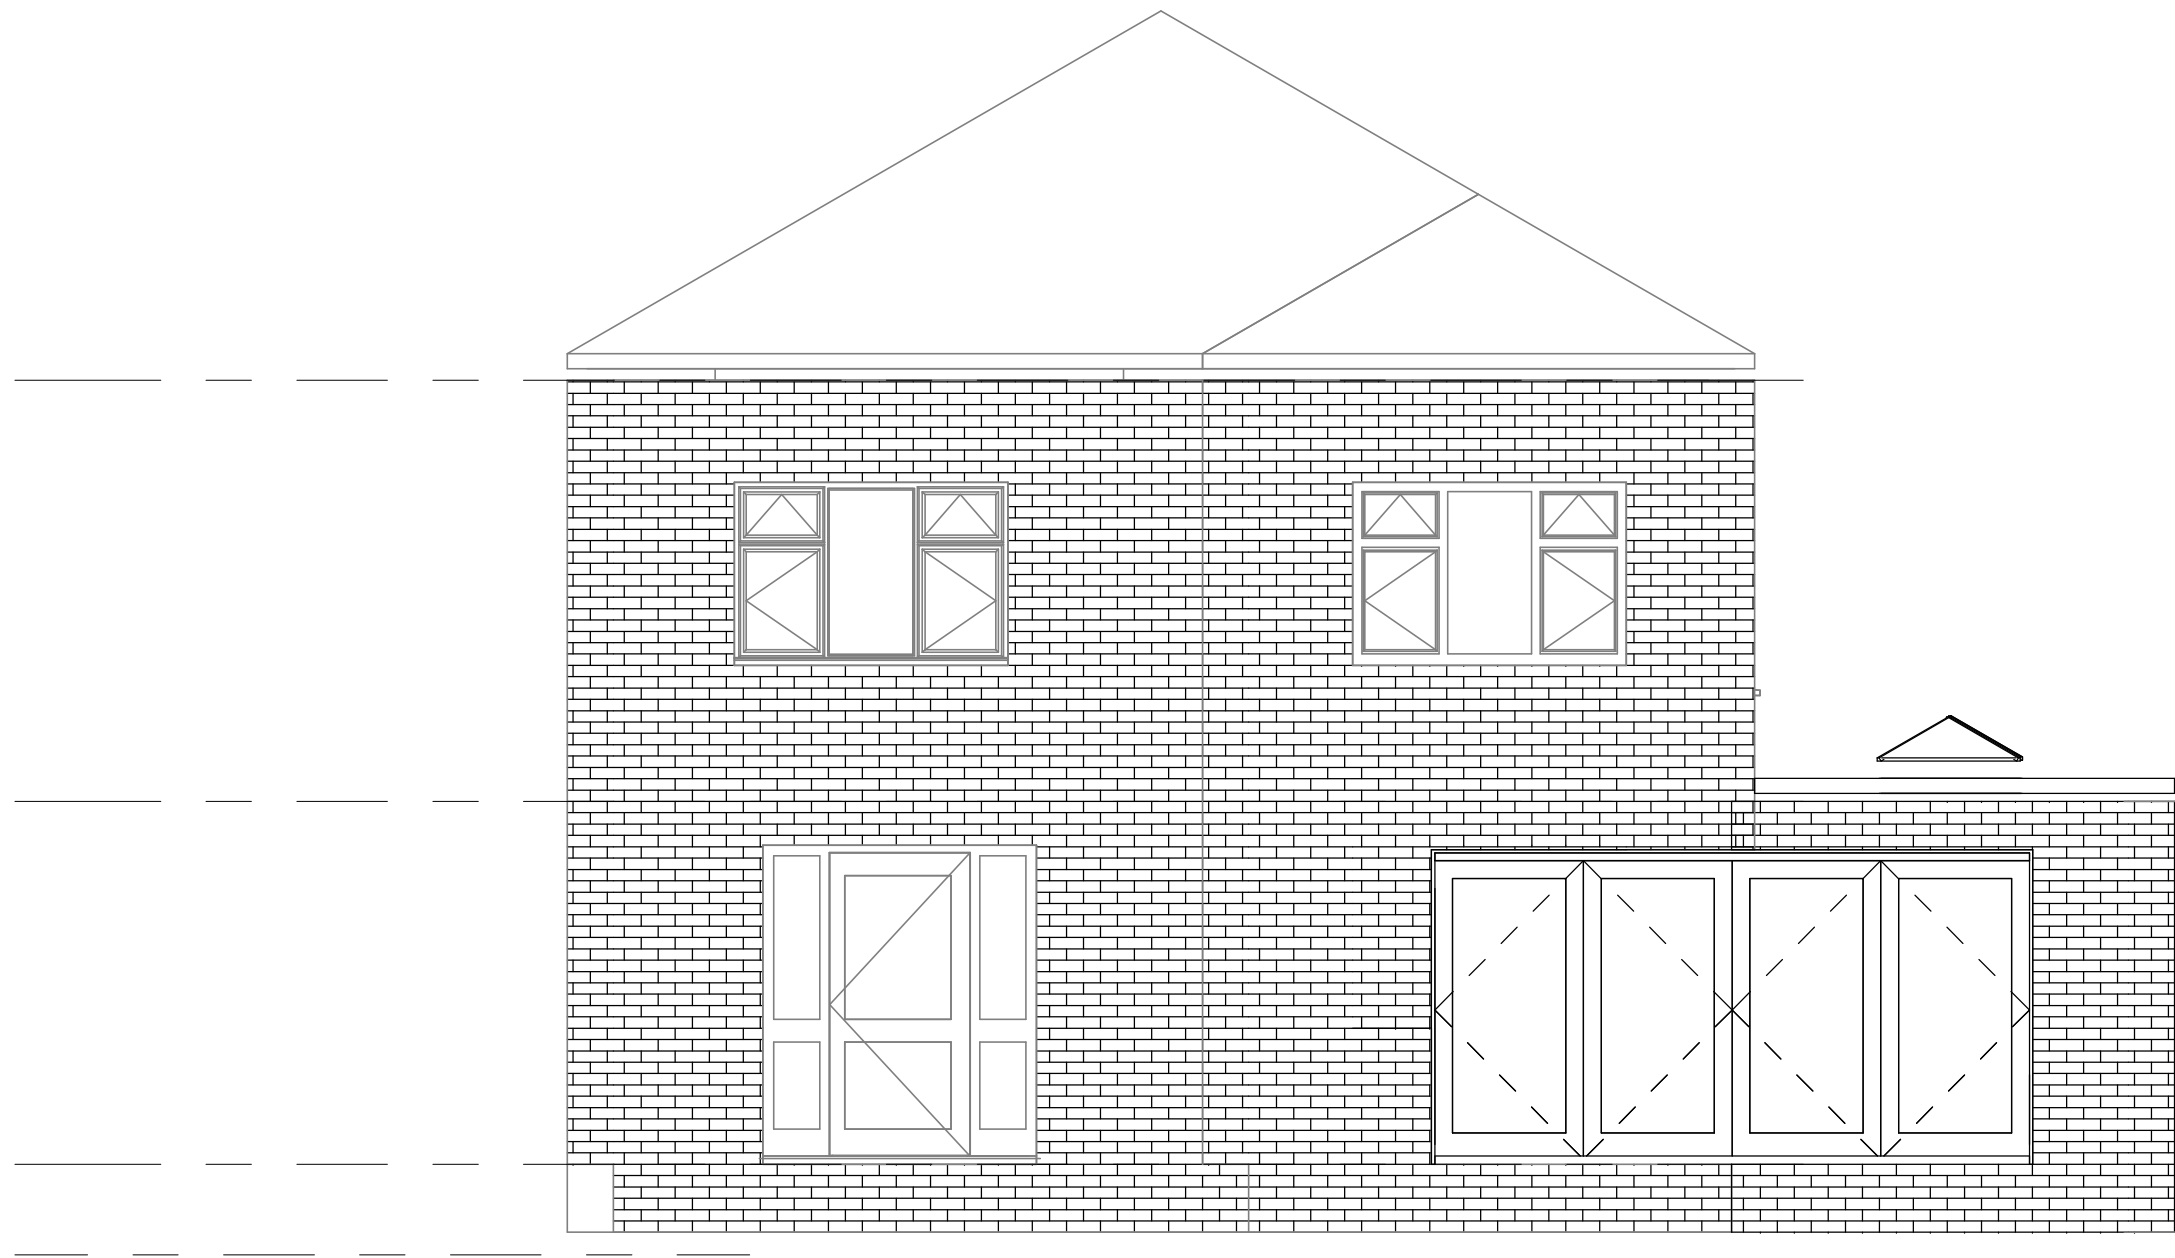


1 PROPOSED REAR ELEVATION
1 : 50

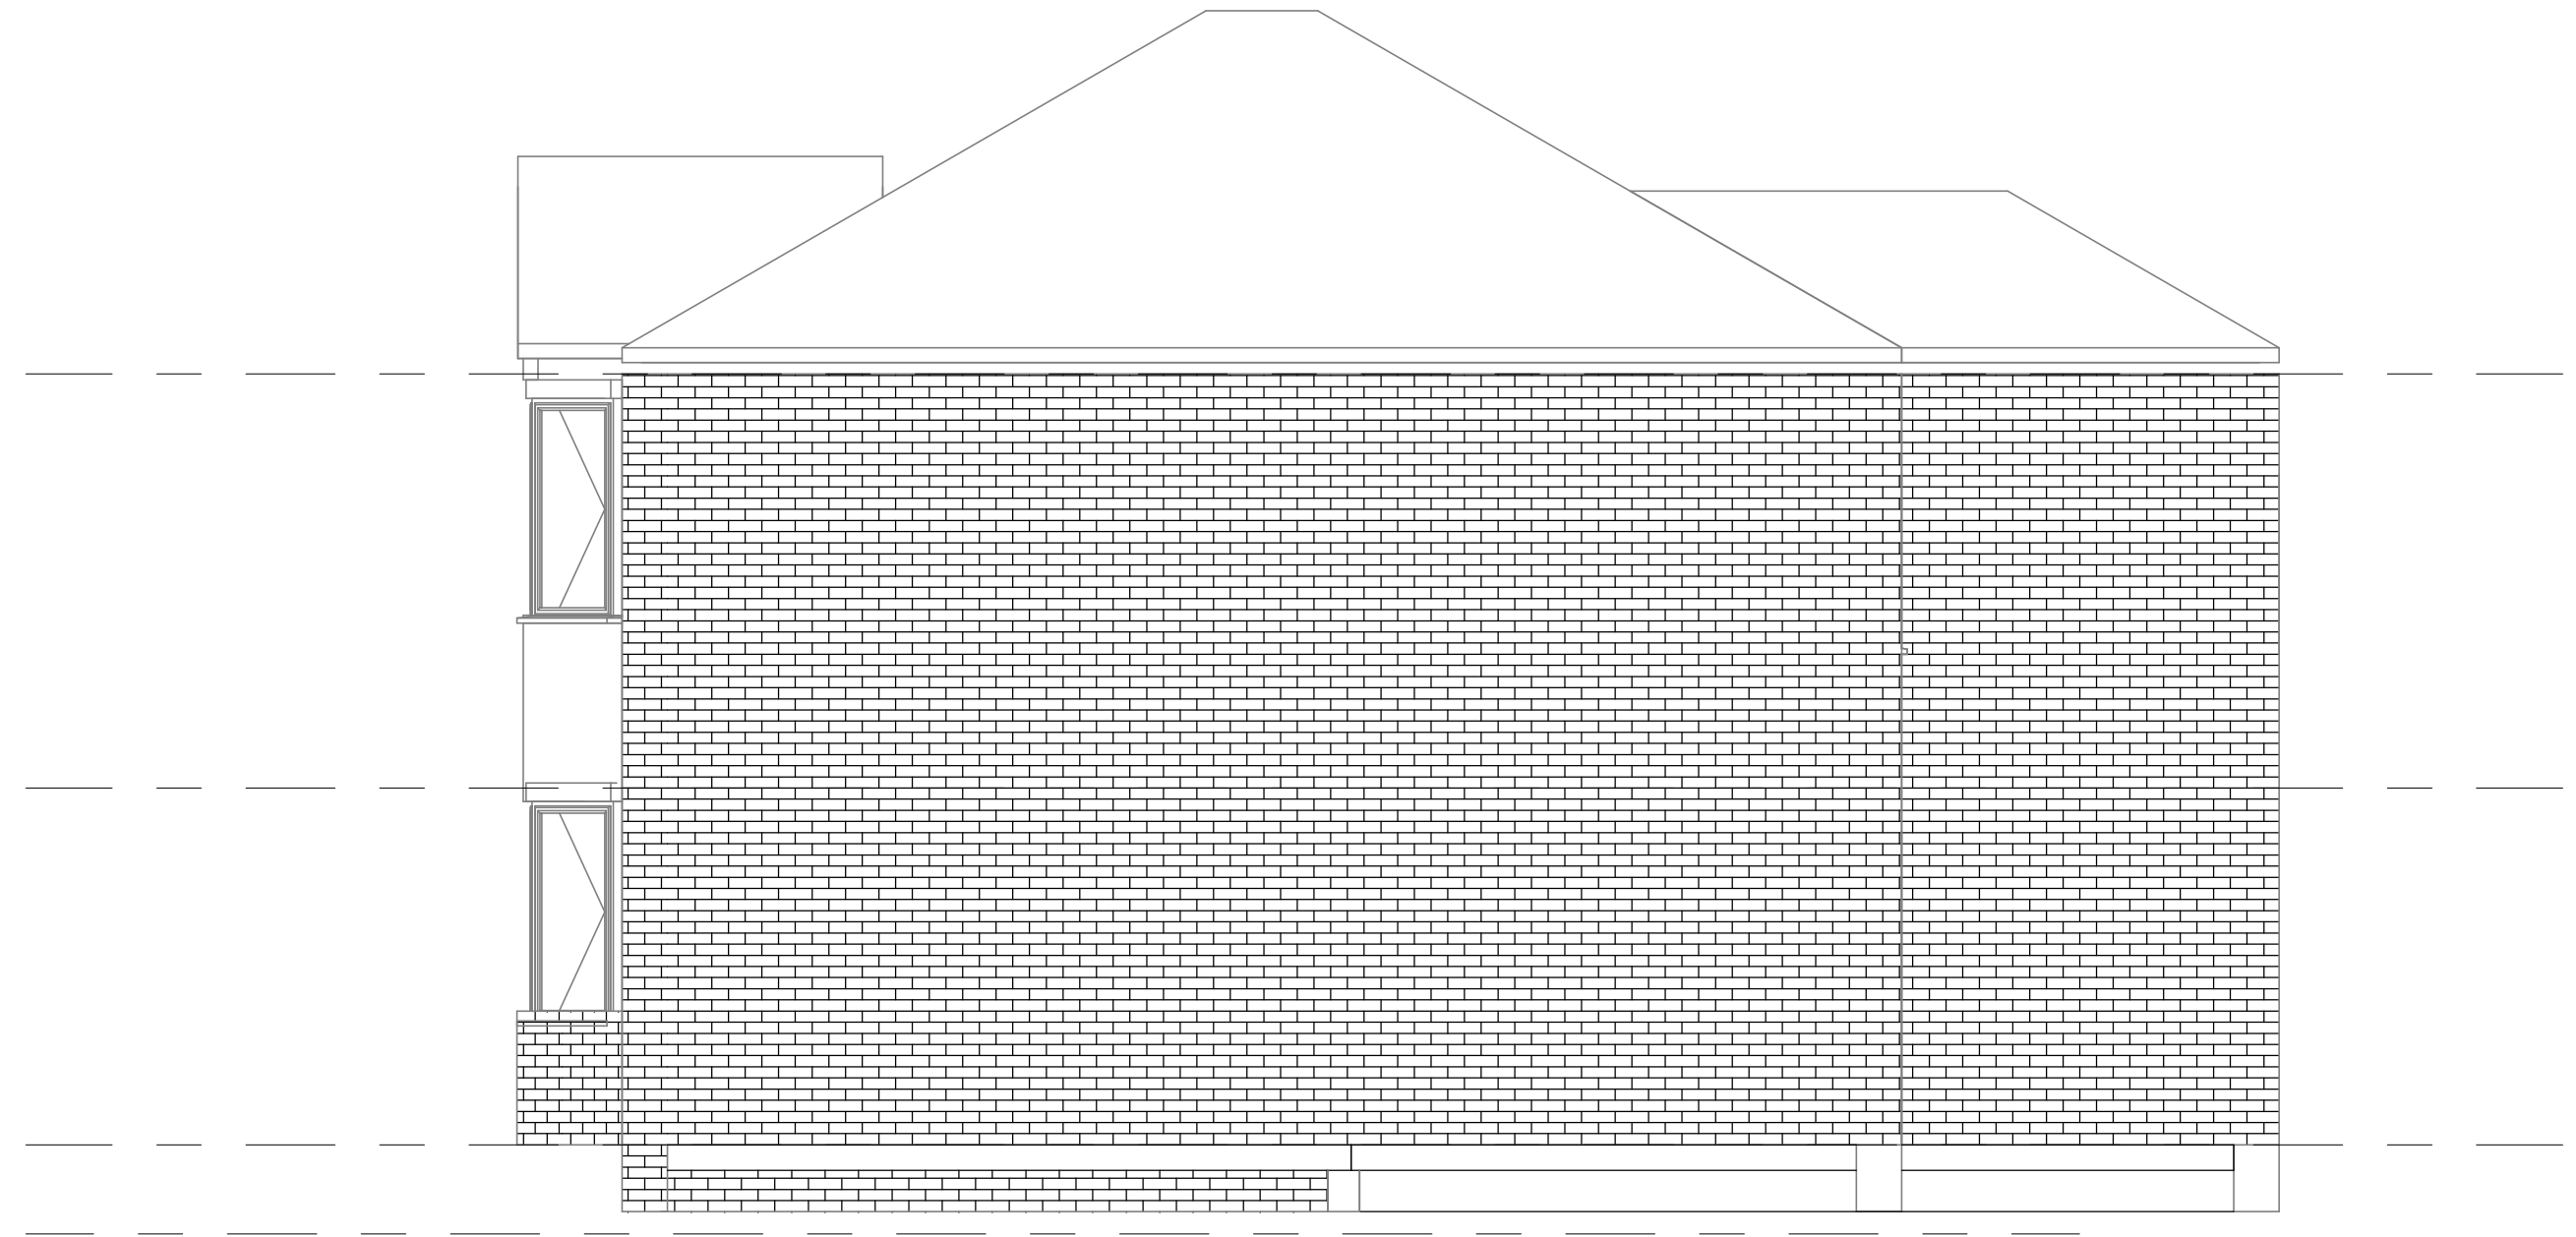


2 PROPOSED ELEVATION FROM PARTY WALL
1 : 50



3 PROPOSED FRONT ELEVATION
1 : 50

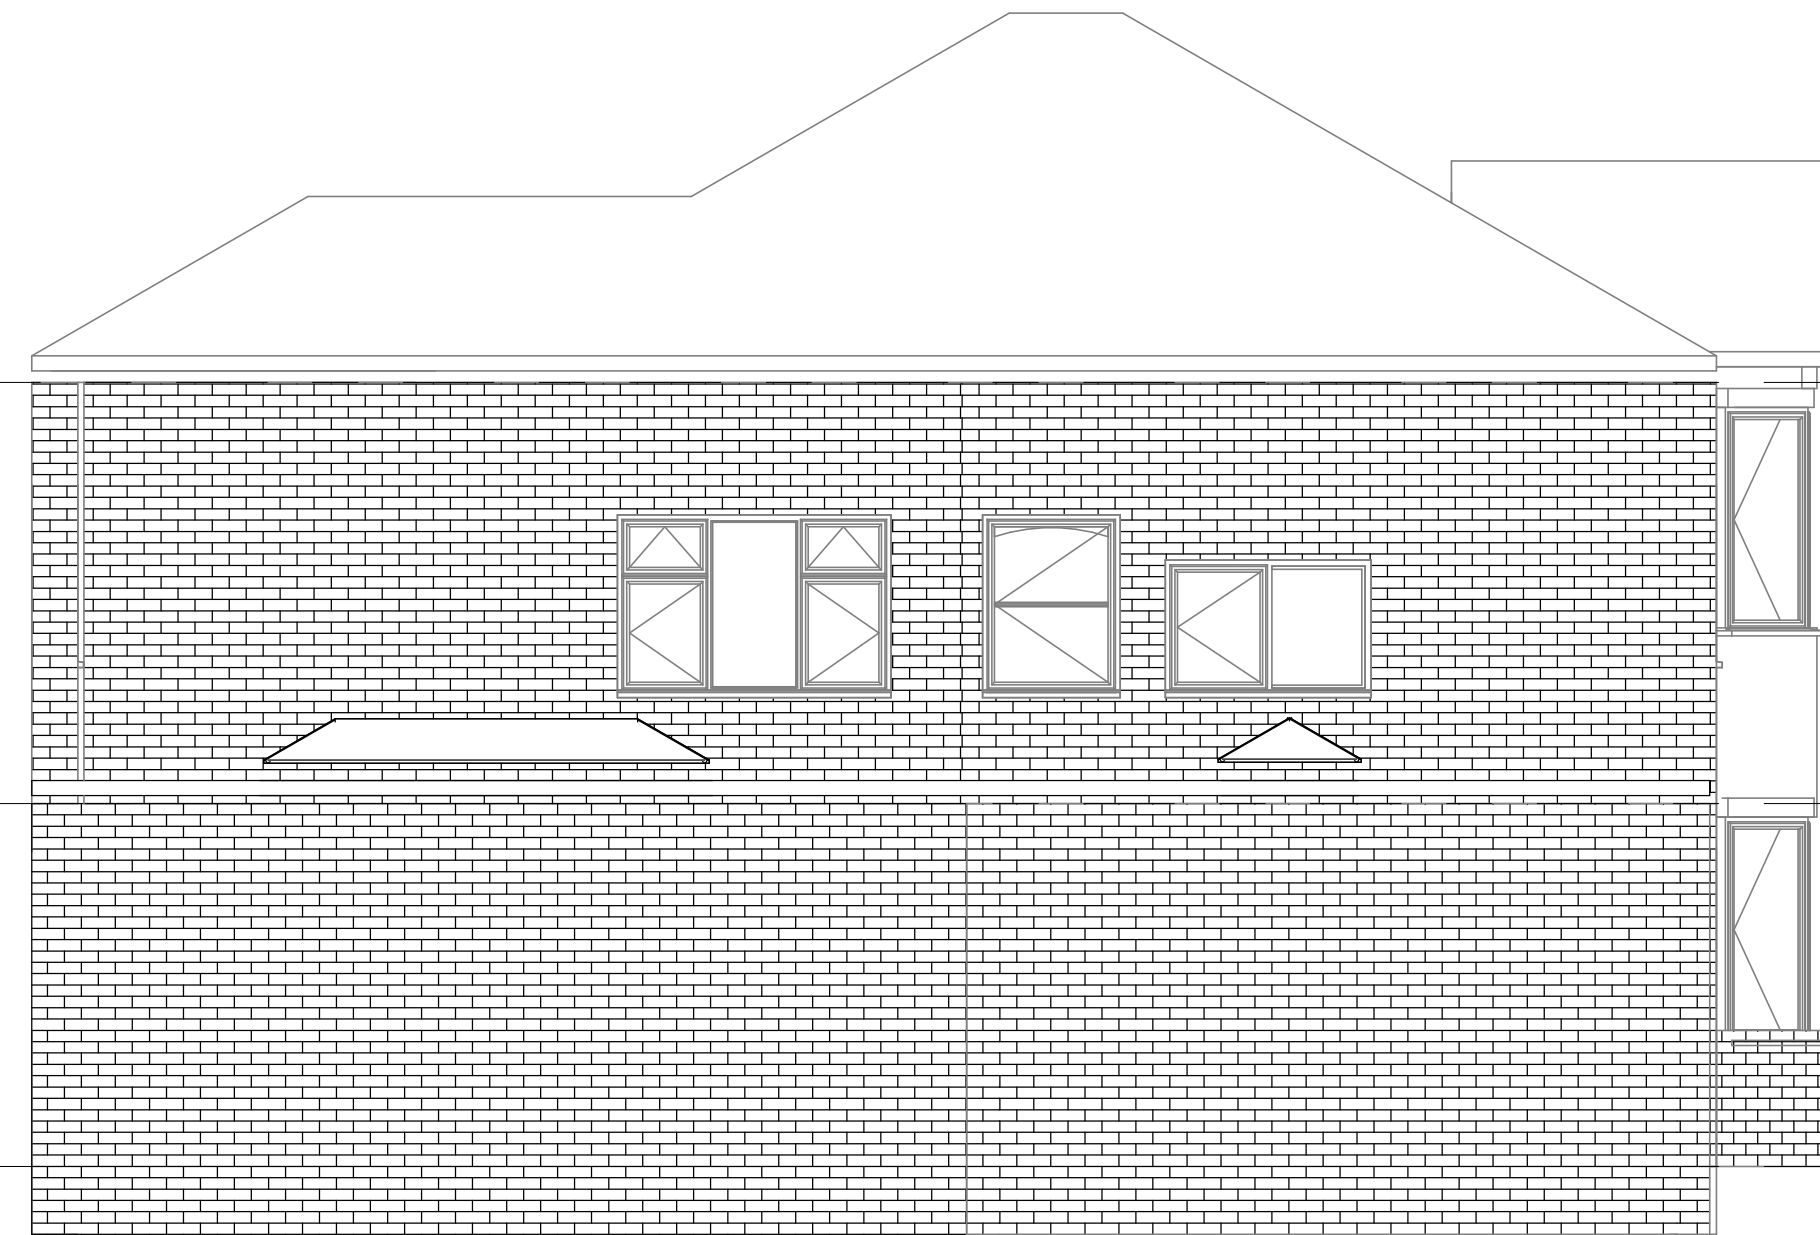

4 PROPOSED SIDE ELEVATION 1
1 : 50

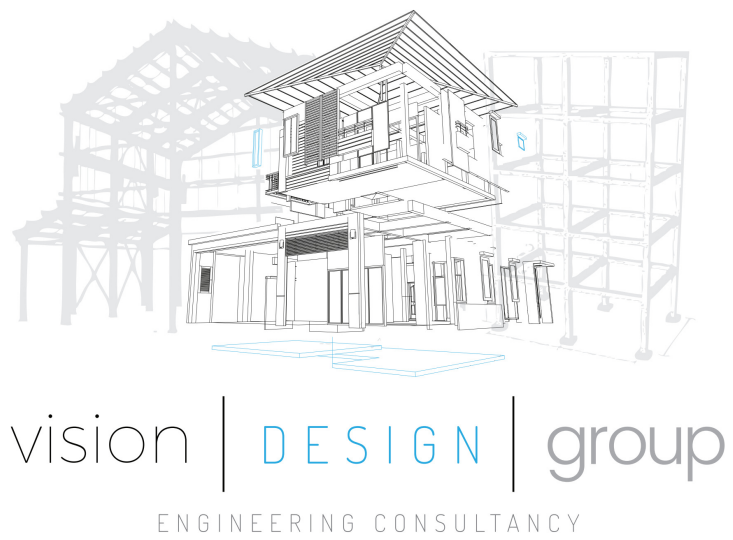

Rev	Description	Date
1	ELEVATION ISSUE	24/05/23

CODE I	SUITABILITY DESCRIPTION INITIAL ISSUE
-----------	--

STATUS S2	PURPOSE OF ISSUE INITIAL ISSUE
--------------	-----------------------------------

PROJECT 4 ELLESMERE ROAD SOUTH

TITLE PROPOSED ELEVATIONS

CLIENT K.TIDMAN

DRAWN BY Author	CHECKED BY Checker	DATE 05/24/23
--------------------	-----------------------	------------------

SCALE (@ A1) 1 : 50	PROJECT NUMBER MCS2185
------------------------	---------------------------

DRAWING NUMBER A108	REV 1
------------------------	----------