



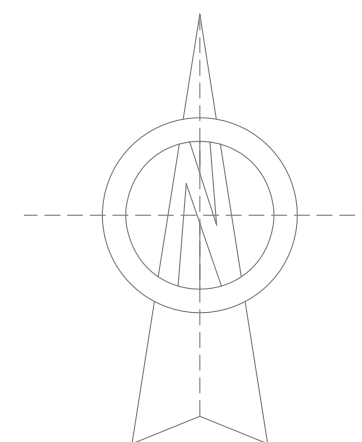

|                                                                                       |                            |                           |
|---------------------------------------------------------------------------------------|----------------------------|---------------------------|
| <b>Project</b><br>62 BURNAGE HALL ROAD<br>M19 2JL                                     |                            |                           |
| <b>Drawing Title</b><br>PROPOSED SITE PLAN                                            |                            |                           |
| <b>Drawing No.</b><br>107                                                             |                            |                           |
| <b>Drawn:</b><br>ZU                                                                   | <b>Status:</b><br>Planning | <b>Date</b><br>25.07.2023 |
| <b>Scale @ A3</b>                                                                     |                            | 1:500                     |
| XionTech Architects<br>721 Stockport Road<br>Manchester M19 3AG<br>www.xiontech.co.uk |                            |                           |

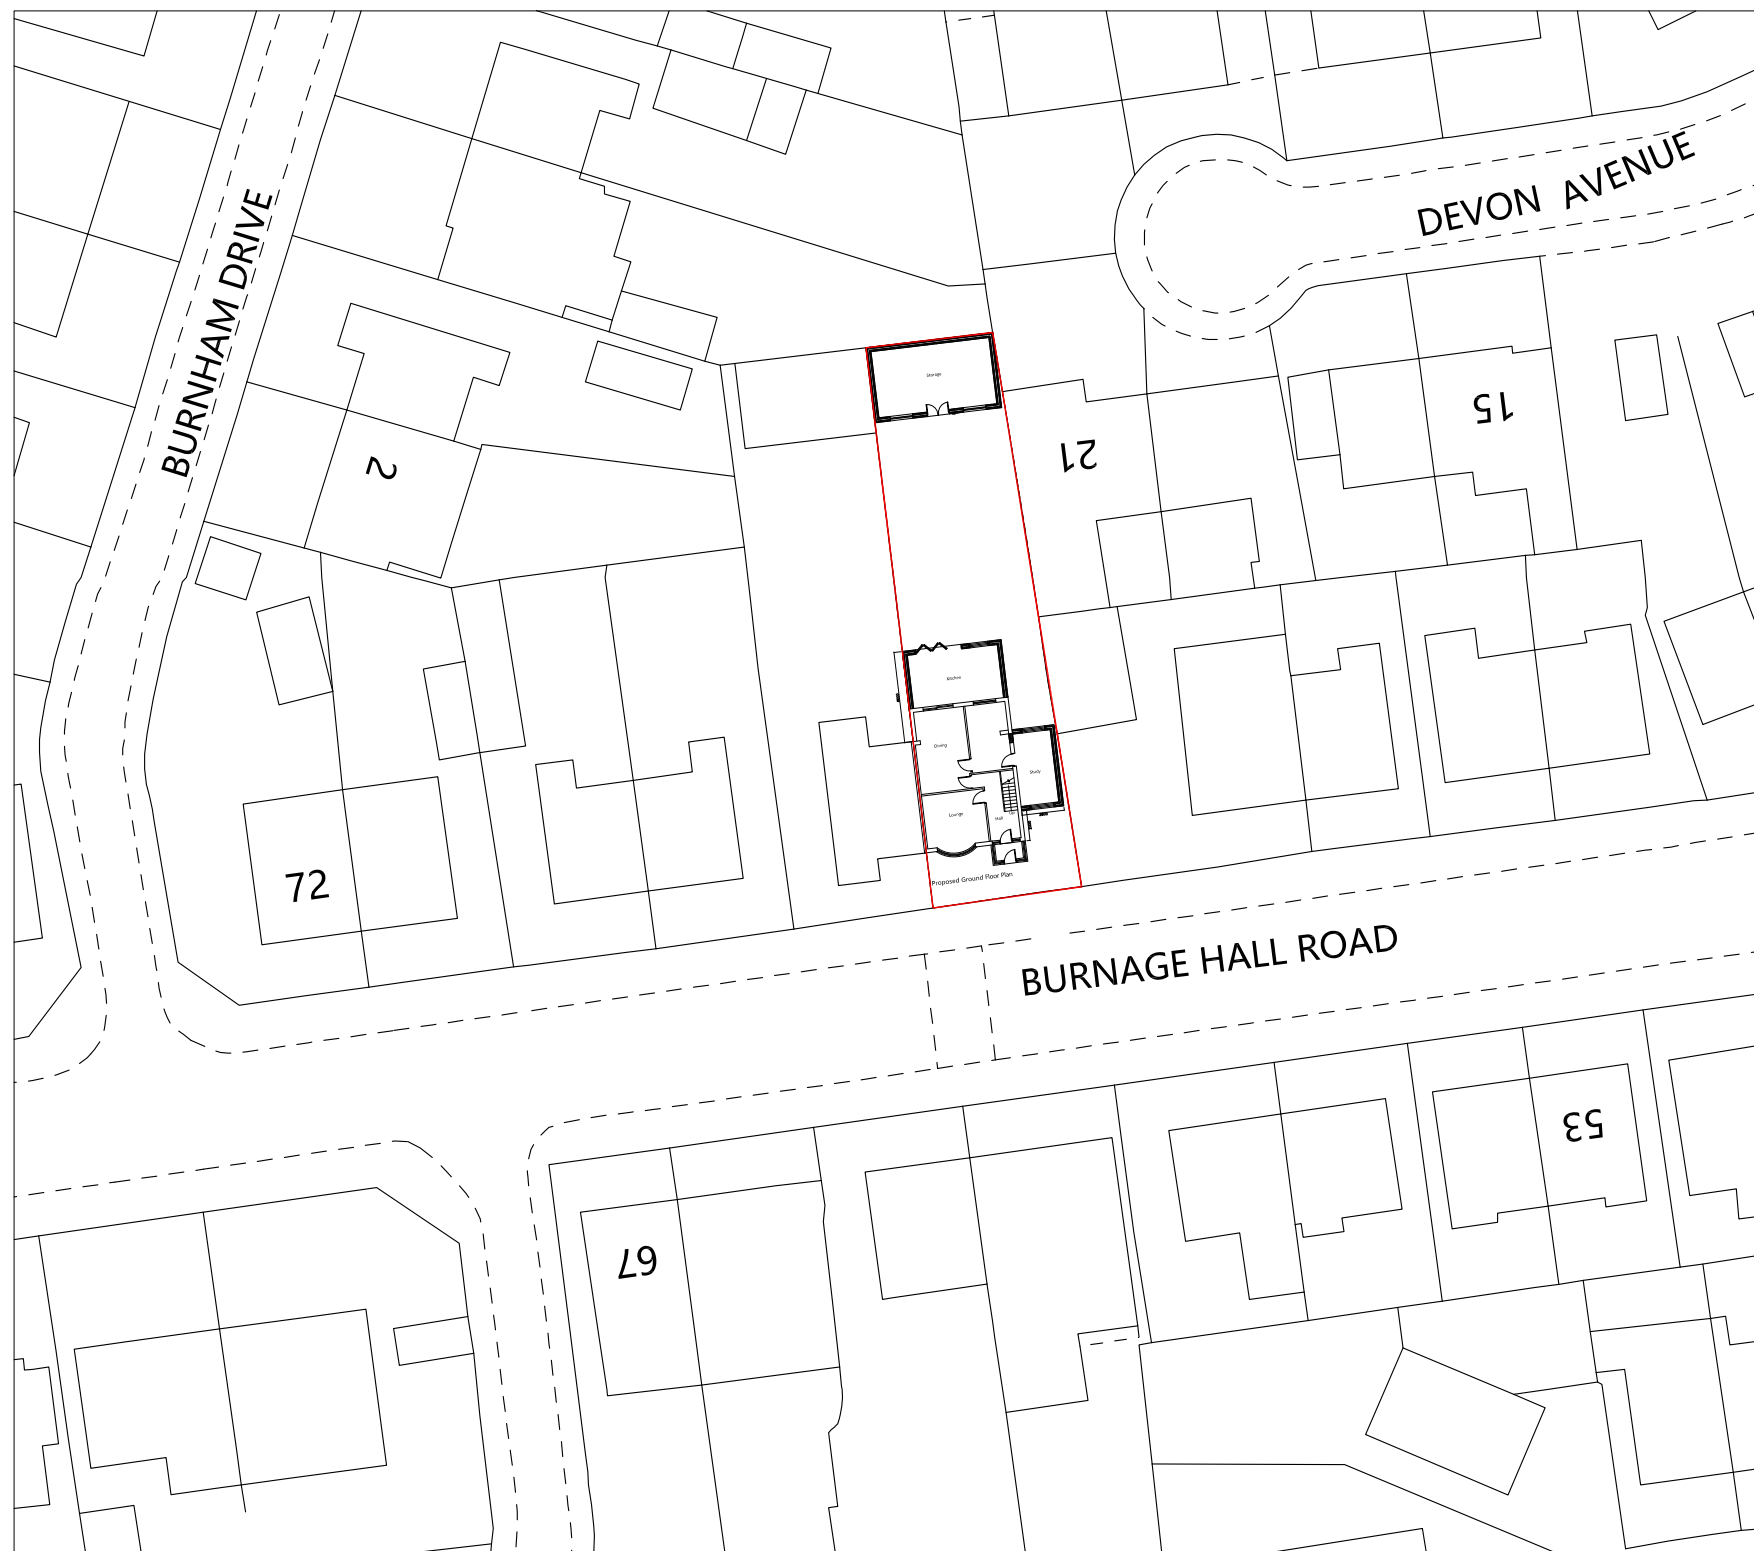