




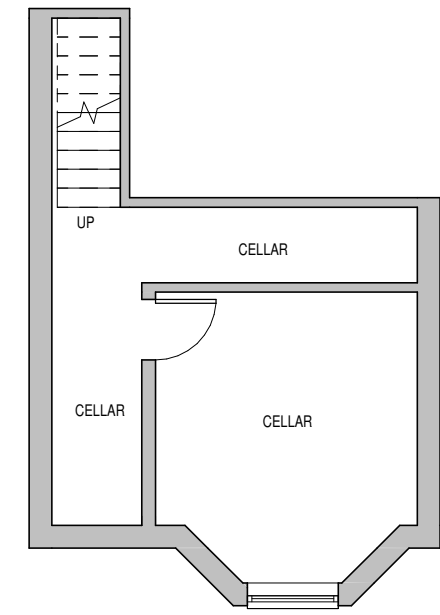


Existing Basement Floor
1 : 100

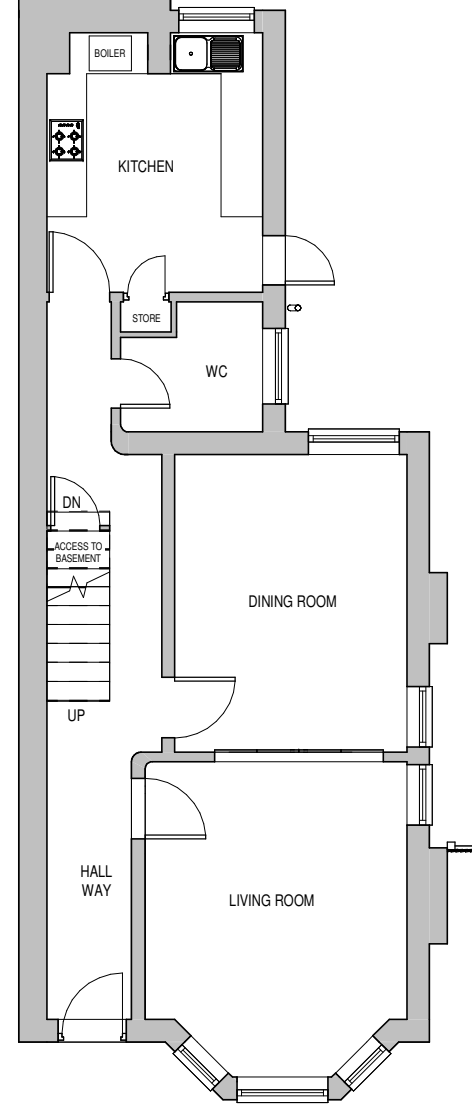


Existing Ground Floor
1 : 100

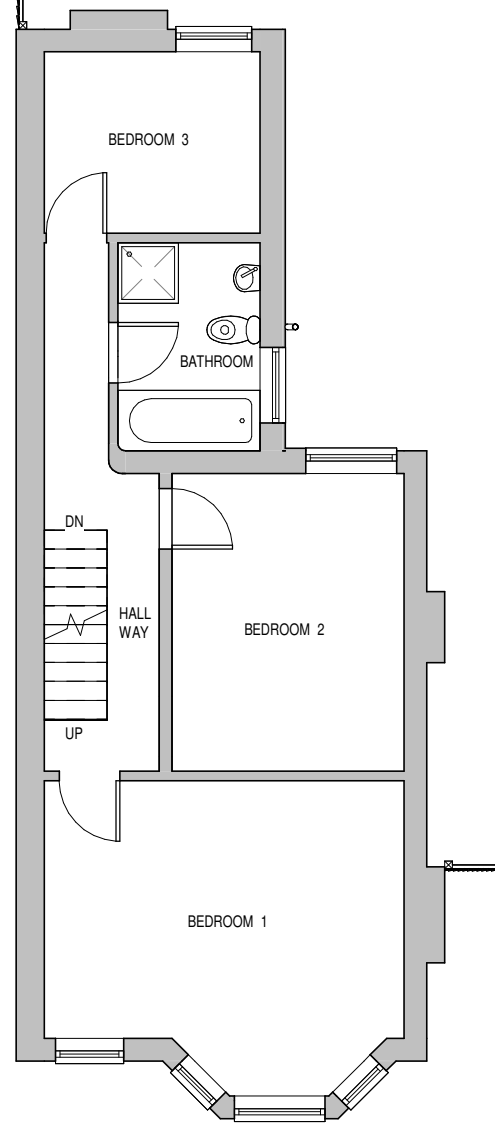


Existing First Floor
1 : 100

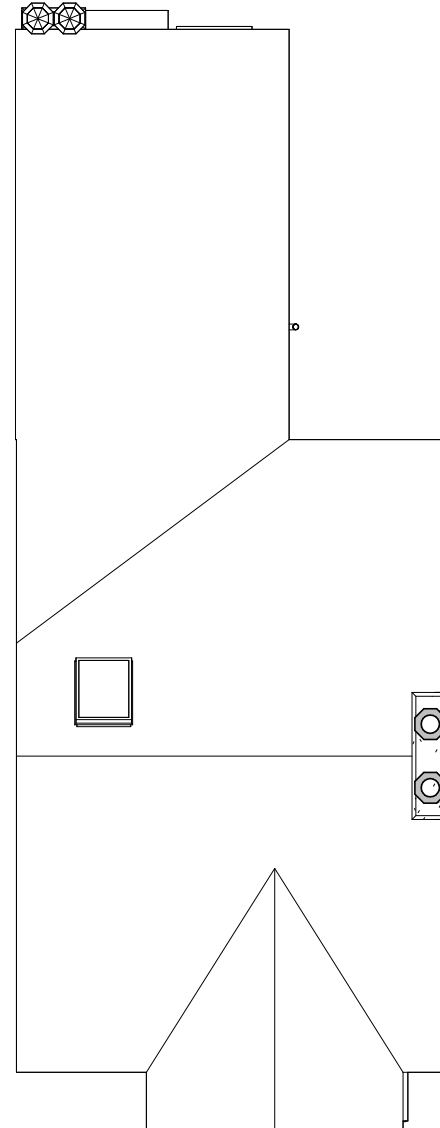

Existing Roof Plan
1 : 100

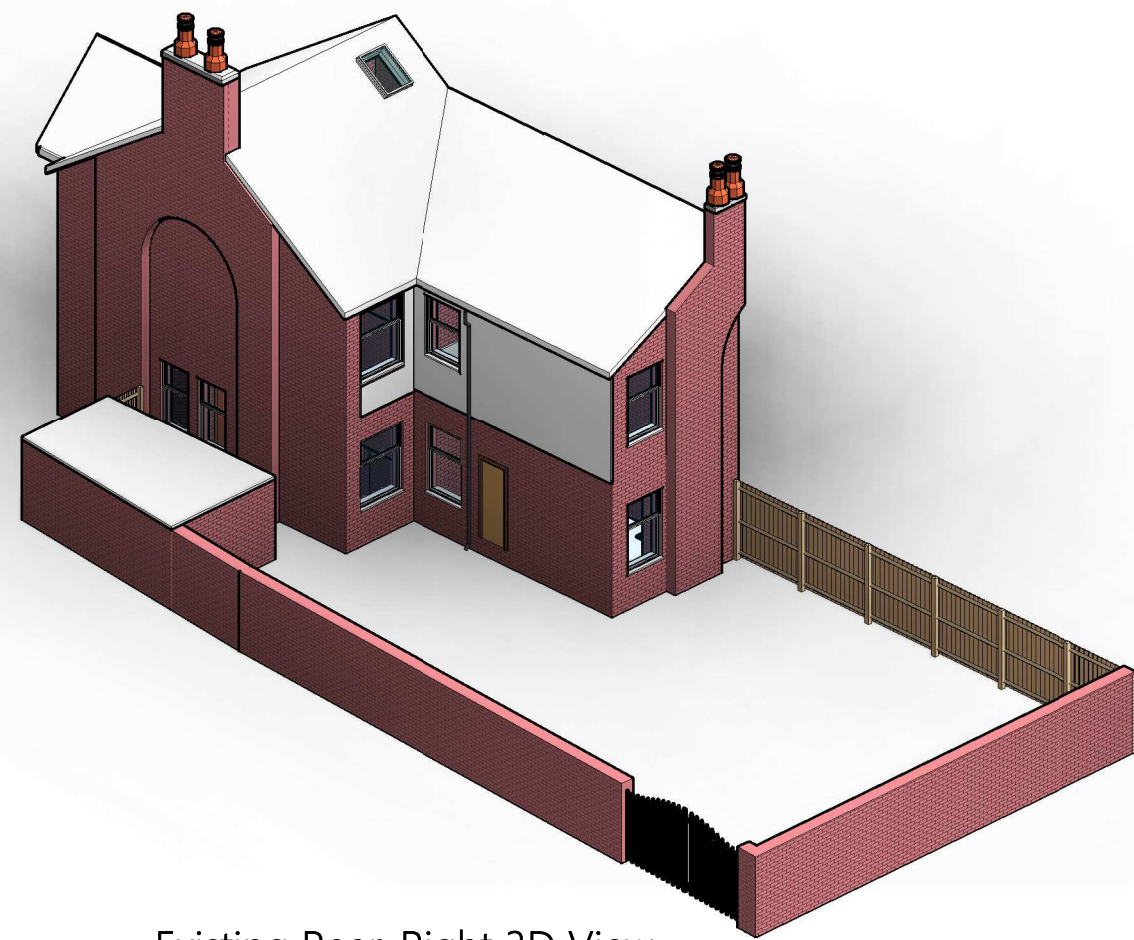

Existing Rear-Right 3D View

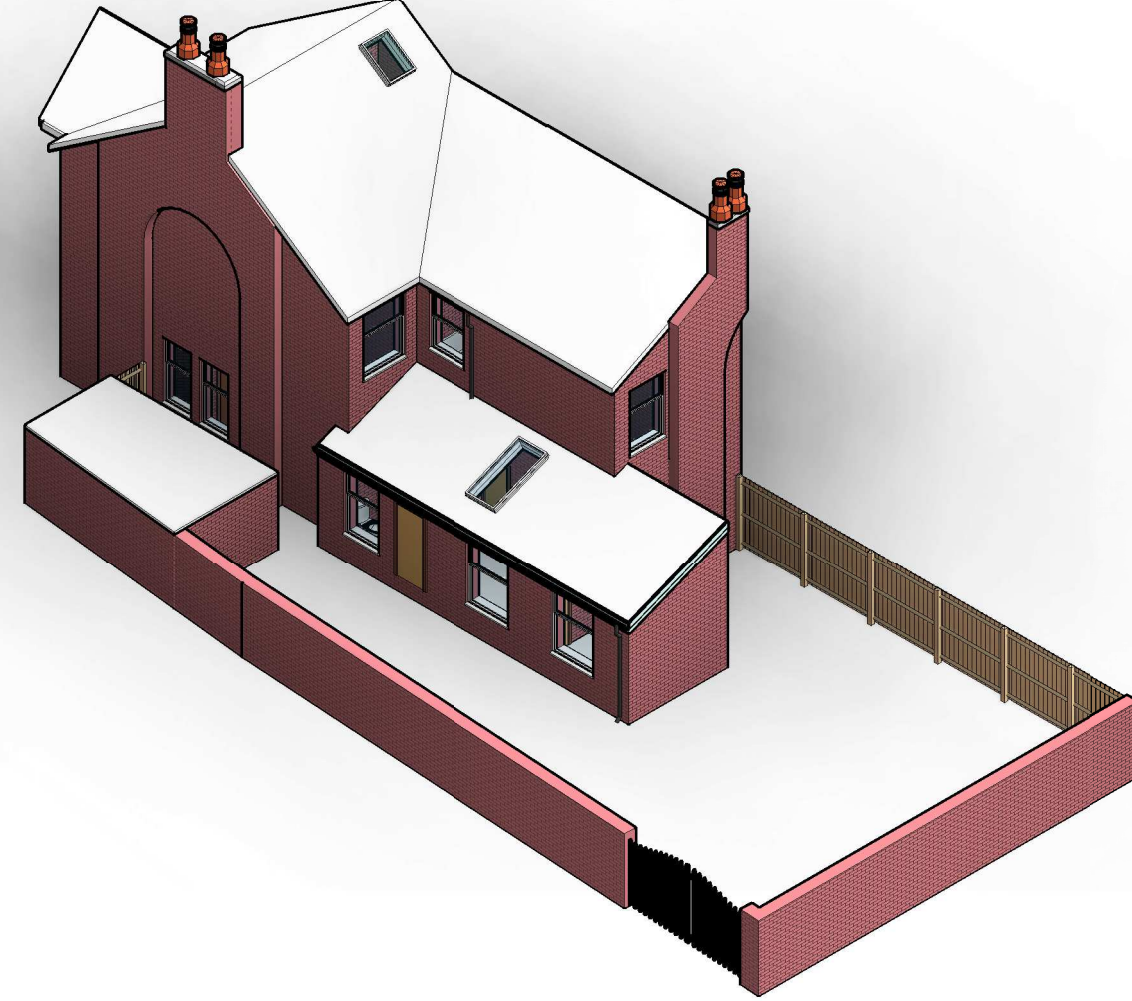

Proposed Rear-Right 3D View



Existing Right-Side Elevation
1 : 150



Existing Rear Elevation
1 : 150



Existing Left-Side Elevation
1 : 150




Proposed Right-Side Elevation
1 : 150




Proposed Rear Elevation
1 : 150




Proposed Left-Side Elevation
1 : 150

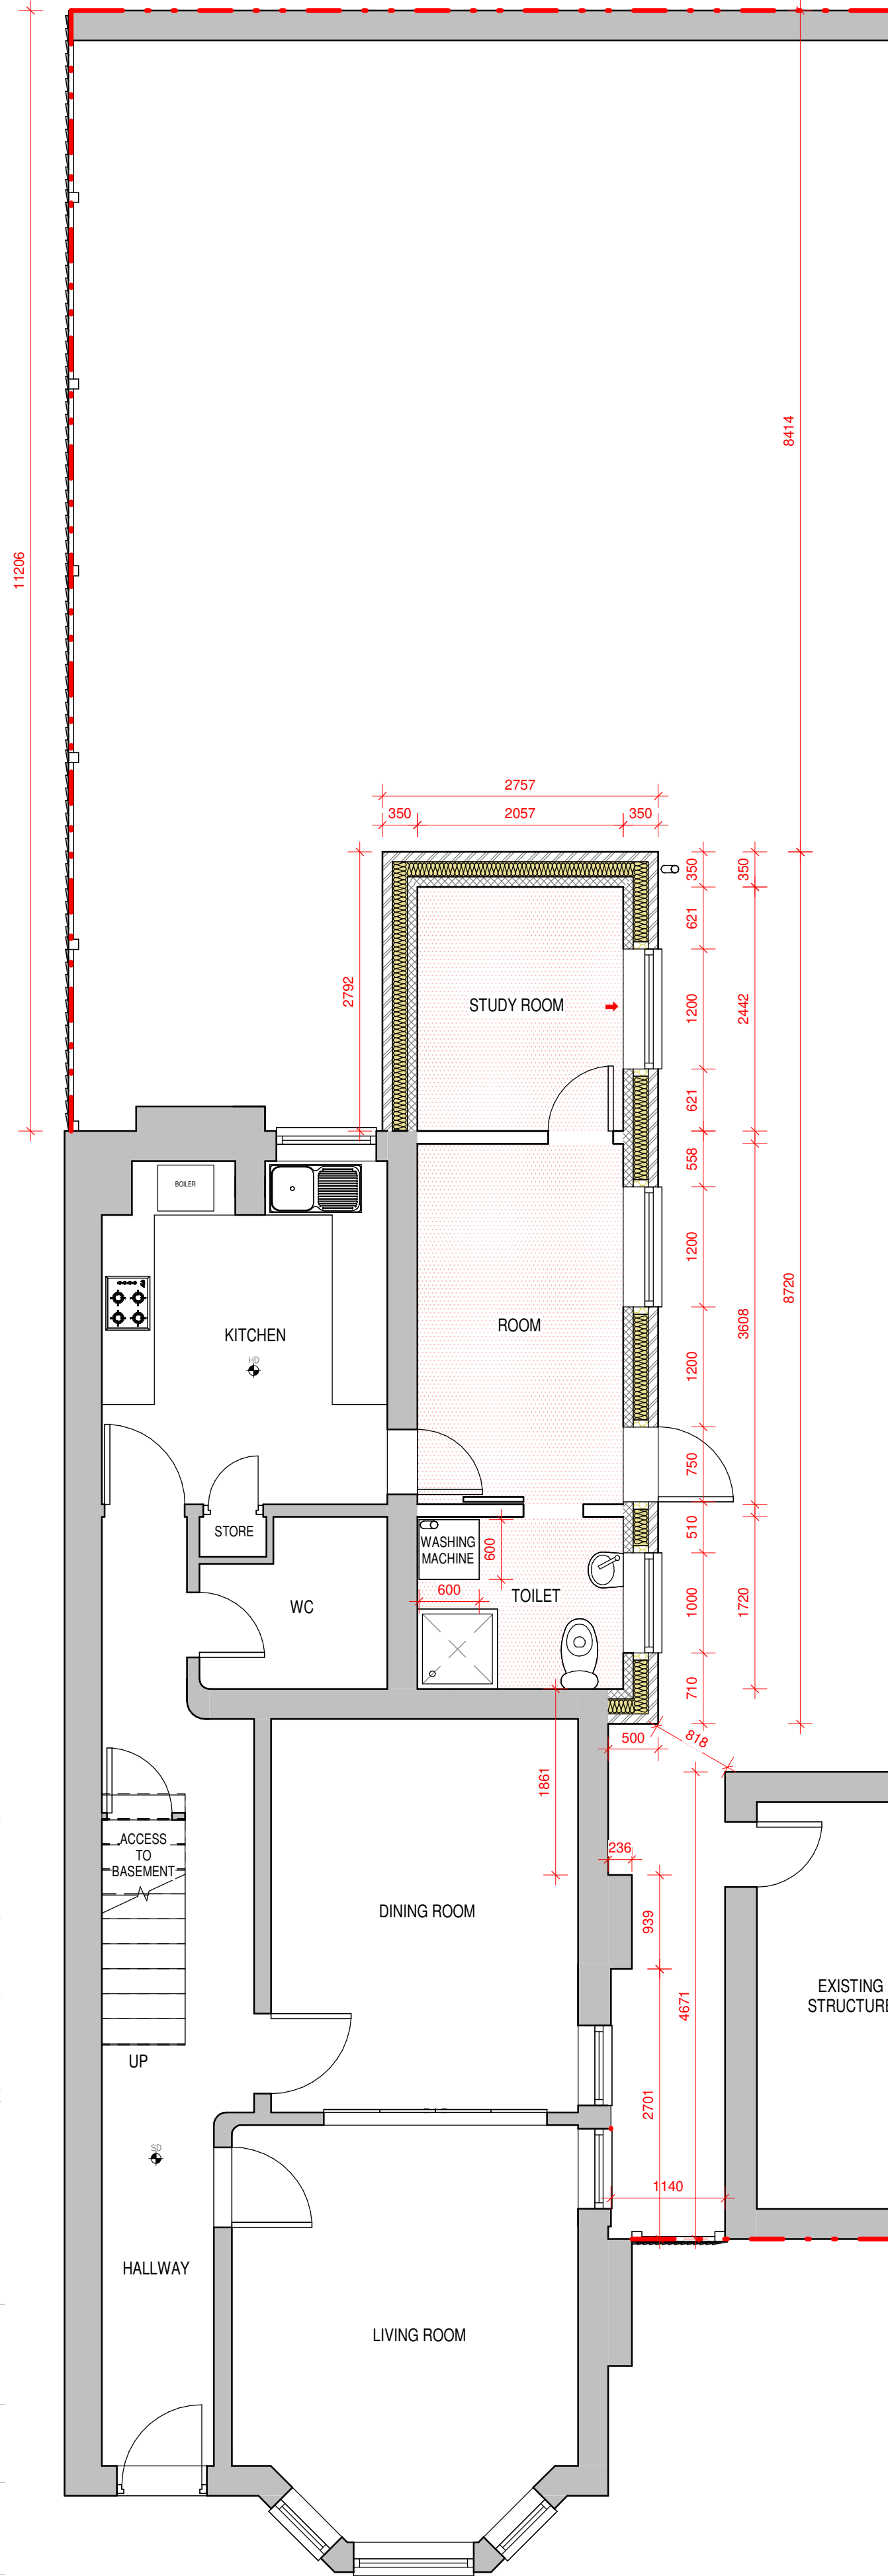


Proposed Ground Floor
1 : 50

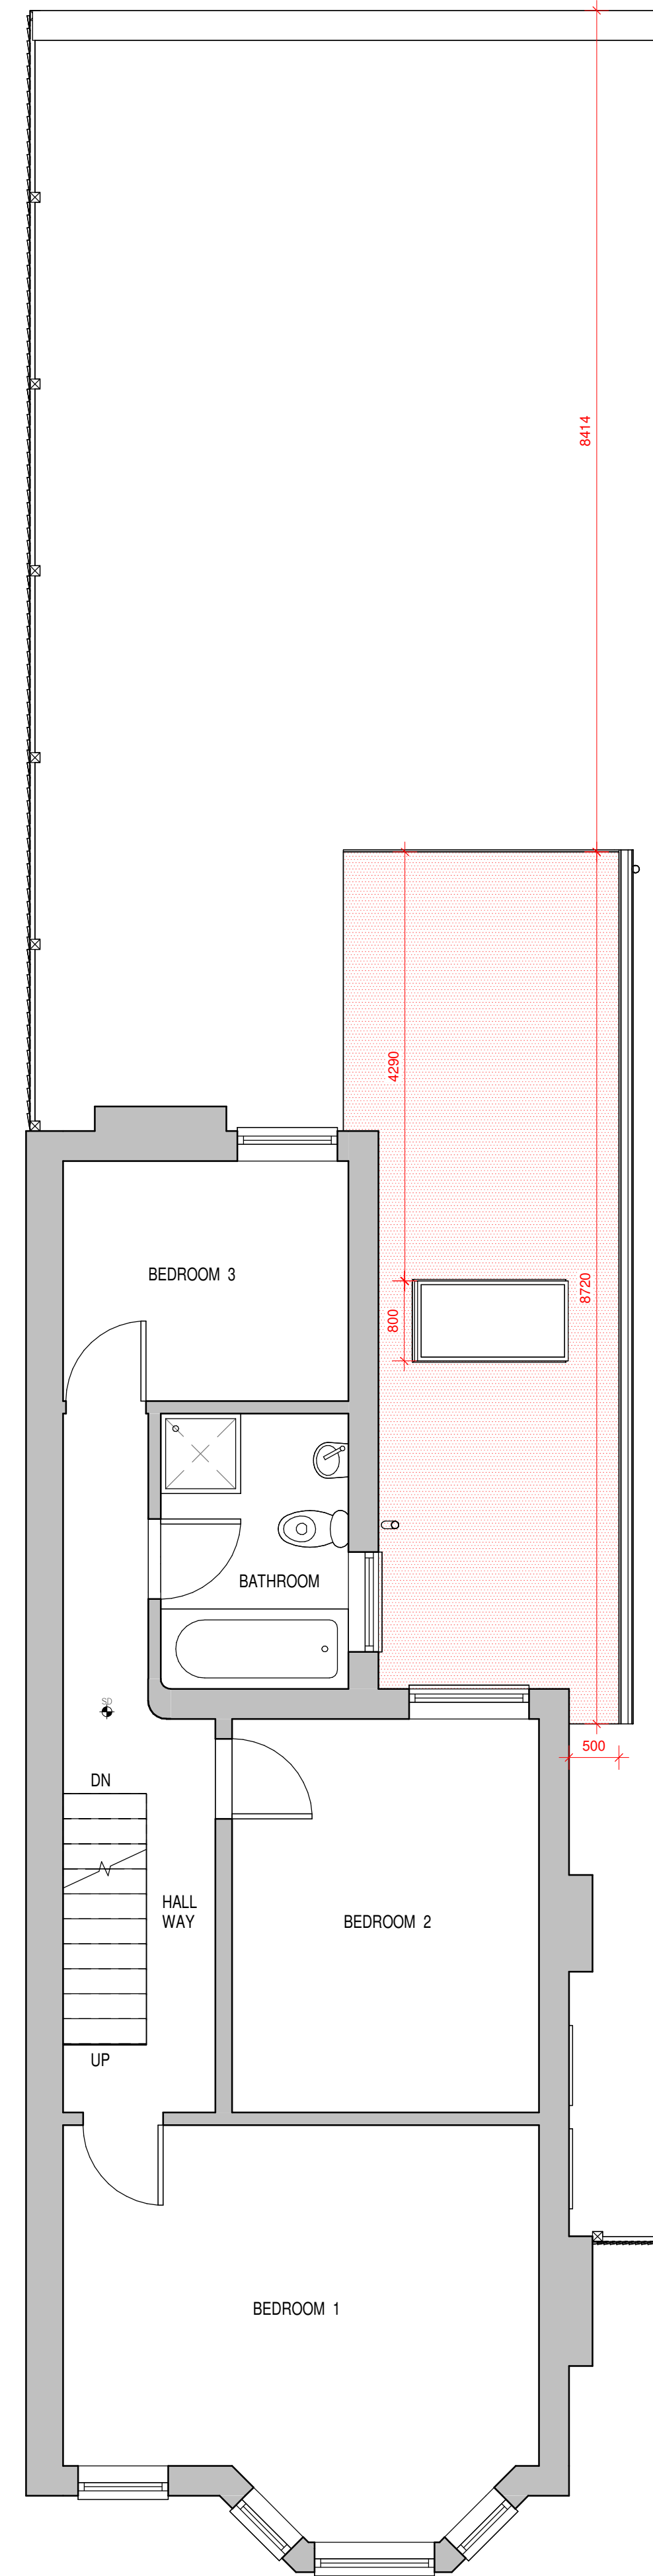


Proposed First Floor
1 : 50

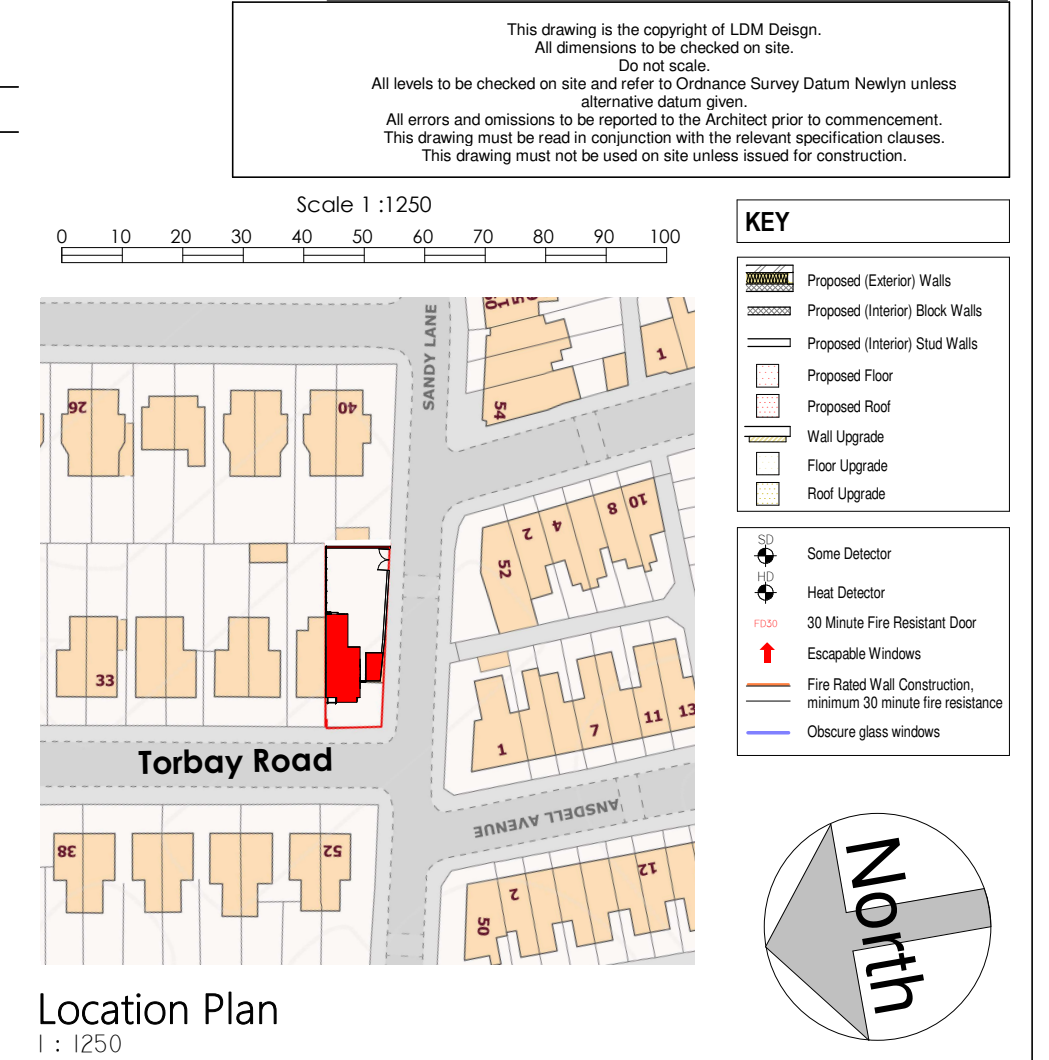

Location Plan
1 : 1250

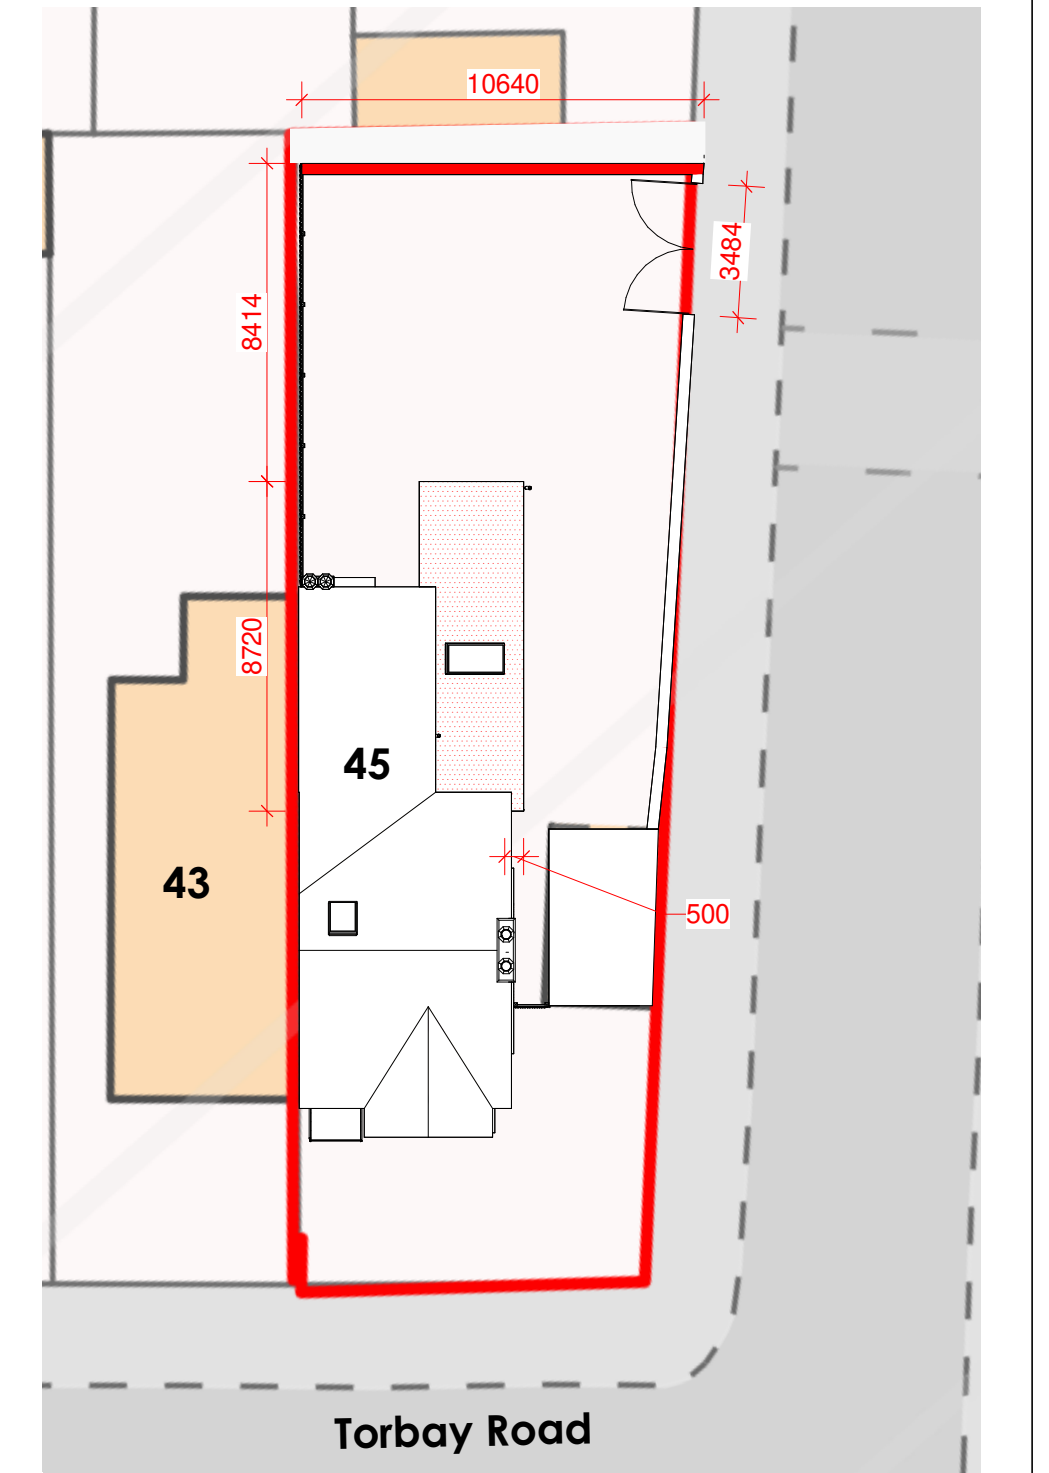

Proposed Site Plan
1 : 200

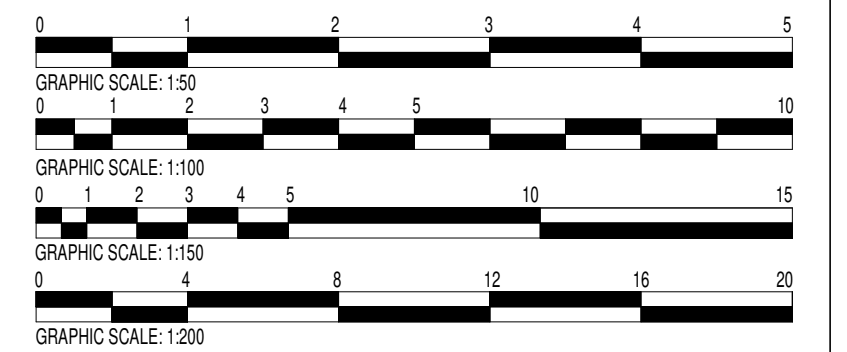

LDM Design

PROJECT: 45 Torbay Road Chorton Manchester M21 8XE

SHEET: Planning Drawings

CLIENT: -----

Scale (GP A1): As indicated

Drawn by	DRAWING NUMBER	REV
JG	A001-A	I
Checked by	LG	