


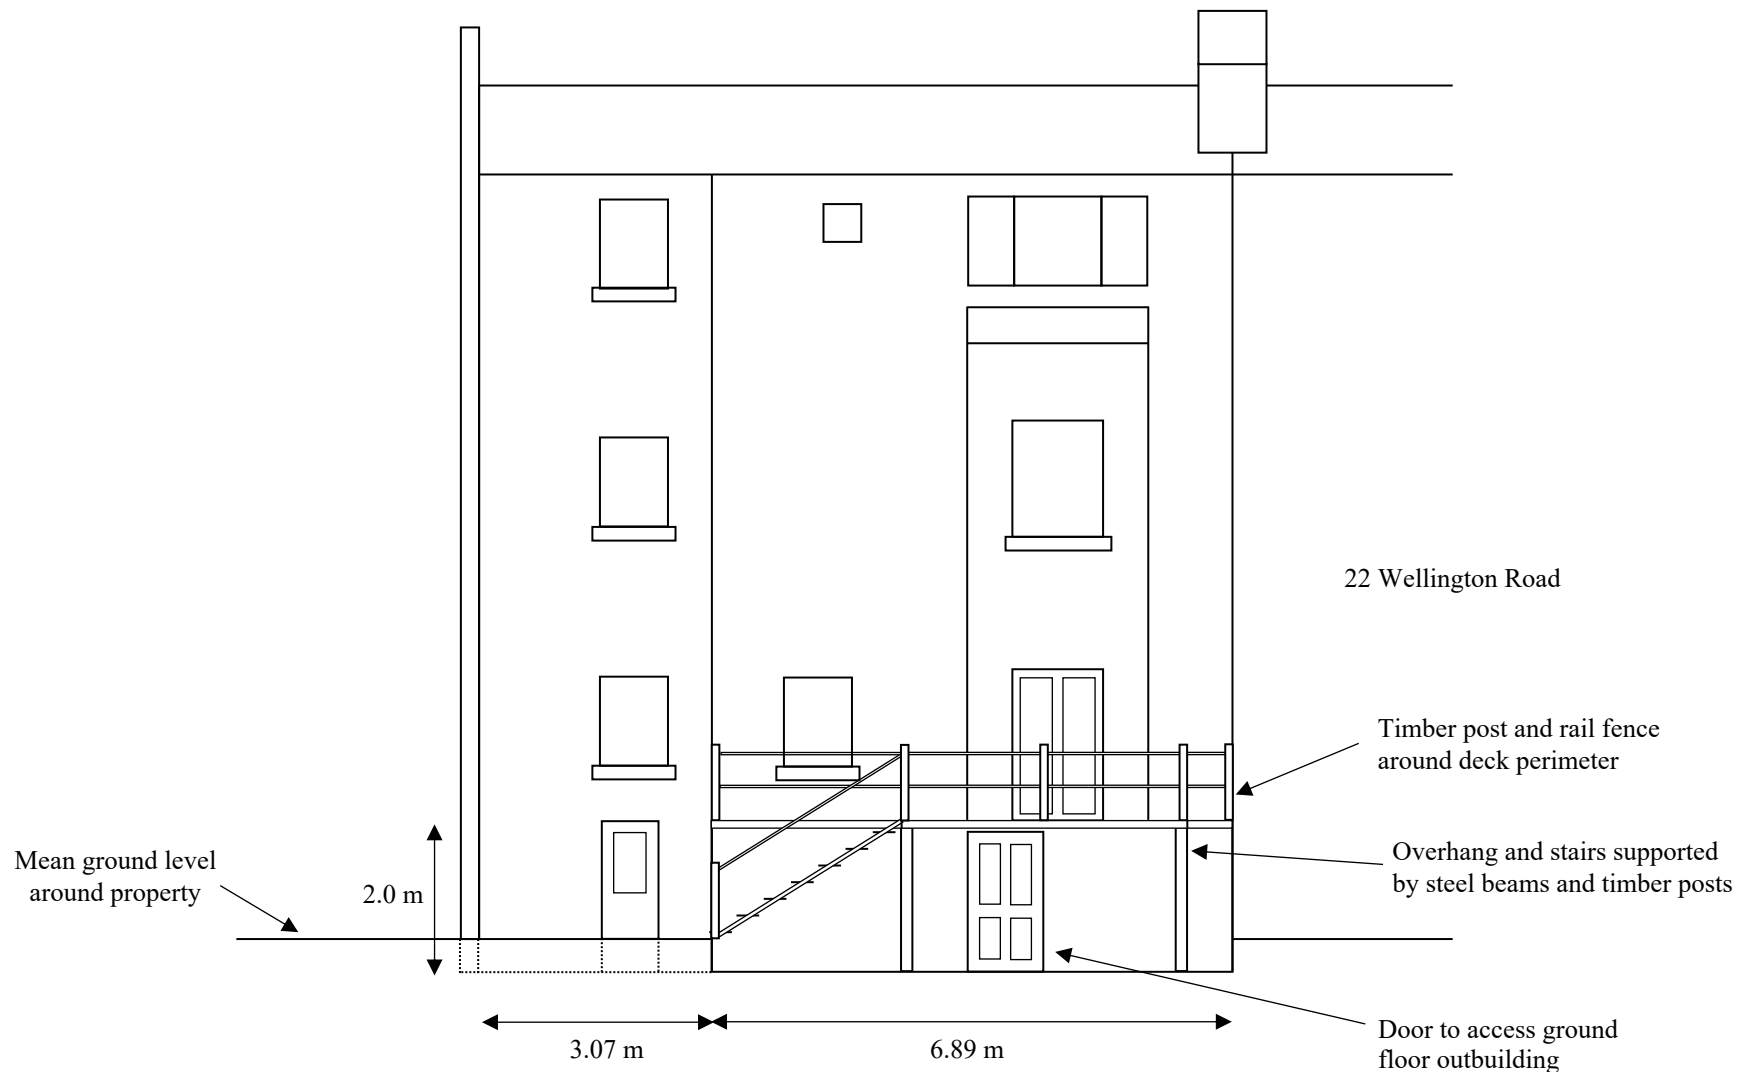

Rear Elevation – Proposed

Scale 1:100

- Proposed first floor deck will replace existing timber deck, providing access to rear garden via steps, and access to property first floor via existing French doors.
- Proposed ground floor outbuilding to be constructed from concrete block walls (100 mm), rendered and painted white, to match external facing of existing property ground floor. Access to ground floor outbuilding via external composite door to rear garden.