




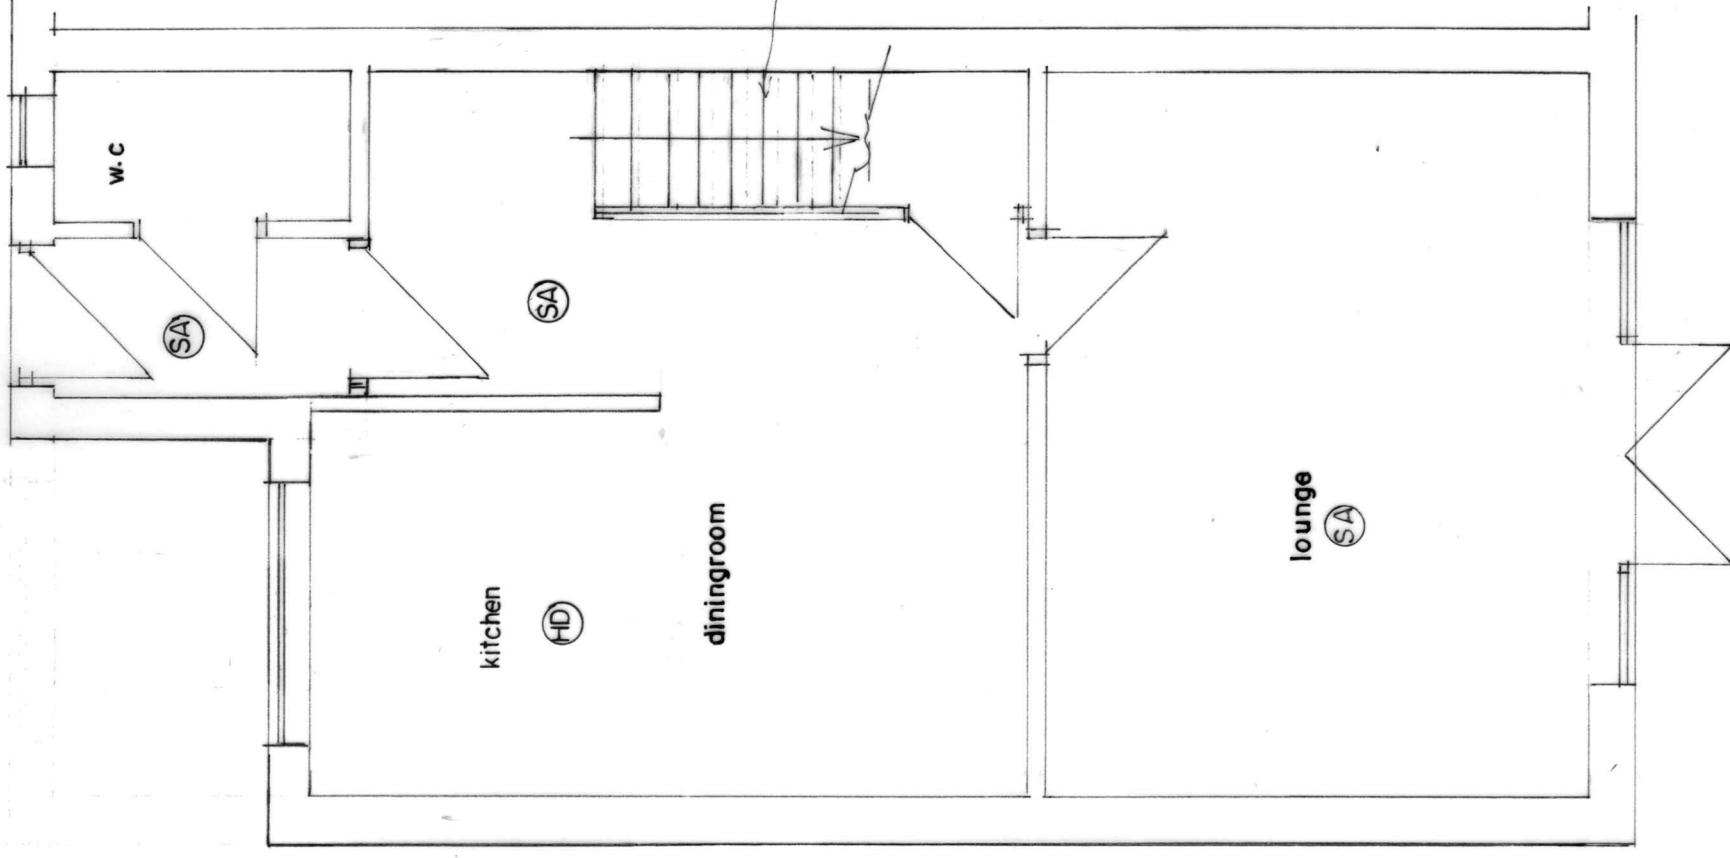

GROUND FLOOR PLAN  
(PROPOSED)

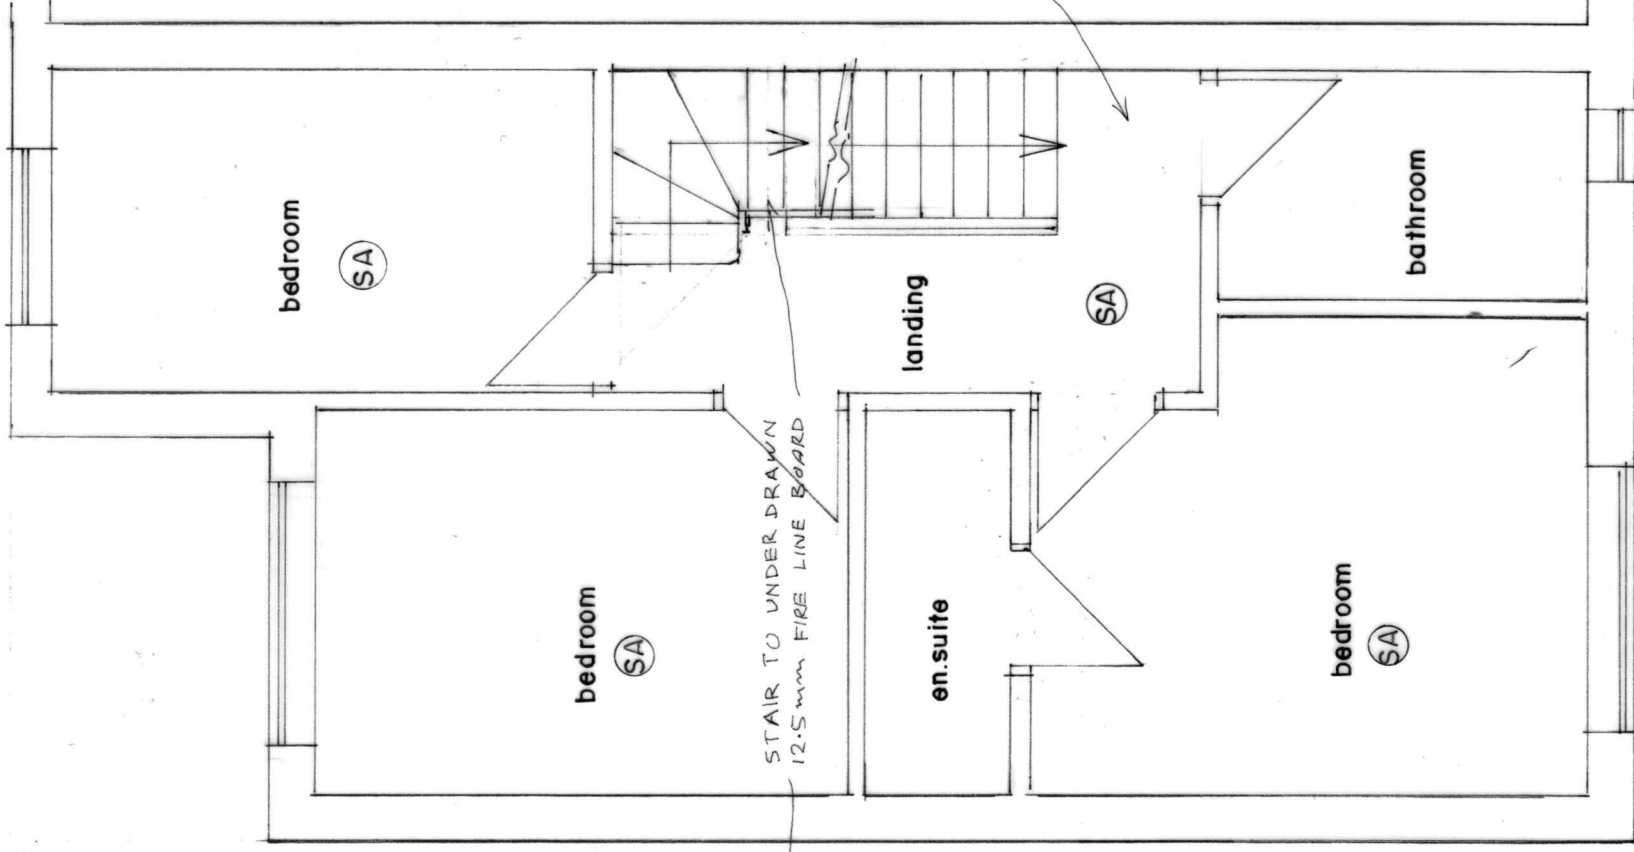

FIRST FLOOR PLAN  
(PROPOSED)

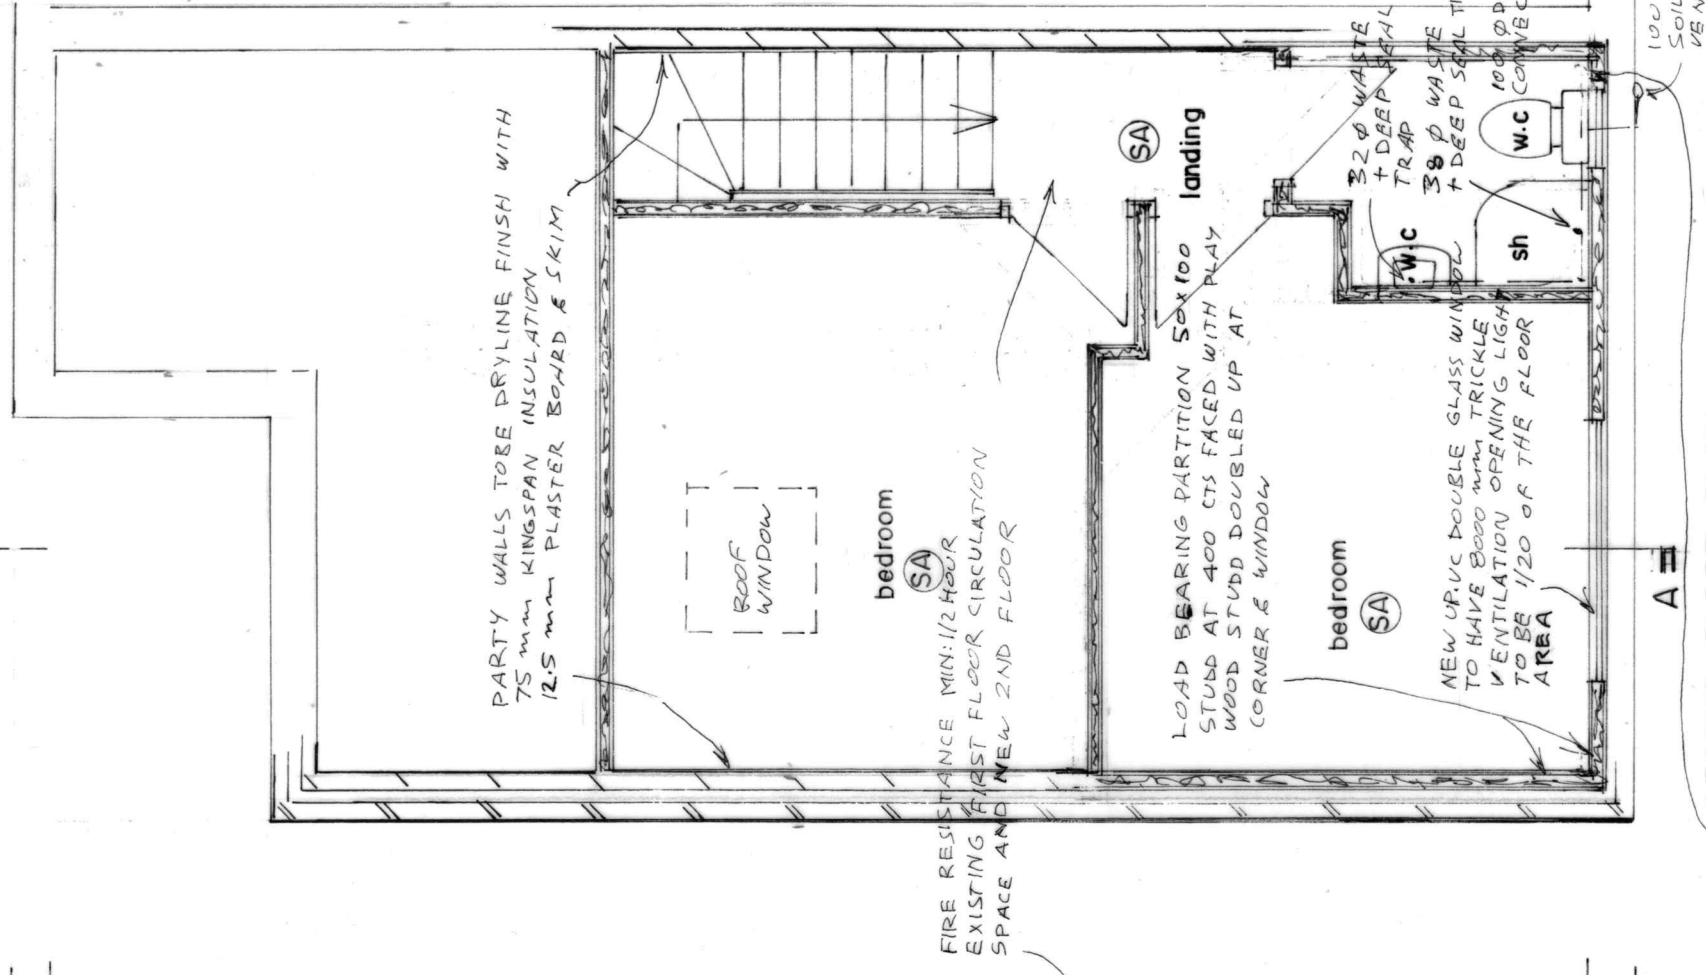

SECOND FLOOR PLAN  
(PROPOSED)

MECHANICAL EXTRACT FAN VENTILATION TO GIVE 3 AIR CHANGES PER HOUR DUCTED TO EXTERNAL AIR EXTRACTING @ NOT LESS THAN 15 LITER / SECOND

BUILDING DESIGN SERVICES

M. FAROOQ

6 Stock Close, Shawclough, Rochdale OL12 6BB

Tel: 01706 712231 Mob: 07967605763

PROPOSED REAR DORMER INCLUDING  
ALTERATION OF ROOF FROM HIP TO GABLE AT  
8 MAGNA DRIVE MANCHESTER M8 5EQ

For: Mr AMIT KUMAR

Plan

Scale 1:50

2033/2