



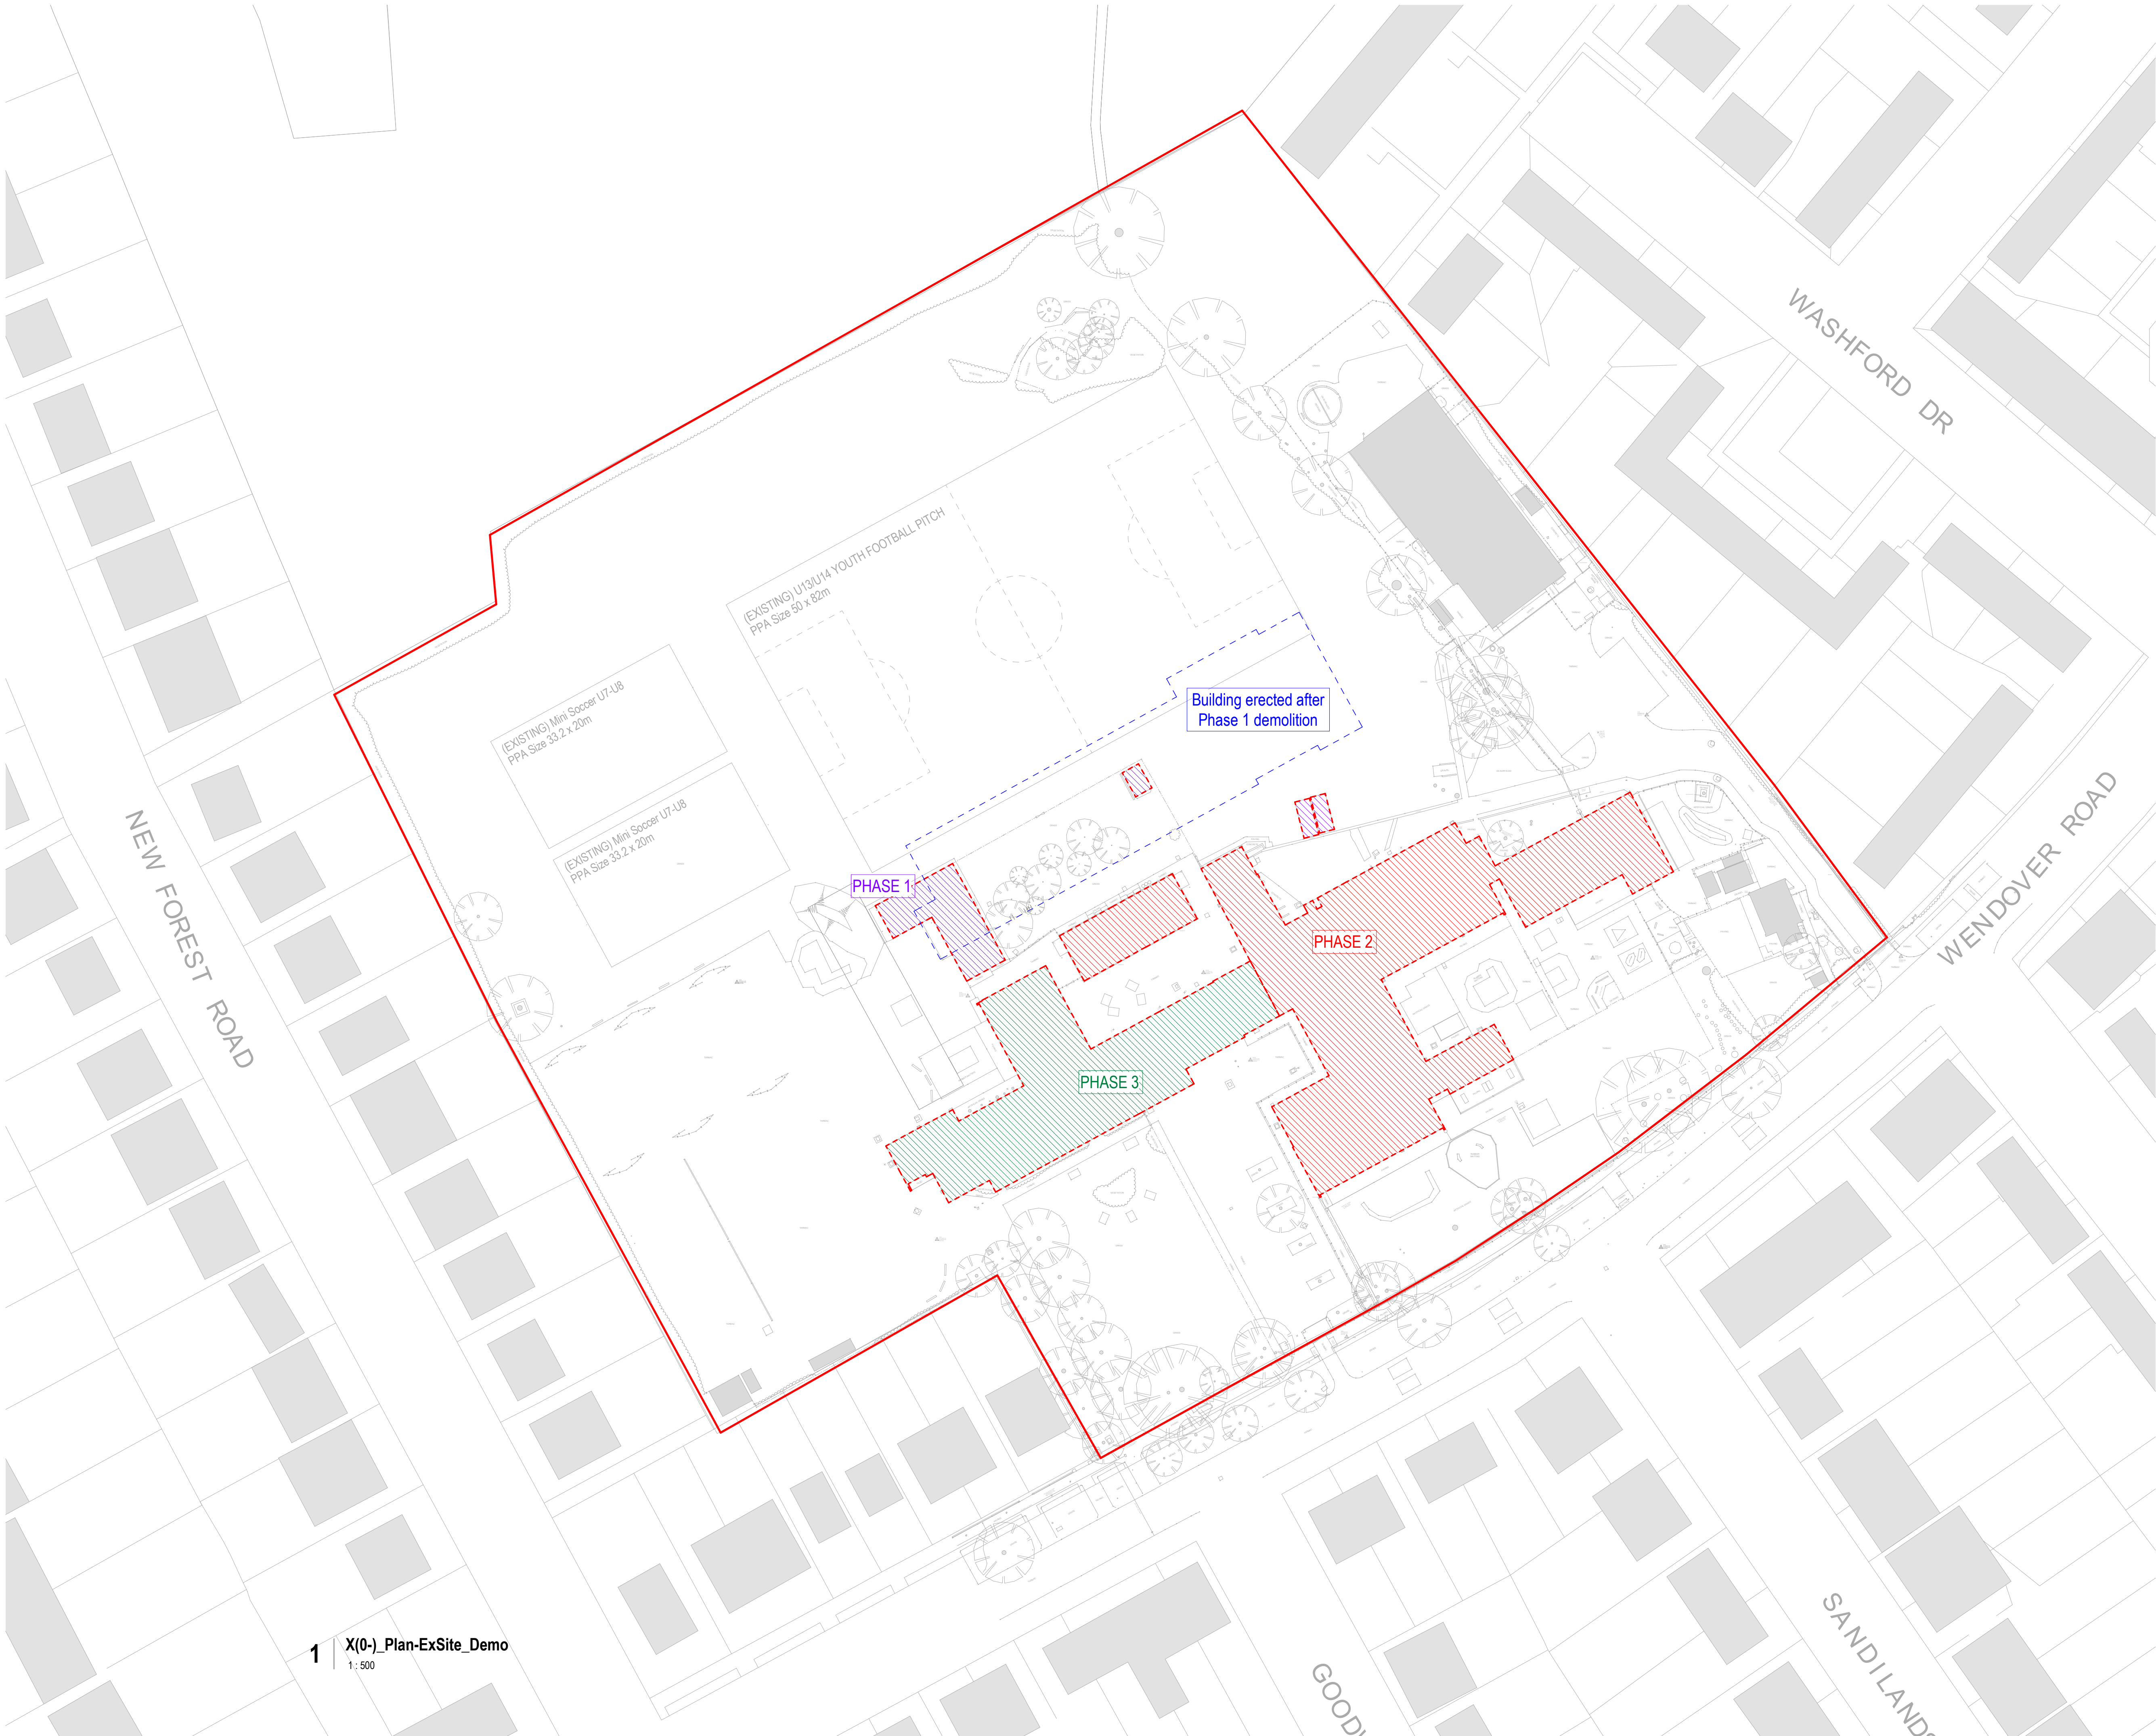

NOTES			
Copyright: All rights reserved. This drawing must not be reproduced without permission. This drawing must not be scaled. Dimensions are in millimetres unless specified.			
Rev	Date	Notes	By
P2	03/05/23	PLANNING ISSUE	LR
P1	24/03/23	Issued to DfE for Stage 3	hmd

- Key**
- Application Site Boundary
 - Existing Sandilands Community Primary School buildings to be demolished (In phases)
 - Existing building to be retained
 - Proposed New School building location determined by number of site constraints including existing school being retained during construction process

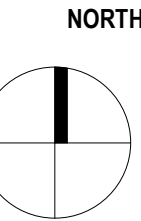

elliswilliams

Project Number: 2914
Project Name: Sandilands Primary School

Drawing Status: Stage 3
Drawing Number: **SRP1034- EWA- ZZ- ZZ- D- A- 9002**
Drawing Name: Demolition Site Plan
Date: 01/04/23
Drawn By: LR

Rev: P2
Scale: 1 : 500

Wellfield Chester Road Preston Brook WA7 3BA
T: 01928 752200 E: info@ewa.co.uk W: ewa.co.uk