



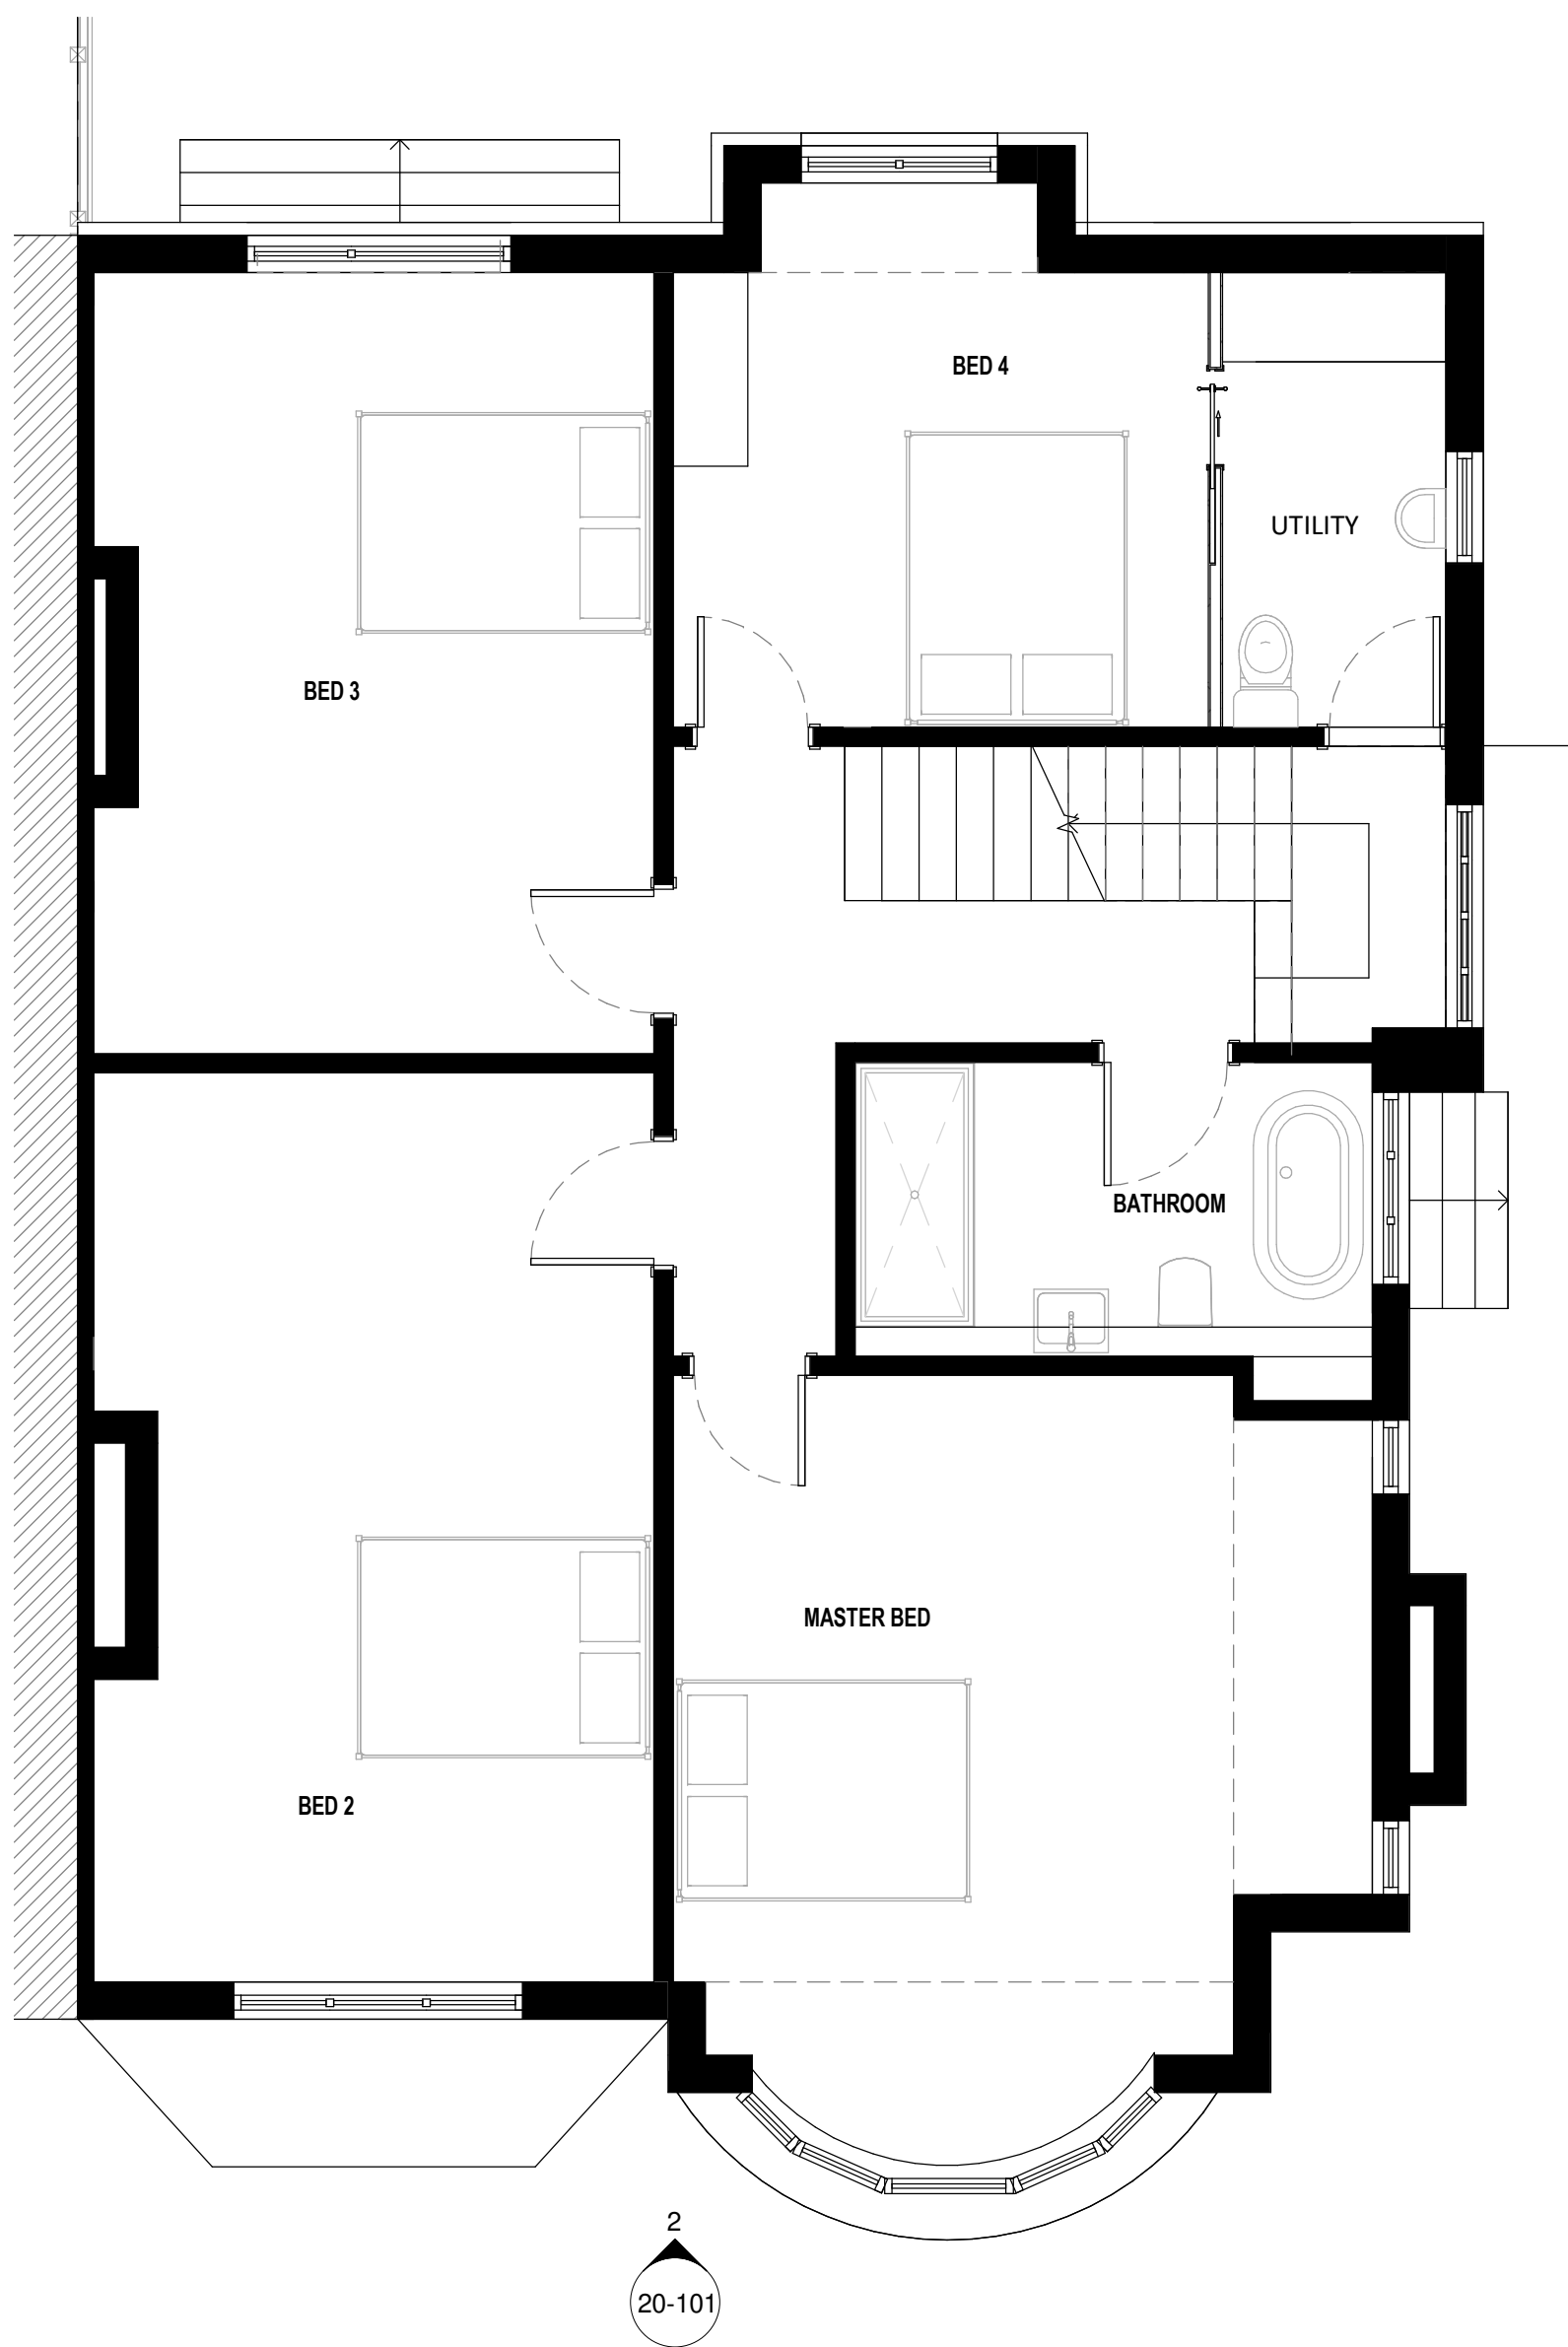

FIRST FLOOR_PROPOSED LAYOUT
1 : 50

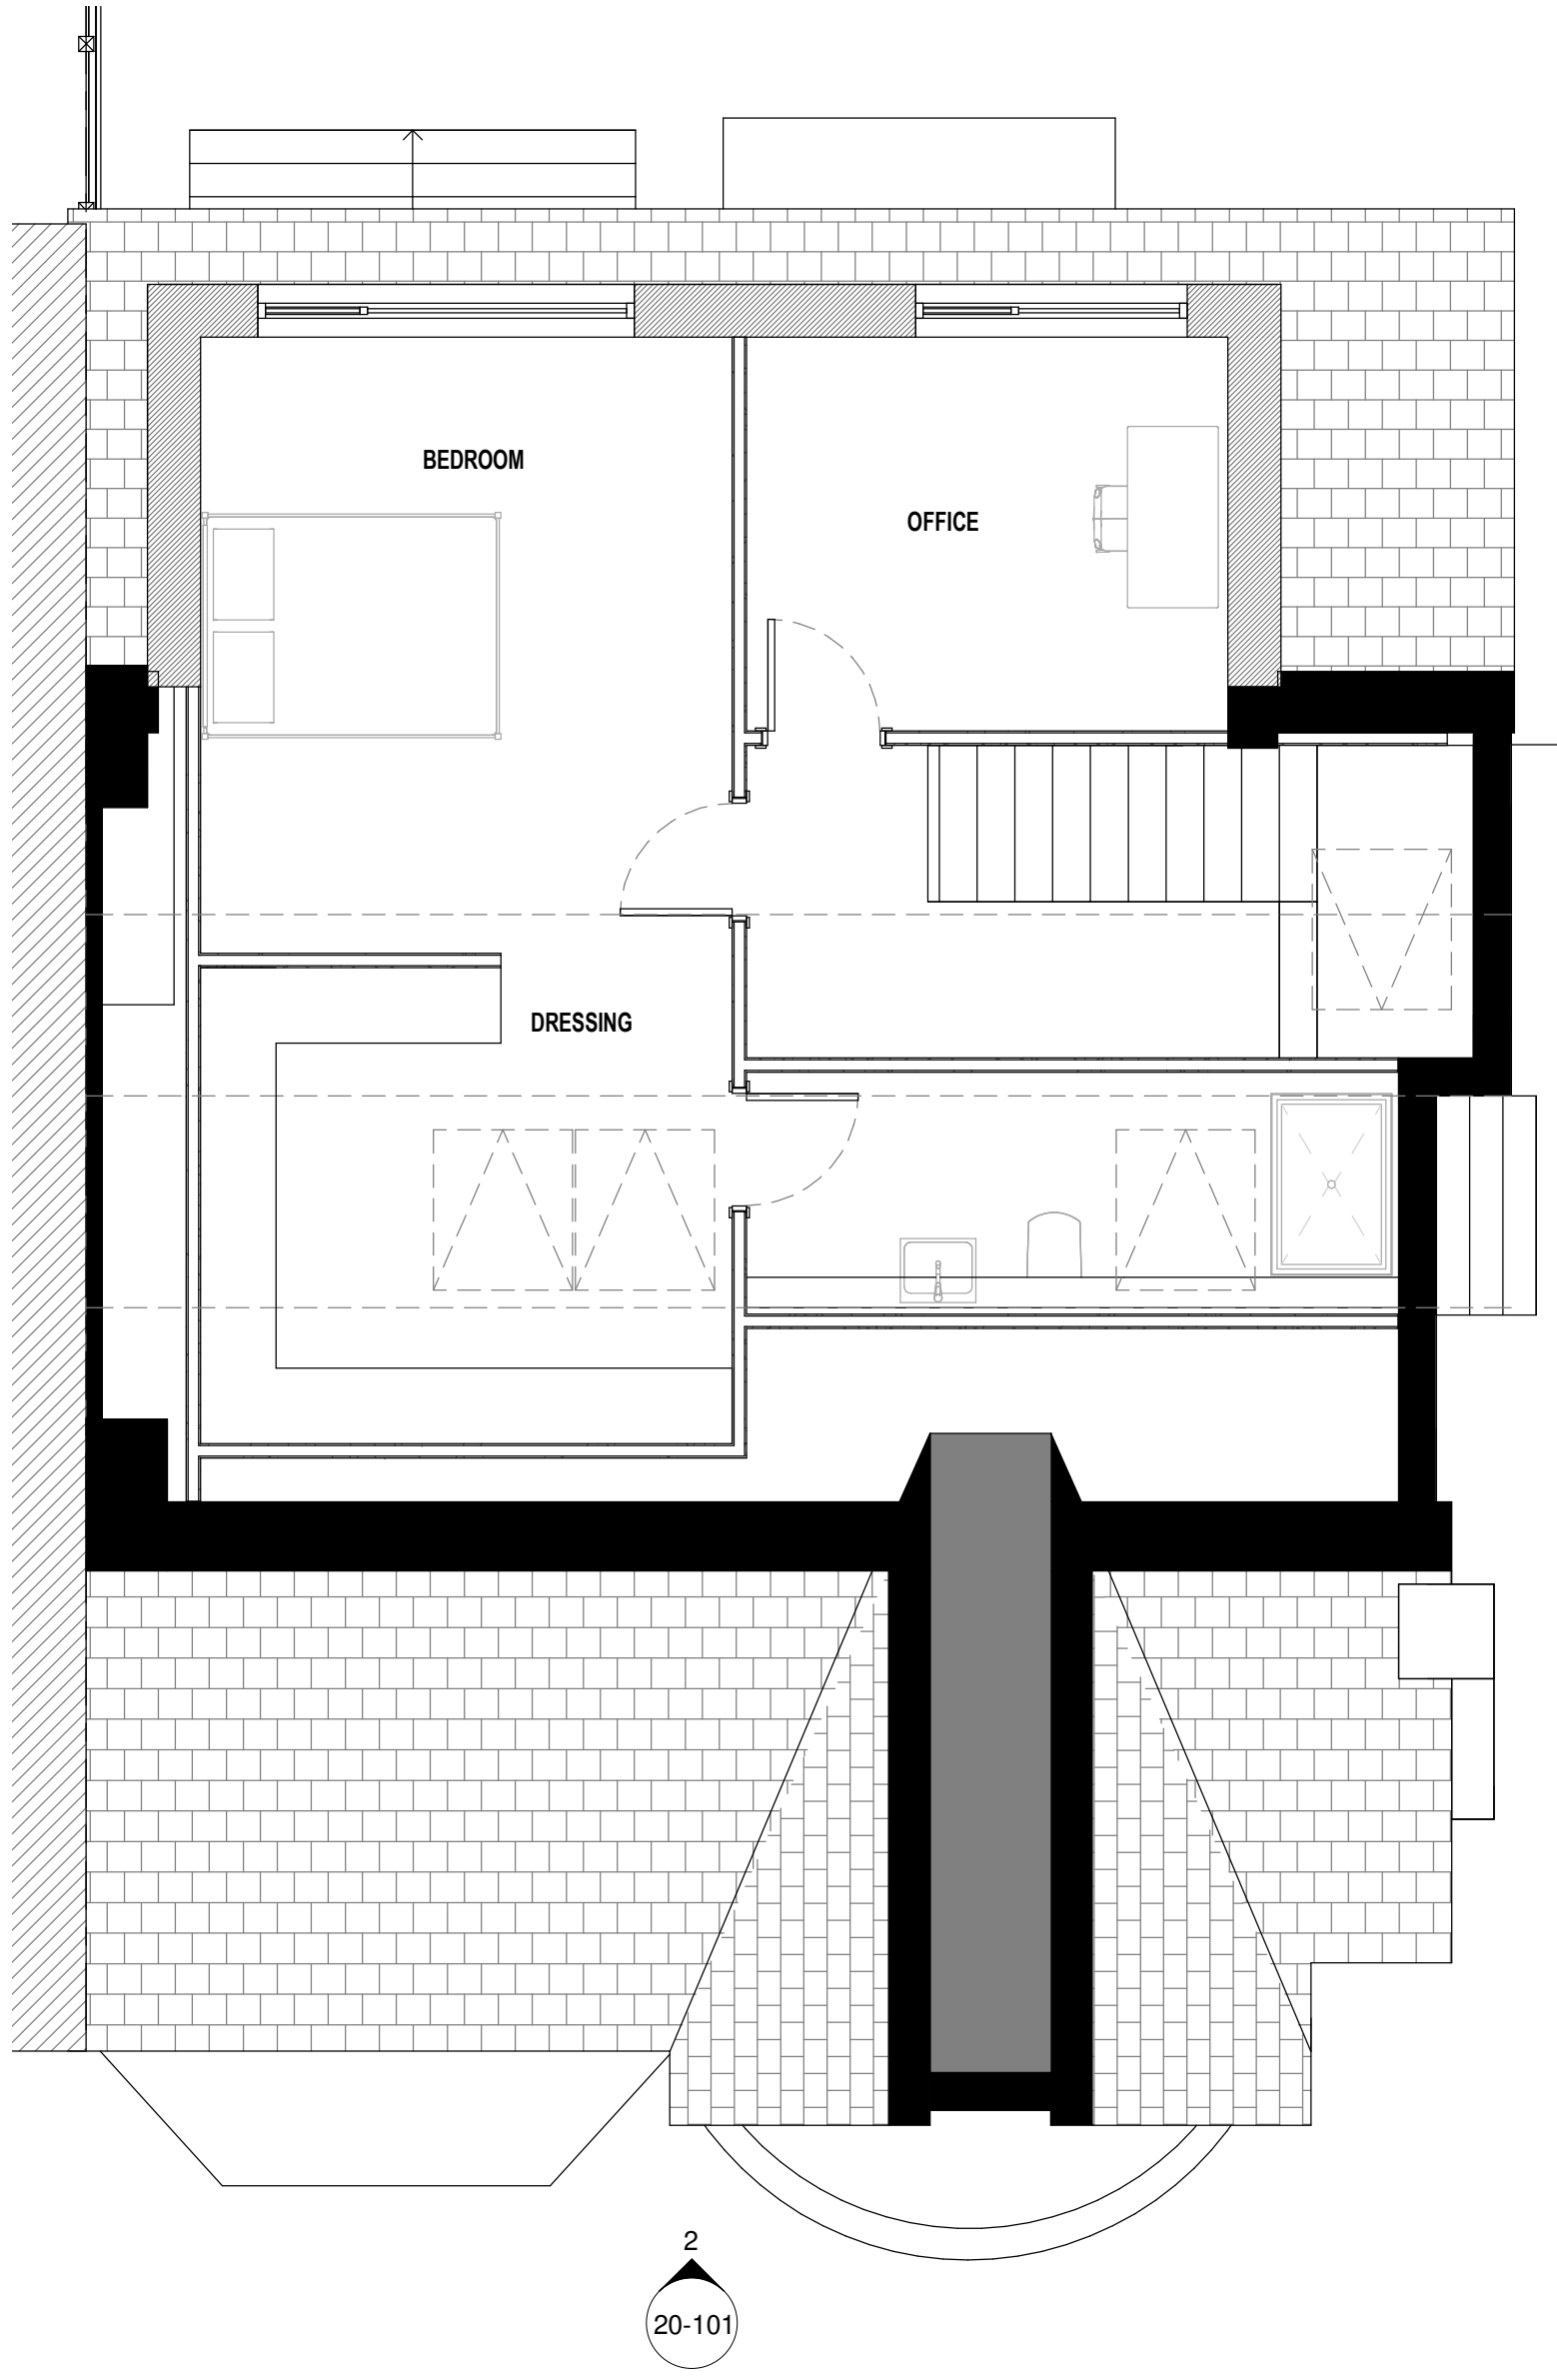


ATTIC FLOOR_PROPOSED LAYOUT
1 : 50



Location Plan

The contractor must verify all dimensions on site before commencing any work or fabrication drawings. If this drawing exceeds the quantities taken in any way GTA North are to be informed before the work is initiated. Only figured dimensions are to be taken from this drawing. Do not scale off this drawing. Drawings are based on Ordnance Survey and / or existing record drawings - design and drawing content is subject to detailed Site Survey, Structural Survey, Site Investigations, Planning and Statutory Requirements and Approvals. Authorised reproduction from Ordnance Survey Map with permission of the Controller of Her Majesty's Stationery Office. Crown Copyright reserved. GTA North Limited Copyright. Guy Taylor Associates is a trading name of GTA North Limited.

Drawing Notes:

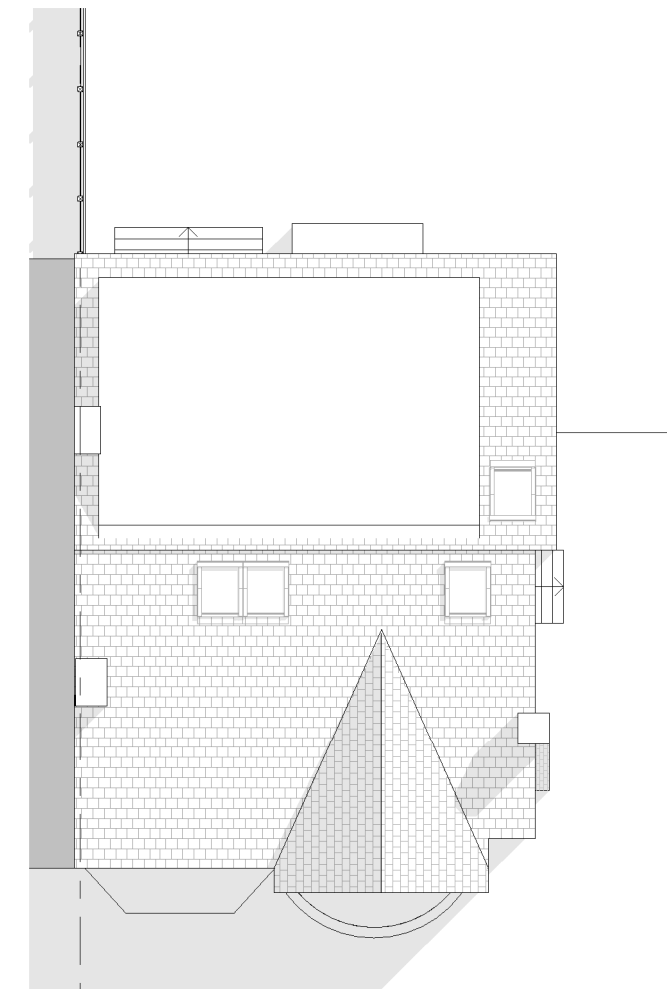

PROPOSED PLANS - ROOF
1 : 150

P02	PLANNING APPLICATION	CR	22/05/2023
P01	PLANNING APPLICATION	CR	21/03/2023
Rev:	Description:	Revised By:	Issue Date:

Project:
90 St Werburghs Rd, Chorlton

Drawing:
PROPOSED FLOOR PLANS 2 OF 2

Scale:	As indicated@A1	Original Issue Date:
Original Drawn	AM	Original Checked

Drawing:	Revision:
23-0003-03-004	P02

Reason For Issue:
PLANNING APPLICATION