




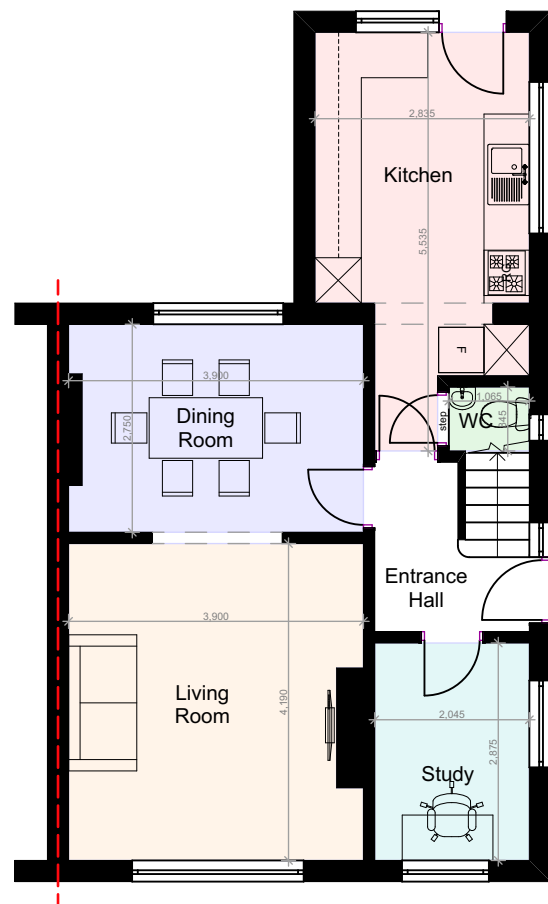


EXISTING GA GROUND
FLOOR PLAN
@1:100

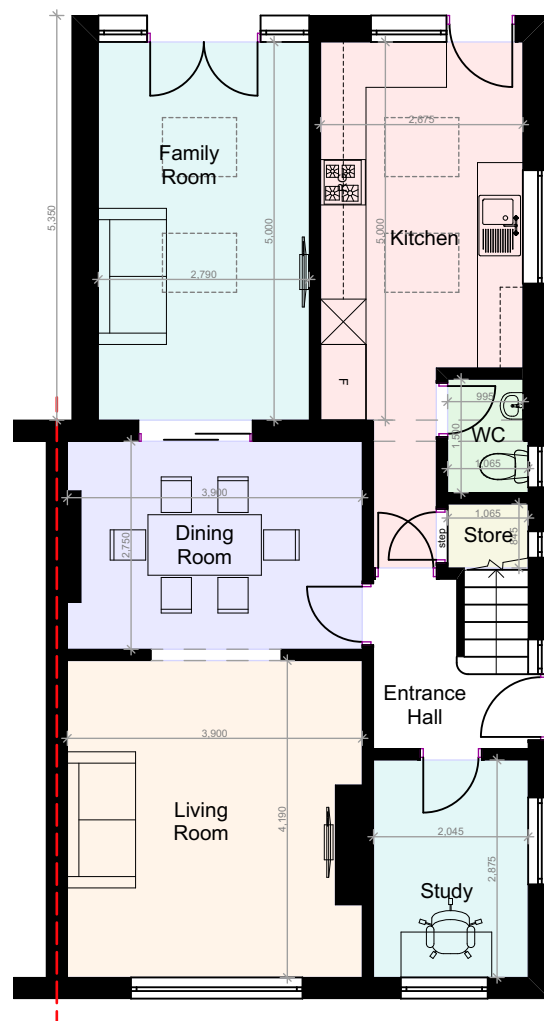

PROPOSED GA GROUND
FLOOR PLAN
@1:100

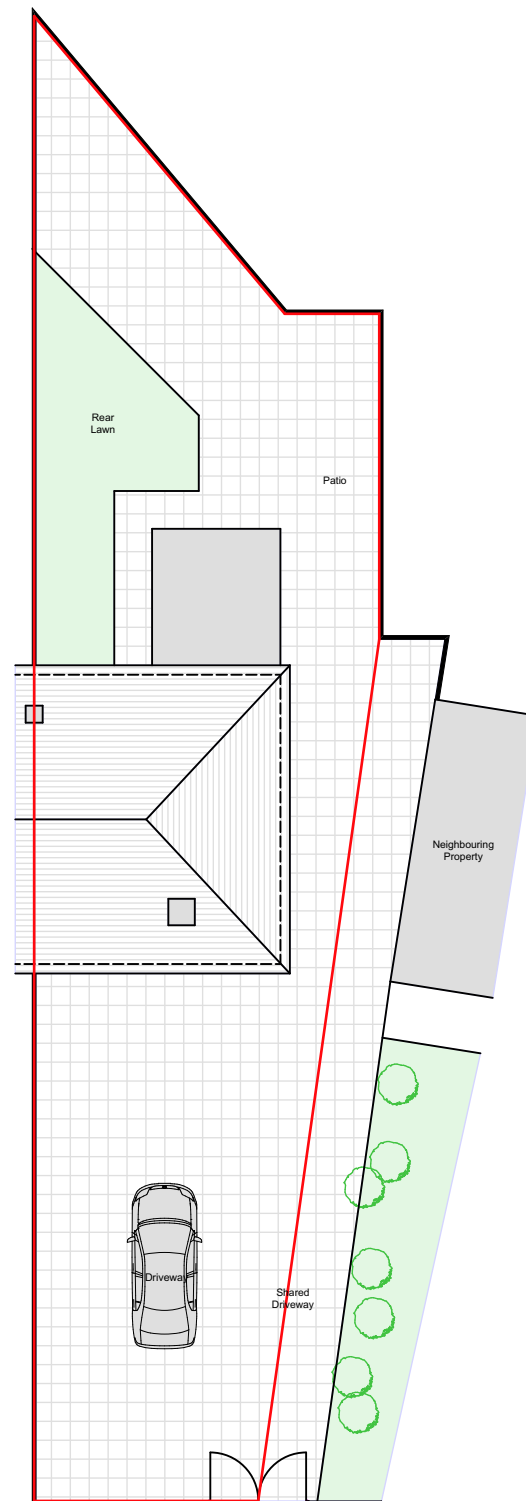

PRINCESS ROAD
EXISTING GA
SITE PLAN
@ 1:200

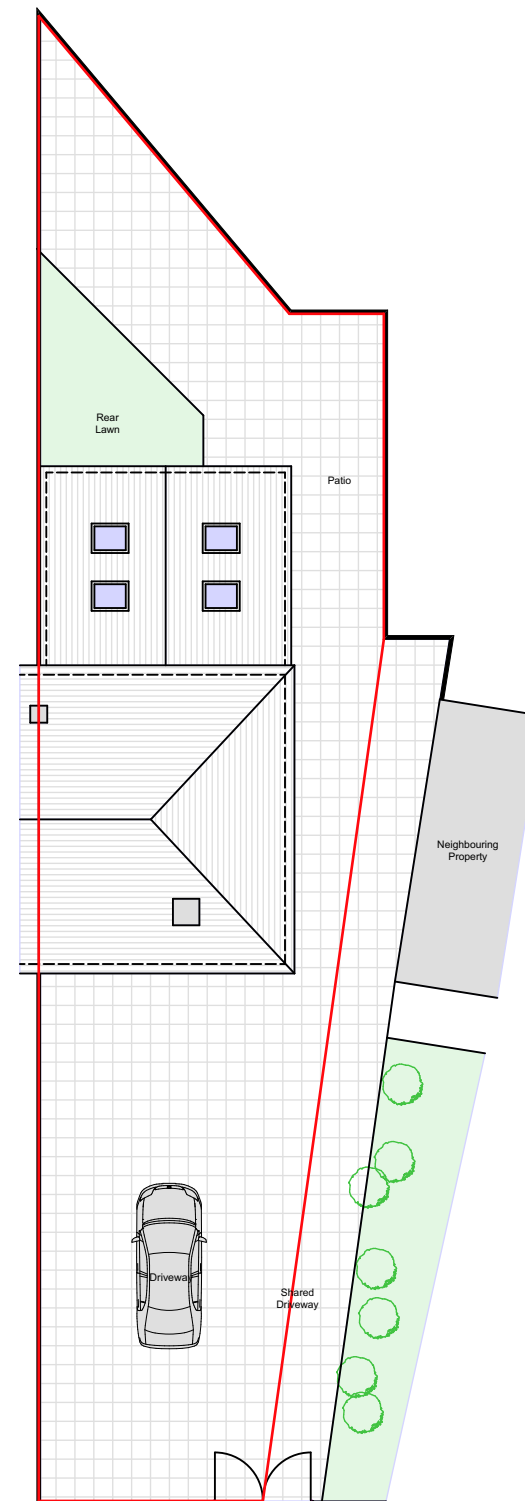

PRINCESS ROAD
PROPOSED GA
SITE PLAN
@ 1:200

notes

This drawing is subject to a detailed building and site survey, therefore no guarantee of its accuracy can be given. This drawing has been draughted in accordance with the clients design requirements. All areas are approximate and are subject to a detailed building and site survey and further design development. All dimensions should be checked prior to commencement of construction on site. Measurements should not be taken off the drawing.

All dimensions shown are in millimetres (mm).



PL0 Planning Issue

04.09.23

revisions



NADA Architects Ltd
169 Kingsway
Burnage
Manchester
M19 2ND
Mob: 07974 735527
E: ahmed@nadaarchitects.com
W: www.nadaarchitects.com

D - design PL - planning PT - pre-tender
T - tender P - preliminary
C - construction R - record

PLANNING

AISHA ABDULLA

REAR EXTENSION
543 PRINCESS ROAD,
MANCHESTER, M20 1HA

EXISTING GA FLOOR PLANS
& SITE PLAN

scale 1:100 @ A3 1:200 @ A3	date 04.09.23	drawn MI	checked AC
-----------------------------------	------------------	-------------	---------------

job no	(category) dwg no	revision
--------	-------------------	----------

23-1170 (02)001 PL0

Drawing measurements shall not be obtained by scaling. Verify all dims prior to construction. Immediately report any discrepancies on this drawing to Architect. This drawing shall be read in conjunction with associated specifications and related consultant's documents.