




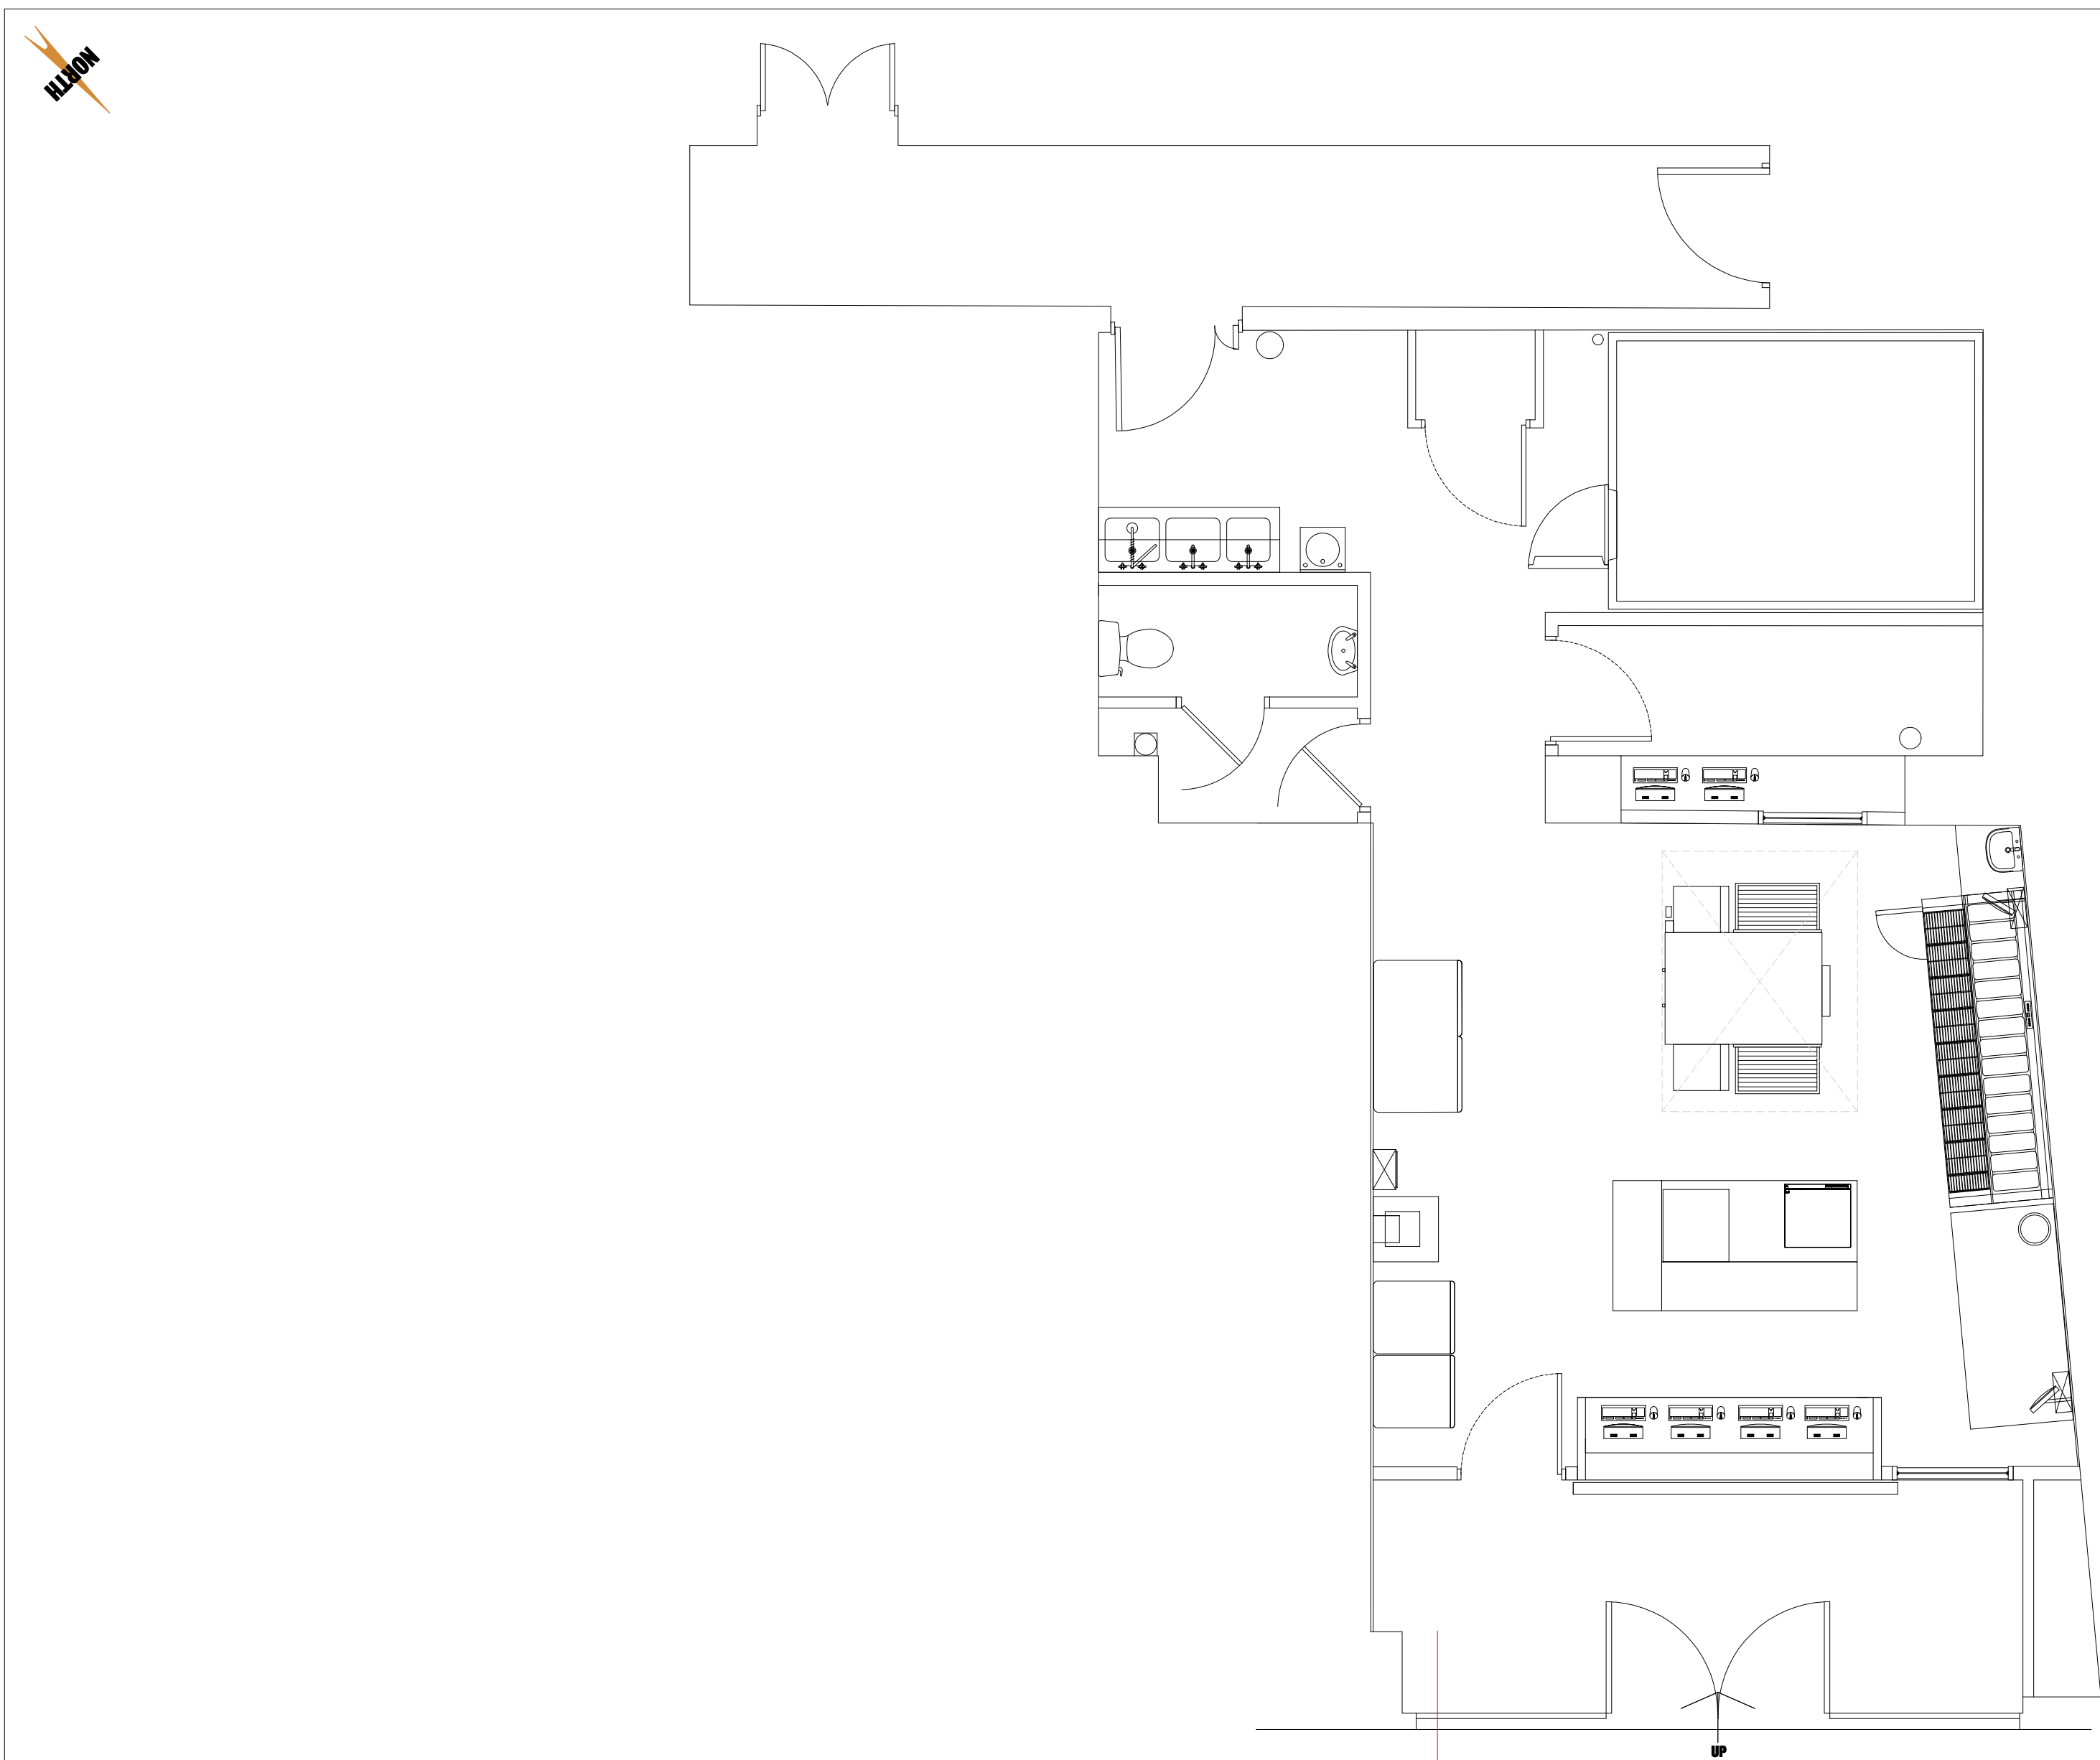

FLOOR PLAN AS EXISTING 1:50

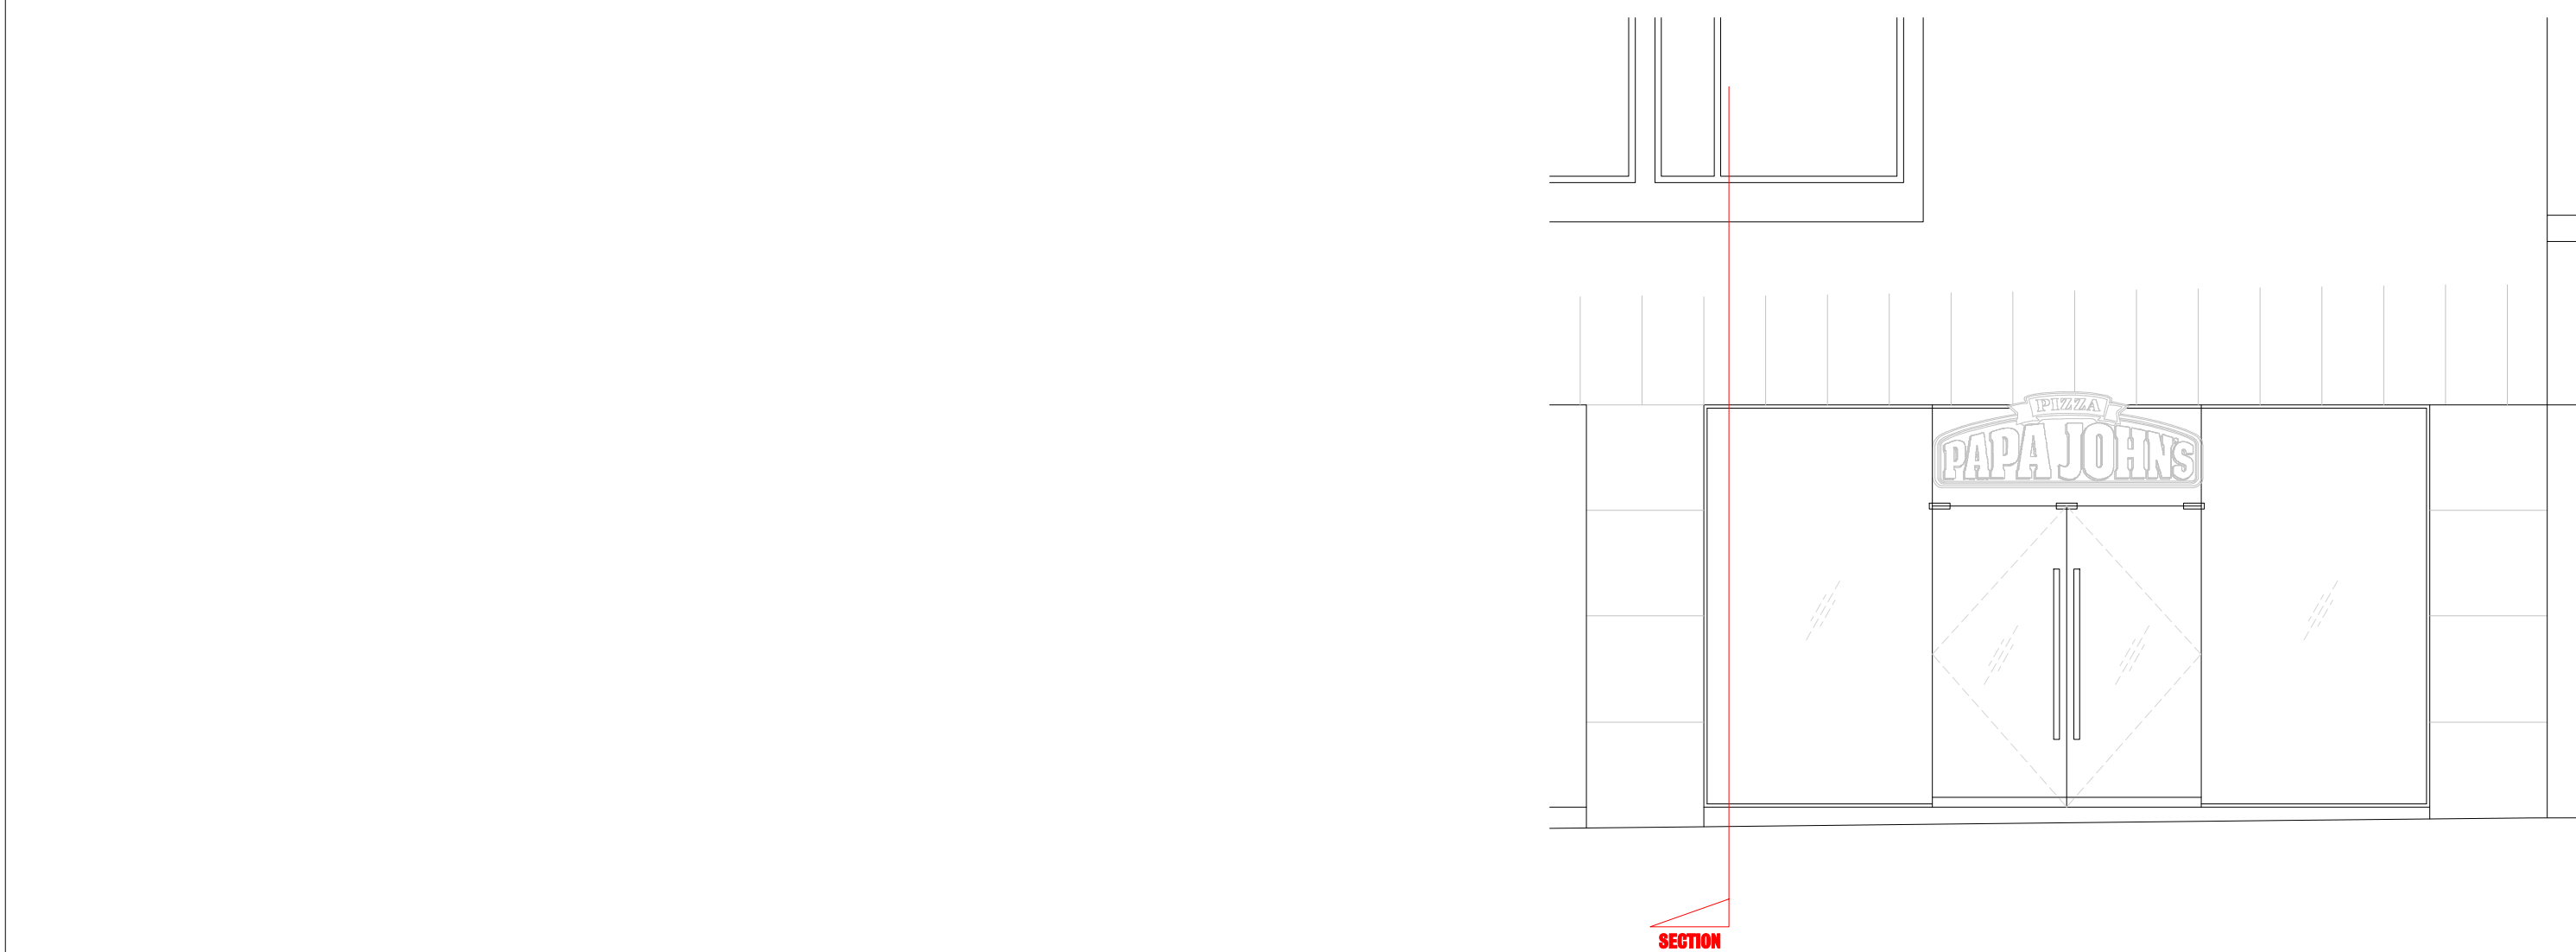

NORTH-EAST ELEVATION AS EXISTING 1:50

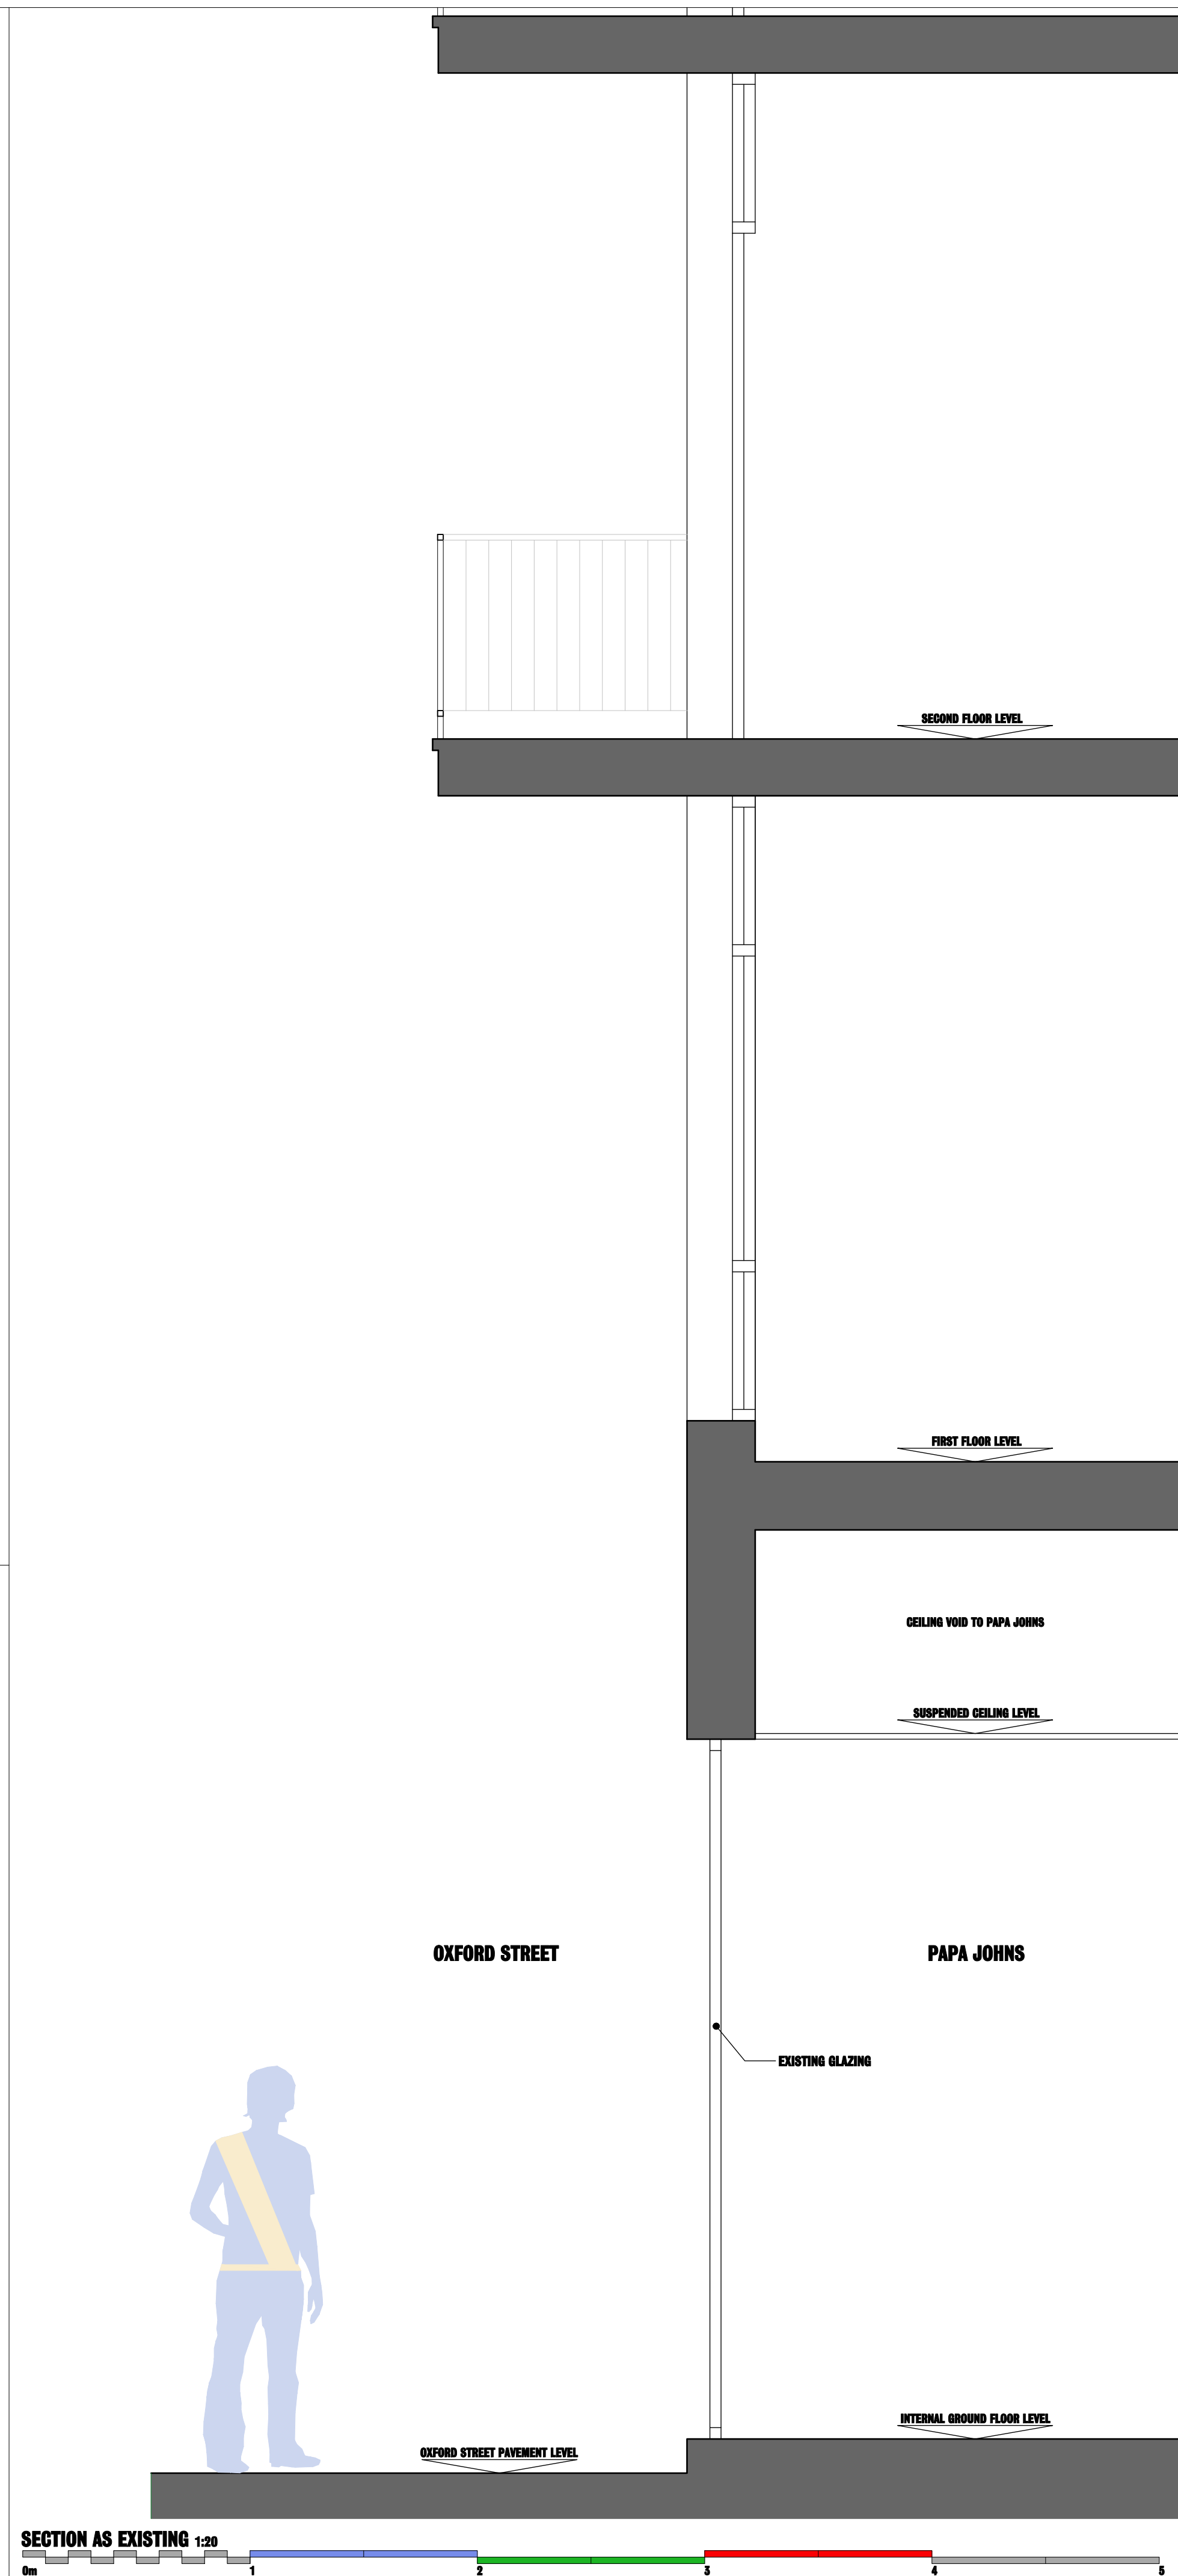

SECTION AS EXISTING 1:20

FD30	JOHN RATED DOOR	FD60	JOHN RATED DOOR	FD120	JOHN RATED DOOR
EXT	FOAM EXTINGUISHER	EXT	CO2 EXTINGUISHER	EXT	WATER EXT.
EXT	POWDER EXT.	EXT	LIQUID EXT.	EXT	PHE BLANKET
EXT	FIRE ALARM PANEL	EXT	SMALL ALARM ALARM	EXT	AUTO FIRE DETECTOR
EXT	FINAL EXIT SIGN	EXT	EMERGENCY LIGHT	EXT	FIRE ALARM
EXT	SPEAKER	EXT	ESCAPE ROUTE	EXT	DOOR RELEASE
EXT	JOHN RATED WALL	EXT	JOHN RATED WALL	EXT	JOHN RATED WALL
EXT	ALARM PANEL	EXT	CCTV	EXT	LINE OF SHUTTERS
EXT	DIGITAL DOOR LOCK	EXT	SHUTTER CONTROLS	EXT	PIR DETECTOR
EXT	DISTRIBUTION BOARD	EXT	INCOMING ELECTRIC	EXT	ELECTRIC METER
EXT	SHOWER SOCKET	EXT	LIGHT SWITCH	EXT	PULL CHORD SWITCH
EXT	POWDER SPIN	EXT	POWDER LIGHT	EXT	DISCHARGE LIGHT
EXT	TIME LIMIT	EXT	WATER METER	EXT	SPEAKER
EXT	ELECTRIC RADIATOR	EXT	DATA POINT	EXT	CORING CABINET
EXT	INCOMING WATER	EXT	INCOMING GAS	EXT	INCOMING DP
EXT	INCOMING BT	EXT	WATER METER	EXT	GAS METER
EXT	BOILER	EXT	CEILING EXTRACT	EXT	WALL EXTRACT
EXT	RADIATOR	EXT	AIR OUTTAKE	EXT	EXTRACT DUCTING
EXT	THURSDAY	EXT	A/C CONTROLS	EXT	CURTAIN CONTROLS
EXT	A/C CASSETTE	EXT	A/C CONDENSER	EXT	WALL MOUNTED A/C
EXT	COLD WATER FEED	EXT	HOT WATER FEED	EXT	POUL DRAIN RUN
EXT	SOLID WALL	EXT	STUD WALL	EXT	JOINT DIRECTION

3	EXISTING SECTION ADDED TO DRAWING	12/05/23
2	ISSUED TO PLANNING	07/03/23
1	INITIAL ISSUE	08/02/23

PAPA JOHNS®
Better Ingredients. Better Pizza.

DMU DESIGNS
ARCHITECTURAL SERVICES LTD

- PLANNING APPLICATIONS
- BUILDING REGULATIONS
- RESIDENTIAL BUILDING PROJECTS
- WORKING DRAWINGS
- FEASIBILITY / DESIGN CONCEPTS
- 3D/2D PLANNING

MAIL@DMUDESIGNS.CO.UK
WWW.DMUDESIGNS.CO.UK
+44 (0)161 767 1852

CLIENT PAPA JOHNS		
STATUS PLANNING		
DRAWING NUMBER 2933-002	DRAWING TITLE PROPERTY AS EXISTING	
DRAWING REVISION 3	DATE FEBRUARY 2023	
SCALE AS SHOWN	PAPER SIZE A1	DRAWN BY PTM
PROPERTY 5 PETER HOUSE OXFORD ROAD MANCHESTER, M1 5AN		
DO NOT SCALE FROM THIS DRAWING. ANY DISCREPANCIES TO BE REPORTED IMMEDIATELY. DMU DESIGNS IS A LIMITED COMPANY REGISTERED IN ENGLAND AND WALES. REGISTERED NUMBER: 716667		