




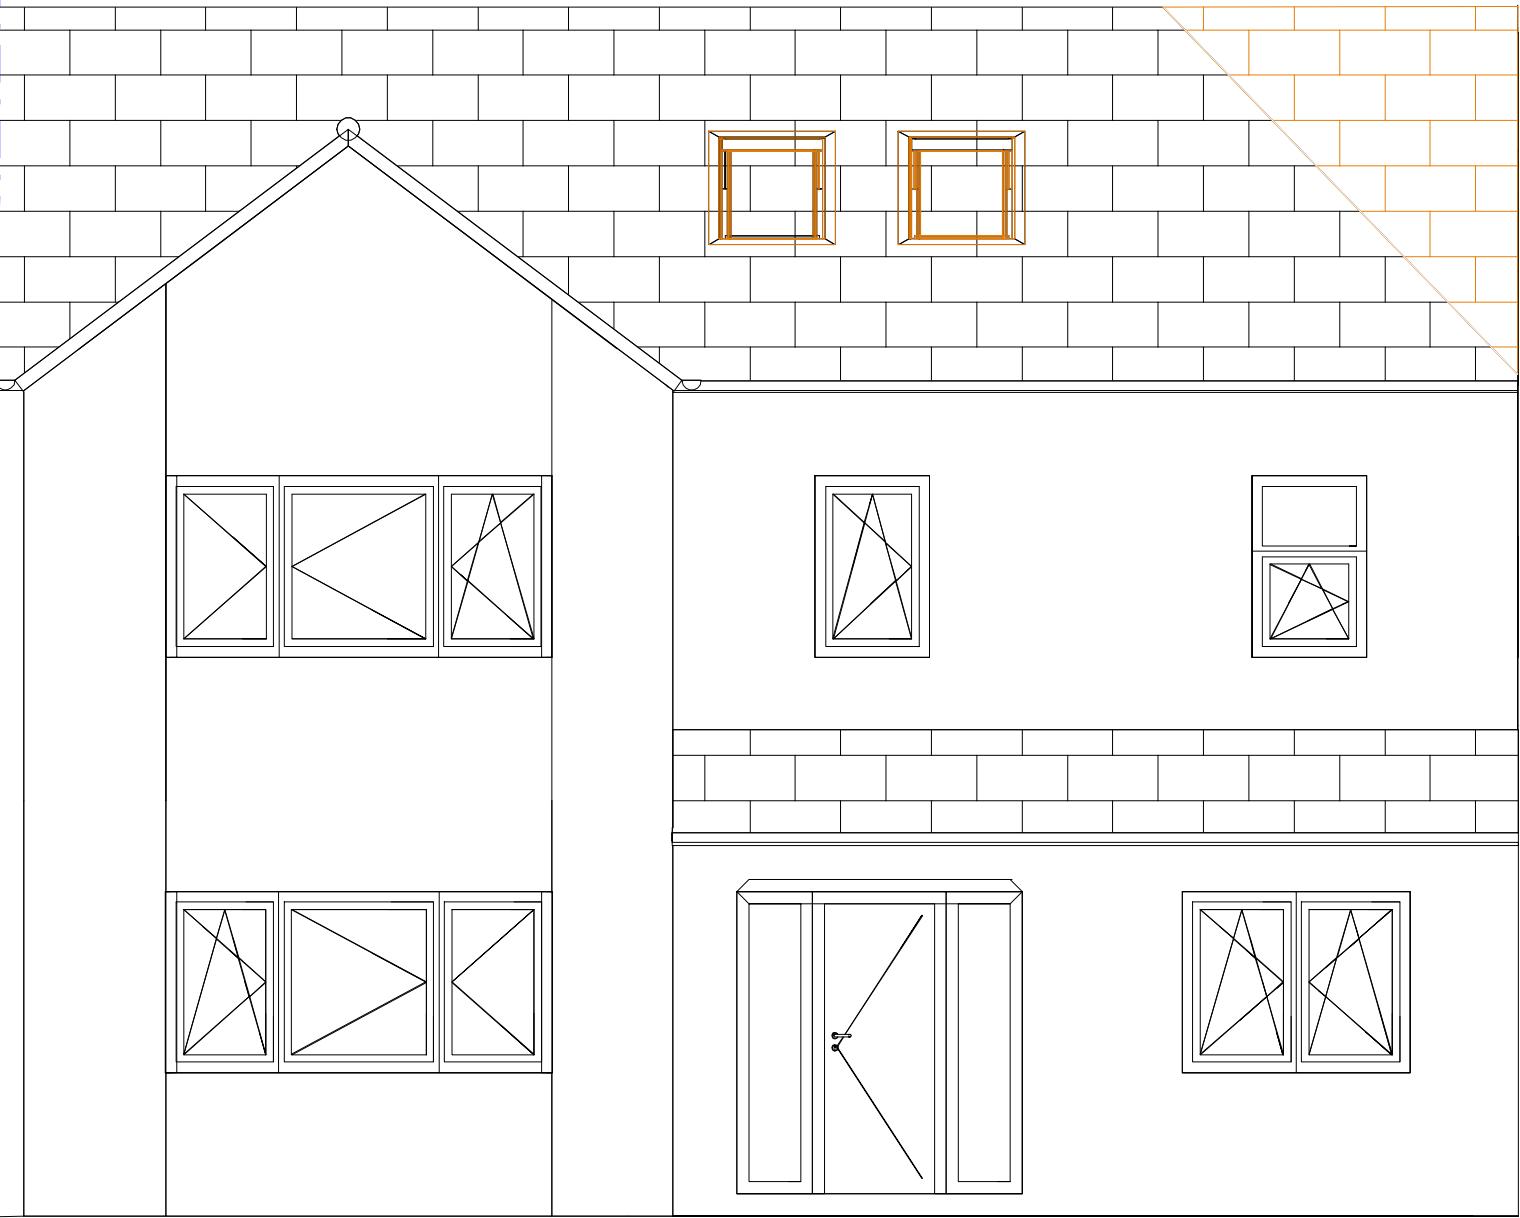

Proposed West Elevation

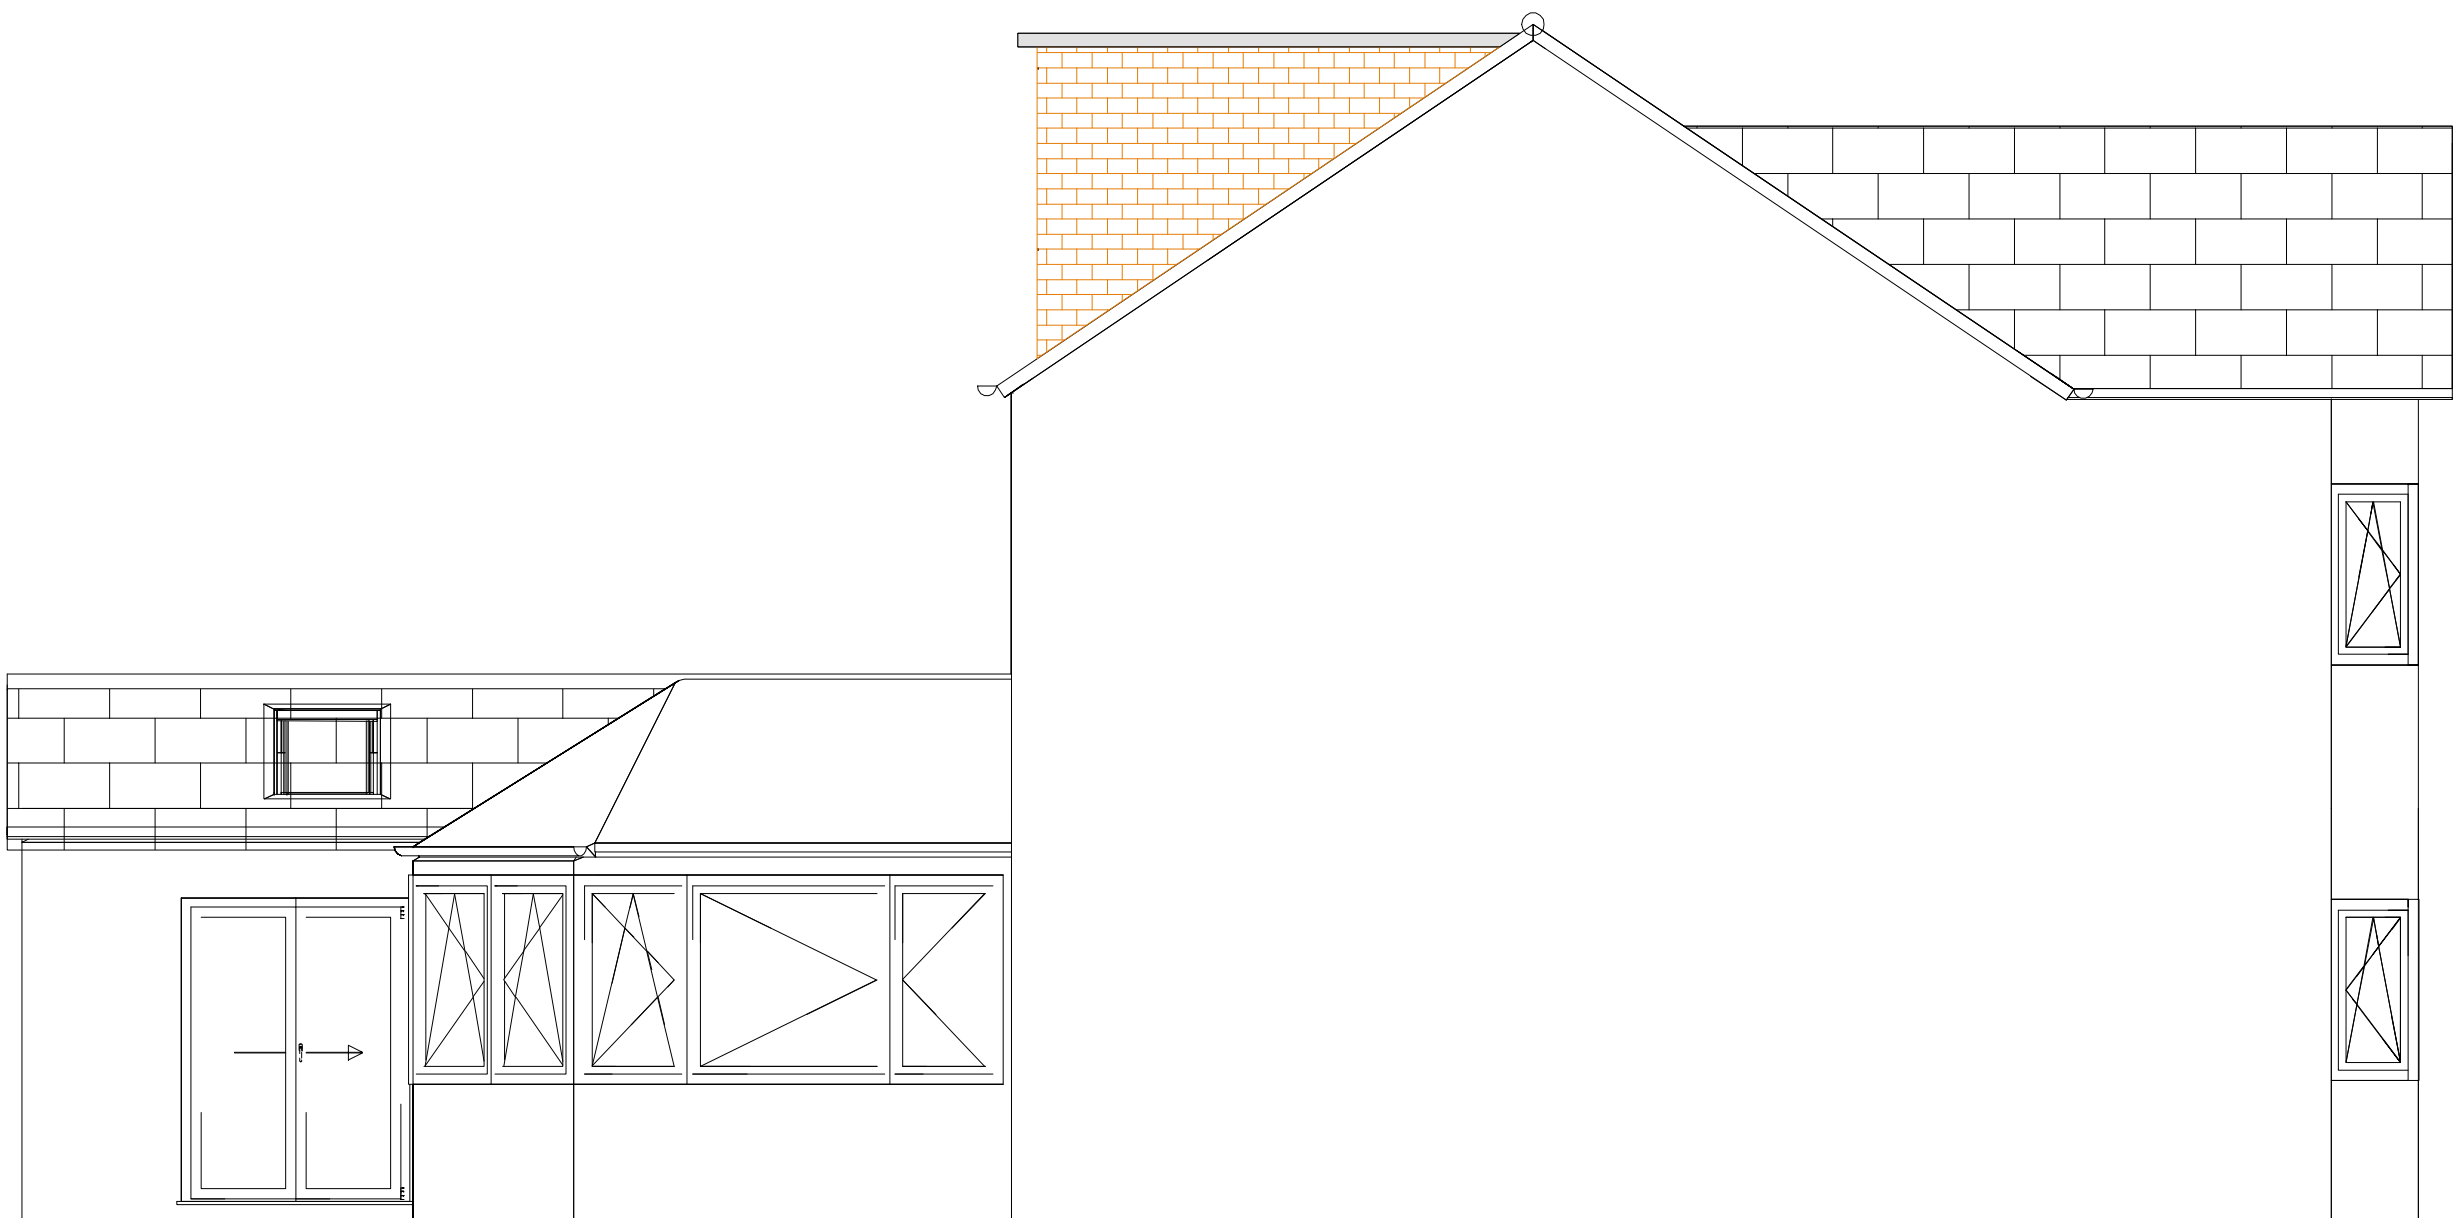


Proposed North Elevation

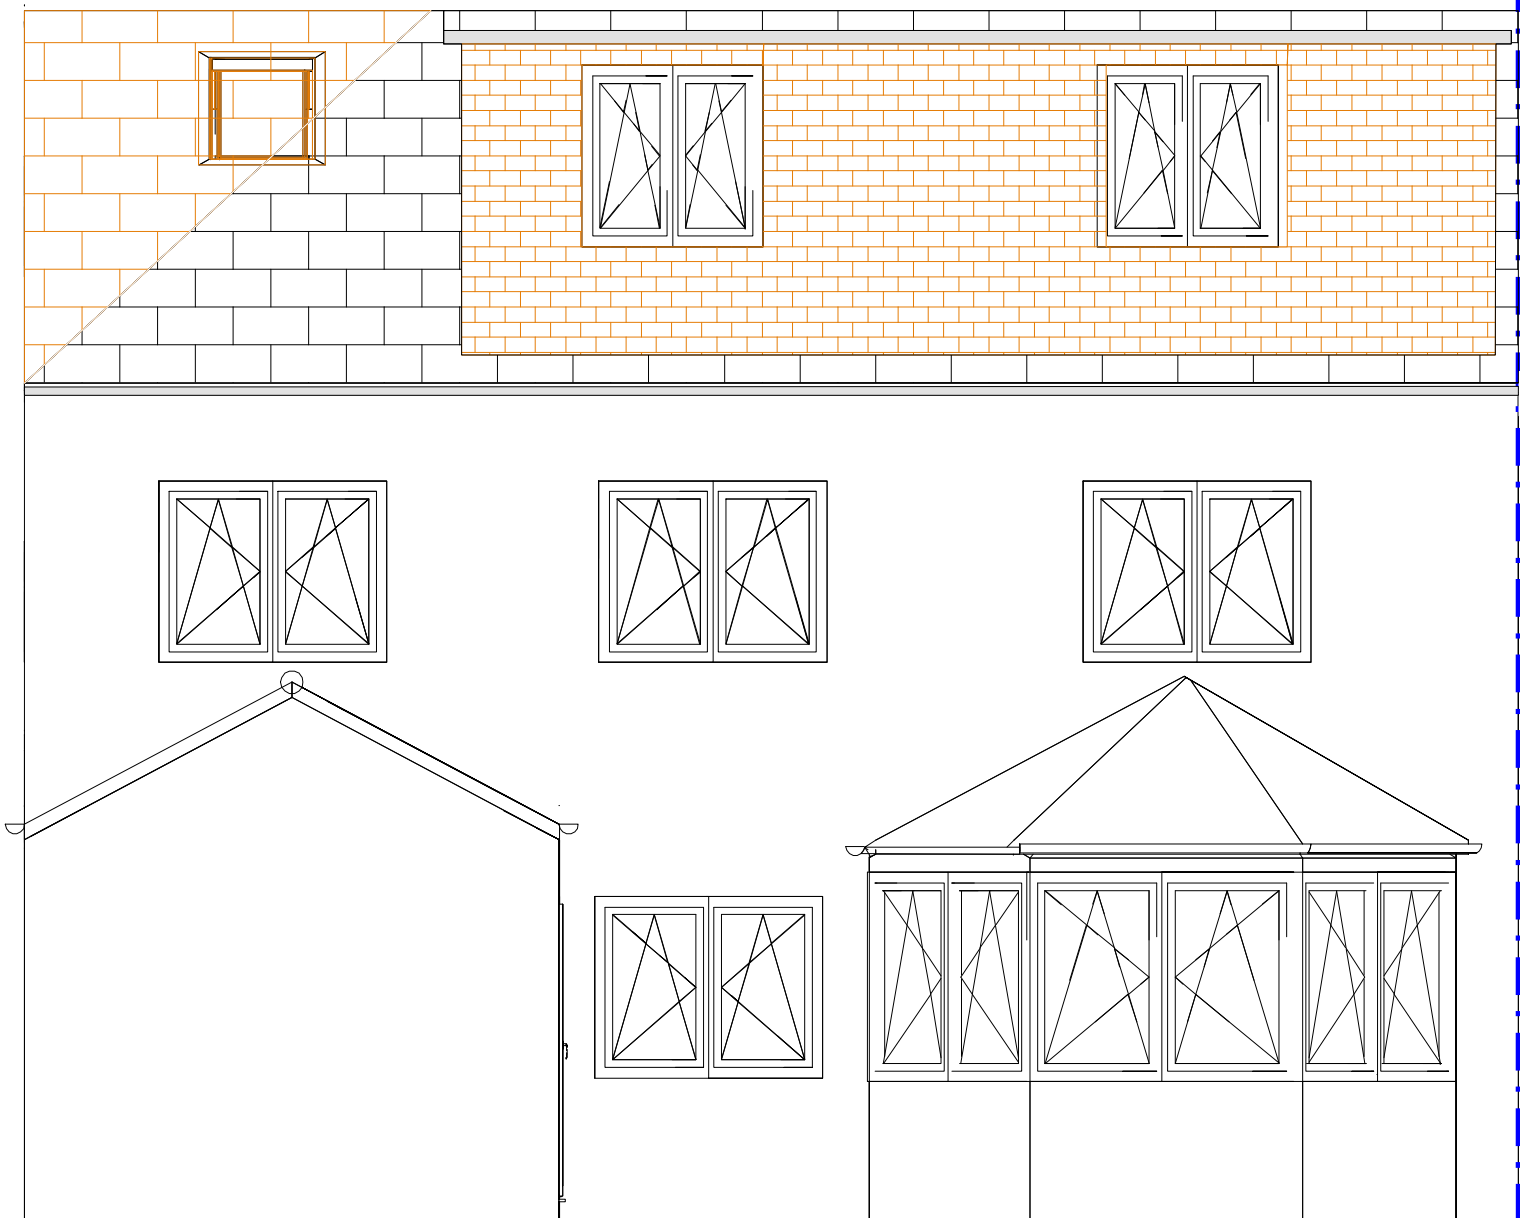

Proposed East Elevation

Ridge - Main roof  
Proposed Dormer - Roof Level  
Proposed dormer to be clad with tiles, colour to match existing roof tiles  
uPVC windows to match existing  
Eaves- Main roof

Roof tiles to match existing

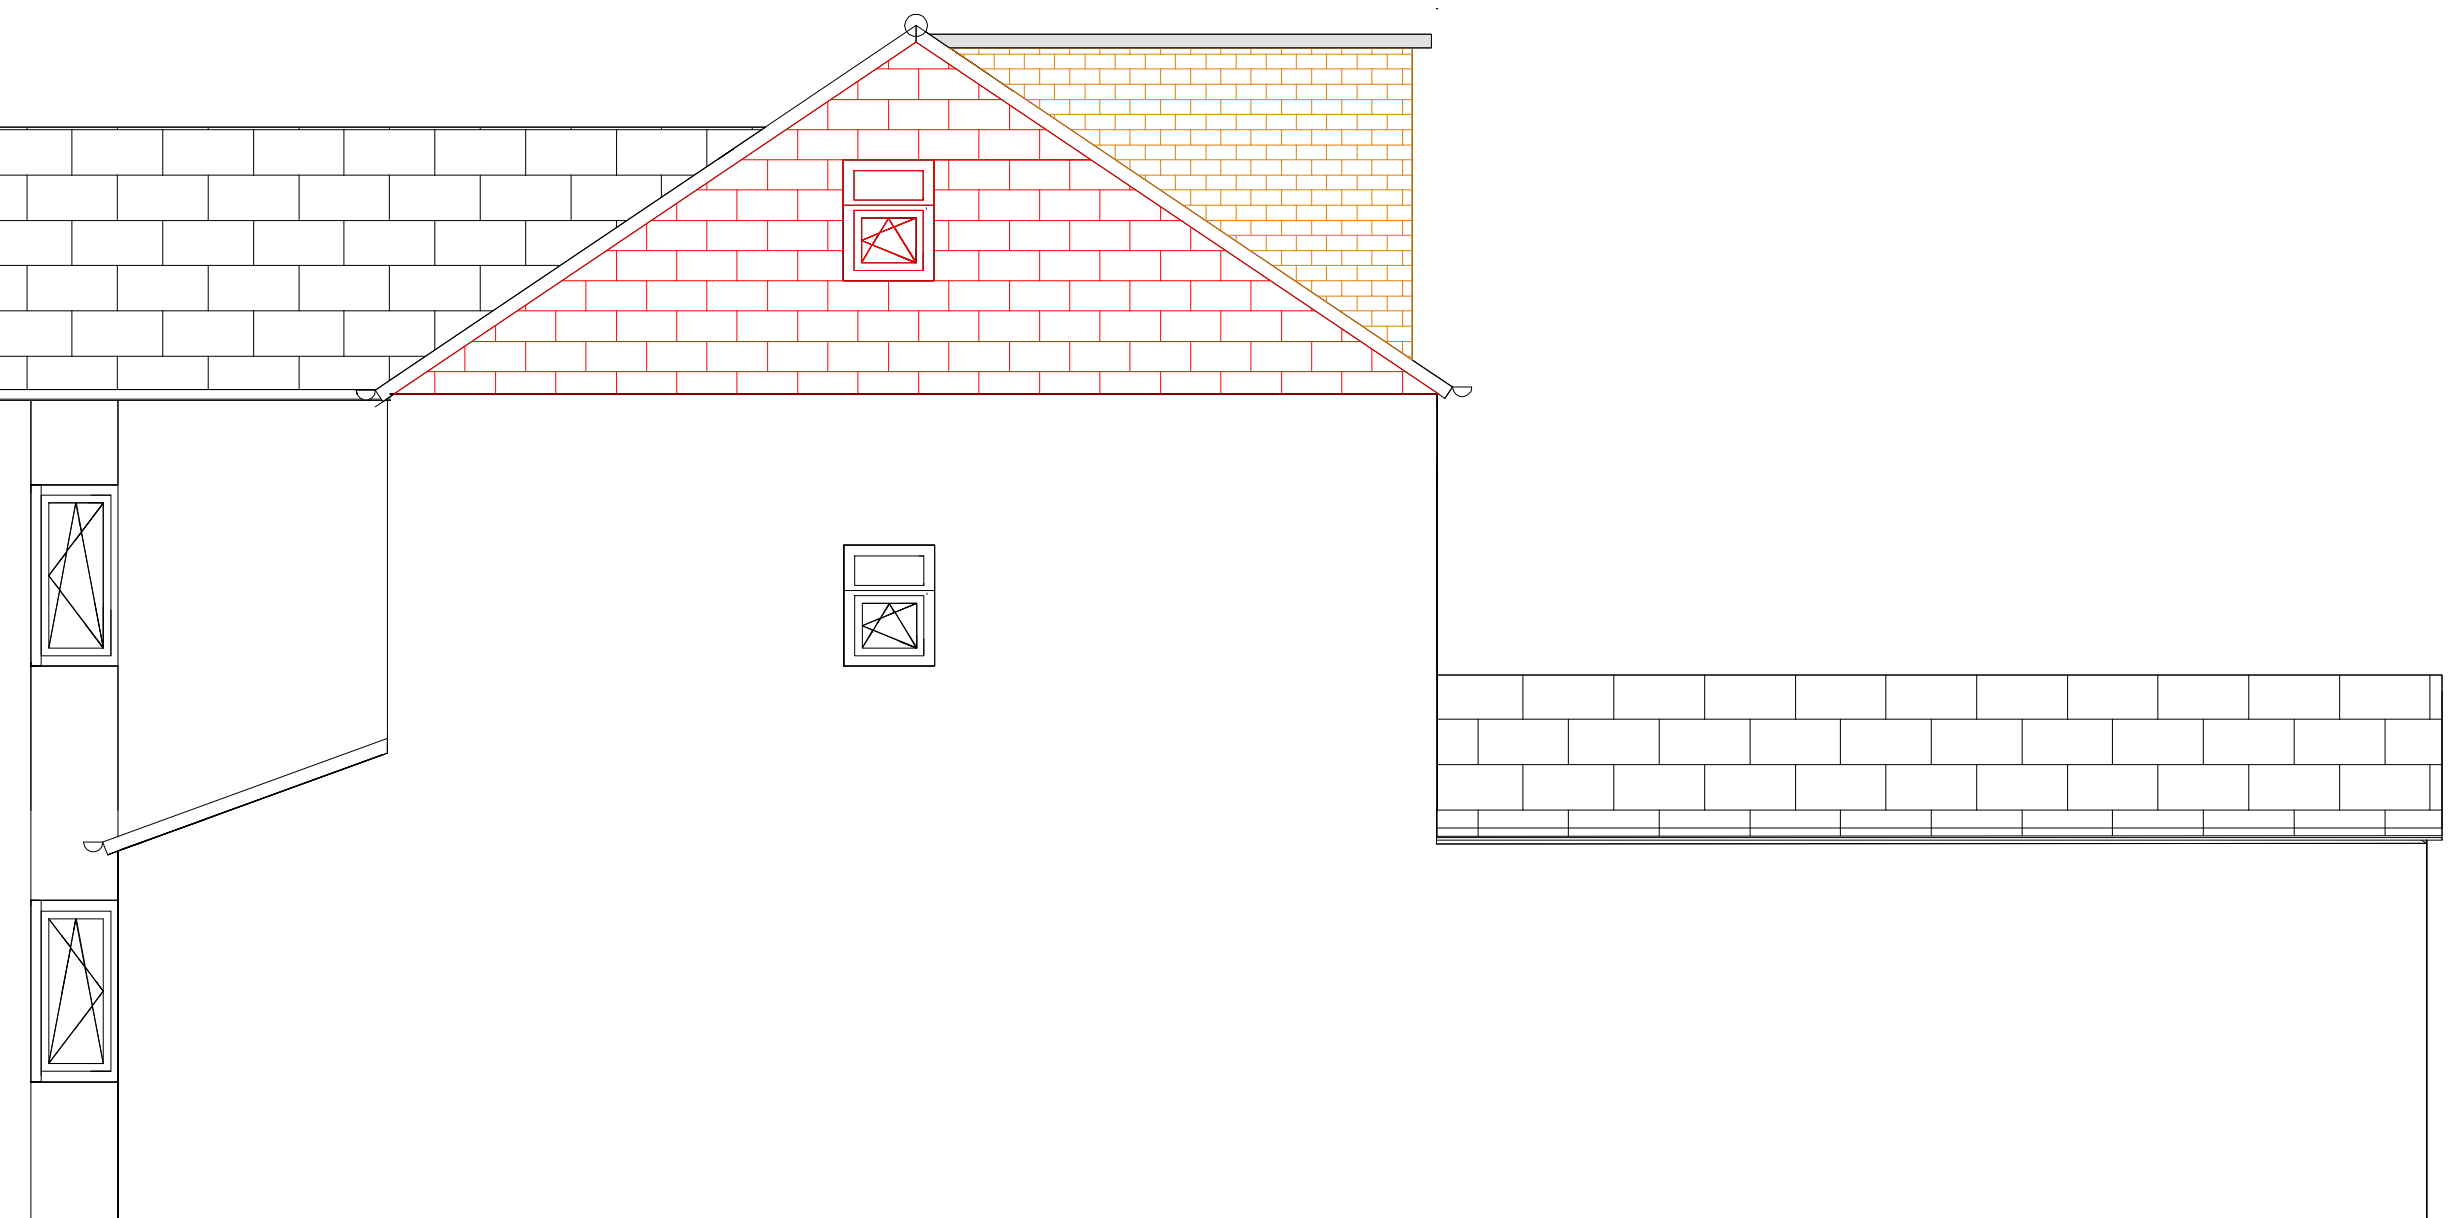

Ground Level

Proposed South Elevation

|   |                                       |   |
|---|---------------------------------------|---|
| Drawing title: Dormer conversion at 212 Erwood road - Front & Rear Elevations   |                                       |   |
| Client:<br>Afa Kamal<br>212 Erwood Road<br>Manchester M19 1HX   | Drawing no.<br>2022/212 EWR/003 Rev B | Scale:<br>1:50   |
|   | Date created:29/03/2023               |   |
| General notes:<br>1. This drawing is intended for the use in planning ONLY at this stage.<br>2. Do not Scale this drawing.<br>3. All dimensions provided are in meters Until Noted Otherwise. |                                       | <br>SR ENGINEERING<br>SERVICES LIMITED<br>srenggandservices@gmail.com<br>Contact:07809669032 |