



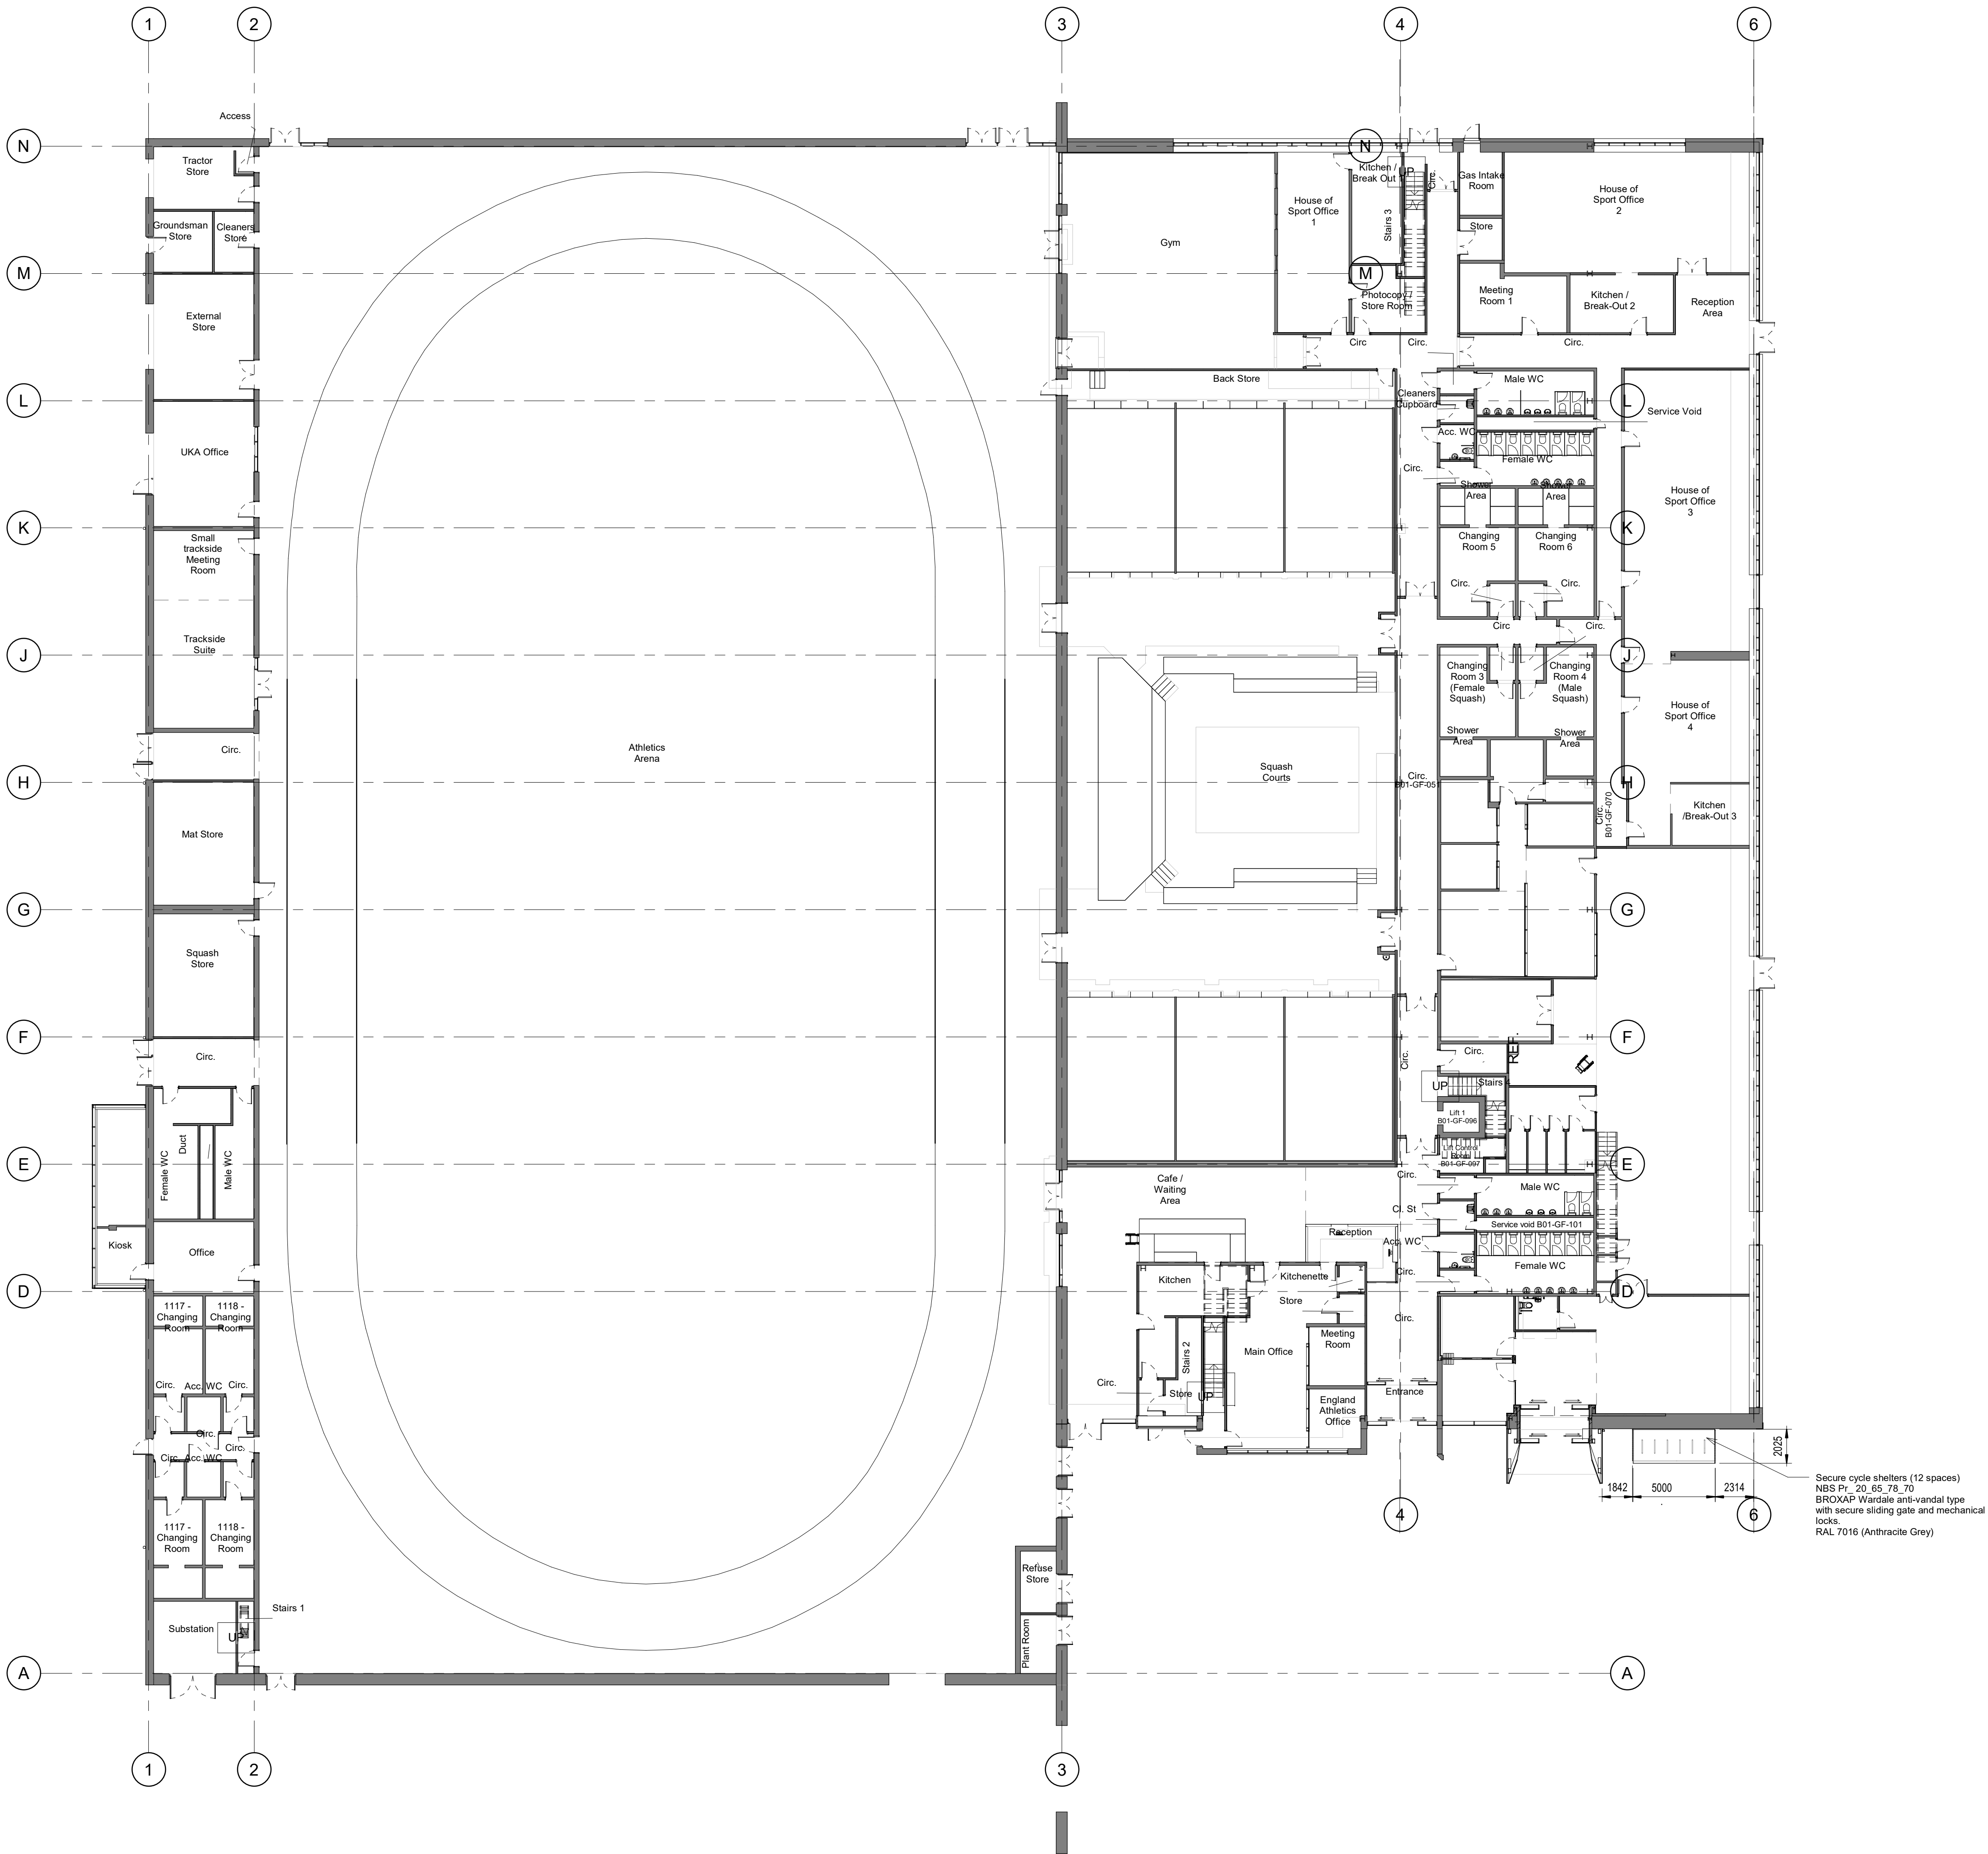

1 Proposed G.F Plan
1 : 200

P1	Issued For Planning	07.03.2023	ME	GG
Rev	Description	Date	Dr	App
original by		date created	by	by
ME		03/06/23	GG	

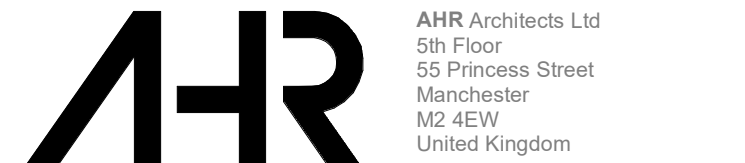

T +44(0)161 8287900
E manchester@ahr.co.uk
www.ahr.co.uk

client name	Manchester City Council
project	House of Sport
drawing	Proposed Ground Floor Plan
computer file	C:\Users\mark\OneDrive\Documents\REVIT LOCAL FILES\HOS-AHR-00-00-DR-A-20-1002\mark.evans.rvt
plot date	
project number	2019.00291.000
scale	1 : 200 @A1
drawing number	HOS-AHR-00-00-DR-A-20-1002.
rev	P1
issue status	P1
This drawing is to be read in conjunction with all related drawings. All dimensions must be checked and verified on site before commencing any work or producing shop drawings. The originator should be notified immediately of any discrepancy. This drawing is copyright and remains the property of AHR.	