


Notes

Figured dimensions only to be taken from this drawing.
Do not scale if in doubt ask.

Rev	Date	Drawn	Description	Checked
A	19.01.07	NJT	More notes added, fold down tables moved, cladding removed from columns.	Checked

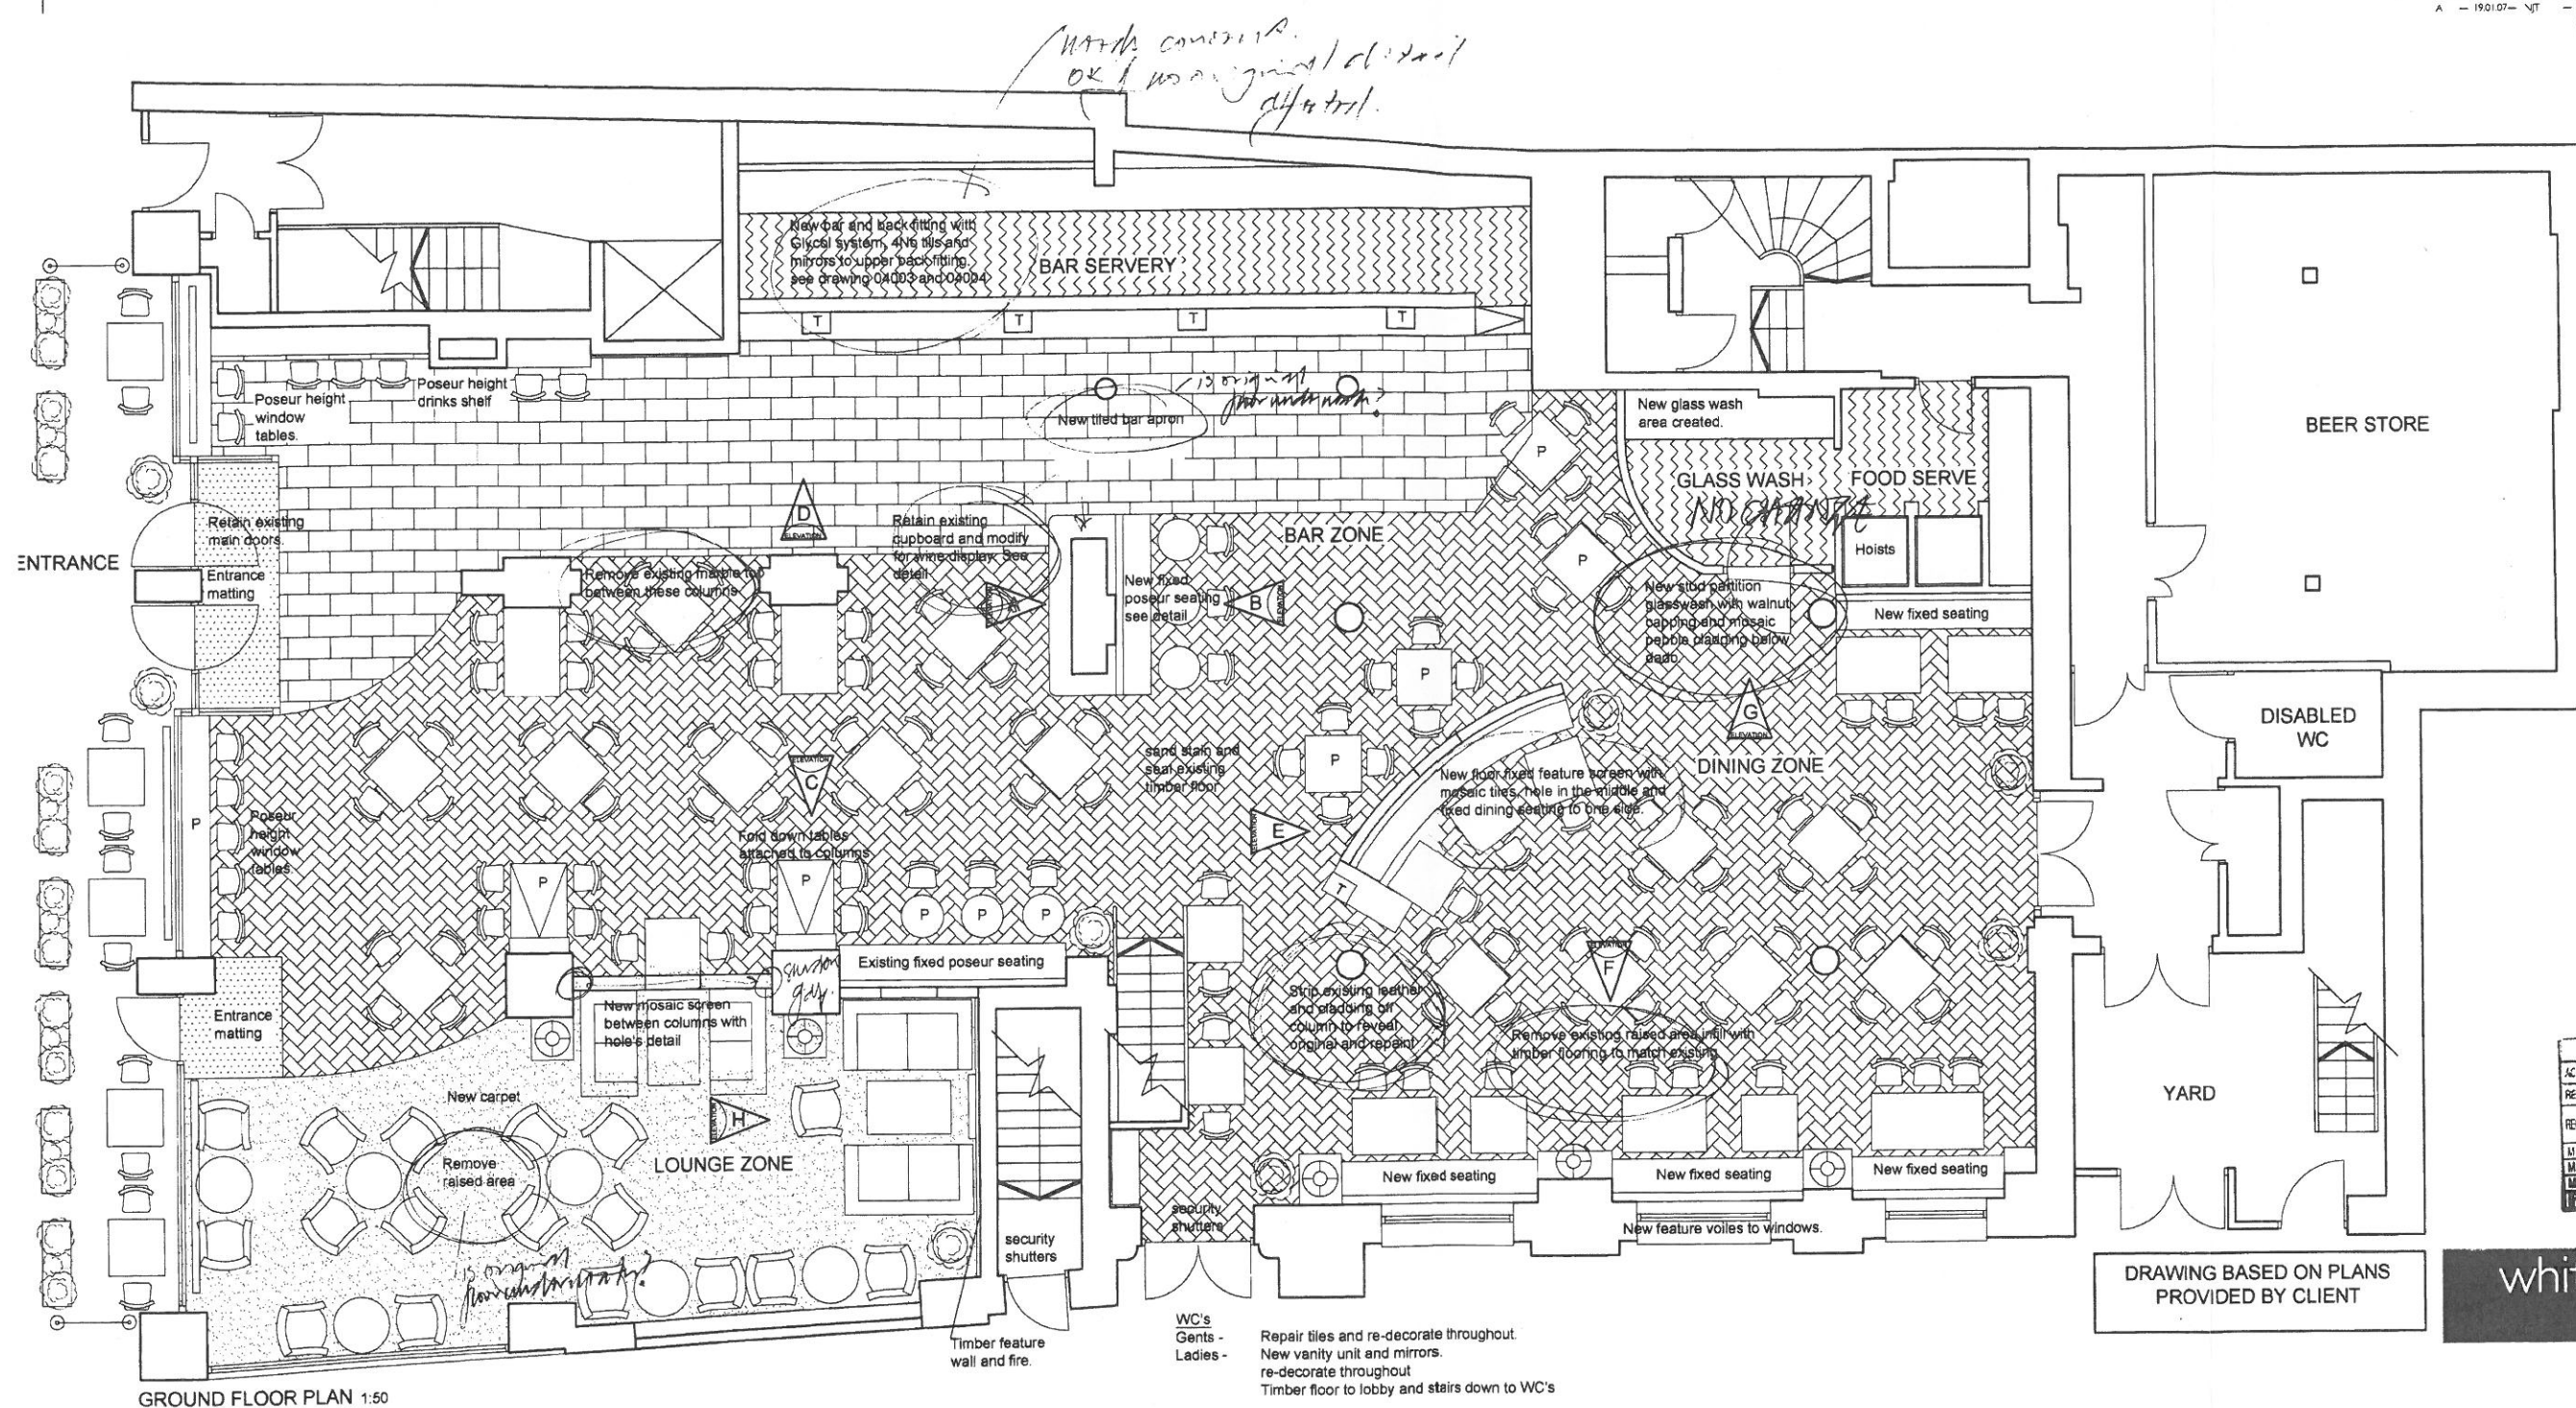

GROUND FLOOR PLAN 1:50

DRAWING BASED ON PLANS PROVIDED BY CLIENT

white

Client: LAUREL PUB CO

Project: SLUG & LETTUCE MANCHESTER

Title: PROPOSED PLANS LISTED BUILDING CONSENT

Scale: 1:50 @ A1	Cad ref: T:0063-06/01a/Planning02001
Drawn: NJT	Checked: Date: 11/06
Drawing no: 0063/06/02001	Rev: A

White House, Victoria Quays, Sheffield S2 5SY
 T: 0114 226 0255 F: 0114 226 0256
 W: www.whiteh.co.uk E: mail@whiteh.co.uk

White Design is the trading name of White Design (UK) Limited Registered No. 3034729

- Issues:*
- colour scheme
 - new bar fitting
 - for standing bar area
 - new's to original cabinet
 - timber block floor.
 - existing columns.
 - mural raised floor

objections? comments?

General

~ Remove wall lights from circular columns
~ Remove existing pendants and wall lights and replace with new where shown, where not, make good surfaces with materials to match existing.
~ Decorate throughout and all routes to wc's (any customer route), Paint columns and cornice picking out capitals etc in gilt colour.
~ Make good existing timber floor, re-set, fix, stain and varnish.

~ Existing projecting sign to be removed, wall to be made good using matching materials

~ Lift floor tiles, lay new timber flooring to match existing.
~ Existing floor stripped, stained and restained and finished in Morrells induro XLA-50 Anti-slip Semi-gloss floor Lacquer

~ Remove drink shelf

~ Remove menu cabinet.
~ Remove internal lobby cheeks and canopy, reuse cornice

~ Remove drink shelf

~ remove mat and infill with timber to match existing

~ remove carpet and replace with timber floor to match existing

Bar

~ New back Bar from back bar counter top.
~ Mirror either side of return walls to bar, same height as back bar down to bar top.
~ Polished SS strips to front bar with black plinth.
~ New bar opening with DDA compliant gate and bar flap 700mm wide (main entrance, end of bar)
~ New section of front and back bar to match existing.
~ New altro with priority skirtings to new section of bar

Remove cabinets & fixed seating, make good column with materials to match existing

~ Extended wash-up area, form new wall with access hatch and entrance door (wall to existing food servery height, continue and match existing cornice to the top of this wall. Door to match existing paneled doors with vision panel.
Minimal fixing of stud work to Listed building structure.
Make good piece in Altro floor to match existing in glasswash area.

Make good piece of missing cornice with materials to match existing, to circular column adjacent to new bar run

Remove fixed screen

Open up 2No hoists on customer side, Make good wall and trim around hoist doors with timber architrave

Disabled Toilet
~ Decorate throughout
~ 1No new double gimbal fitting
~ Overclad damp wall in foil backed plasterboard with joints taped and sealed with plaster skim to finish.
~ New altro flooring in walnut finish.
~ New black Zig Zag matting to lobby
~ 1No double gimbal to lobby area.

New rug fixed down to existing timber floor by Gradus trim ACT81

~ New fixed seating to replace existing, continuous run with button back (seat 100mm deeper than existing (back built out by 100mm.
~ Remove boxings
~ Remove film to top half of 3No windows.

Mirror ceiling feature, Lighting to be built with in feature

Remove screen
Remove fixed seat

Cut down screen to allow visibility through the customer area, over board add new skirting with timber shelf to top to line through with Booth seating

Remove timber block wall, make good walls with materials to match existing

New Fixed seating and booths

Board over existing mirrored window

New carpet

GROUND FLOOR PLAN 1:50



LIGHTING KEY

Remove existing wall lights and pendants.
Blank off points not being re-used and m/g

- Existing lights to be removed and existing surface to be made good to match existing surface
- Existing lights to be retained
- Existing lights to be retained and replaced with new fitting
- New light position

Revision A	Changes following client re-brief
04/11/13	nlg
lawrence beckingham field LLP	
ARCHITECTS	

The Sail Loft, Limehouse Court, 3-11 Dred Street, London E14 7EQ - Tel: +44(0) 20 7536 2100 Fax: +44(0) 20 7536 4442
Email: lawname@lbfarchitects.co.uk - www.lbfarchitects.co.uk - Limited Liability Partnership No. 09303795

Project:
SLUG & LETTUCE
64-66 DEANS GATE
MANCHESTER
M3 2EN

Client:
STONEGATE PUB COMPANY


Drawing:
PROPOSED PLAN
Planning

Scale: Drawn by: Checked by: Date:
1:50@A1 nlg FB Oct 2013

Drg no:

2013-018-005 rev A

DO NOT SCALE FROM THIS DRAWING. ALL DIMENSIONS TO BE CHECKED ON SITE.
REFER ANY DISCREPANCIES TO ARCHITECT. THIS DRAWING IS SUBJECT TO COPYRIGHT.

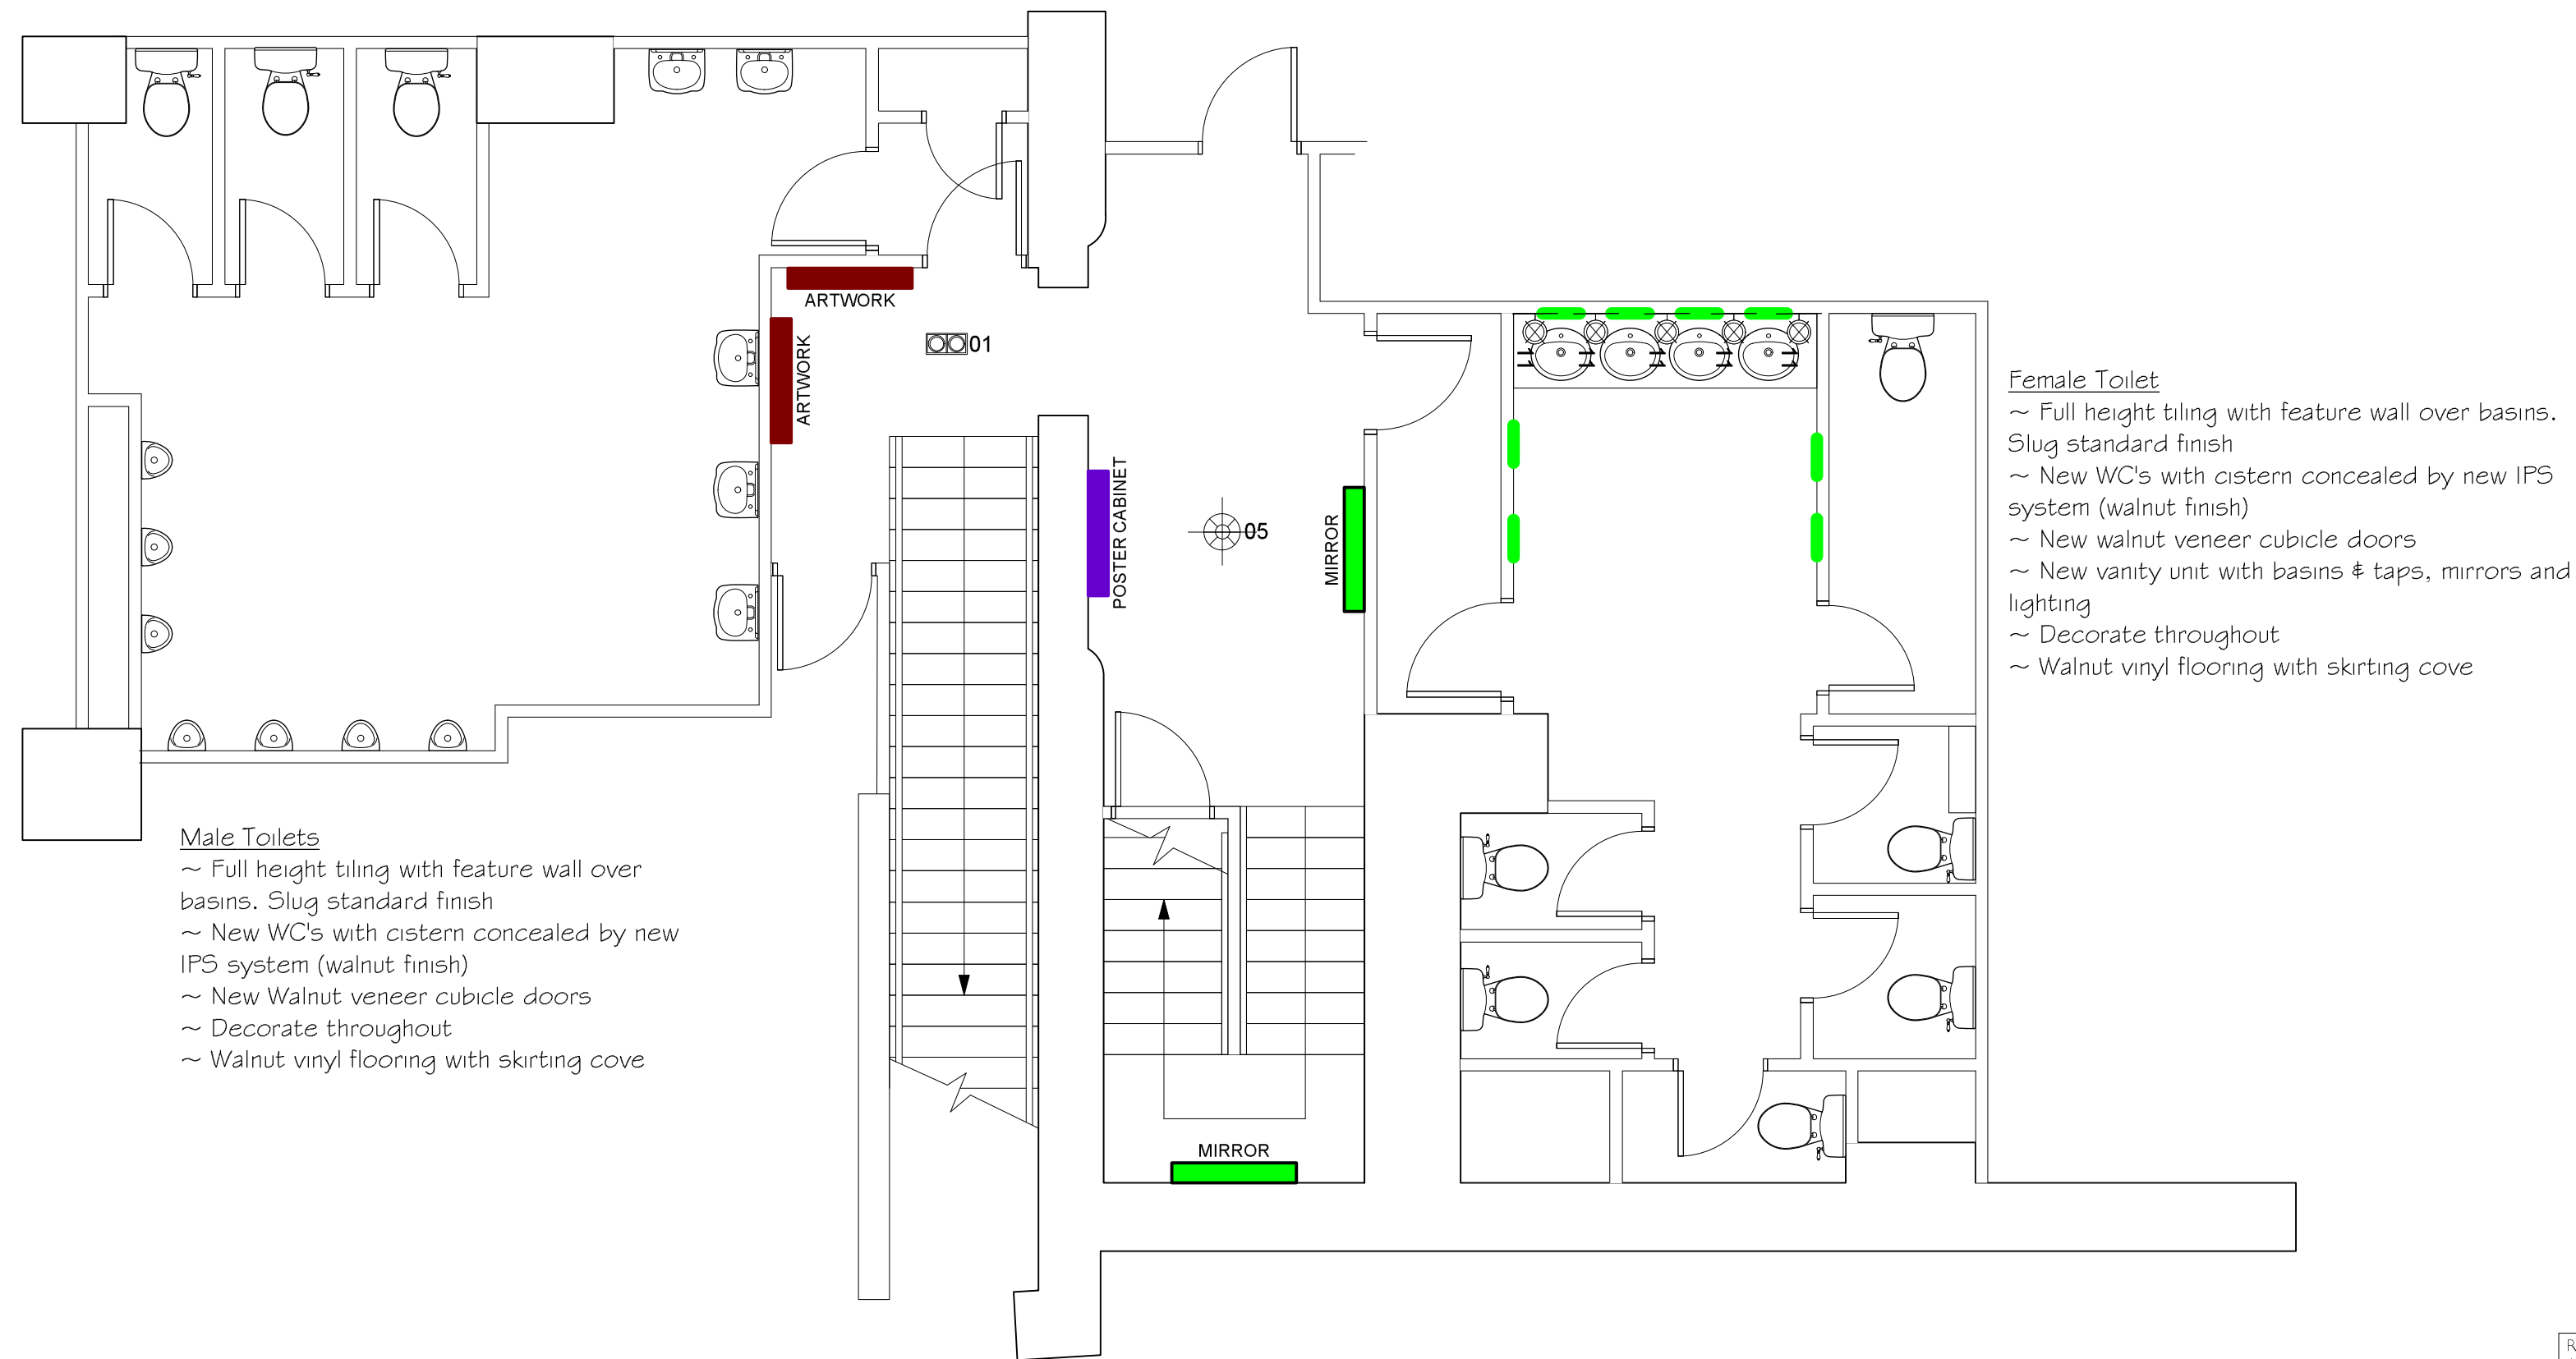

Revision	A	Minor amendments following sketch meeting
19/06/13	NLG	-

lawrence beckingham field LLP
ARCHITECTS

The Sail Loft, Limehouse Court, 3-11 | Dod Street, London E14 7EQ - Tel: +44(0) 20 7536 2100 Fax: +44(0) 20 7538 4442
info@lbfarchitects.co.uk - www.lbfarchitects.co.uk - Limited Liability Partnership No. 00303795

Project:
SLUG & LETTUCE
64-66 DEANS GATE
MANCHESTER
M3 2EN



Client:
STONEGATE PUB COMPANY

Drawing:
PROPOSED BASEMENT


Scale: Drawn by: Checked by: Date:
1:50@A2 NLG Not checked JUNE 2013

Drg no:
2013-018-004 rev A

DO NOT SCALE FROM THIS DRAWING. ALL DIMENSIONS TO BE CHECKED ON SITE.
REFER ANY DISCREPANCIES TO ARCHITECT. THIS DRAWING IS SUBJECT TO COPYRIGHT.

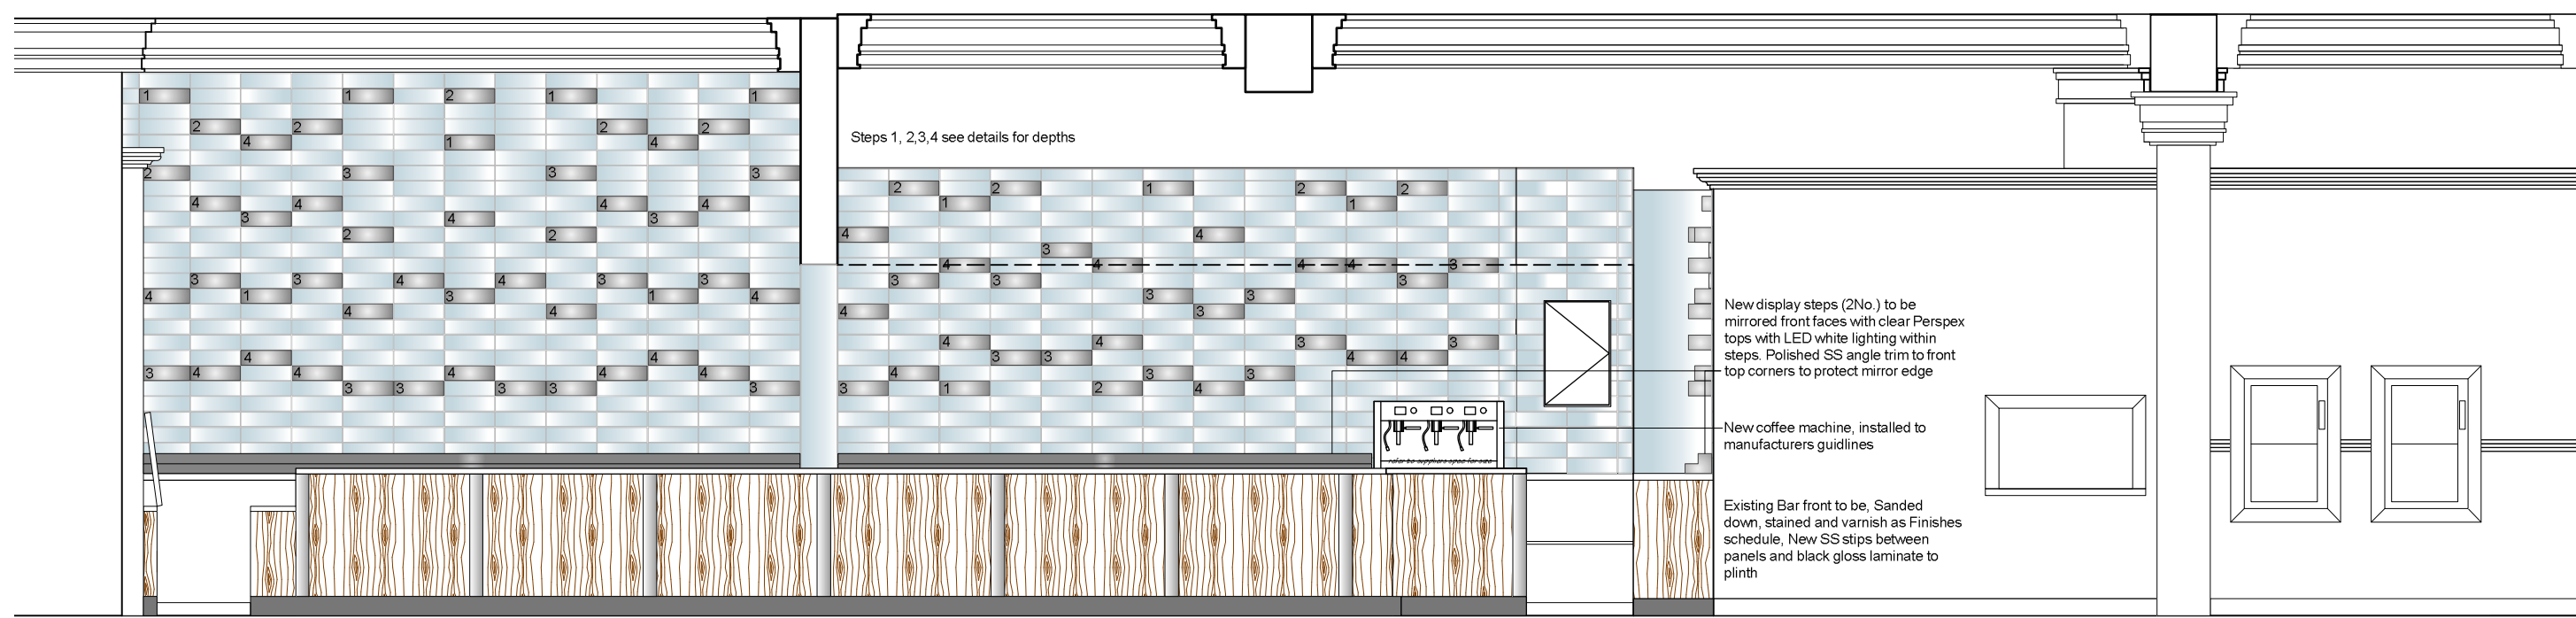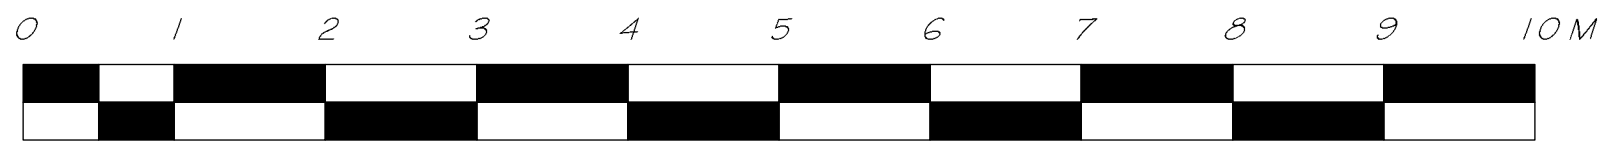


1 PROPOSED BAR ELEVATION - A
Scale: 1:50

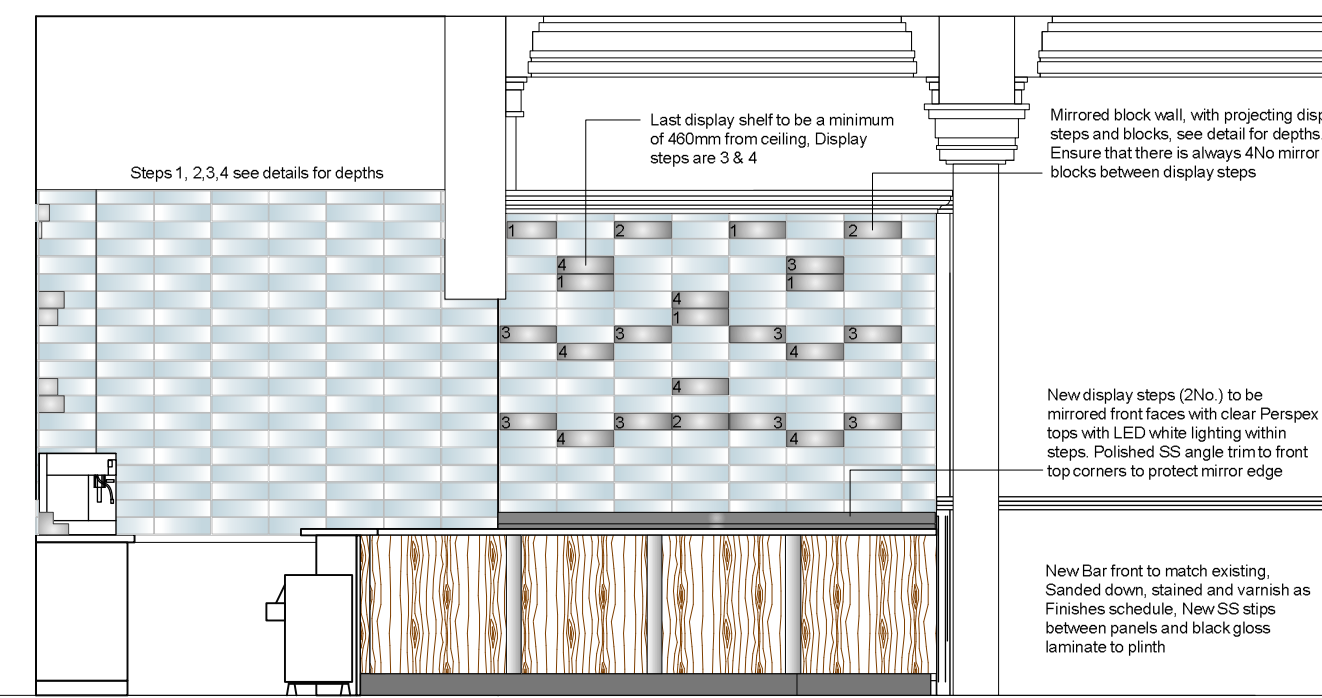

2 PROPOSED BAR ELEVATION - B
Scale: 1:50




3 PROPOSED BAR ELEVATION - C
Scale: 1:50

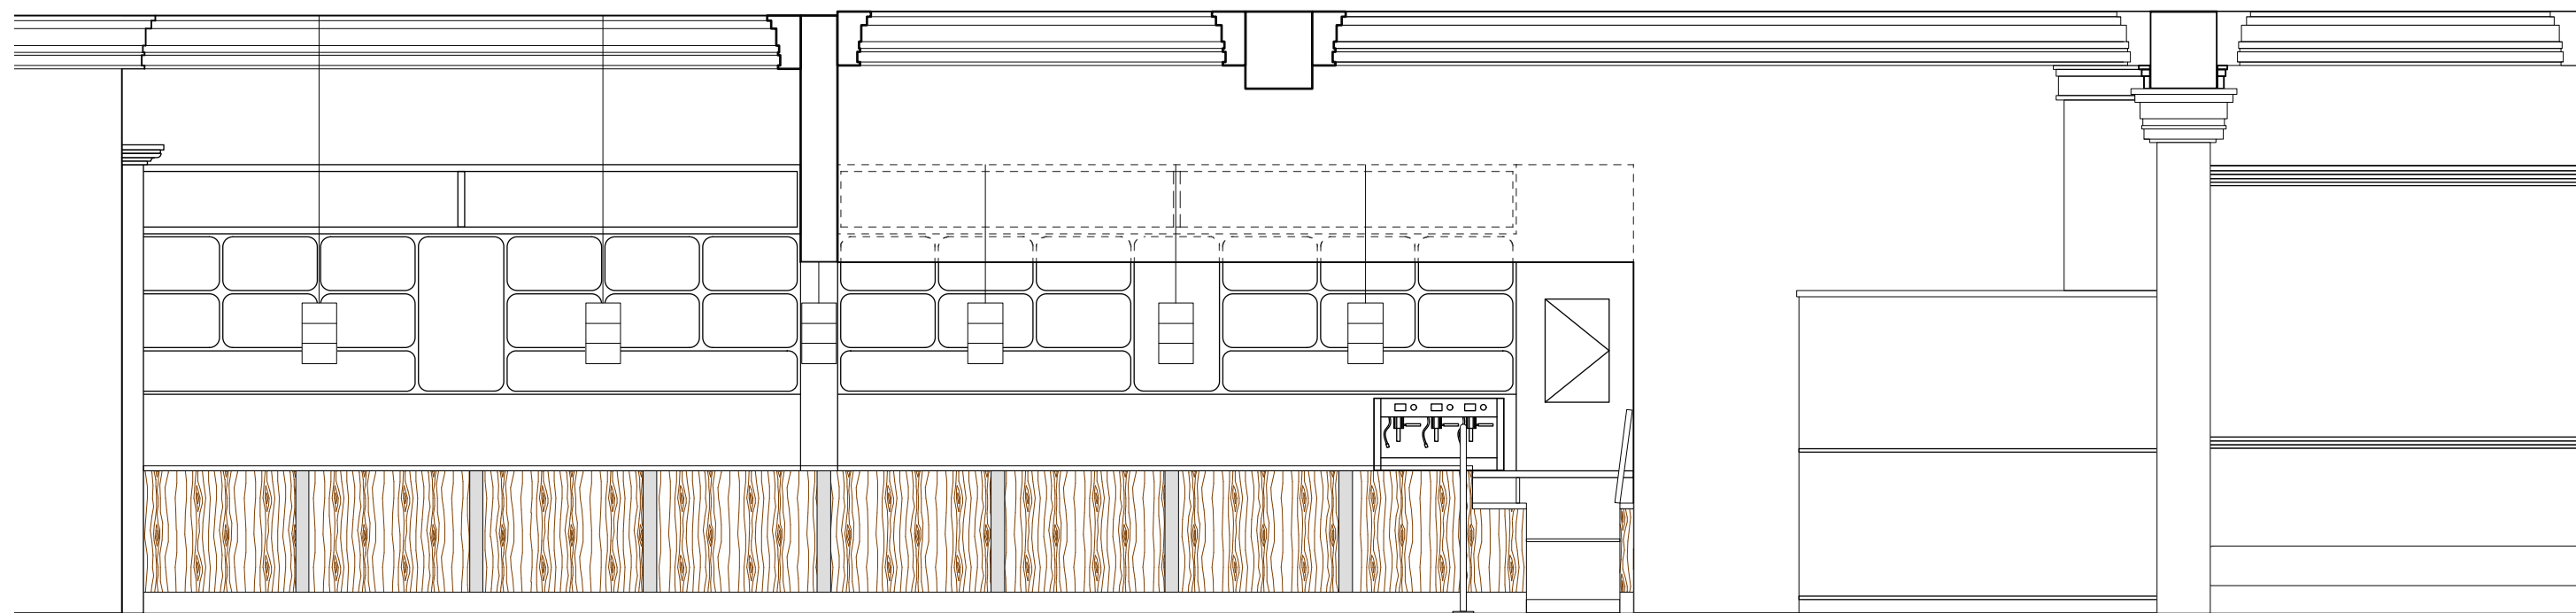


1 EXISTING BAR ELEVATION - A
Scale: 1:50




2 EXISTING BAR ELEVATION - B
Scale: 1:50

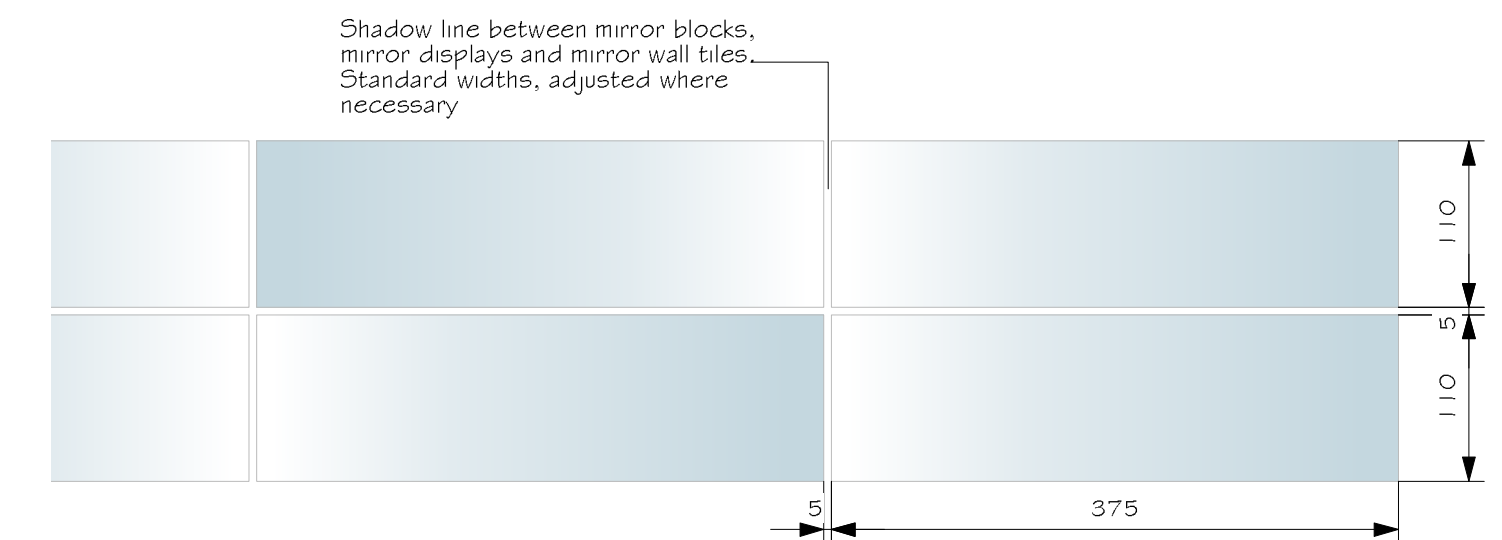


Back bar mirror wall

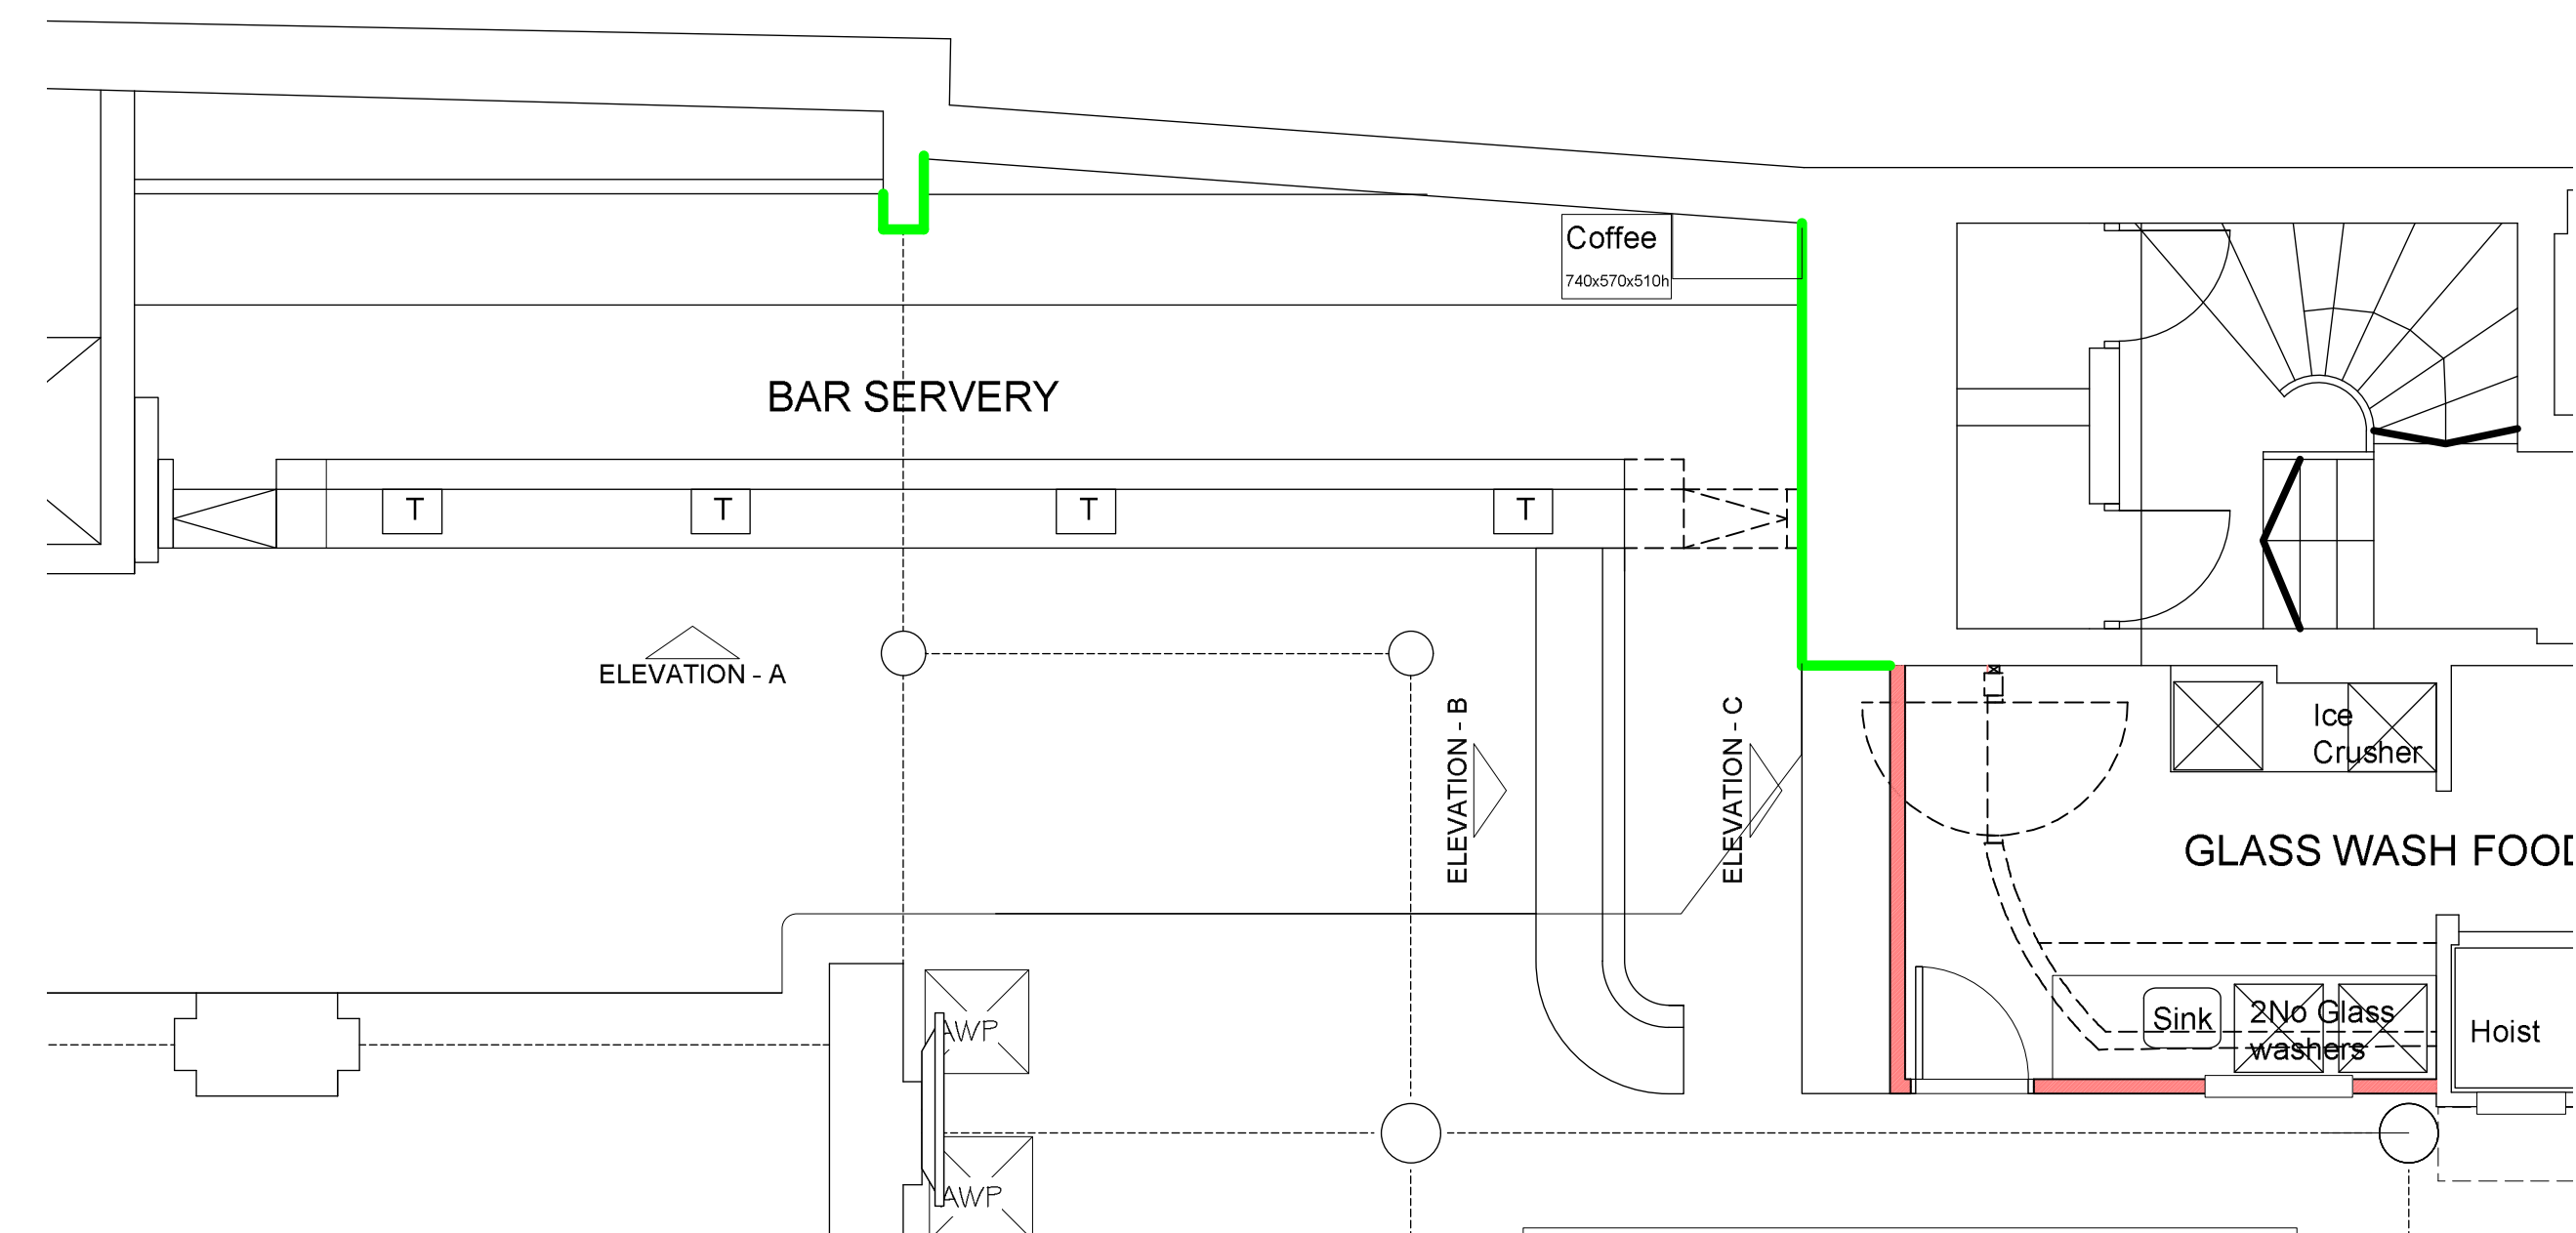


4 PROPOSED BAR PLAN
Scale: 1:50

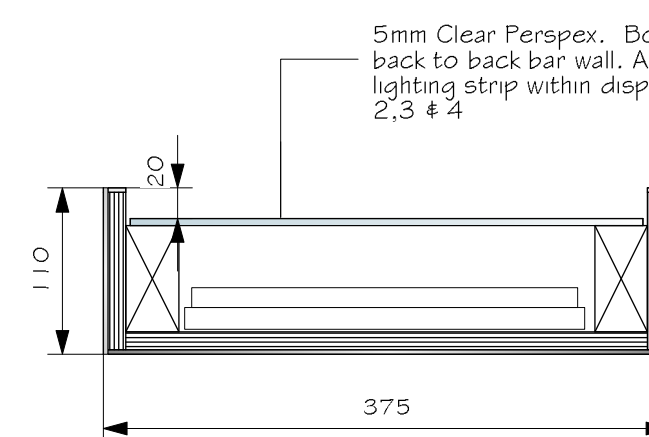


Section through display and projecting boxes (front elevation)
Scale 1:5

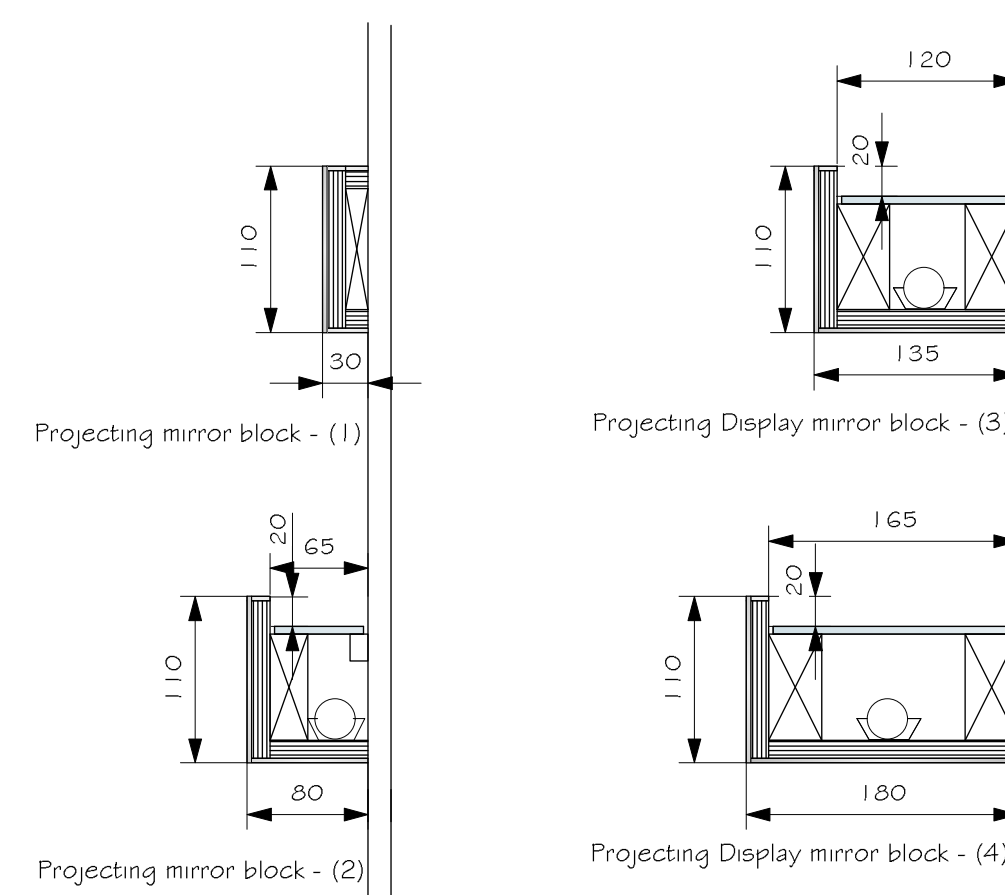

Section through display and projecting boxes (side elevation)
Scale 1:5

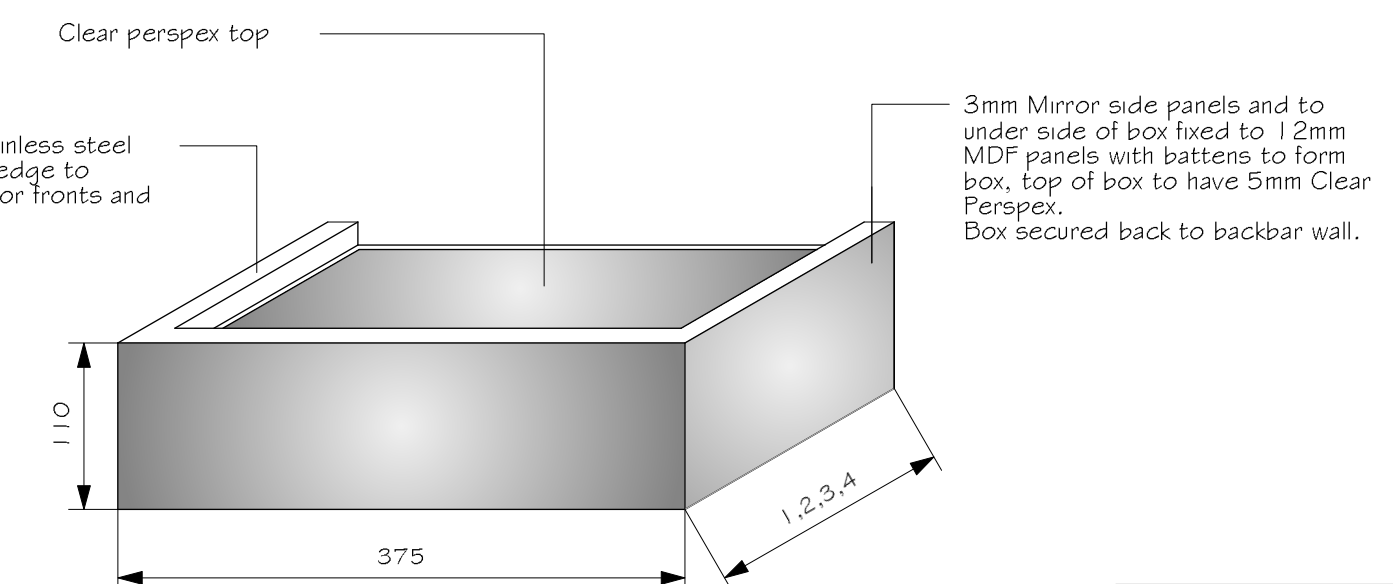

Display and projecting box
Scale 1:5

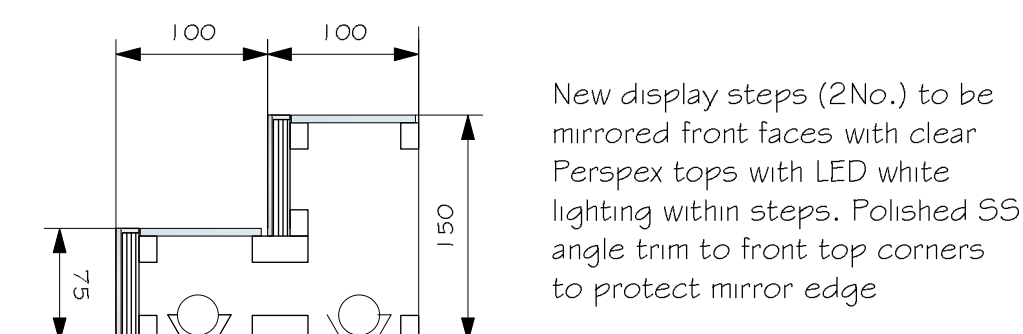

Section through bottle display step
Scale 1:5

lawrence beckingham field LLP
ARCHITECTS

The Salt Loft, Linthouse Court, 3-11 Dod Street, London E14 7EQ. Tel: +44(0) 20 7536 2100 Fax: +44(0) 20 7538 4442
info@lbfarchitects.co.uk www.lbfarchitects.co.uk Limited Liability Partnership No. 9C303795

Project:
SLUG & LETTUCE
64-66 DEANS GATE
MANCHESTER
M3 2EN

Client:
STONEGATE PUB COMPANY

Drawing:
PROPOSED BAR AND WASH-UP
EXISTING & PROPOSED ELEVATIONS

Scale: Drawn by: Checked by: Date:
1:50@Al nlg FB Oct 2013

Drg no:

2013-018-006

DO NOT SCALE FROM THIS DRAWING. ALL DIMENSIONS TO BE CHECKED ON SITE.
REFER ANY DISCREPANCIES TO ARCHITECT. THIS DRAWING IS SUBJECT TO COPYRIGHT.