


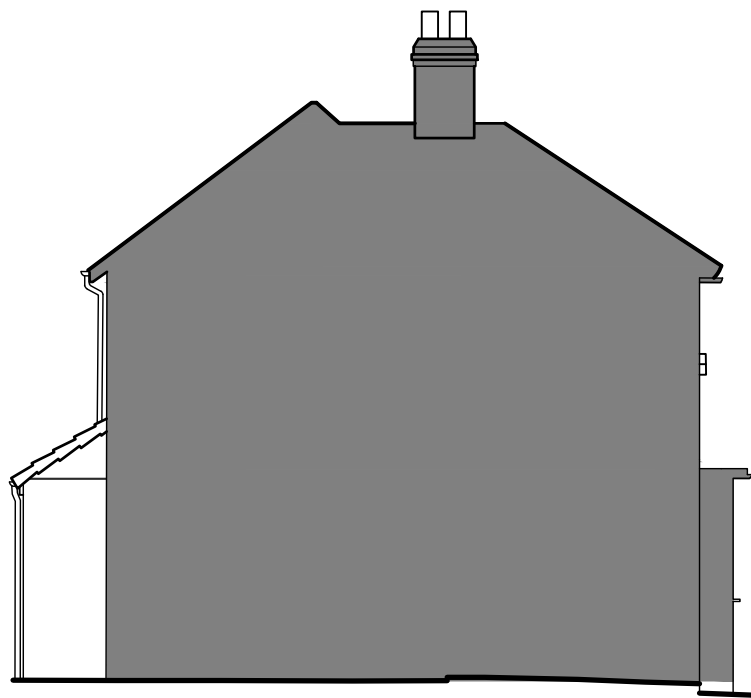

SIDE ELEVATION




SIDE ELEVATION




FRONT ELEVATION




REAR ELEVATION

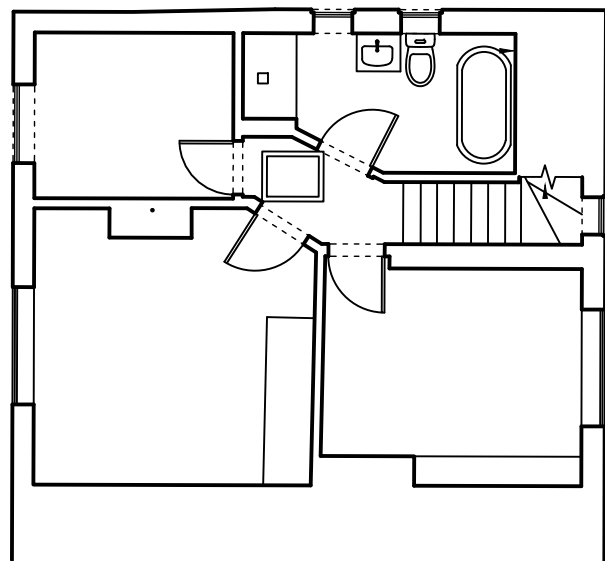

FIRST FLOOR PLAN

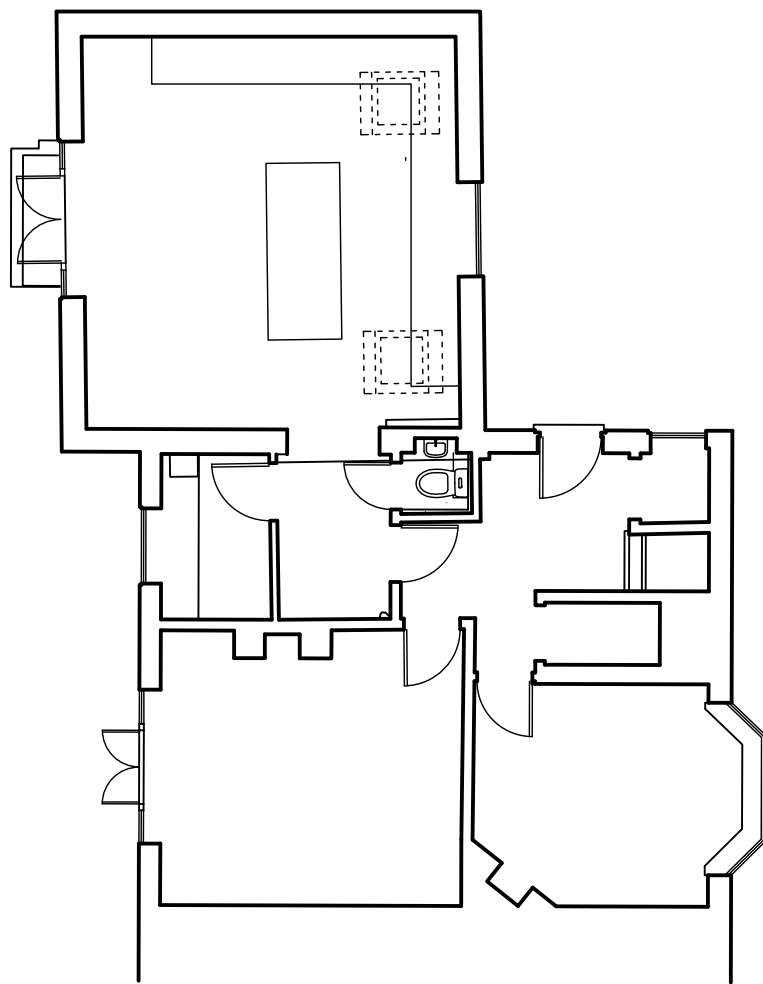


GROUND FLOOR PLAN

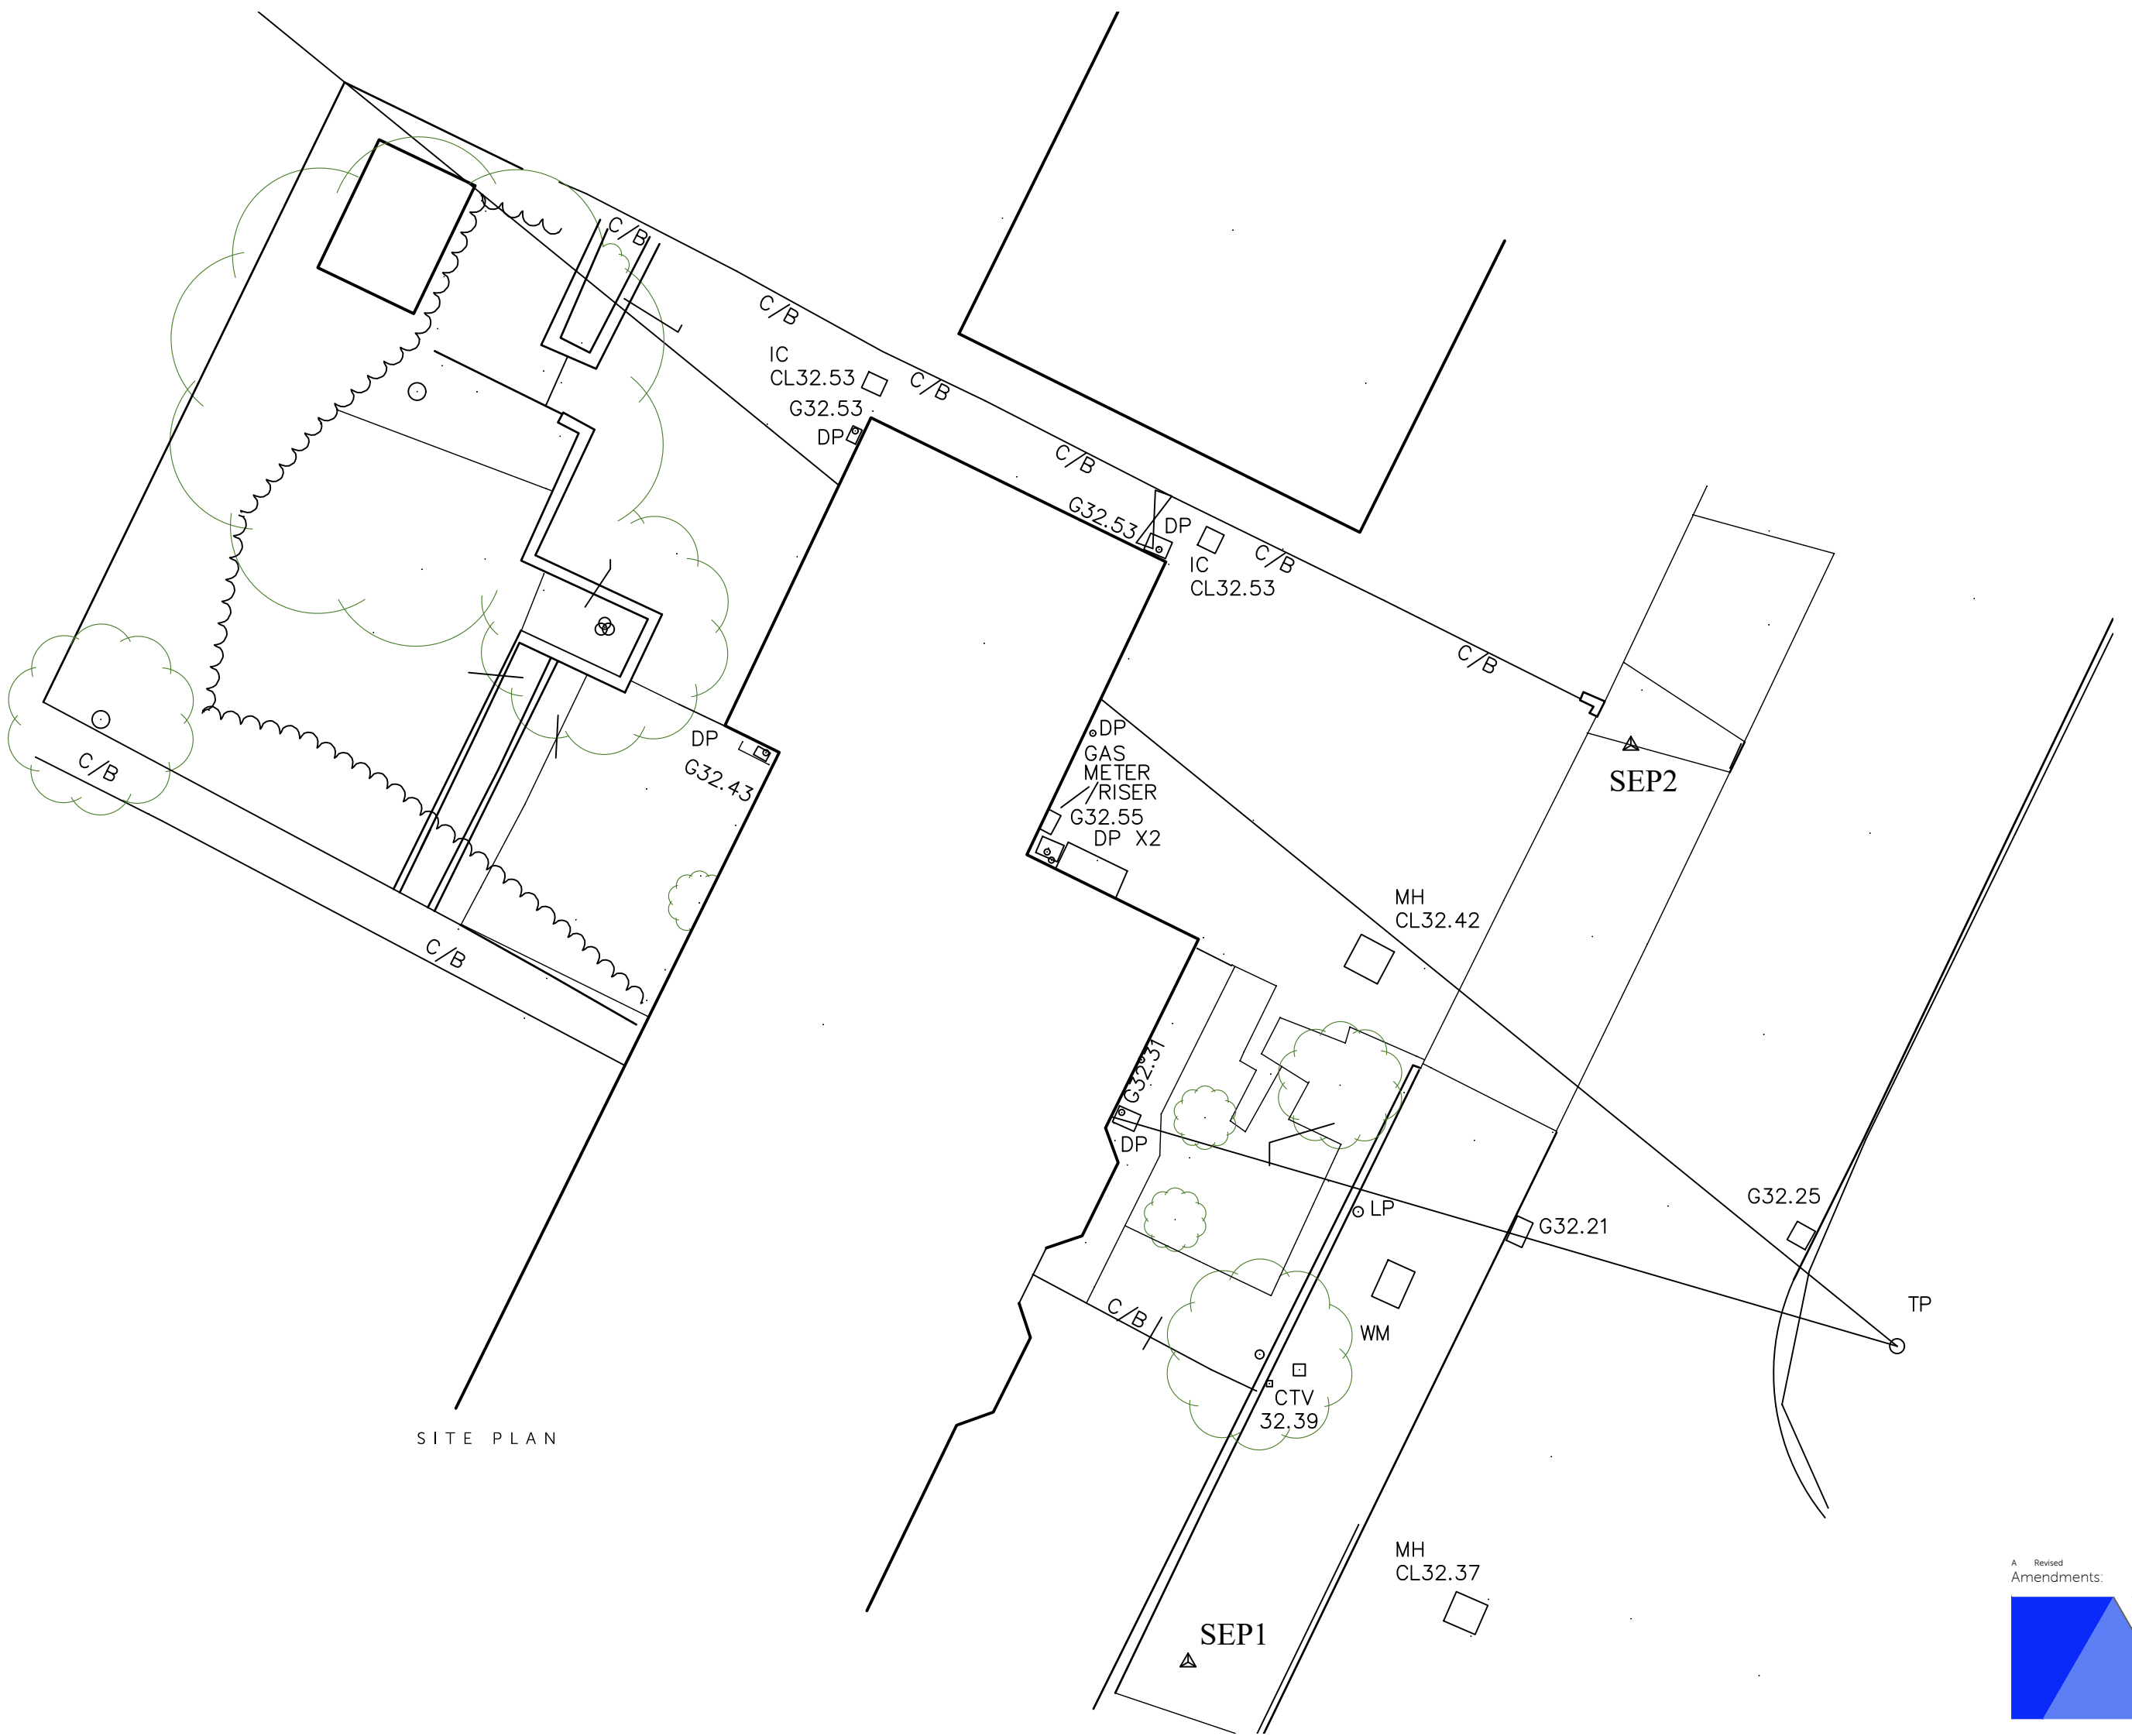

SITE PLAN

A Revised
Amendments 12/06/2023

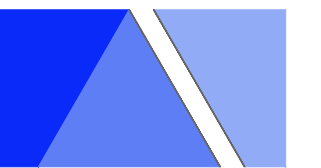

FASCIATO
ARCHITECTS
architecture & interiors

14a Regent Road, Altrincham, WA14 1RP
T: 0161 233 0668 @fasciato_design
architects@fasciato.co.uk fasciato.co.uk

SCALE AS INDICATED AT A1
Scale of Drawing: Date:
1:100 06.2023
Project:

18 AMBROSE DRIVE, DIDSBURY

Drawing Title:

EXISTING PLANS AND ELEVATIONS

Drawing Number:

1863.EX01A

NOTE:
© Fasciato Architects. Do not scale off this drawing.
All dimensions to be verified / checked before
commencement of construction/fabrication

SCALE 1:100 2000mm 4000mm 6000mm 8000mm 10000mm 12000mm 14000mm 16000mm 18000mm 20000mm