
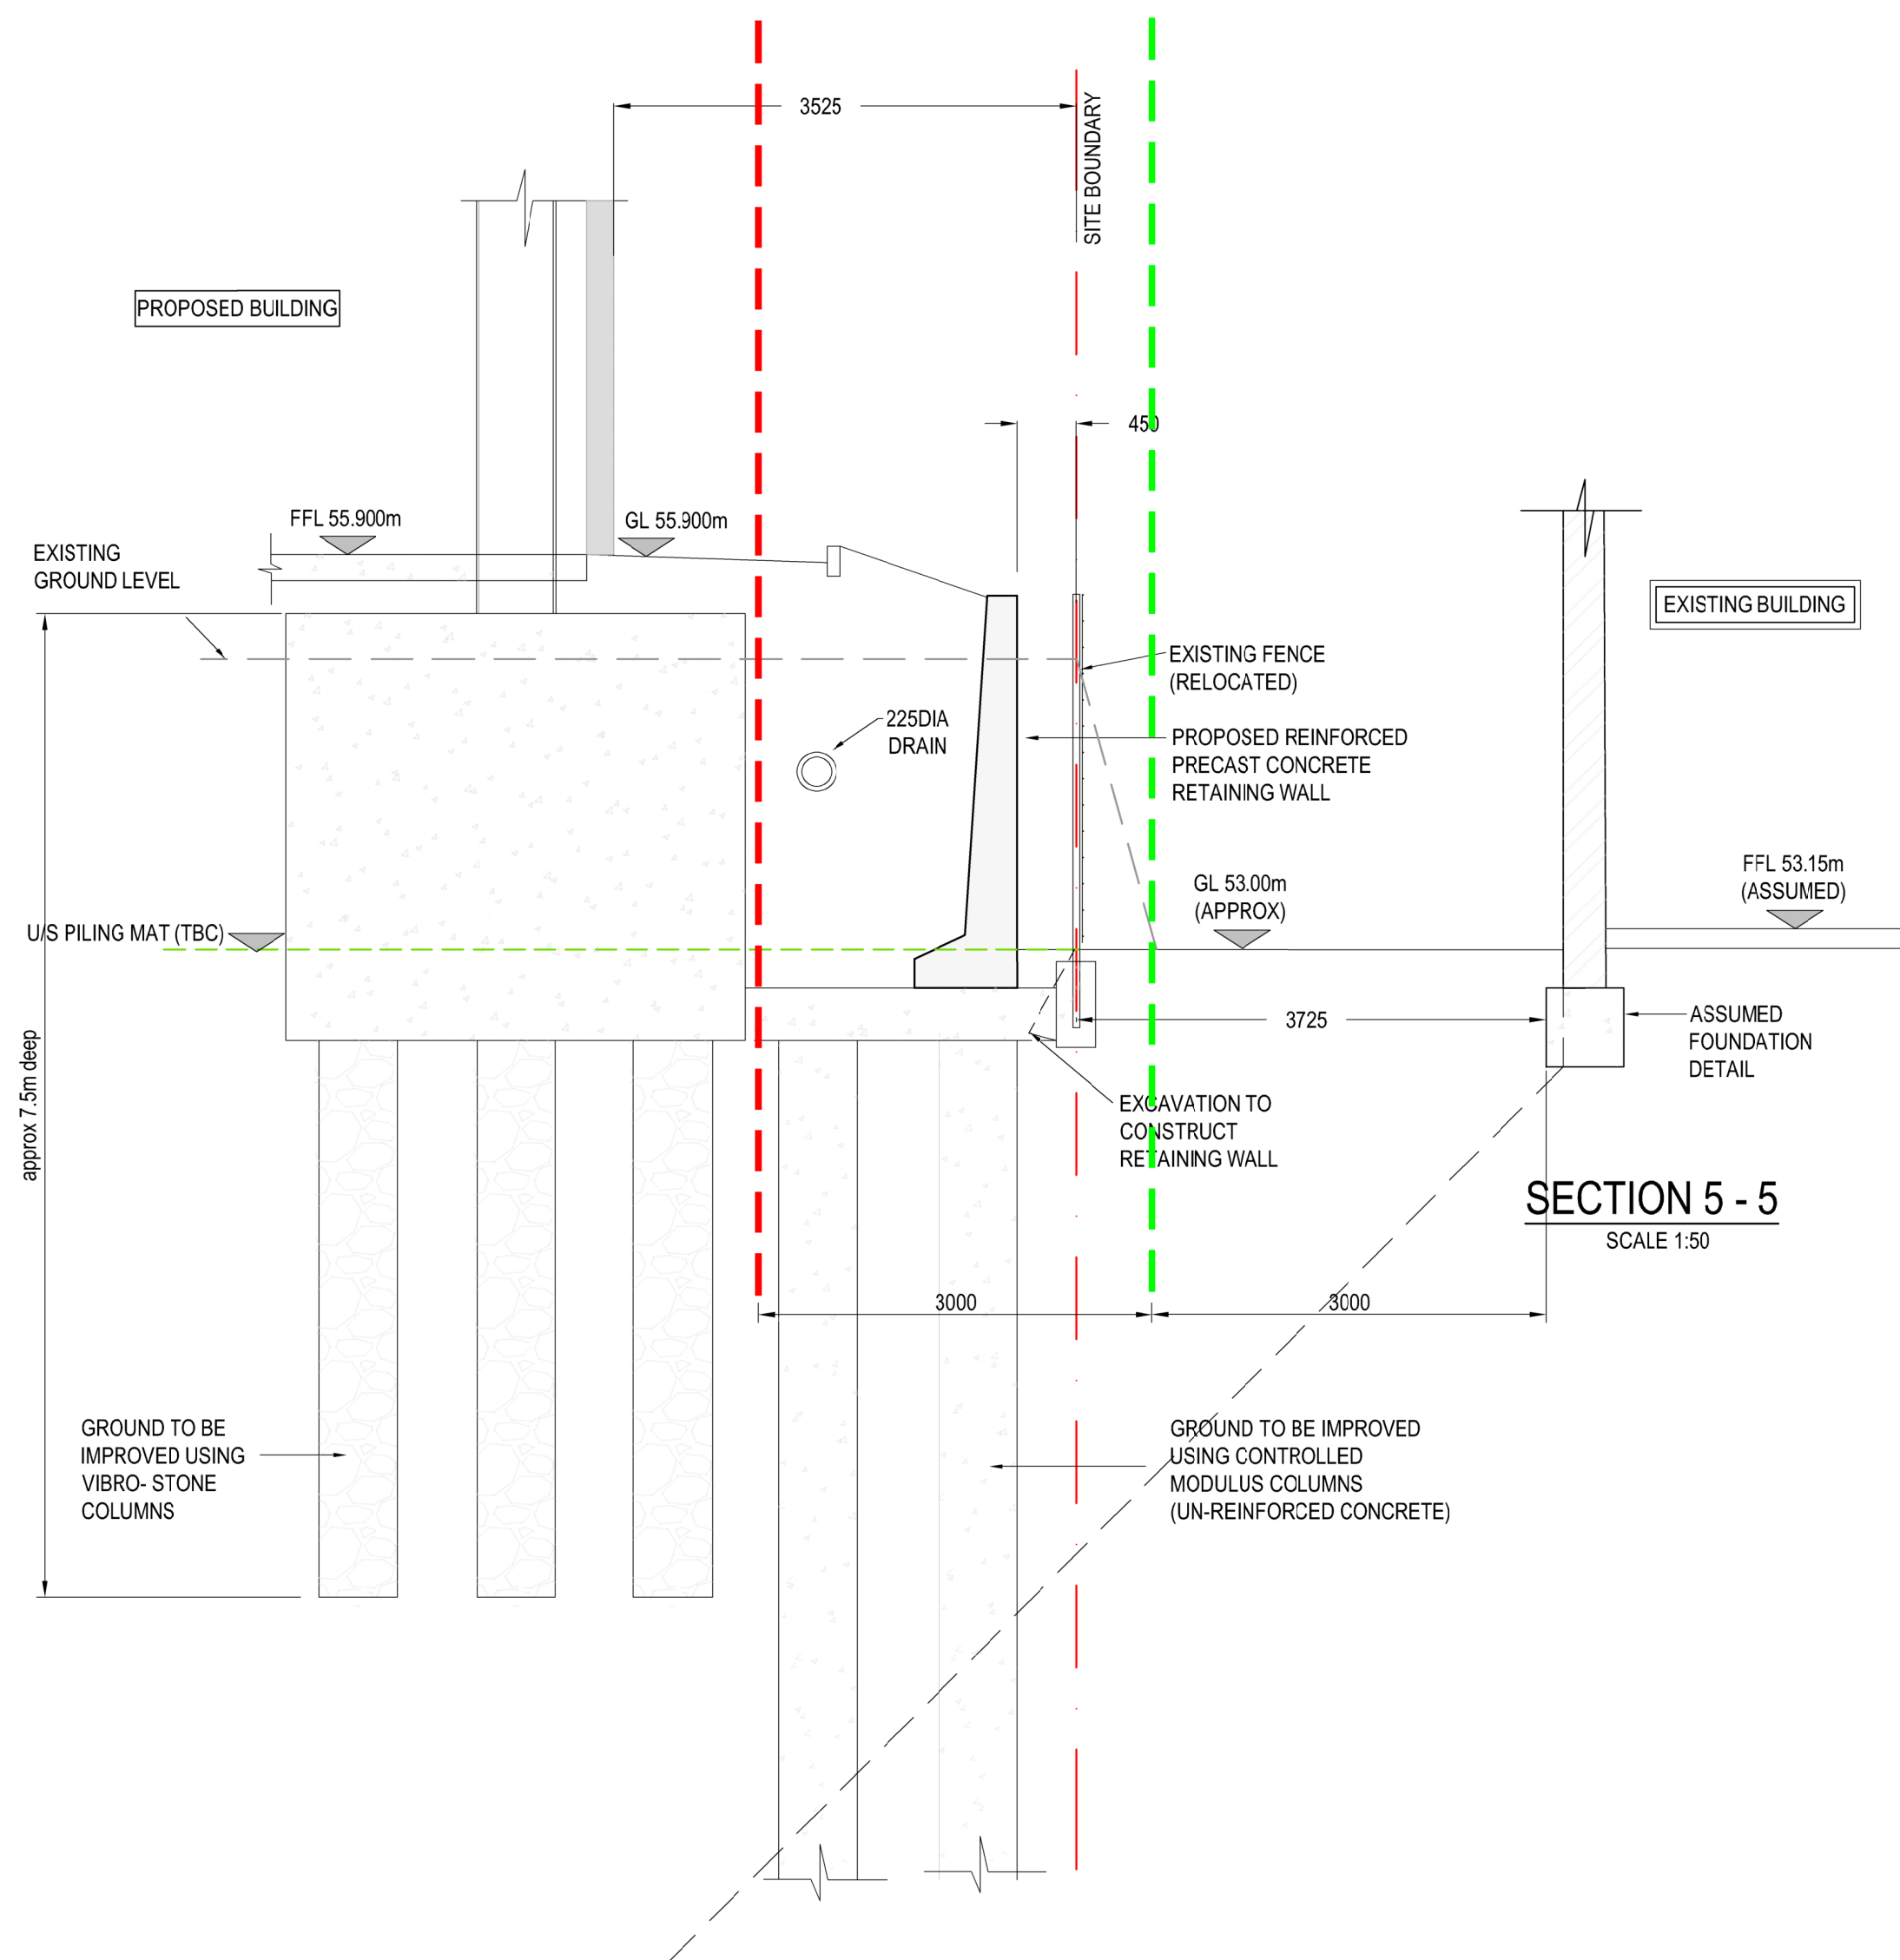
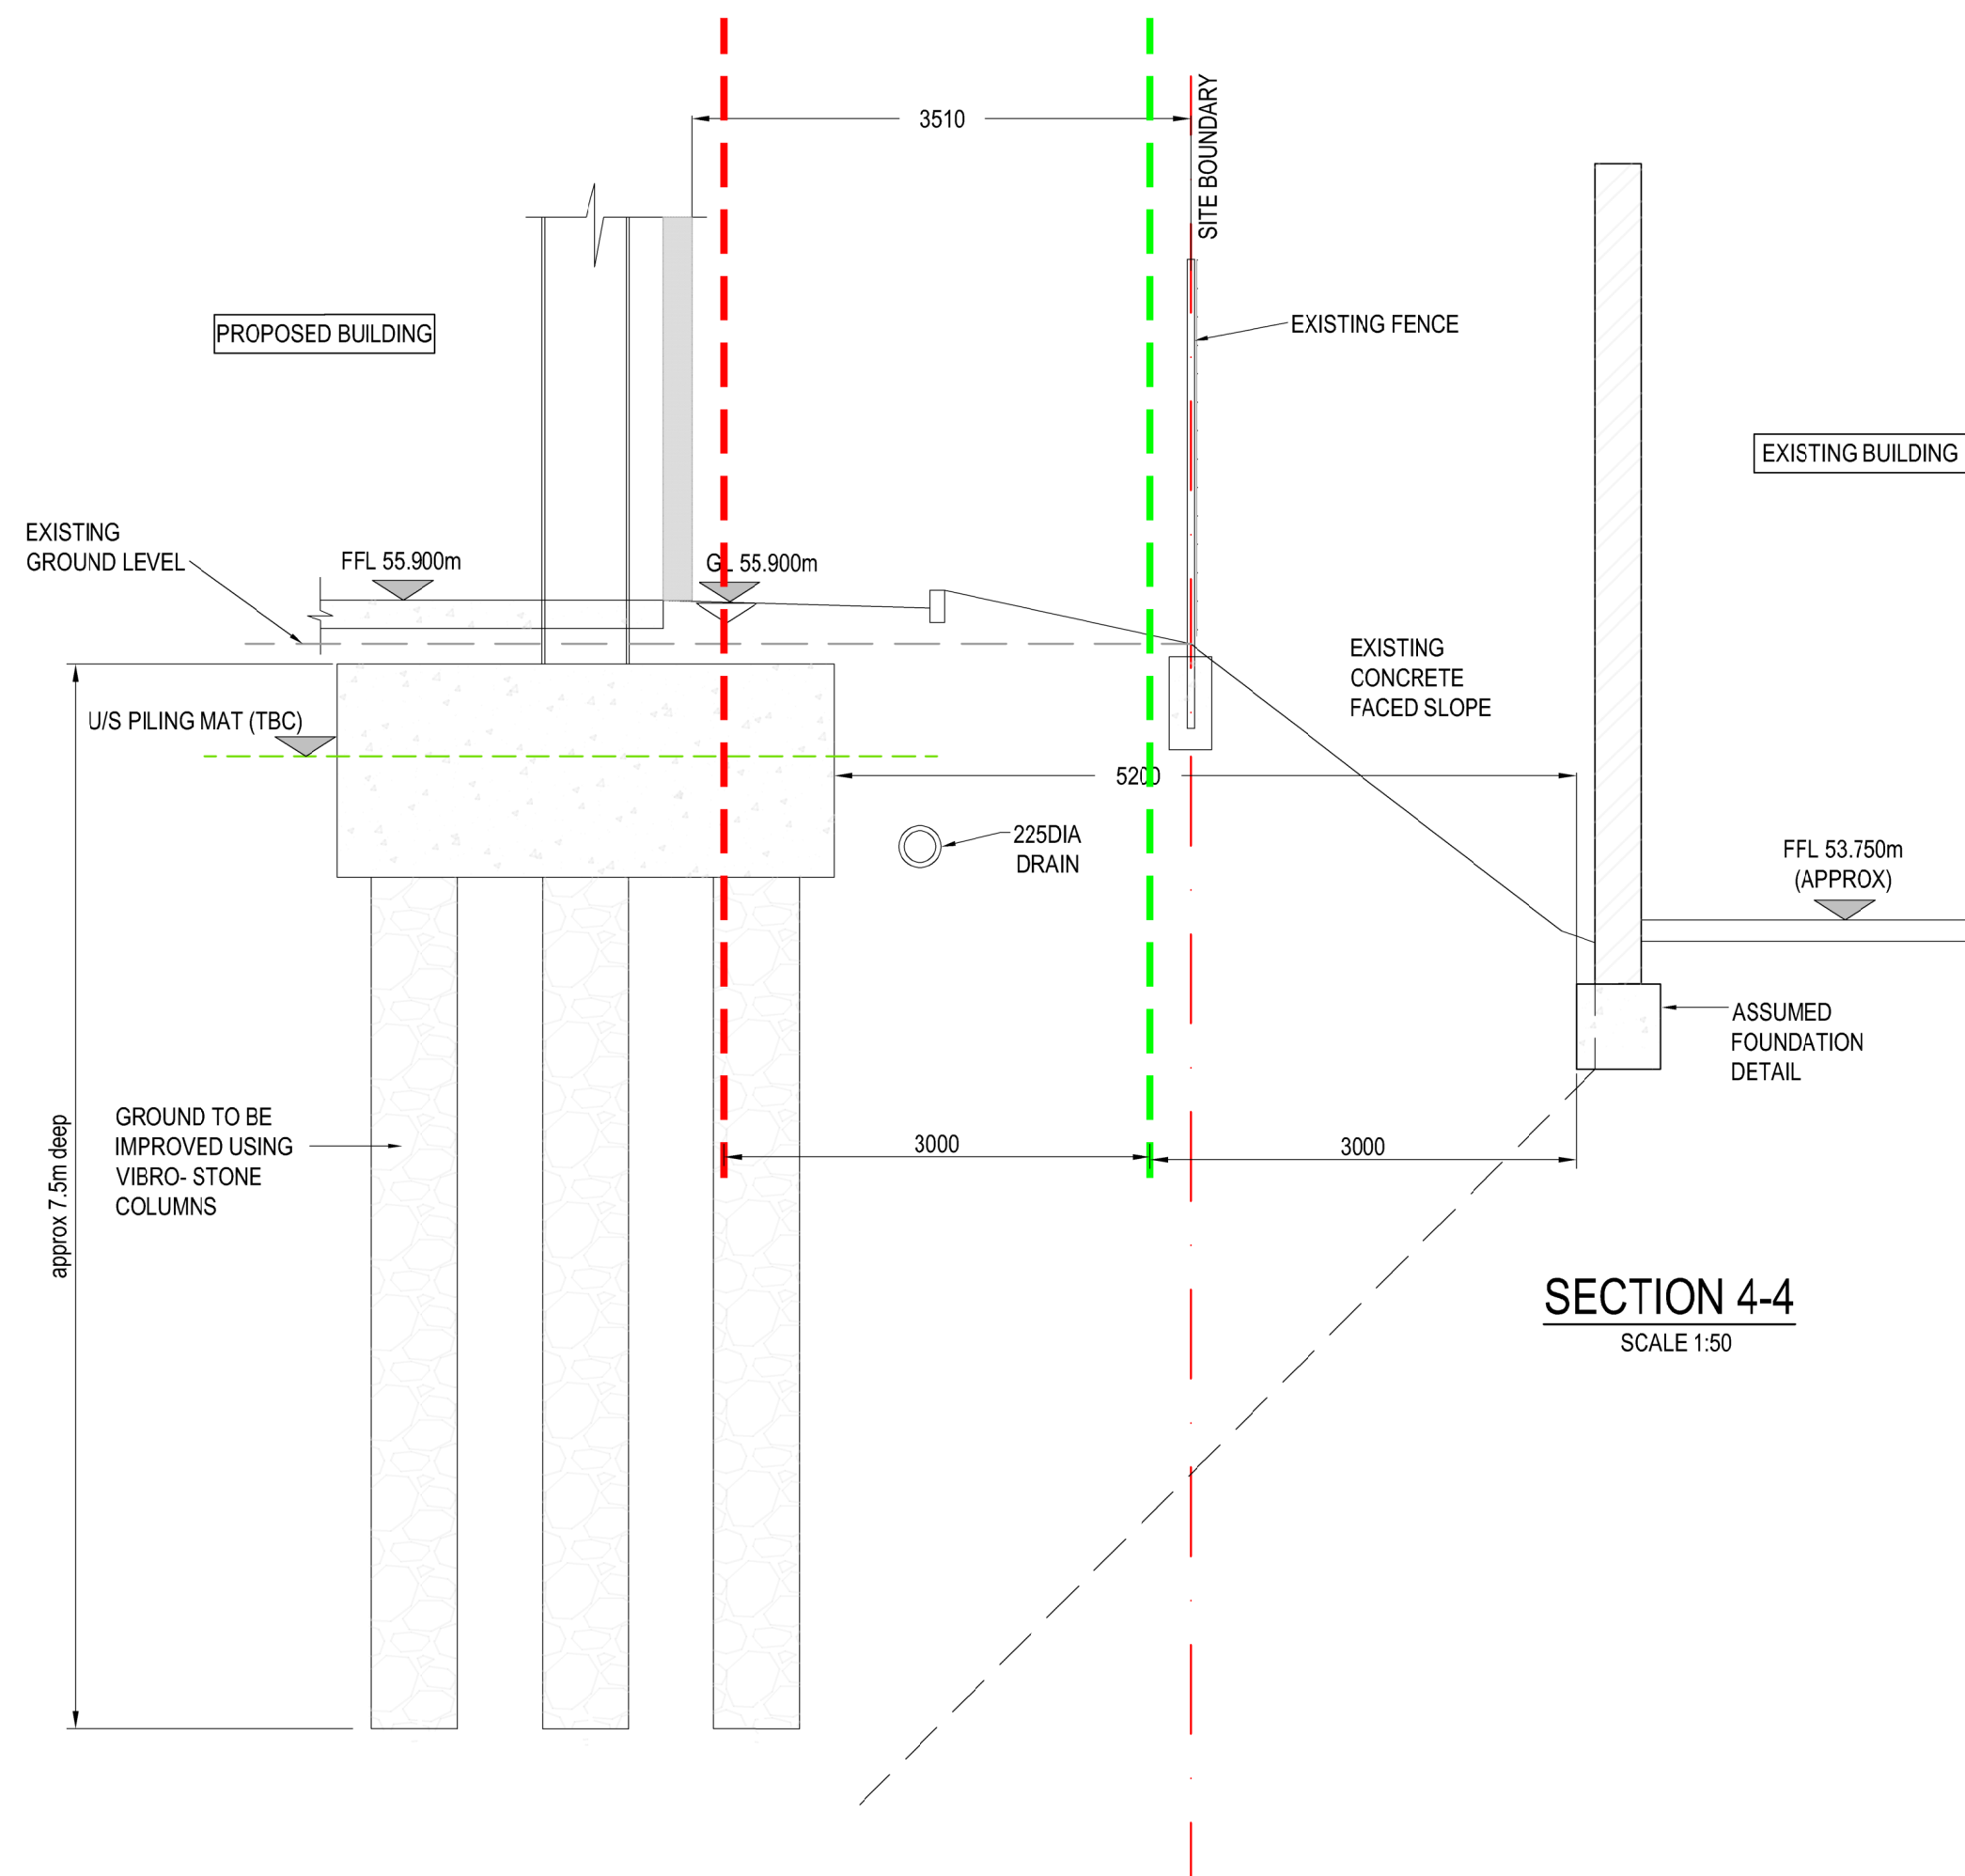
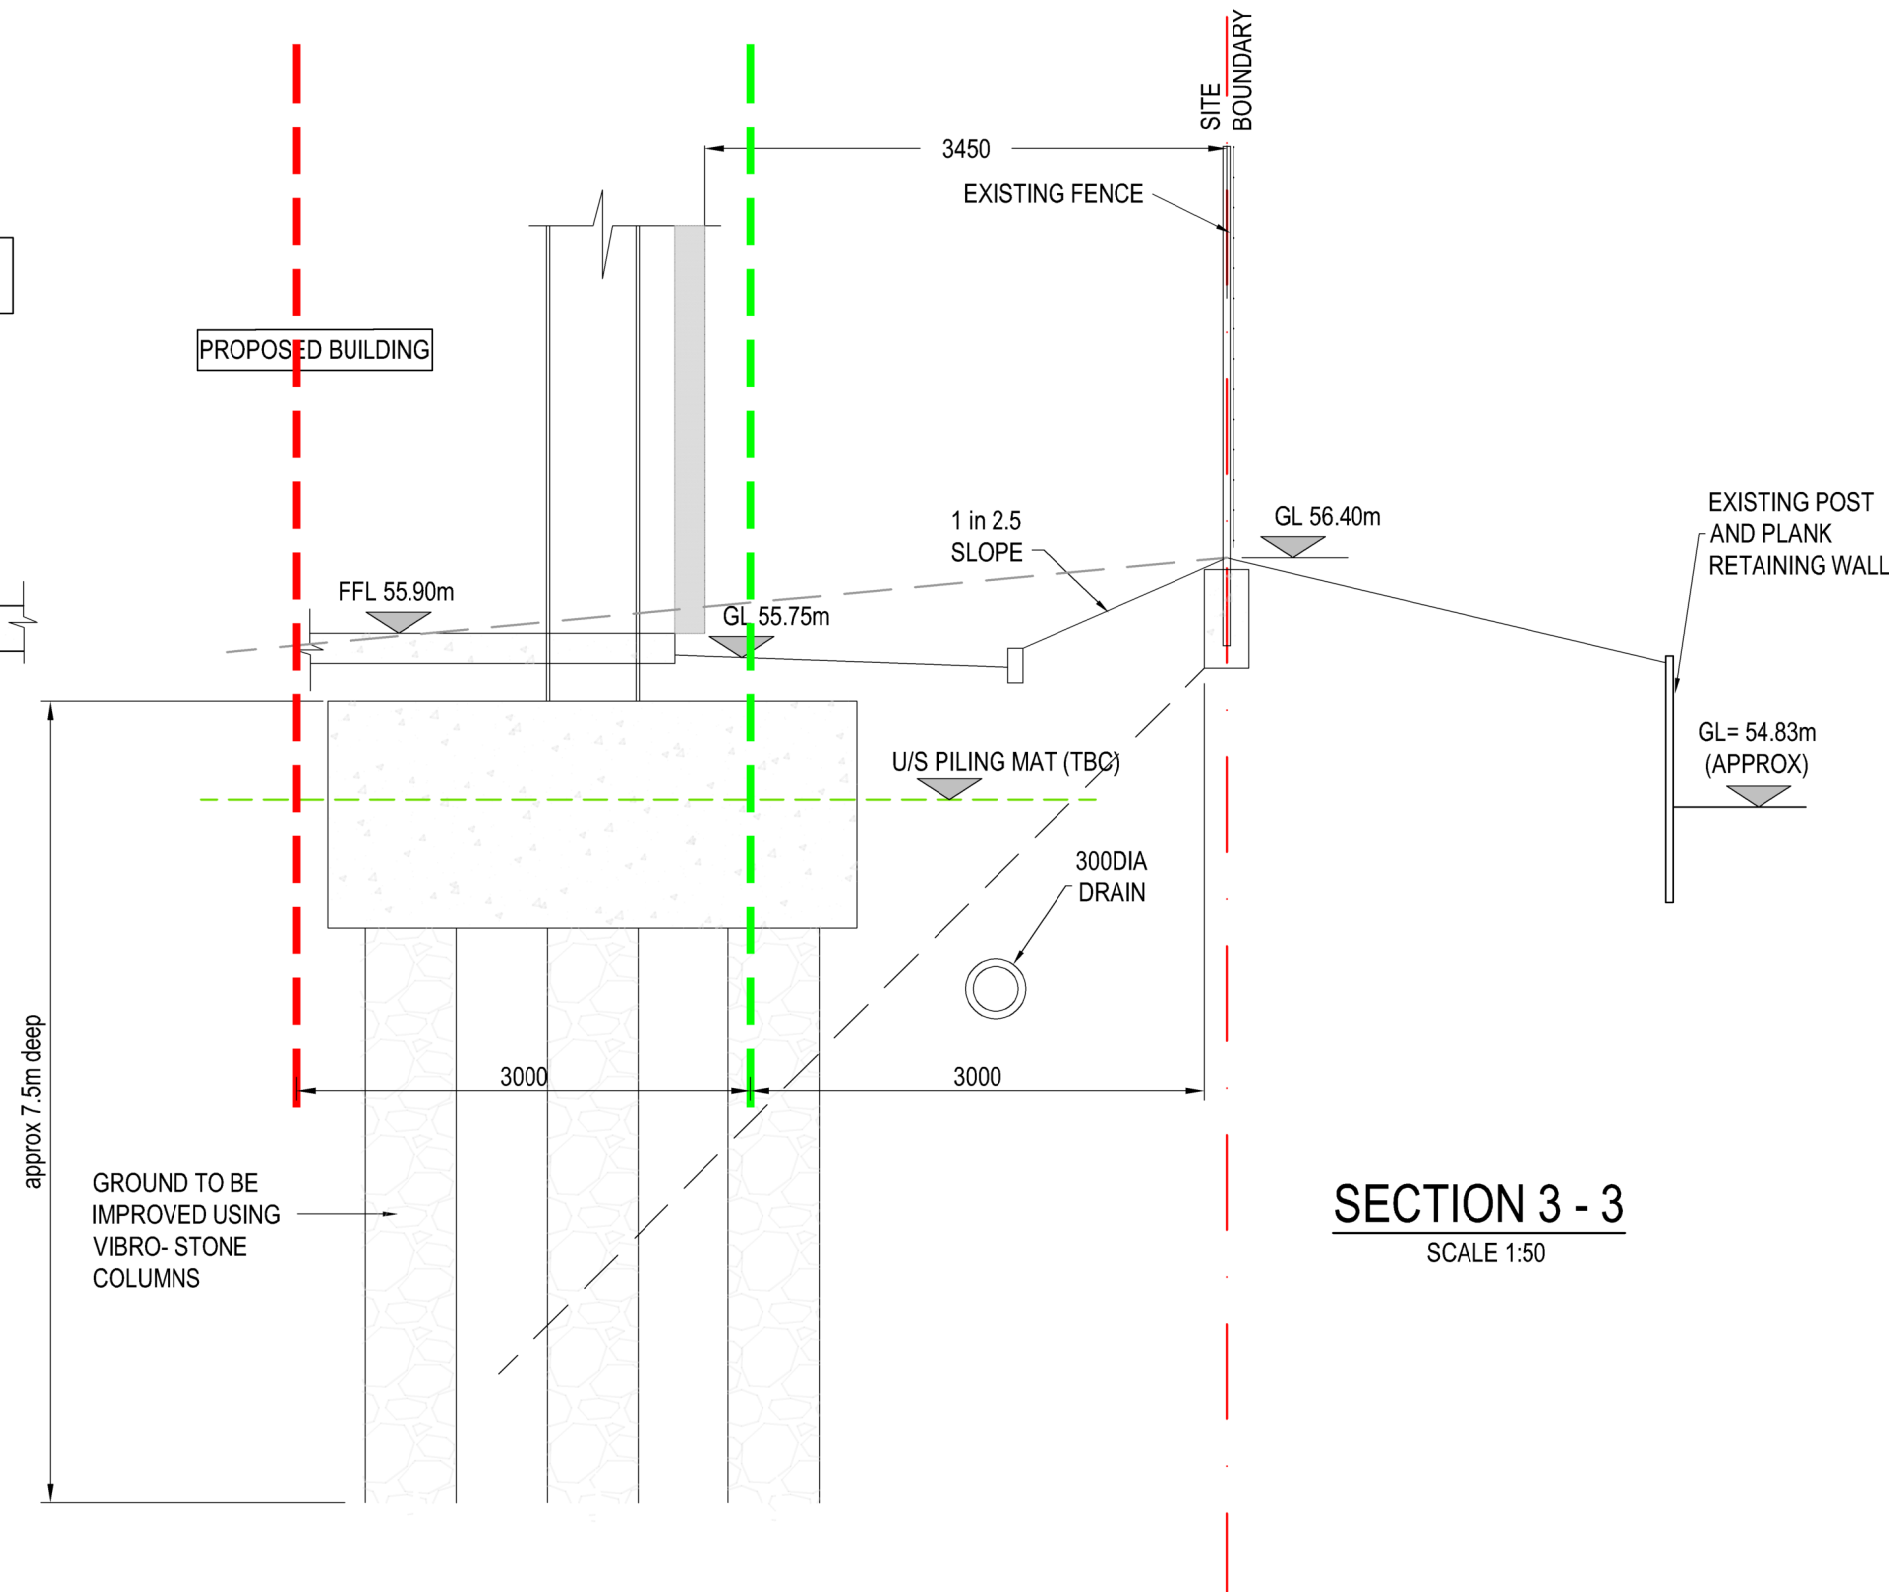
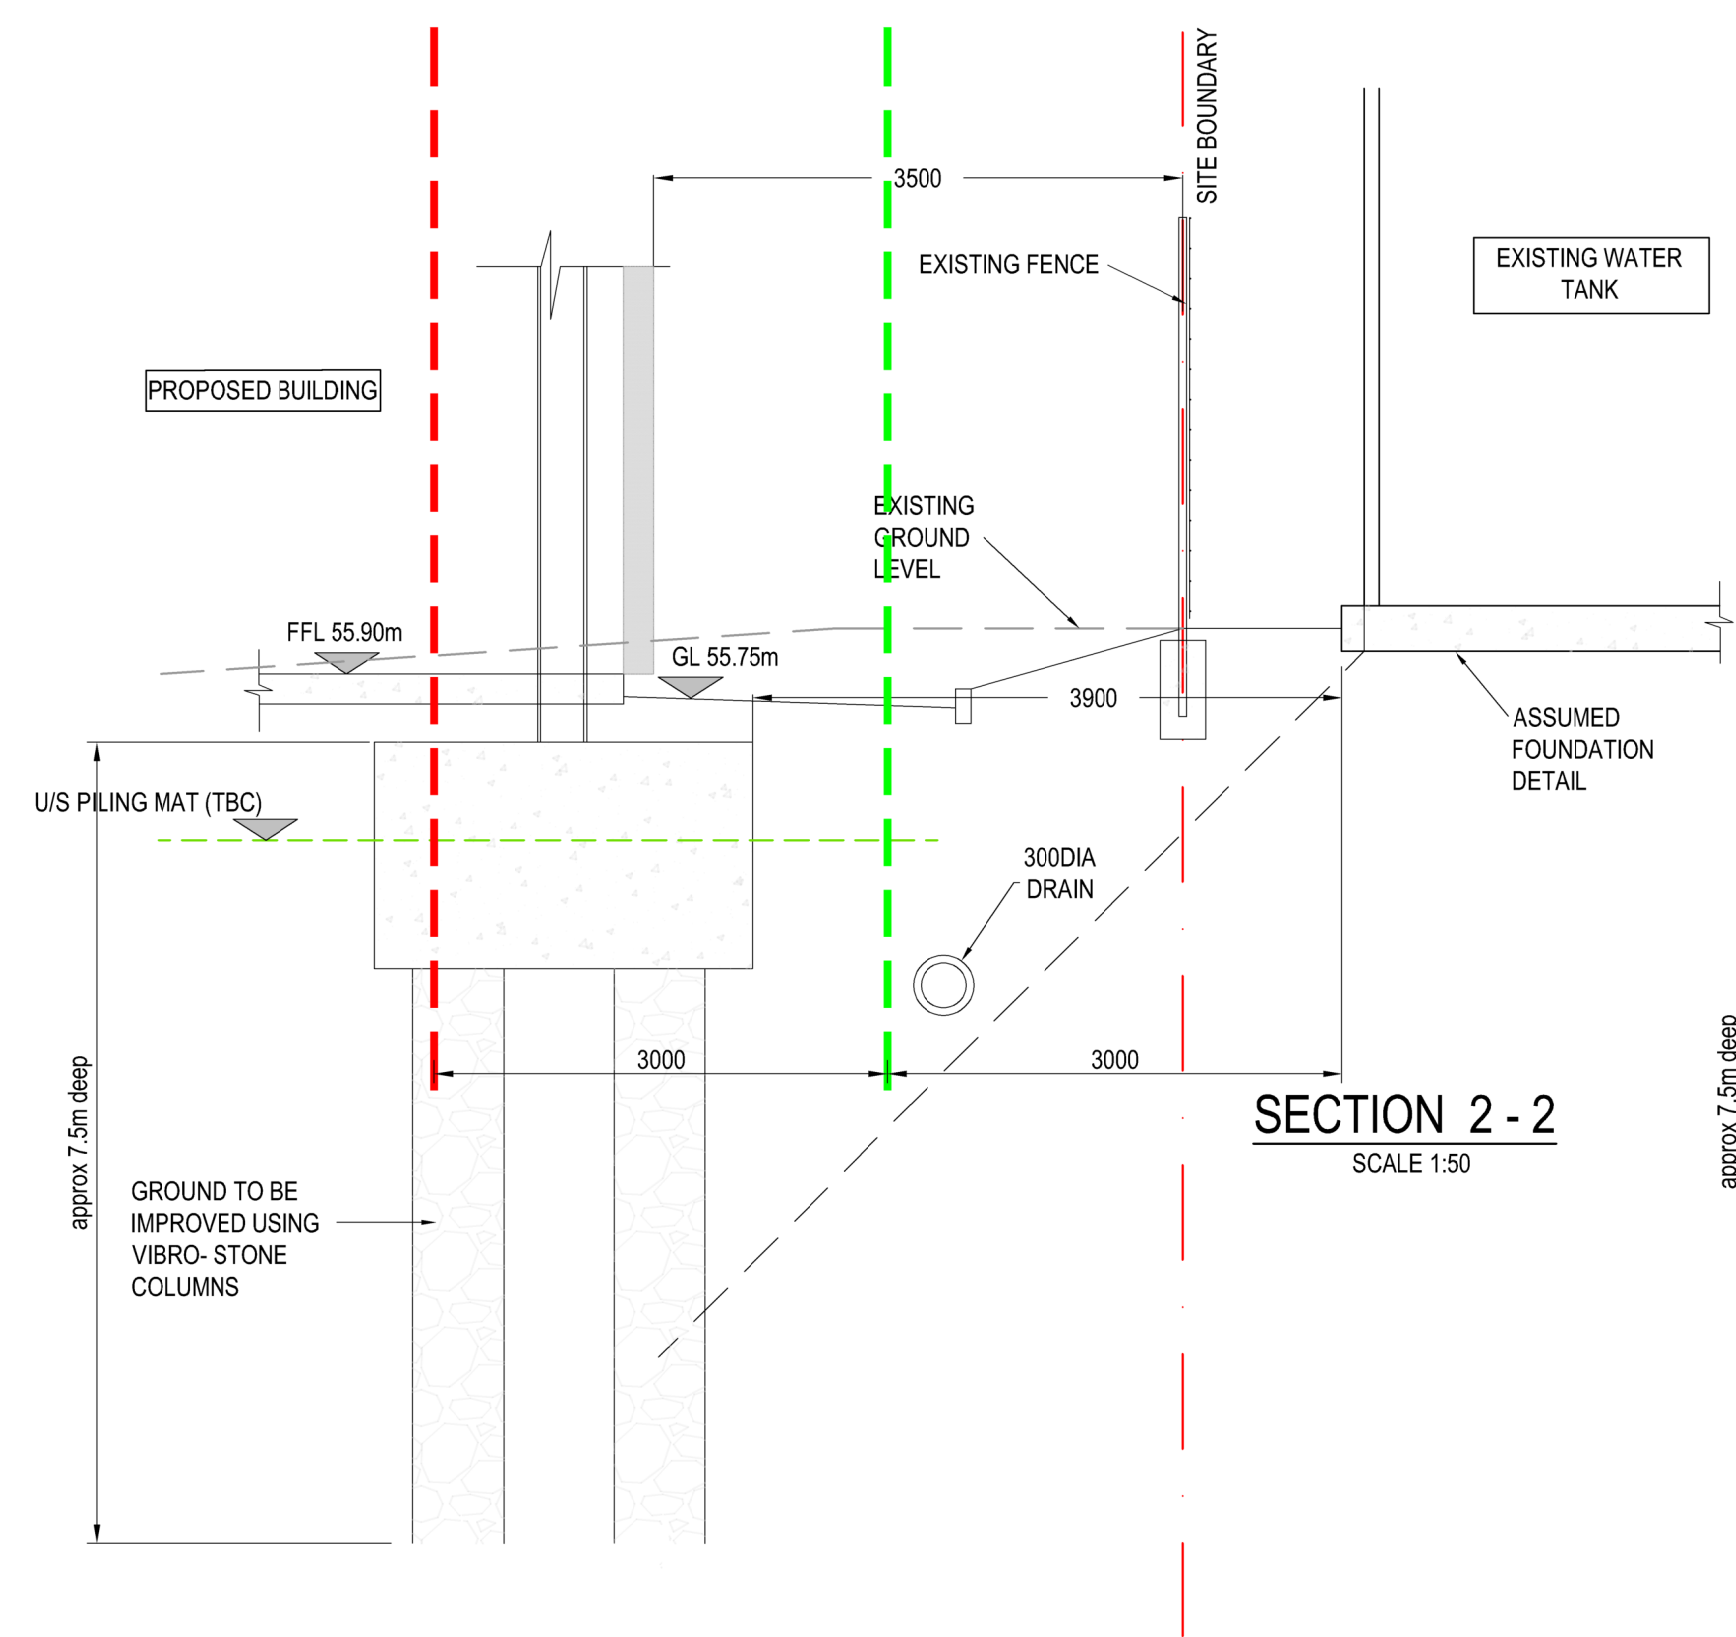


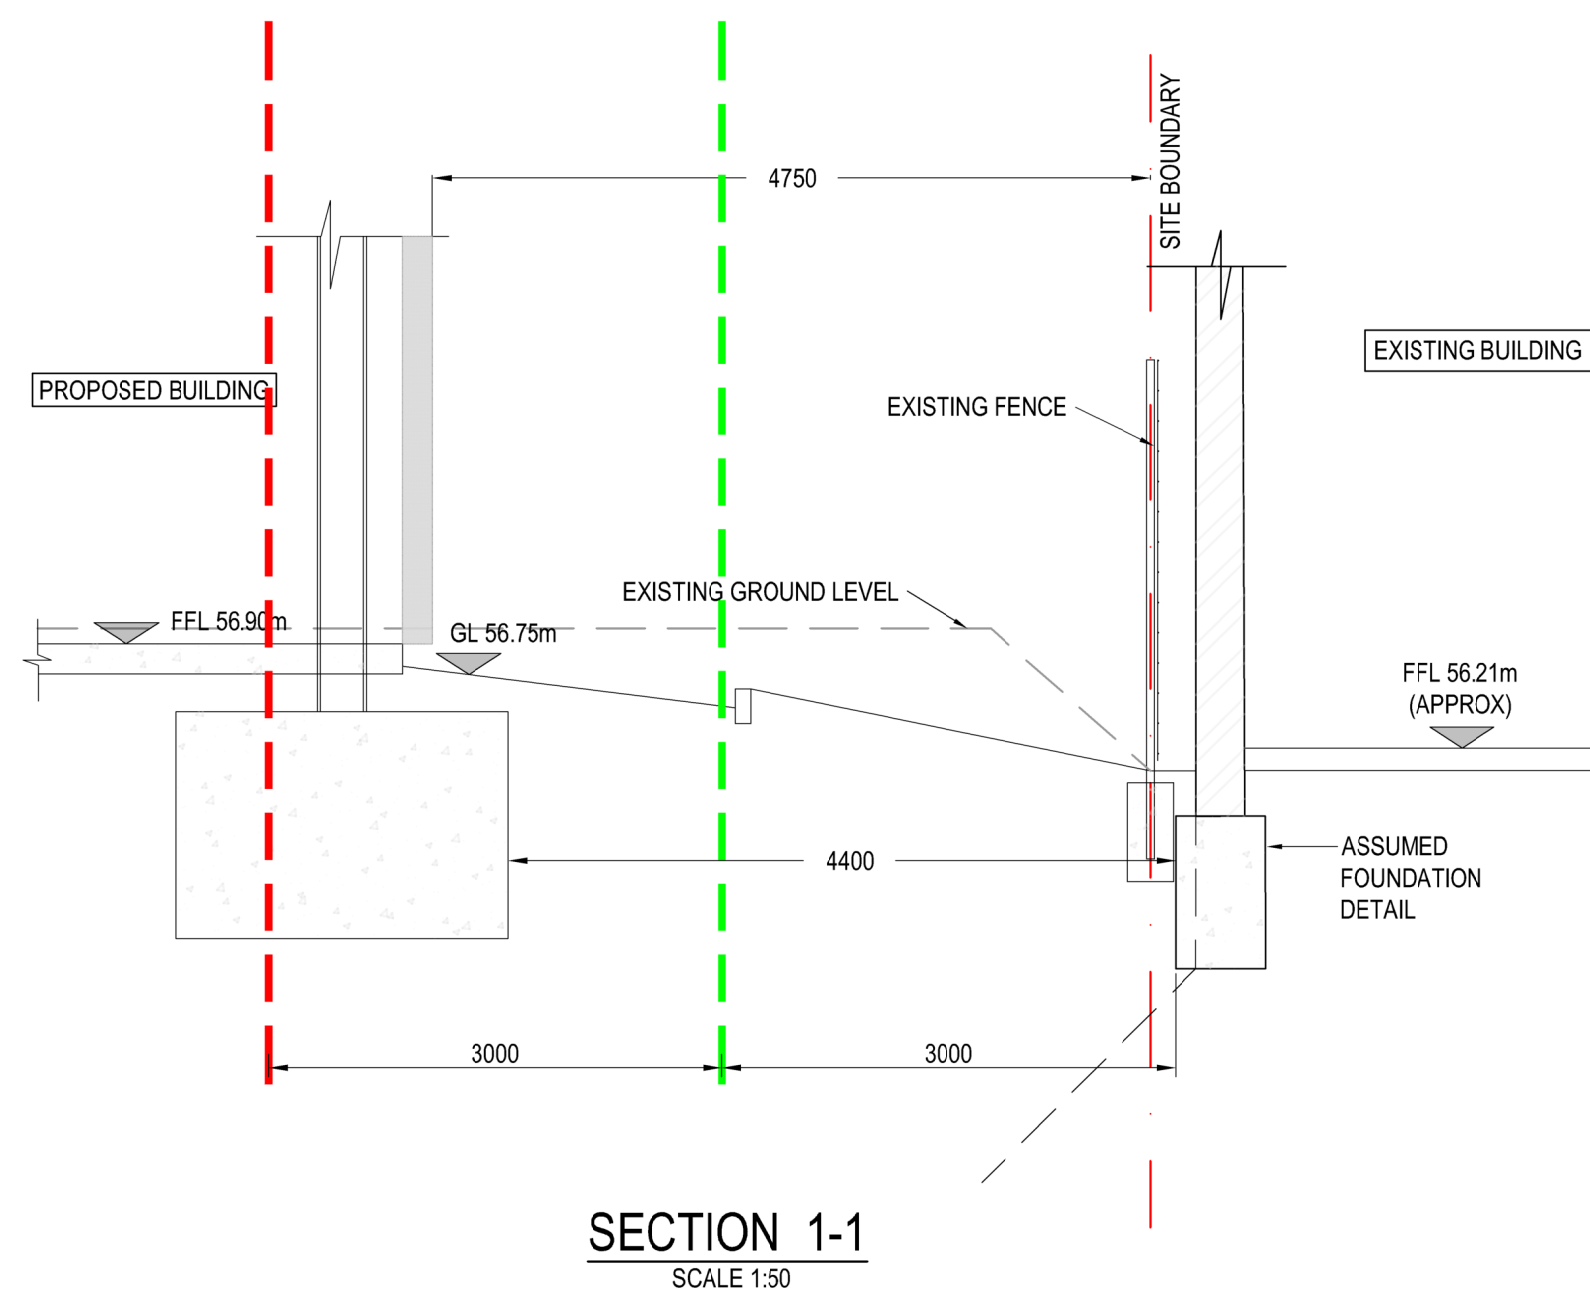

GENERAL NOTES:

1. THIS DRAWING IS TO BE READ IN CONJUNCTION WITH ALL OTHER RELEVANT DRAWINGS AND SPECIFICATIONS.
2. DO NOT SCALE FROM THIS DRAWING. ANY AMBIGUITIES, OMISSIONS AND ERRORS ON THIS DRAWING SHALL BE BROUGHT TO THE ENGINEERS ATTENTION IMMEDIATELY. ALL DIMENSIONS MUST BE VERIFIED ON SITE.
3. ALL LEVELS ARE IN METRES ABOVE ORDINANCE DATUM UNLESS NOTED OTHERWISE.
4. ALL DIMENSIONS ARE IN METRES UNLESS NOTED OTHERWISE.
5. PROPOSED FINISHED FLOOR LEVELS (FFL) ARE INDICATIVE ONLY AND WILL BE CONFIRMED DURING DETAILED DESIGN
6. ALL INFORMATION SUBJECT TO FINAL DESIGN

LEGEND

P05	SECTIONS UPDATED	16/06/23	PM	VC
P04	VIBRO AND CMC COLUMNS UPDATED	19/05/23	PM	VC
P03	CMC ADDED	29/07/22	DFK	VC
P02	DIMENSIONS ADDED	27/07/22	DFK	VC
P01	DRAFT ISSUE FOR COMMENT	26.07.22	DFK	VC
Rev:	Description:	Date:	By:	Chkd:



Status: **SUITABLE FOR INFORMATION** **S2**

Project: **ELIZABETH STREET, CHEETHAM HILL**

Orig Title: **PARTY WALL SECTIONS SHEET 1 OF 3**

Drawn By	Designed By	Checked By
DFK	VC	VC
Date	JULY '22	Scales @ A1
1:50		

Project No - Originator - Function - Spatial - Form - Discipline - Number	Revision
080139 - CUR - XX - XX - DR - S - 1001	P05