




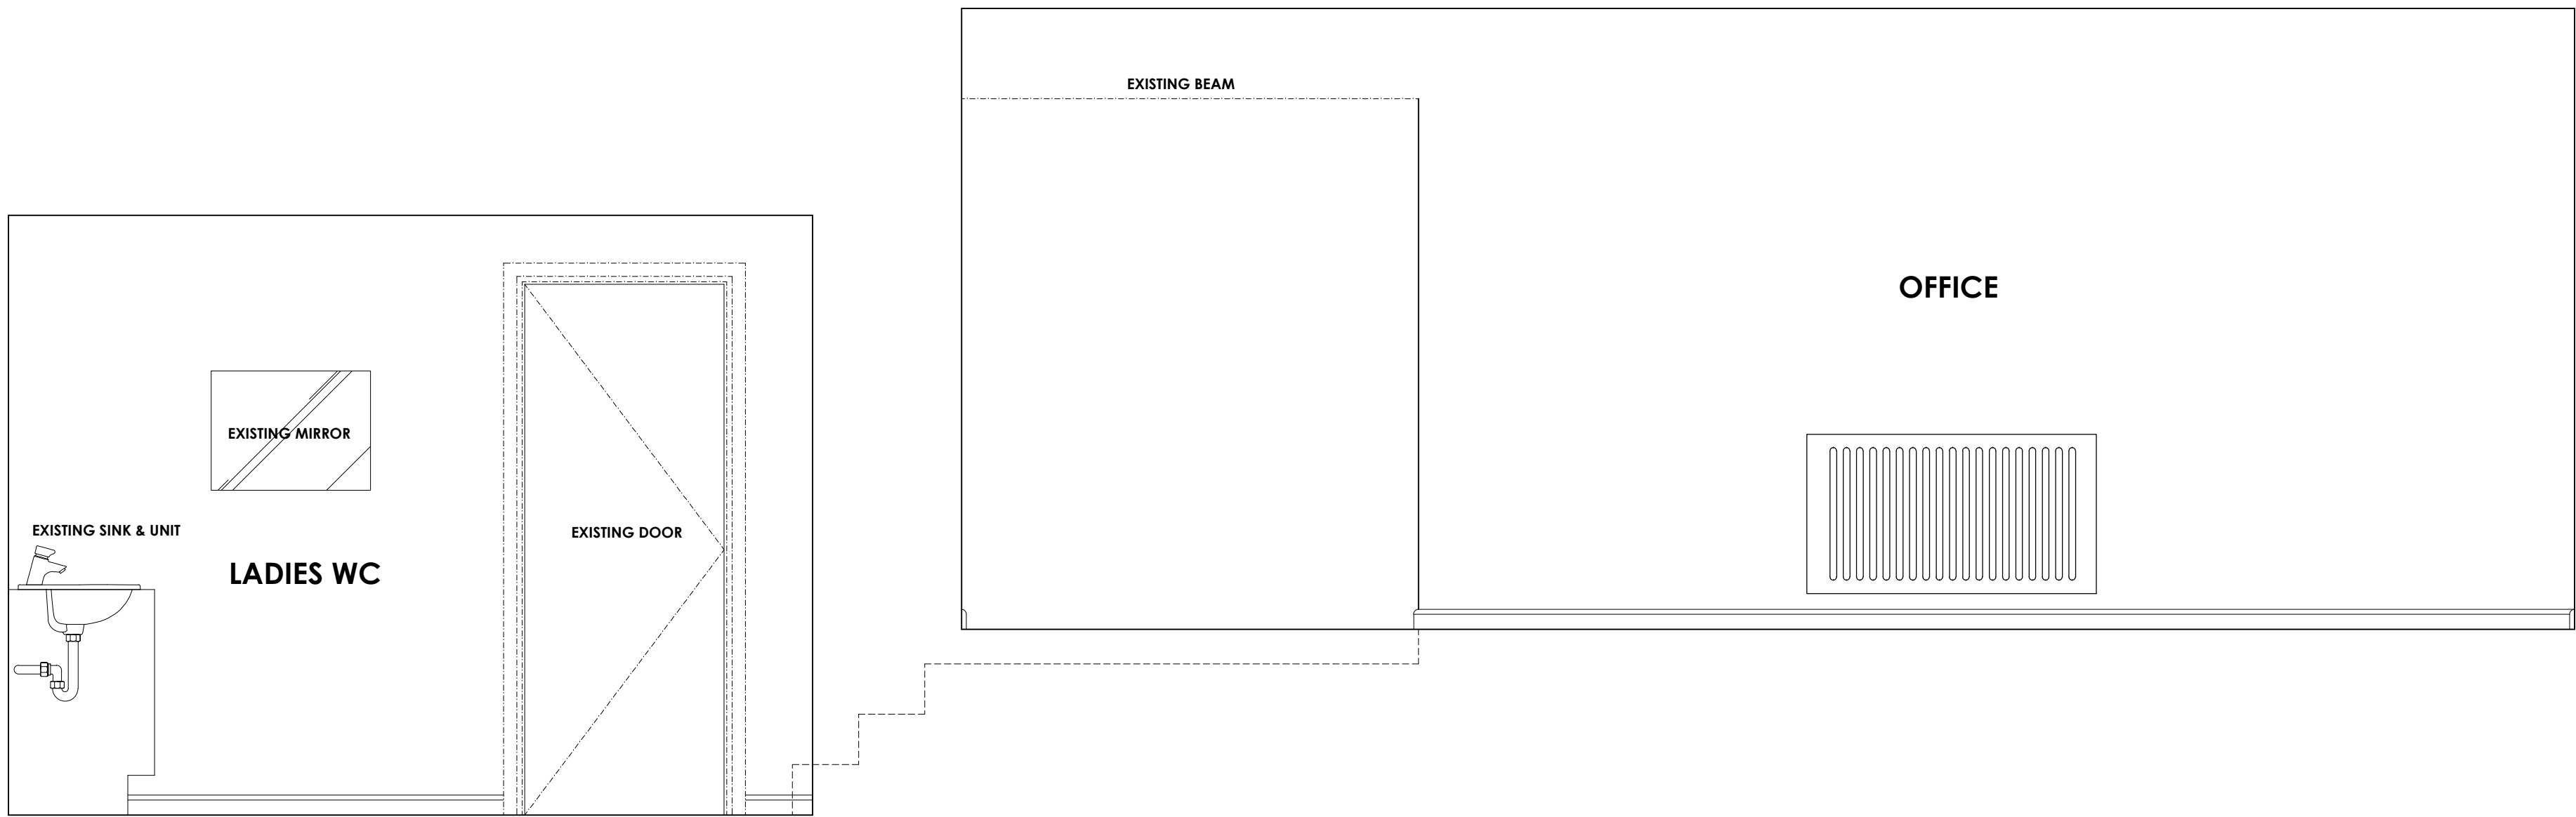


EXISTING SECOND FLOOR ELEVATION E 1:20

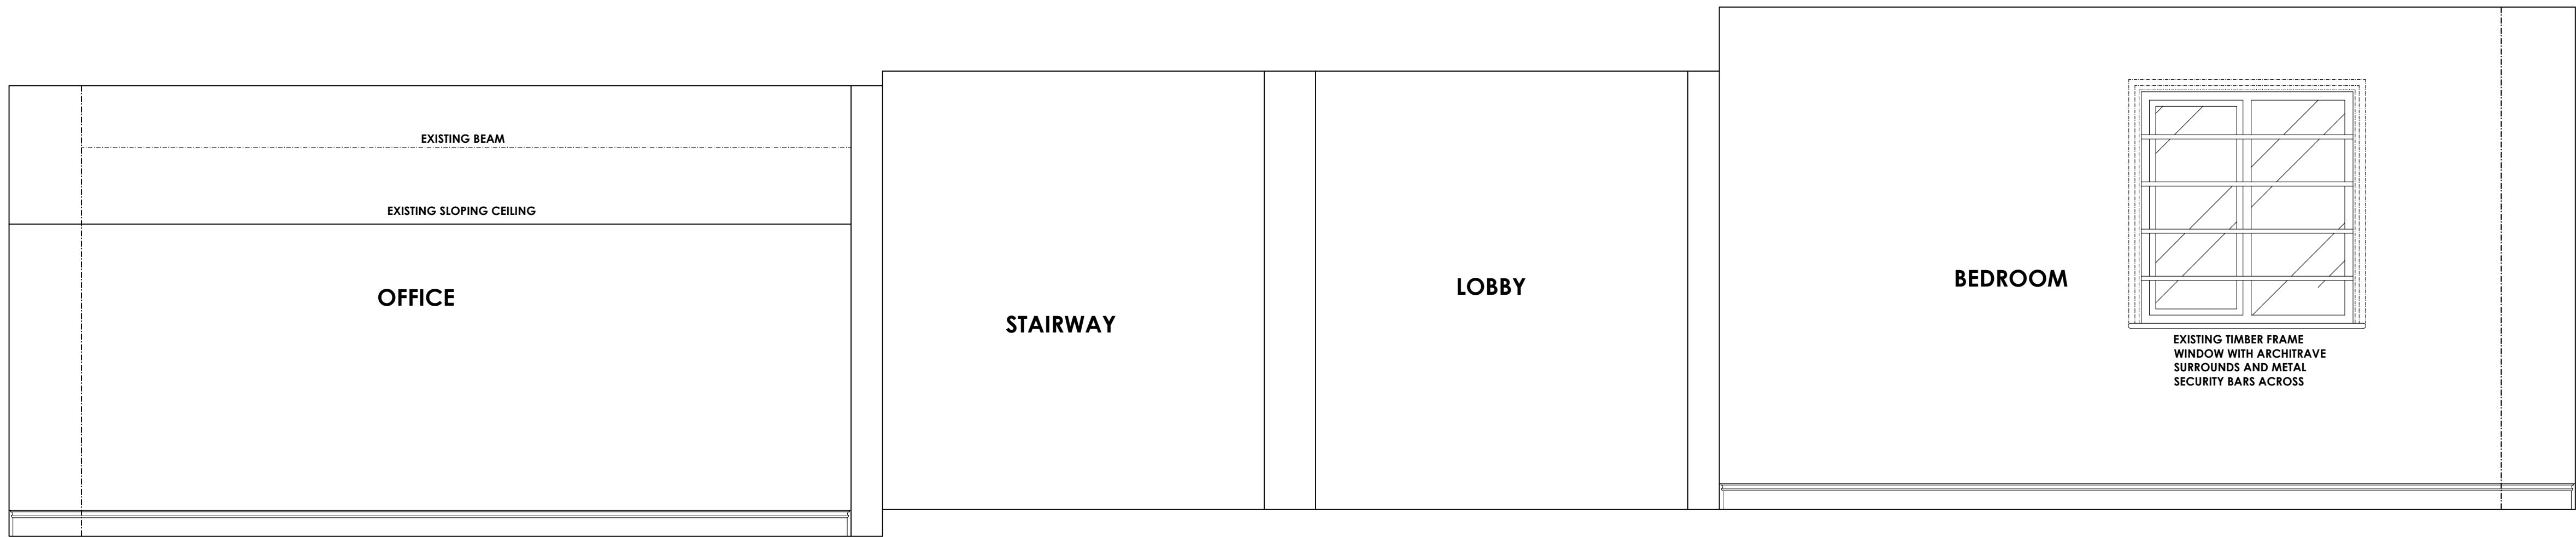

EXISTING SECOND FLOOR ELEVATION F 1:20

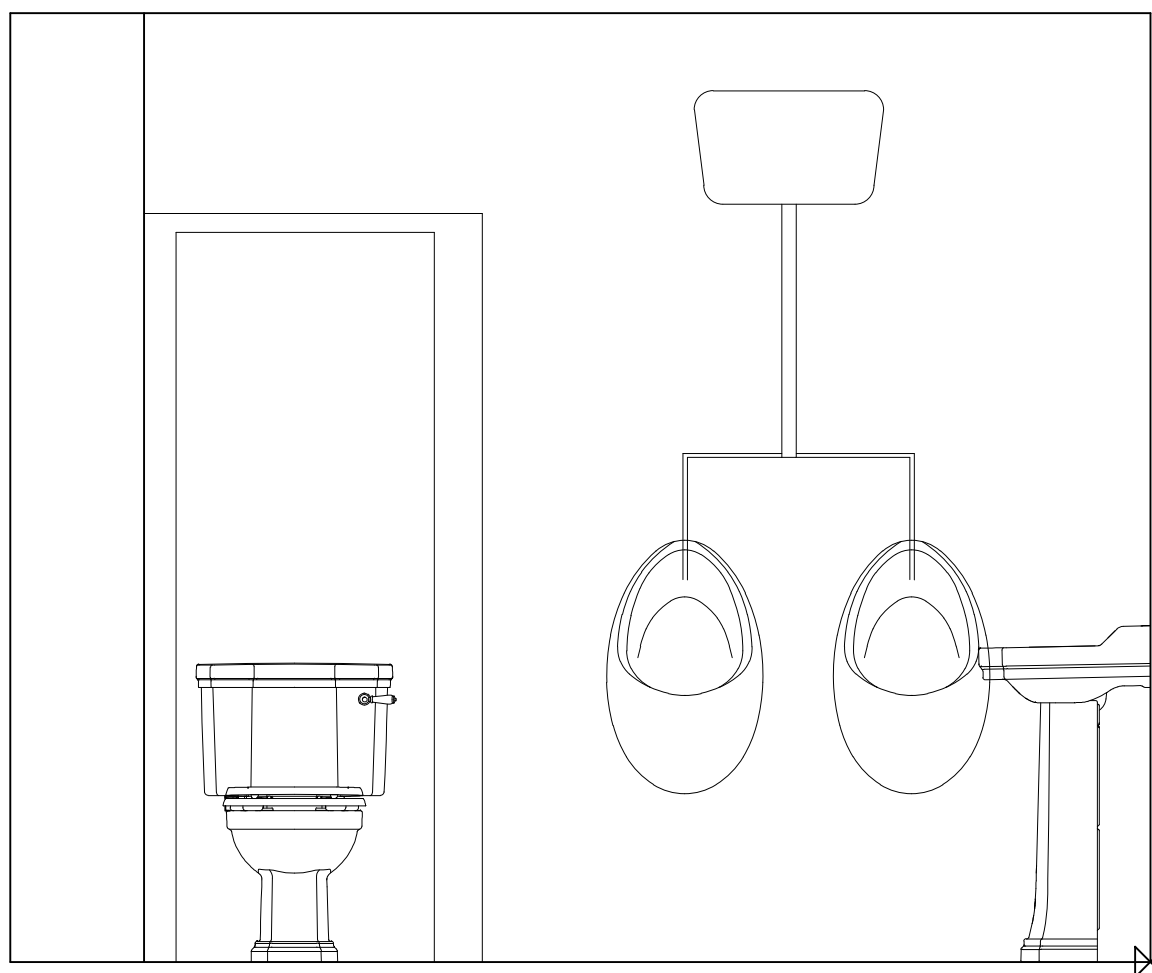

EXISTING SECOND FLOOR ELEVATION G 1:20

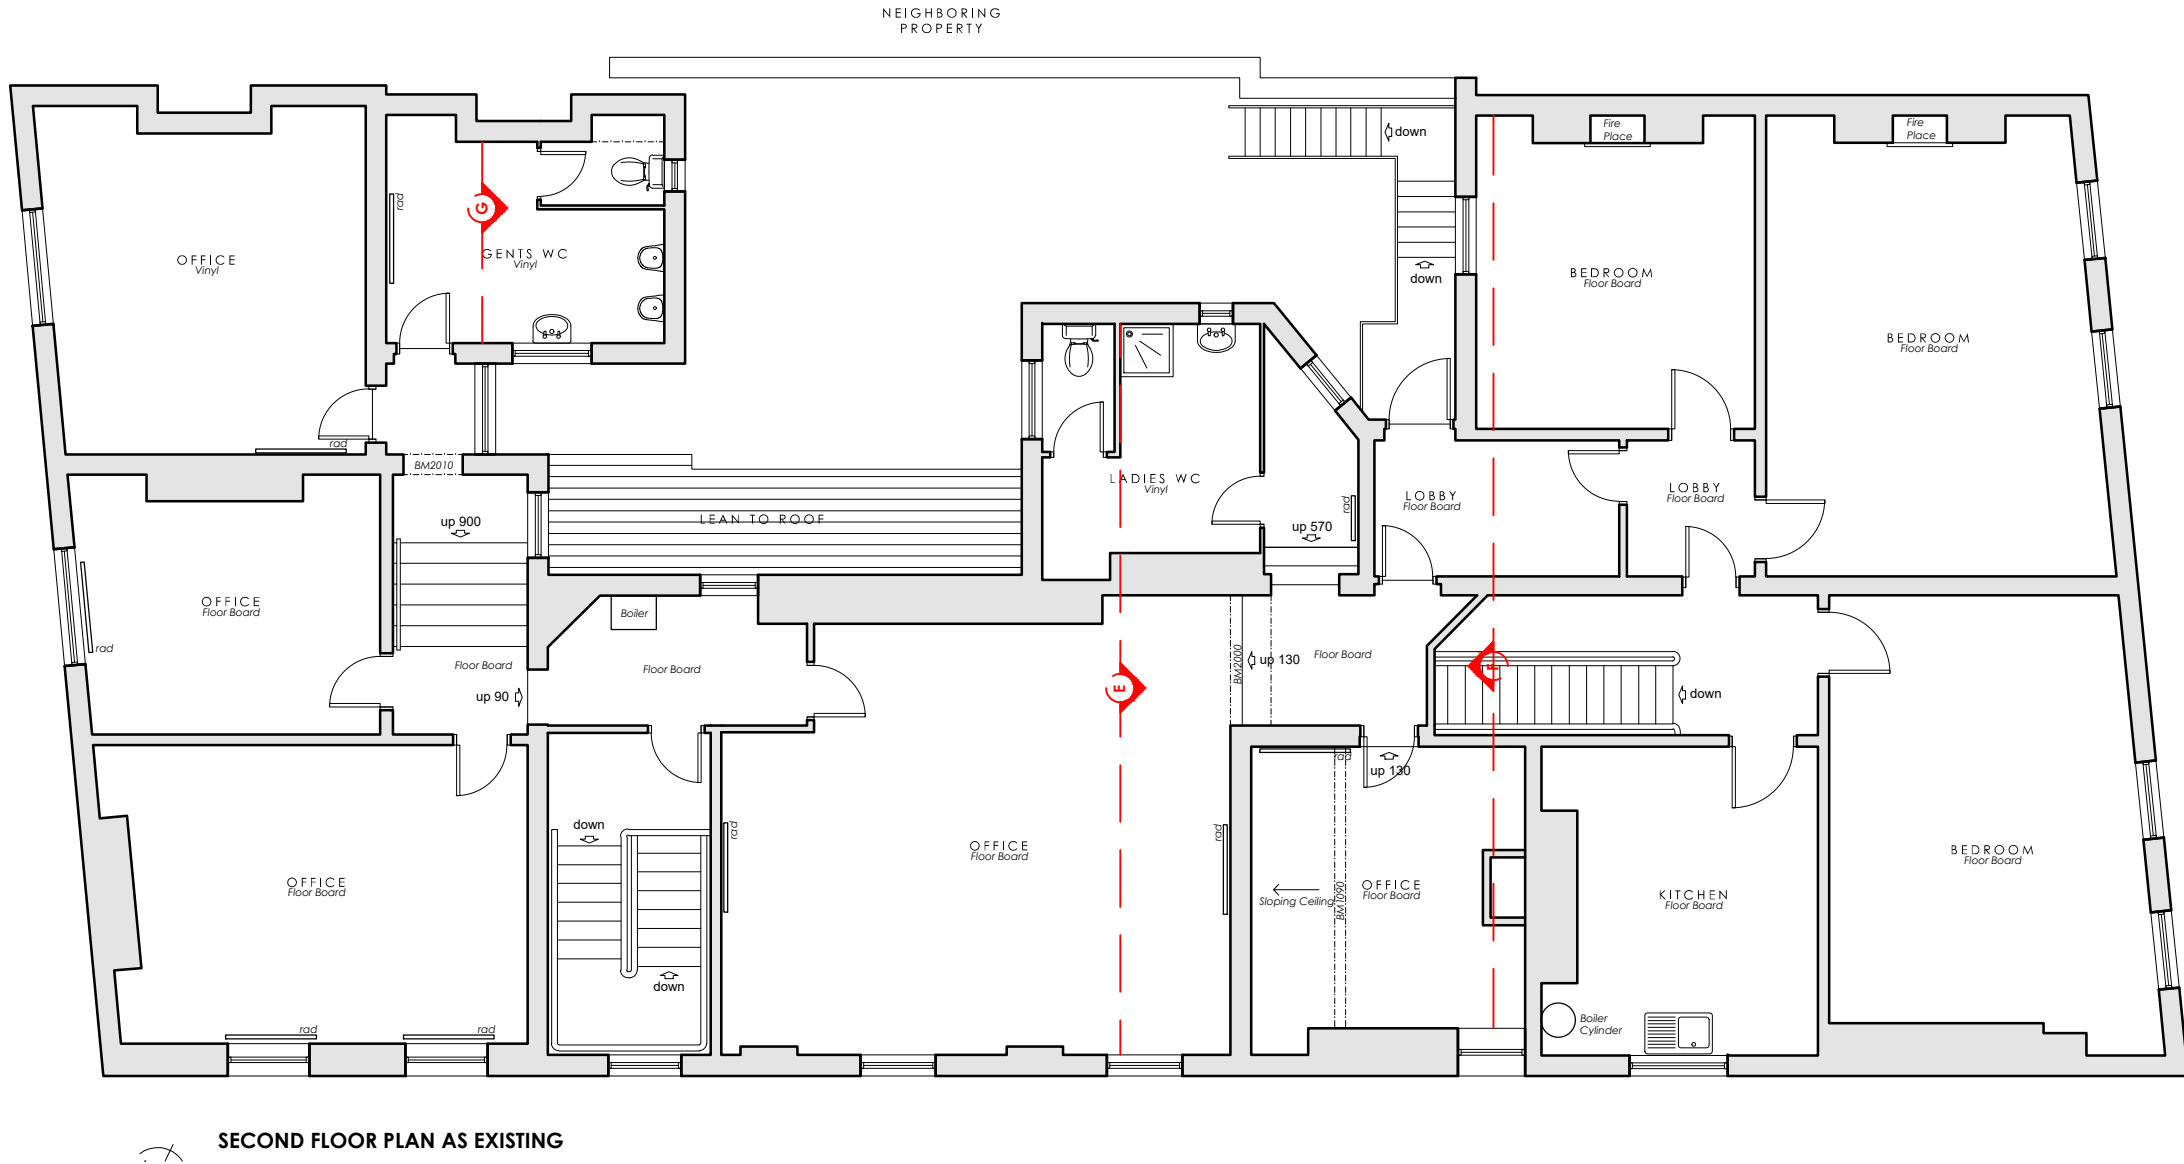

SECOND FLOOR PLAN AS EXISTING



0161 428 0310
office@inventiveda.com
www.inventiveda.com
@inventiveda

Rev	Description	By	Date
-	-	-	-

INVENTIVE DESIGN ASSOCIATES
ARCHITECTURE & INTERIOR DESIGN

57 Station Road, Cheadle Hulme
Stockport, Greater Manchester SK8 7AA
Company Reg No: 9251414

TRUST PUBS
The Brunswick
97 Piccadilly, Manchester M1 2DB

EXISTING SF ELEVATIONS

DRAWN	JW	DATE	23/01/23	DRAWING NO.	22108-306
SCALE	1:20@A0	REV.	-		