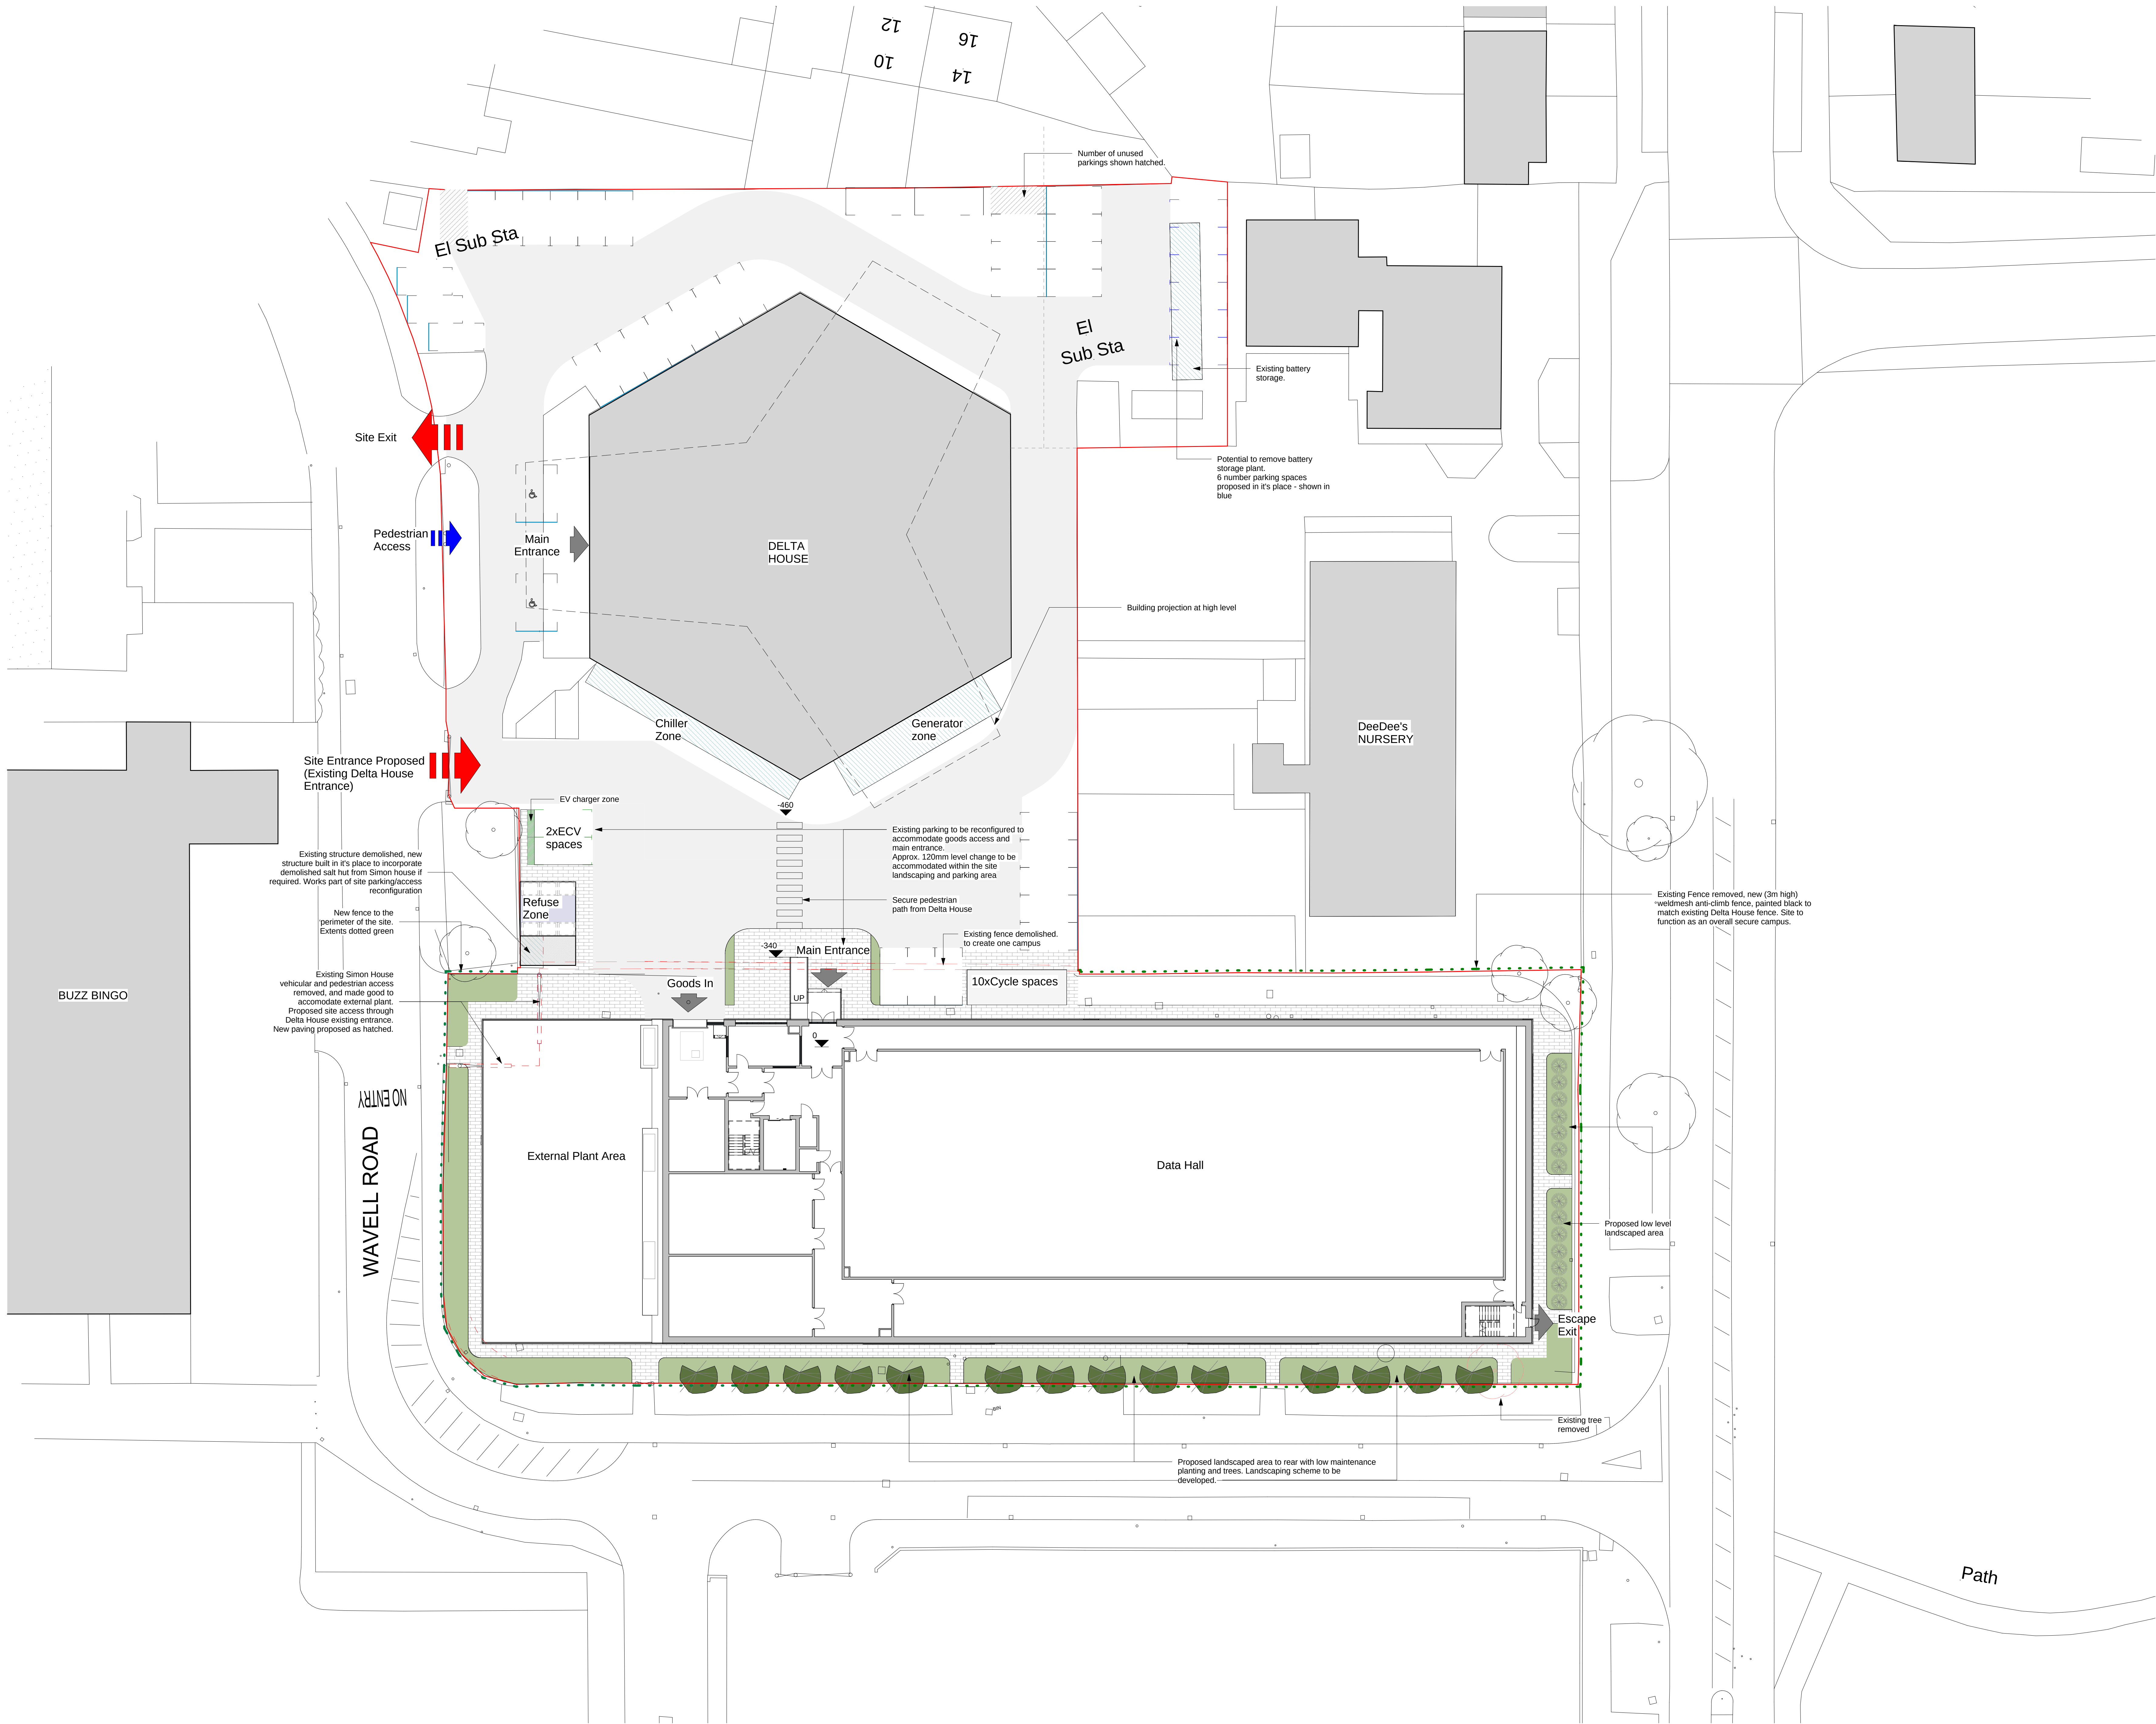


VISUAL SCALE 1:200 @ A0

GENERAL NOTE:

Existing drawings based on information by
ACAD Design and Surveys,
Topo Survey by JLP Surveying Consultants

KEY

- Application Boundary
- Extent of new boundary fence
- Existing to be removed
- Proposed paving
- Proposed landscaping
- Refuse Zone
- Existing Structure (indicative)

Car Parking spaces

Existing spaces

- Simon House - 41
- Delta House - 43
- Total number spaces - 84

Proposed spaces combined site

- no of proposed spaces - 34
- no of disabled spaces - 2
- No of Elec. V spaces - 2
- Total number spaces - 43
- Total includes potential - 6

Cycle Parking Spaces

- No of spaces - 10

Existing Refuse Provision Delta House

- No of 1100l bins - 3

Proposed Refuse Provision combined site

- No of 1280l bins - 6
- 50% allocated for recycling

PO6	22.06.2023	Issued for Planning	DM	IM
PO5	09.02.2023	Issued for review	DM	IM
PO4	07.02.2023	Issued for review	DM	IM
PO3	02.06.2023	Issued for review	DM	IM
PO2	25.05.2023	Issued for information comment	DM	IM
PO1	22.05.2023	Draft issue for information	DM	IM

Rev	Date	Description	By	Ch'd
-----	------	-------------	----	------

Drawing Status

FOR PLANNING

Project Title

KEYSOURCE - TELEDATA MAN2

Drawing Title

Site Plan - Proposed

Sheet

A0

Scale

As indicated

Date

26.04.2023

Drawn

DM

Ch'd

IM

Project No.

3447

Drawing No.

3447-TSP-ZZ-XX-DR-A-00-002

Rev

P06

ttsp